



- Drawing Status**
- ☐ PRELIMINARY FOR APPROVAL
 - ☐ AGREED LAYOUT - SIGNED OFF
 - ☒ PLANNING DRAWING
 - ☐ BUILDING CONTROL DRAWING
 - ☐ TENDER DRAWING
 - ☐ CONTRACT DRAWING
 - ☐ CONSTRUCTION DRAWING
 - ☐ AS-BUILT DRAWING

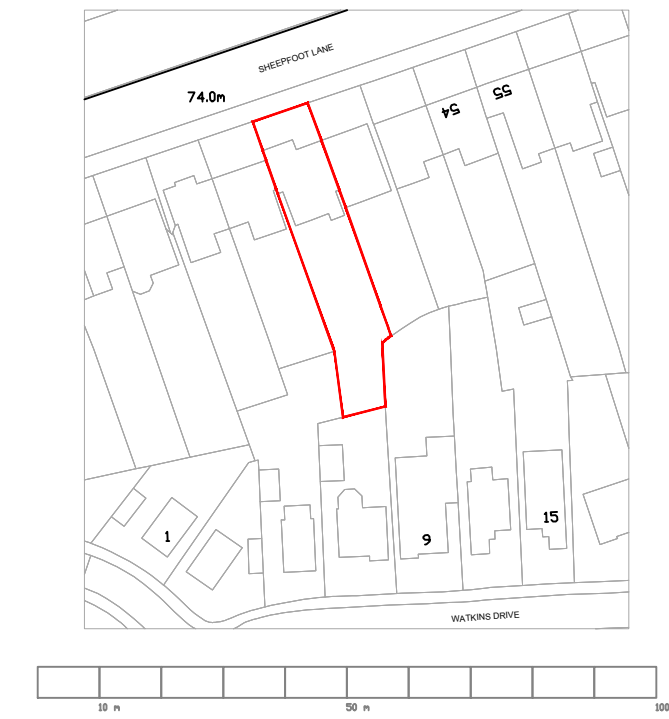

OS LOCATION PLAN
SCALE - 1:500@A1

SITE PHOTO 1

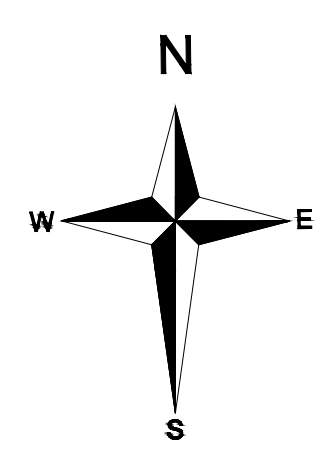


SITE PHOTOGRAPH 1
View from Garden level facing rear Boundary

SITE PHOTO 2



SITE PHOTOGRAPH 2
View from Rear facing existing dwelling

- Proposed 1.5m high timber fence
- Proposed structural retaining wall. To engineer's specification

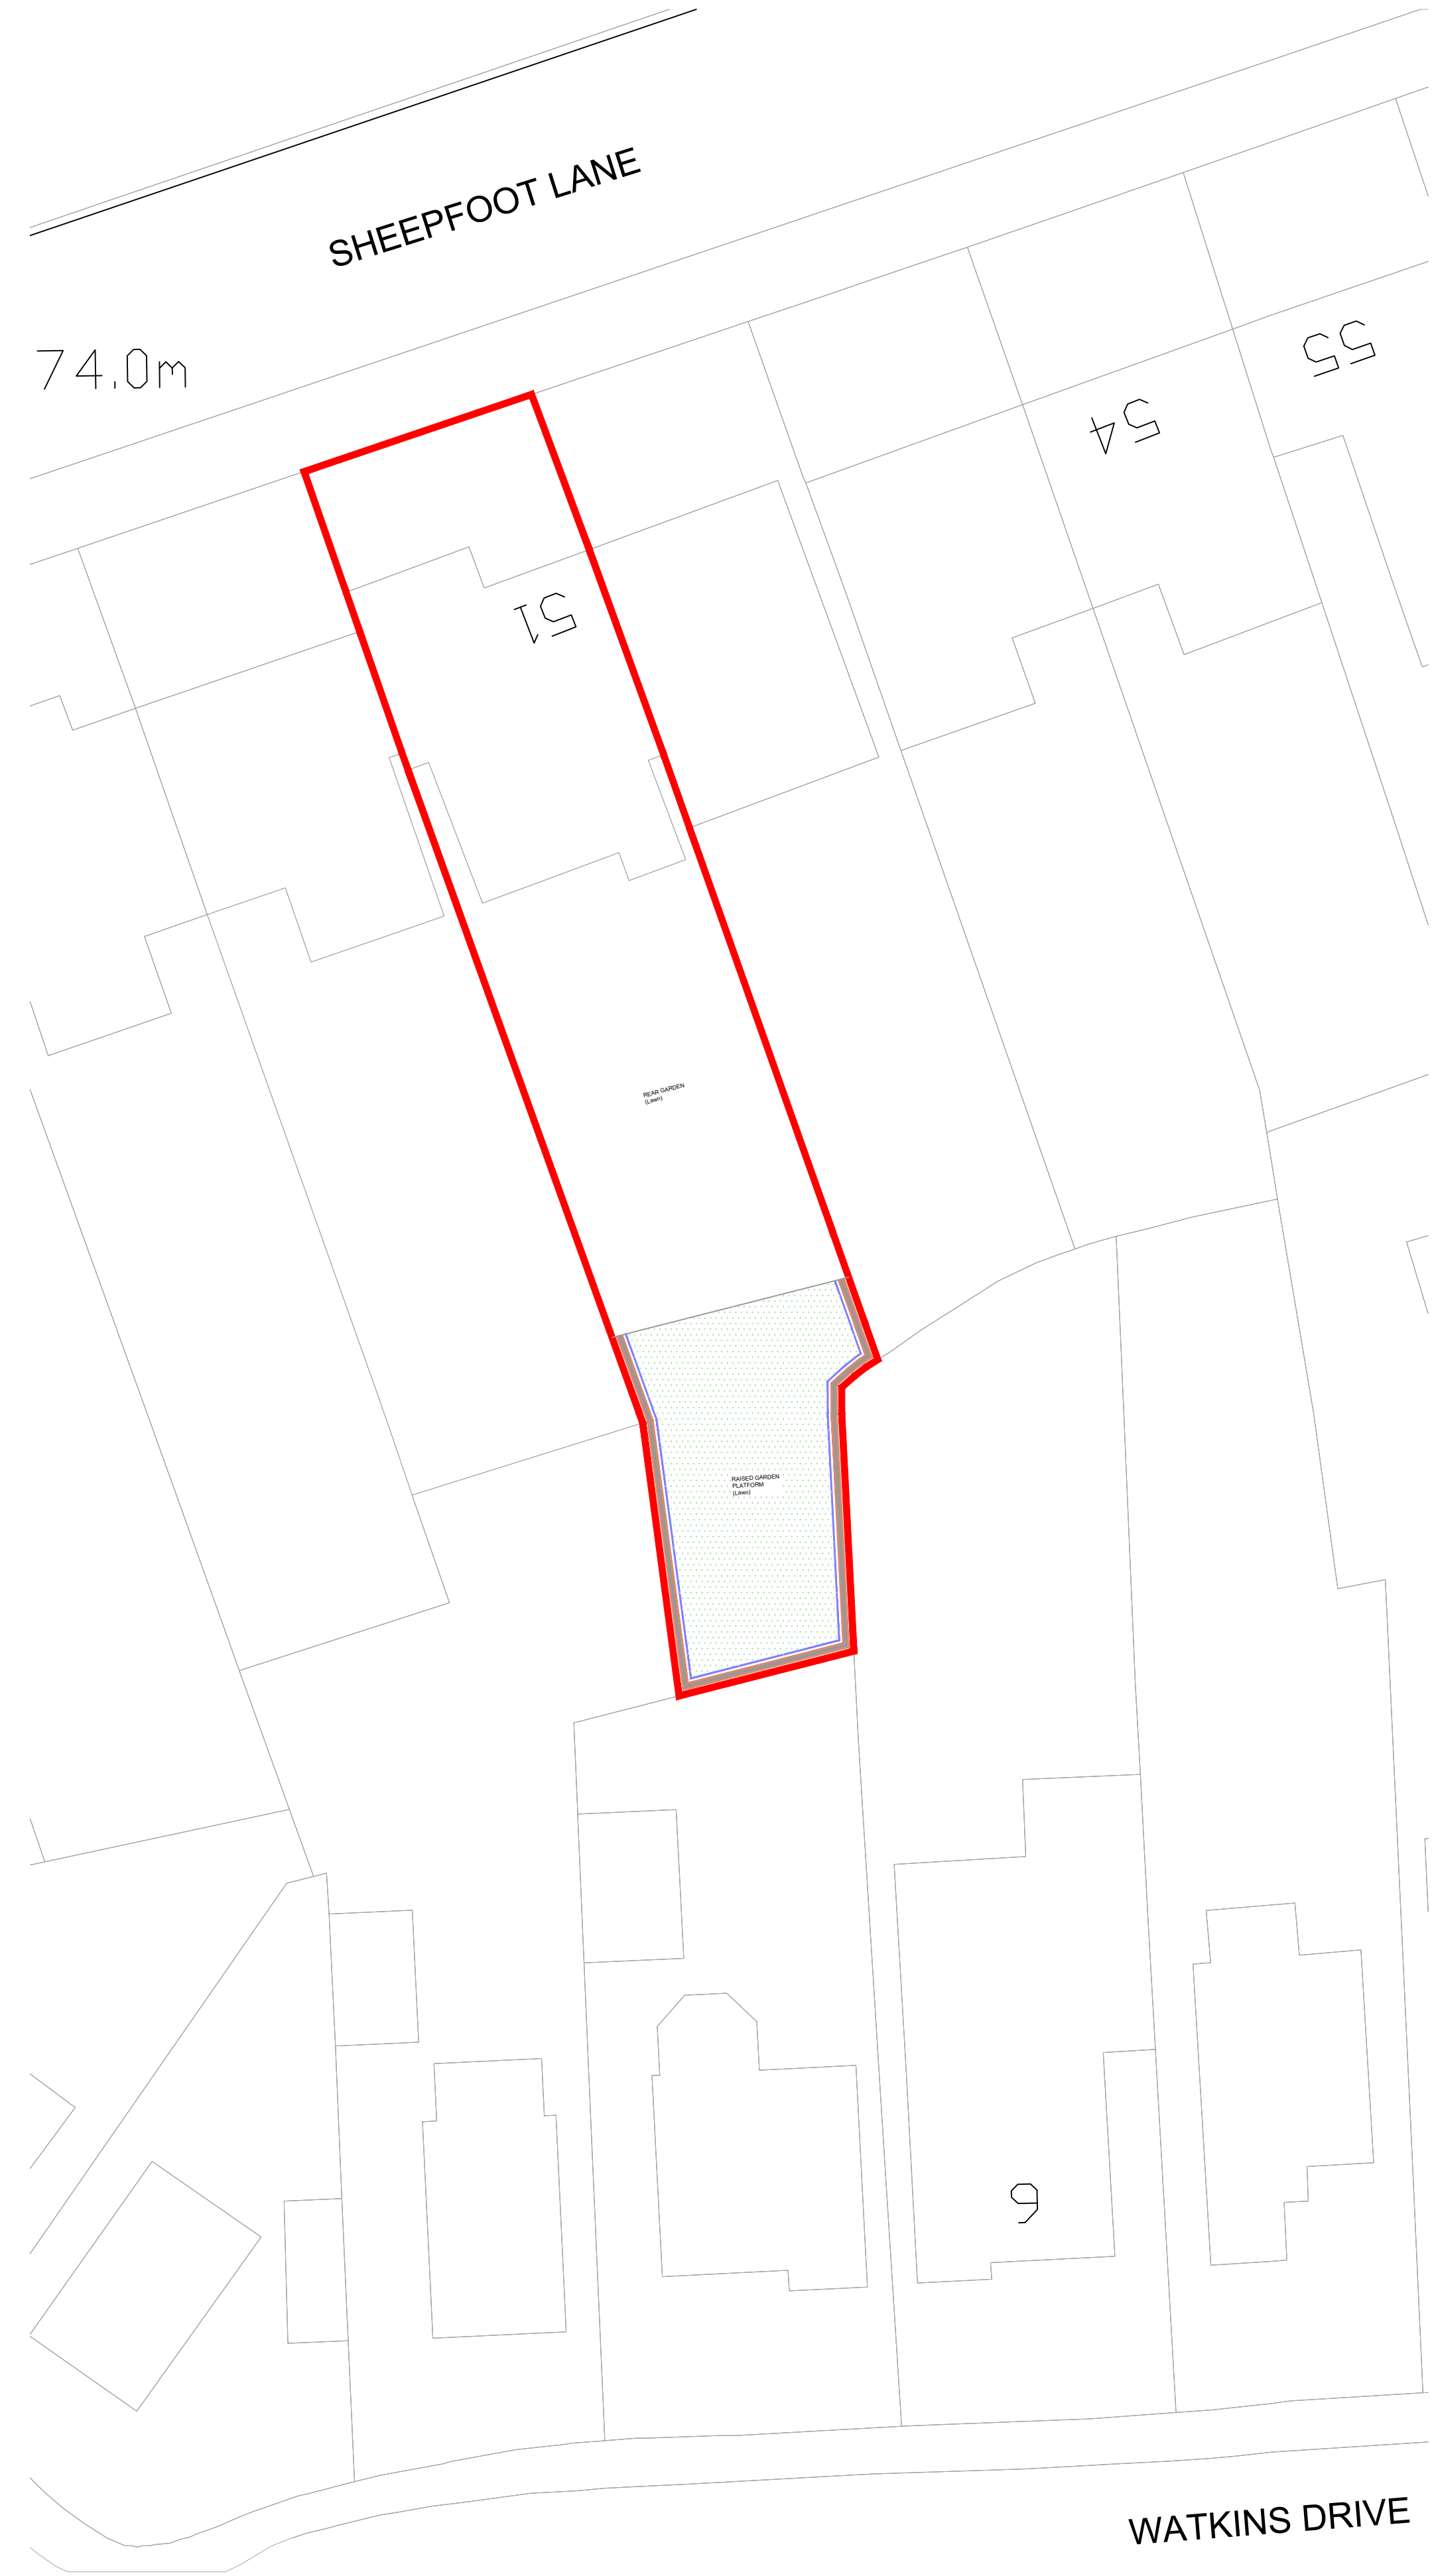

PROPOSED SITE PLAN
SCALE - 1:200@A1



PROPOSED SITE PLAN
SCALE - 1:50@A1

R J S ENGINEERING			
DESIGN			
Date:	Revision:		Dr:
Client:			
Drawing Issue:			
PLANNING			
Project:			
51_SHEEPFOOT_LANE PRESTWICH			
Drawing Title:			
PROPOSED			
Scale:	Drawing No:		
A3 (unmarked)	RJS001_PL_001		
Revision:	Drawn:	Authorised by:	Date:
-	RJS	DR	JUNE 2022