




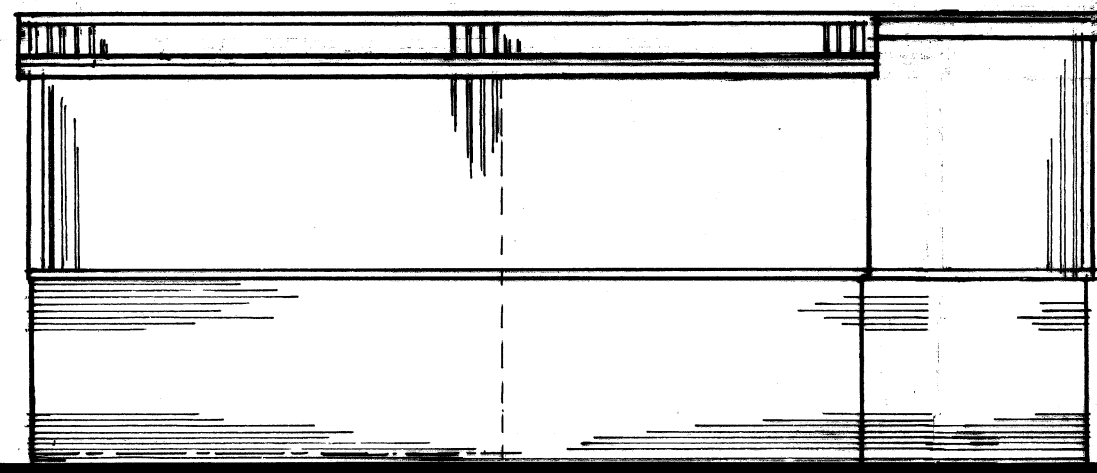

R.H. SIDE ELEVATION. 1:100

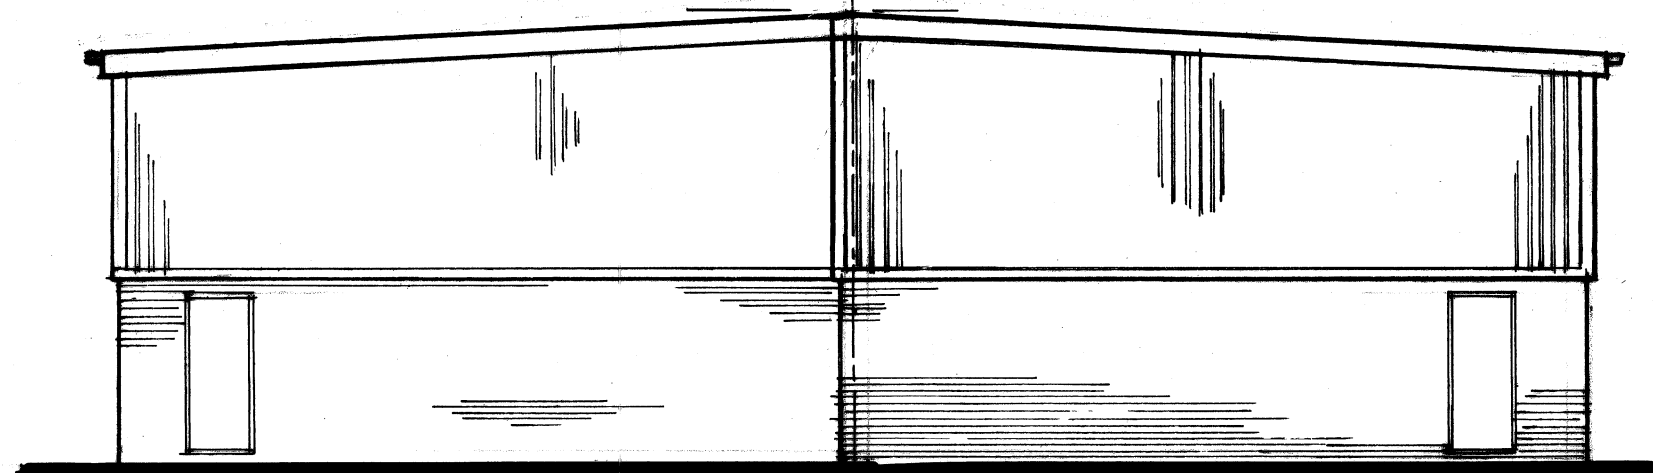


REAR ELEVATION

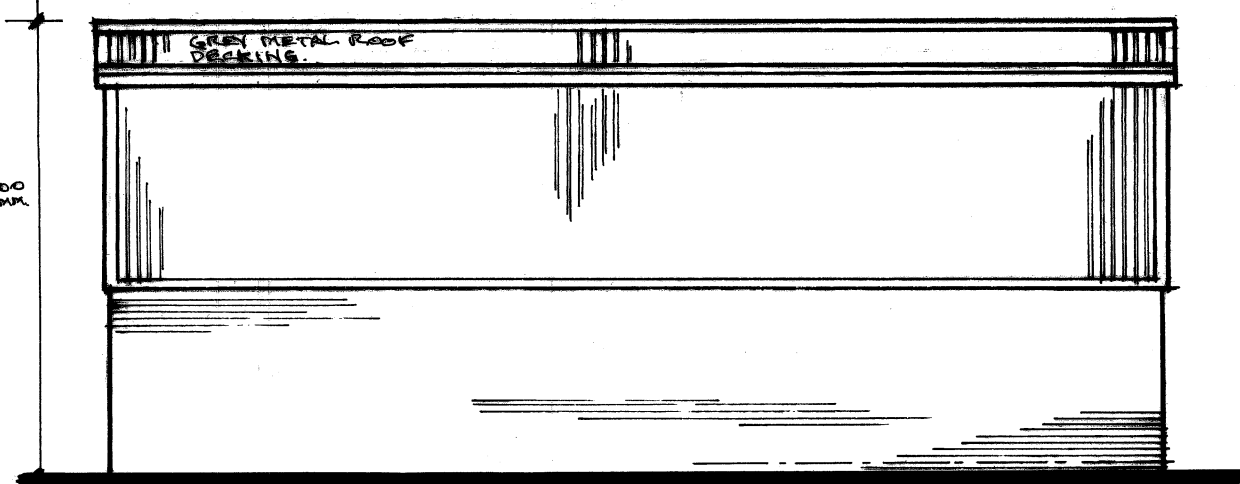


L.H. SIDE ELEVATION

Houses at REAR
(Nos 2, 4, 6 SPRING VALE DRIVE).

 


* SEE DWG No. 3
FOR SECTIONS.

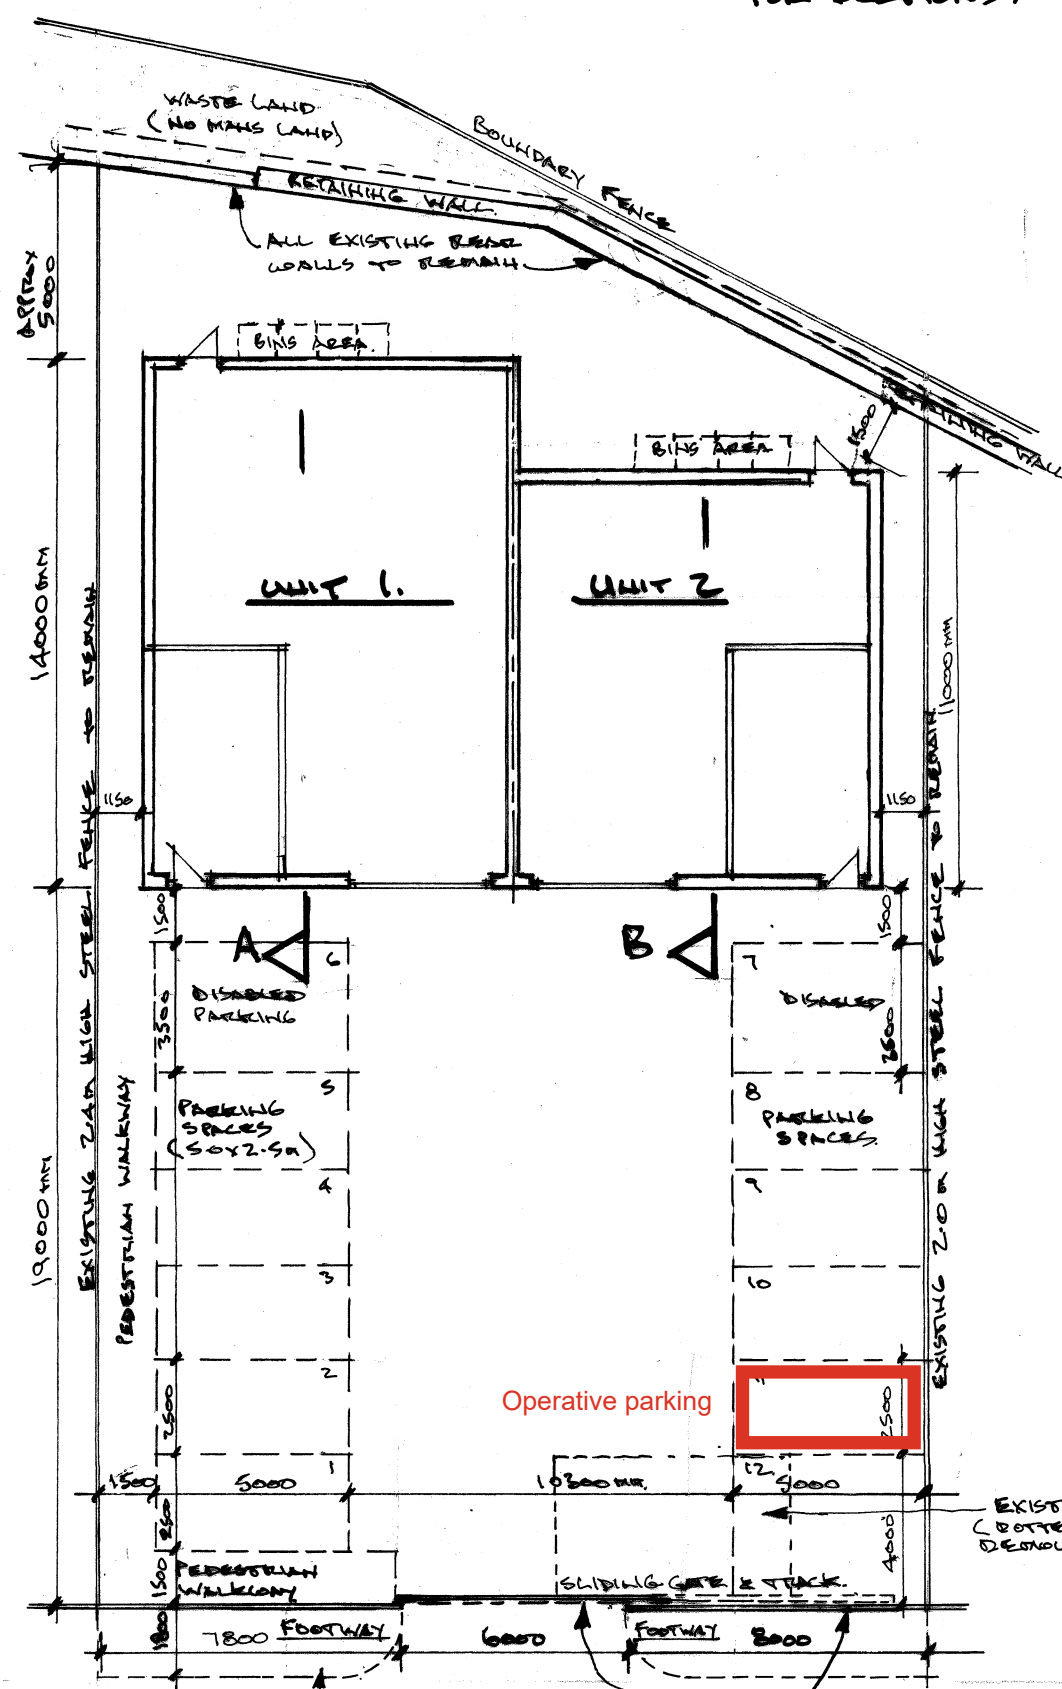


NEW EXTERNAL CONC. PAVED FOOTWAY TO EACH SIDE OF MAIN ENTRANCE. FOR SAFETY.
NEW MORE ATTRACTIVE STEEL FENCING & GATE 2.0m HIGH TO PLANNERS APPROVAL.

SITE PLAN 1:200.

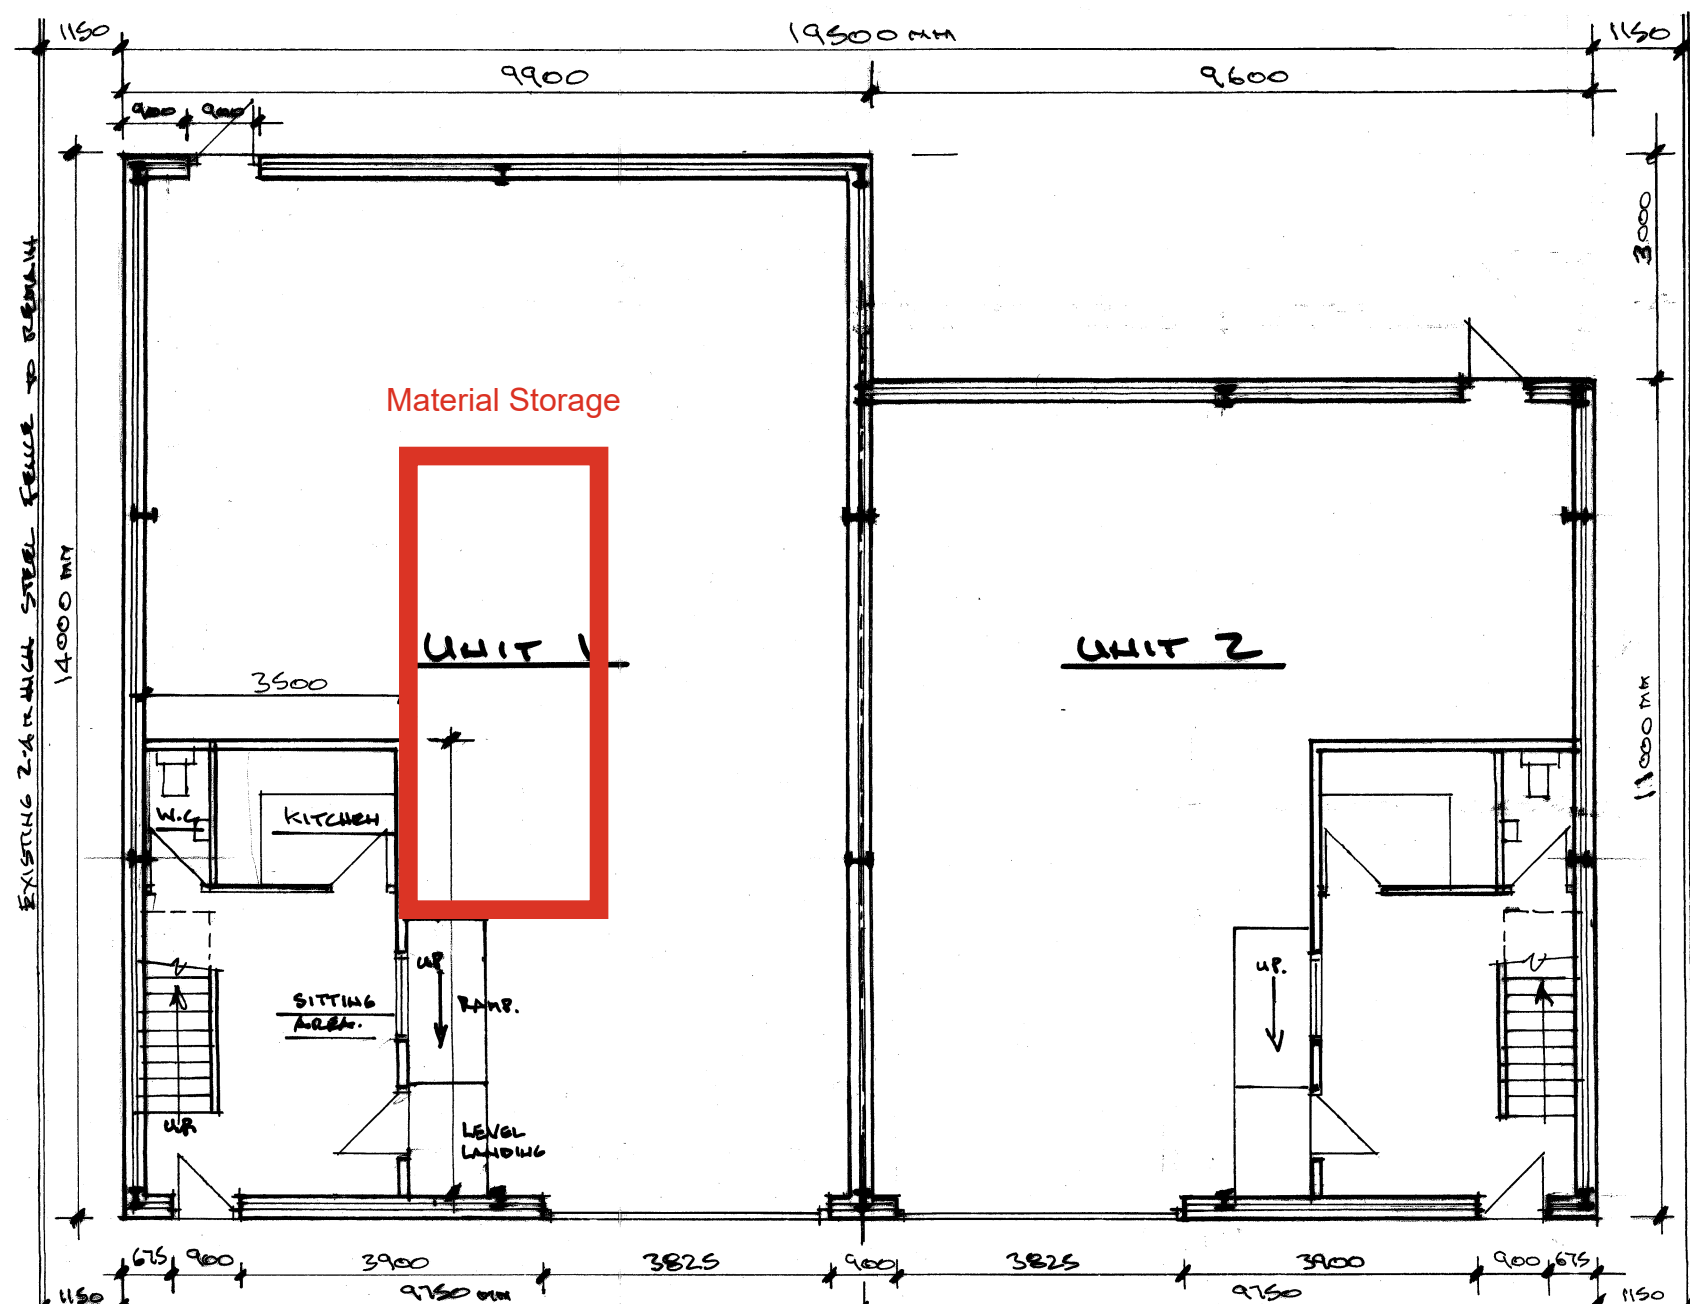


GROUND FLOOR PLAN 1:100.

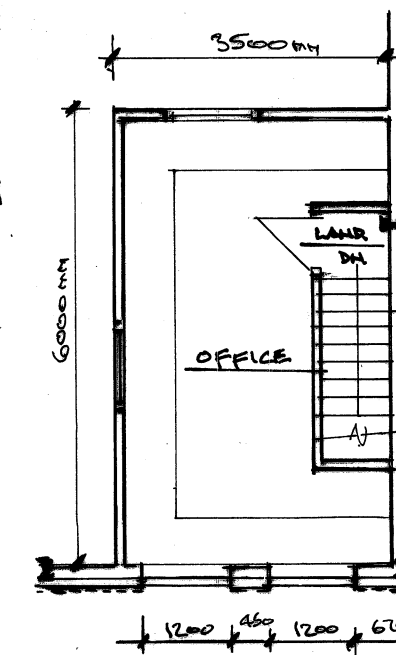

FIRST FLOOR PLAN
(UNIT 2)

(UNIT 1 IDENTICAL BUT HANDED)

REV. A - NEW EXTERNAL FOOTWAY ADDED TO SITE PLAN. 14.5.2016

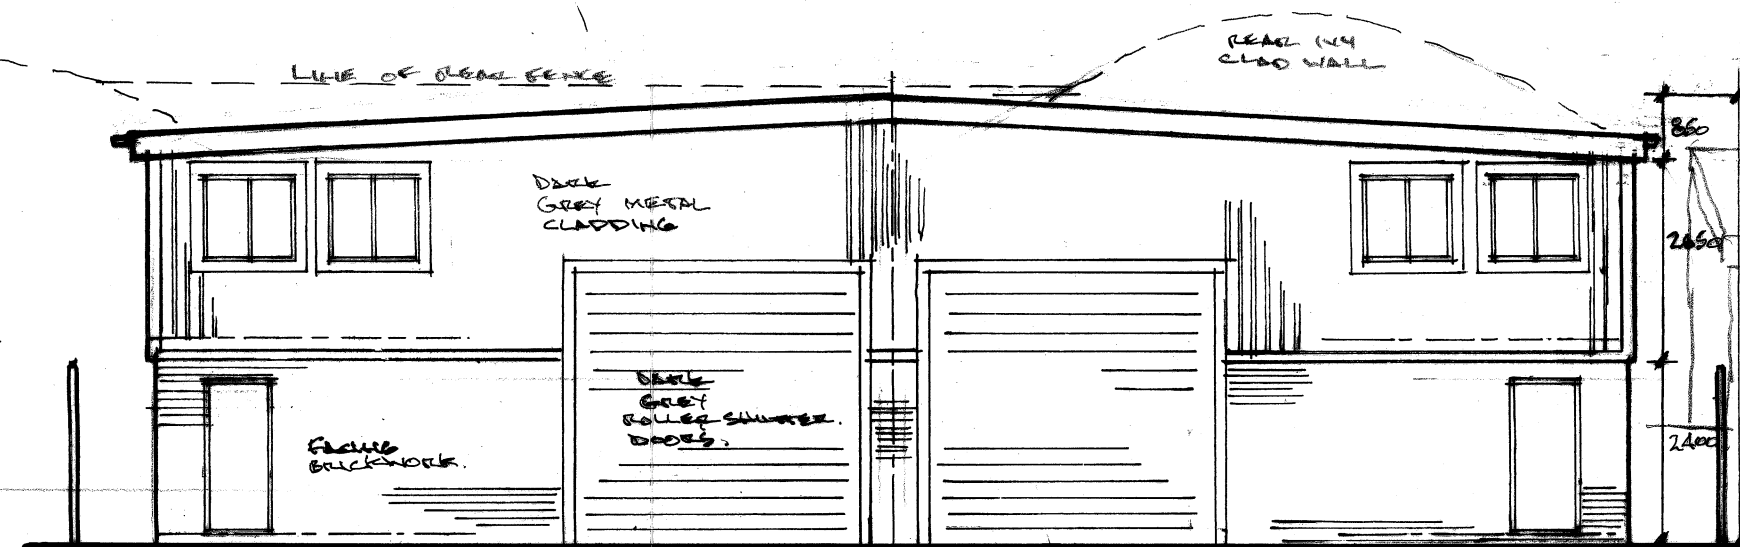


FRONT ELEVATION 1:100.

Architectural & Building Services

NEIL BUTTERWORTH

Tel:
Mobile: 07785 275483

89 Higher Ainsworth Road, Radcliffe,
Manchester, M26 4JJ.

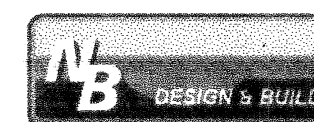

Job Title PROPOSED NEW INDUSTRIAL UNITS, WITH
FIRST FLOOR OFFICES,
AT SPRING VALE ST., TOTTINGTON, BURY,

Drawing Title PROPOSED PLANS & ELEVATIONS

Scale
1:100

Date
OCT. 19

Drawn by
N.B.

Drawing No.
2 'A'

© copyright.