

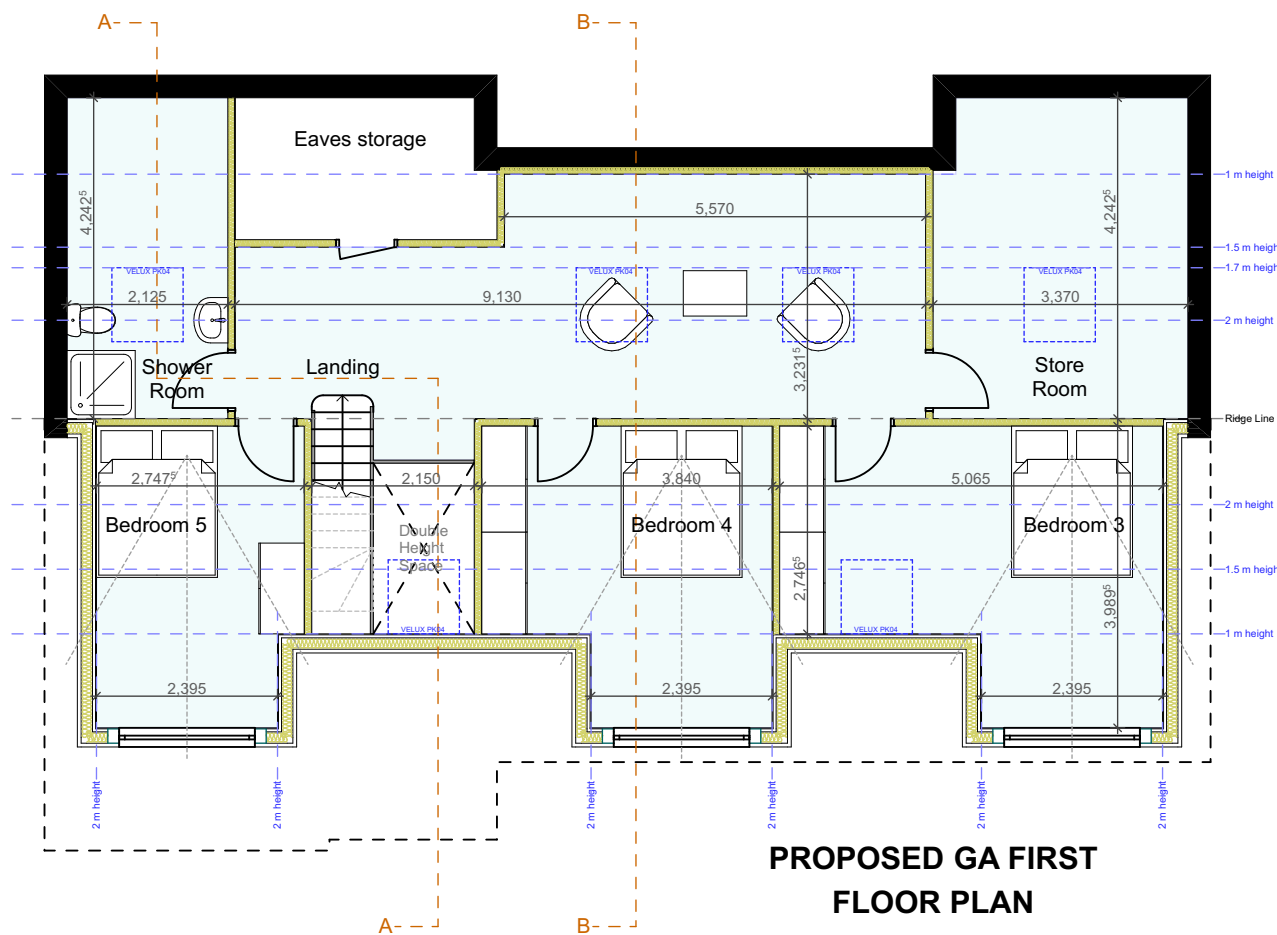
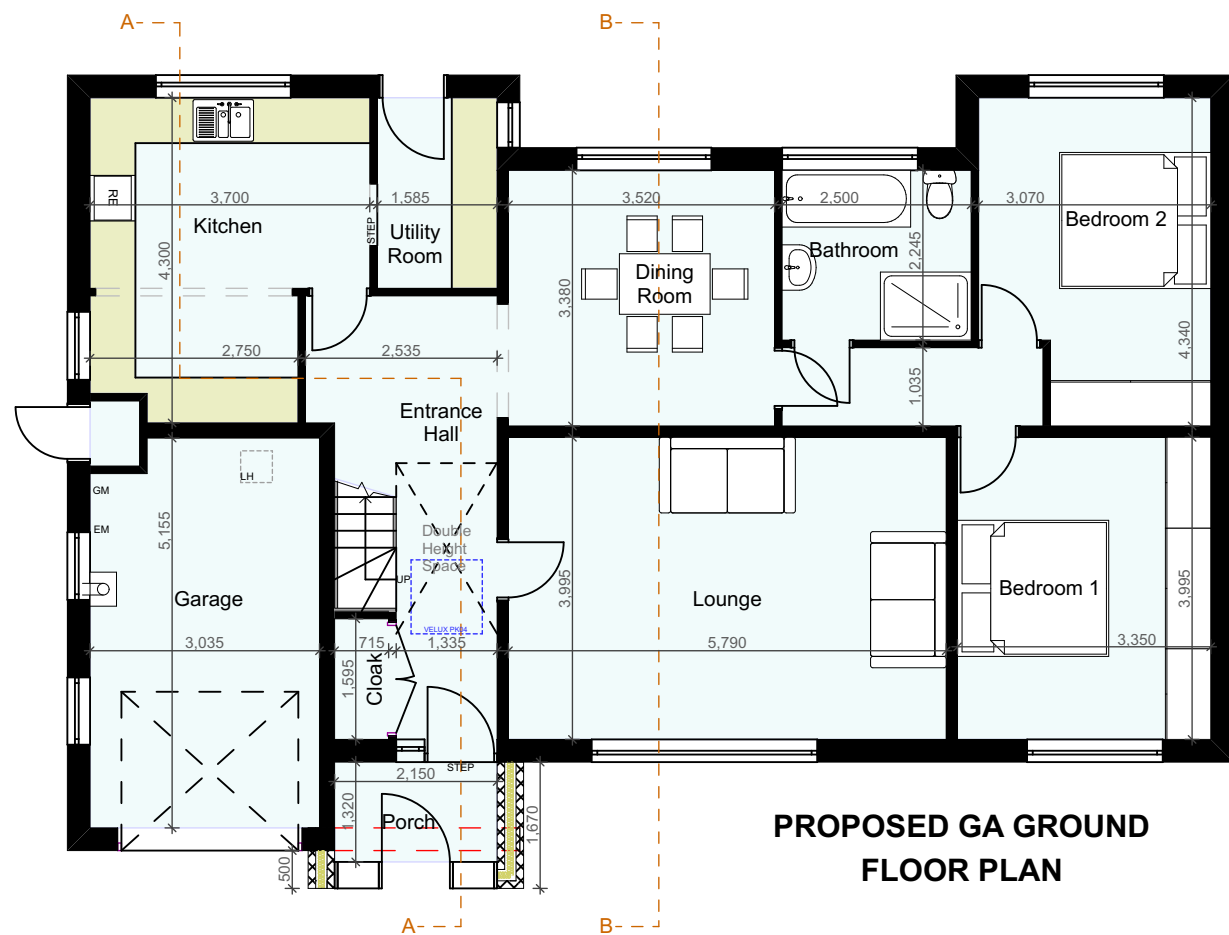
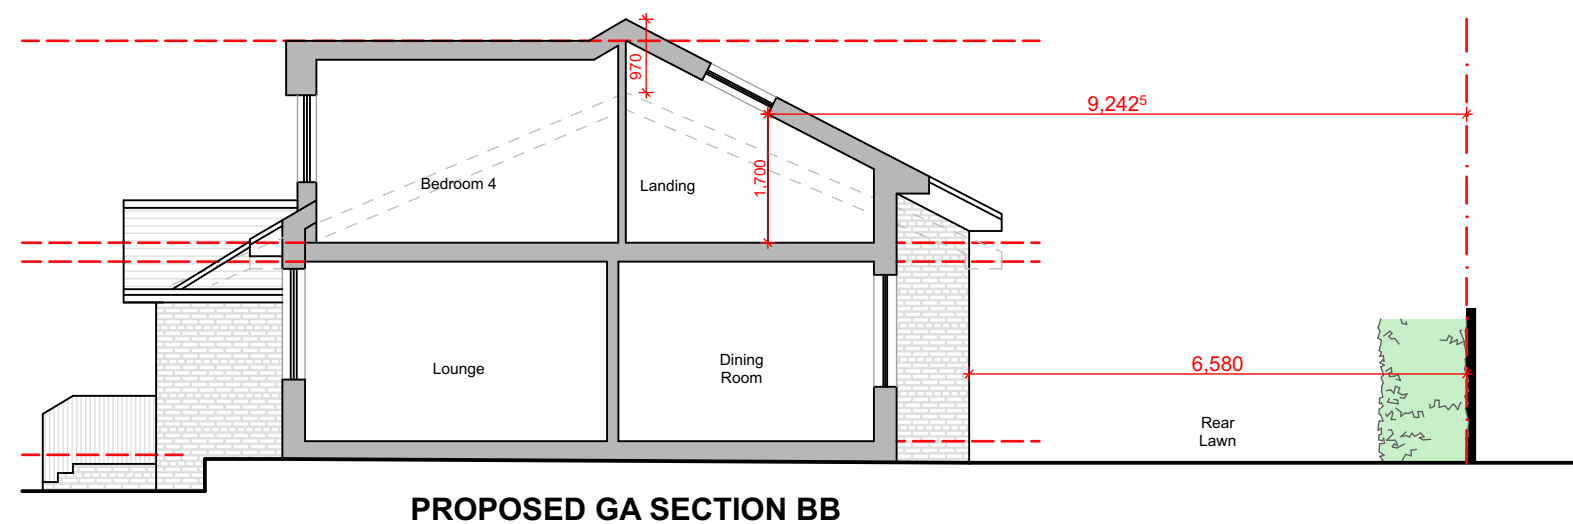


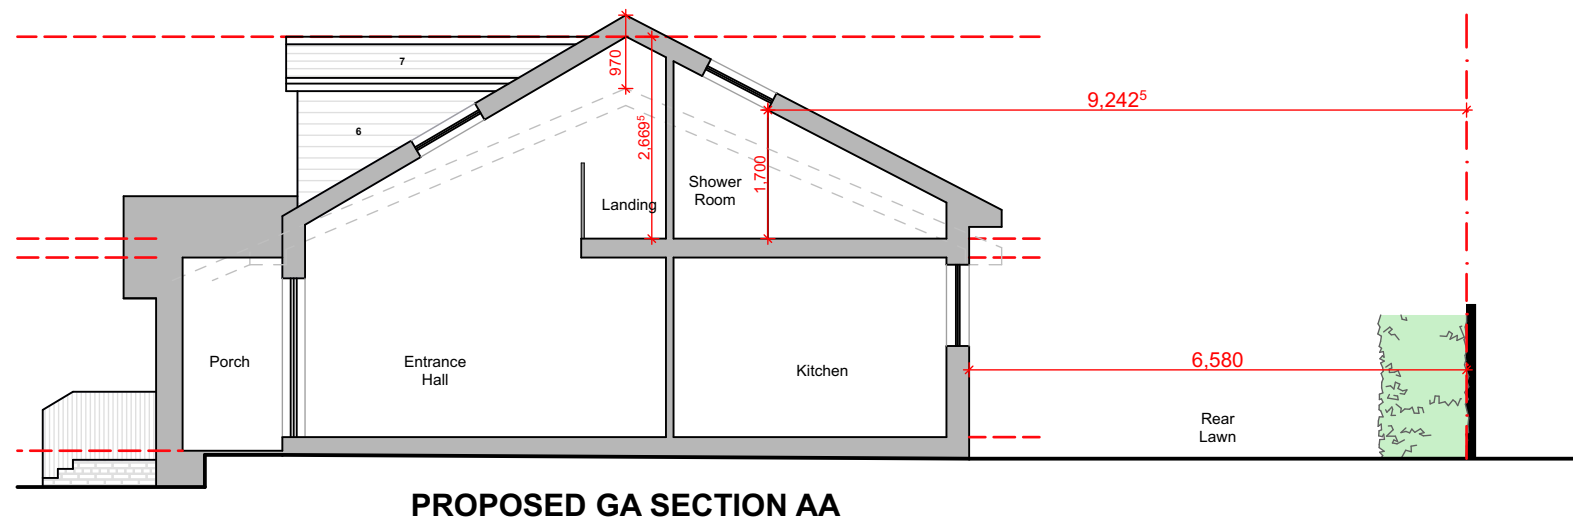

notes

This drawing is subject to a detailed building and site survey, therefore no guarantee of its accuracy can be given. This drawing has been draughted in accordance with the clients design requirements. All areas are approximate and are subject to a detailed building and site survey and further design development. All dimensions should be checked prior to commencement of construction on site.

 

PL2 Velux Position Updated 09.06.26
 PL1 Sections added 03.06.26
 PLO Planning Issue 22.04.26

revisions

NADA Architects Ltd
 169 Kingsway
 Burnage
 Manchester
 M19 2ND
 Mob: 07974 735527
 E: ahmed@nadaarchitects.com
 W: www.nadaarchitects.com

D - design PL - planning PT - pre-tender
 T - tender P - preliminary
 C - construction R - record

ARSHAD MAHMOOD

LOFT CONVERSION
21 MIZPAH GROVE, BURY,
BL8 2SD

PROPOSED GA FLOOR PLANS & SECTIONS

scale	date	drawn	checked
1:100 @ A3	22.04.26	MH	AC

job no	(category) dwg no	revision
26-1450	(03)001	PL2

Verify all dims prior to construction. Immediately report any discrepancies on this drawing to Architect. This drawing shall be read in conjunction with associated specifications and related consultant's documents.

PLANNING