



EXISTING BASEMENT FLOOR PLAN
1:100 @ A3

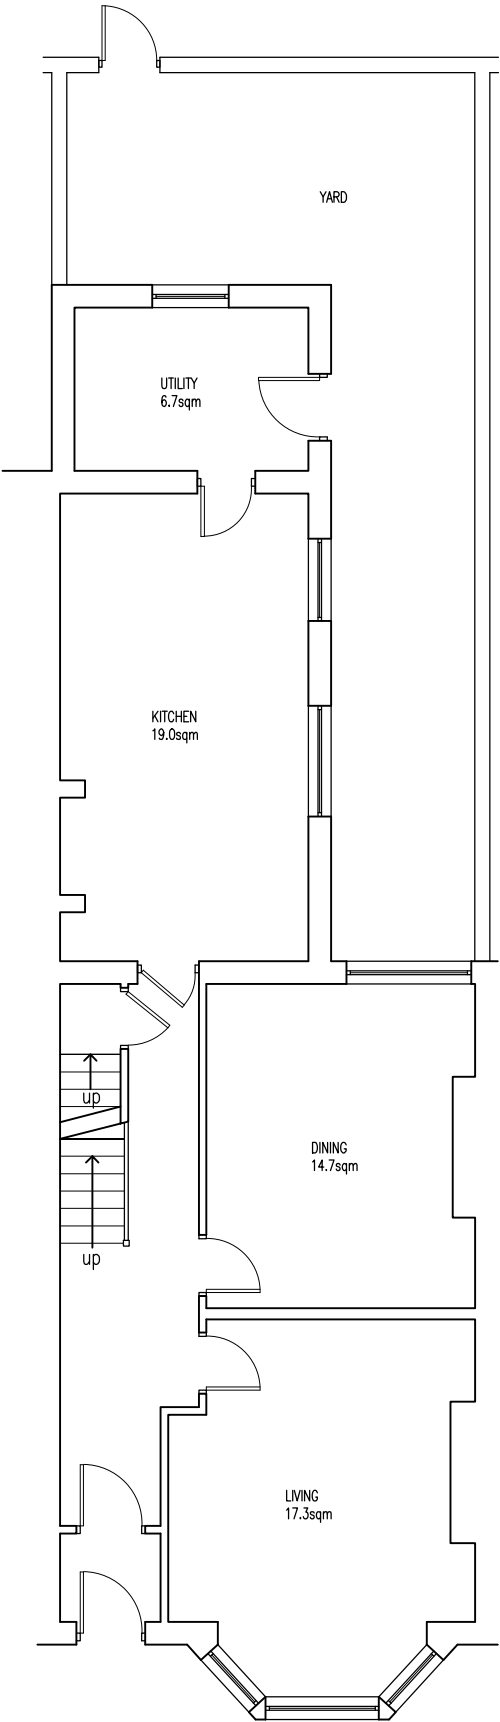

EXISTING GROUND FLOOR PLAN
1:100 @ A3

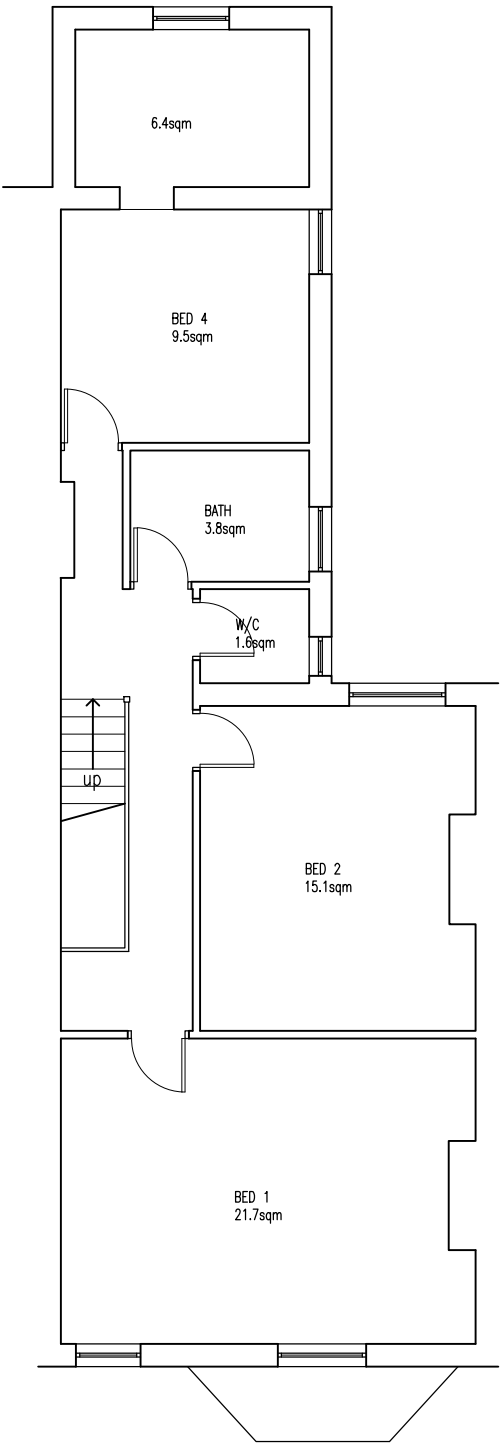

EXISTING FIRST FLOOR PLAN
1:100 @ A3



Rev	Amendments	Date	Ints
			
Project			
29 PARLIAMENT STREET, BURY, BL9 0TE			
Drawing Title			
EXISTING PLAN LAYOUTS			
Drawn	MG	Checked	—
Date	MAY 2024	Scale	A3 1 : 100
Drawing No.	29PS/201/BR		Rev.