




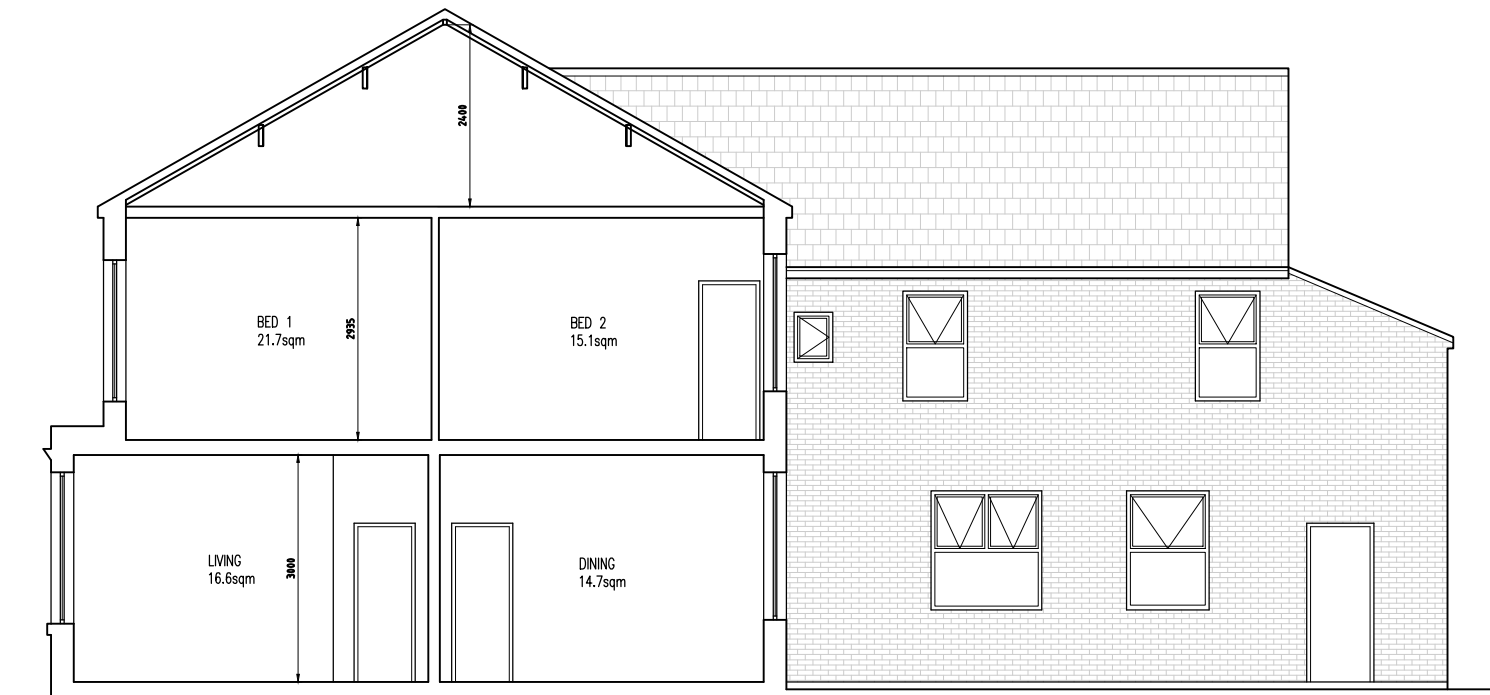

EXISTING SECTION VIEW
1:100 @ A3

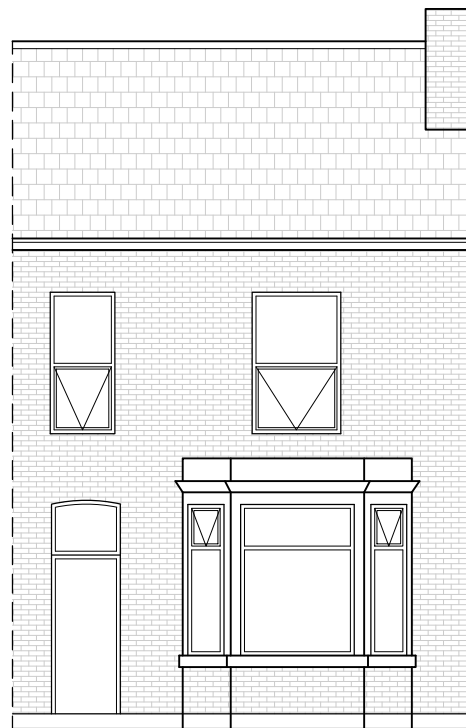

EXISTING FRONT ELEVATION
1:100 @ A3

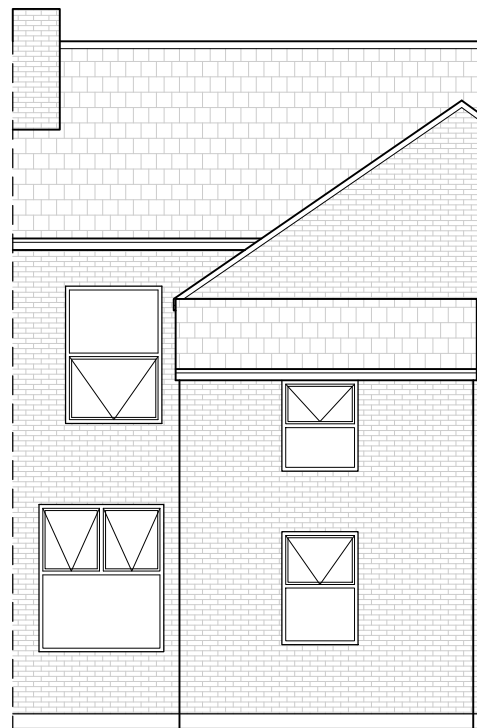

EXISTING REAR ELEVATION
1:100 @ A3



Rev	Amendments	Date	Ints
Mark Gordon Design + Associates			
Project			
29 PARLIAMENT STREET, BURY, BL9 0TE			
Drawing Title			
EXISTING ELEVATIONS AND SECTION			
Drawn	MG	Checked	—
Date	MAY 2024	Scale	A3 1 : 100
Drawing No.	29PS/202/BR		Rev.