



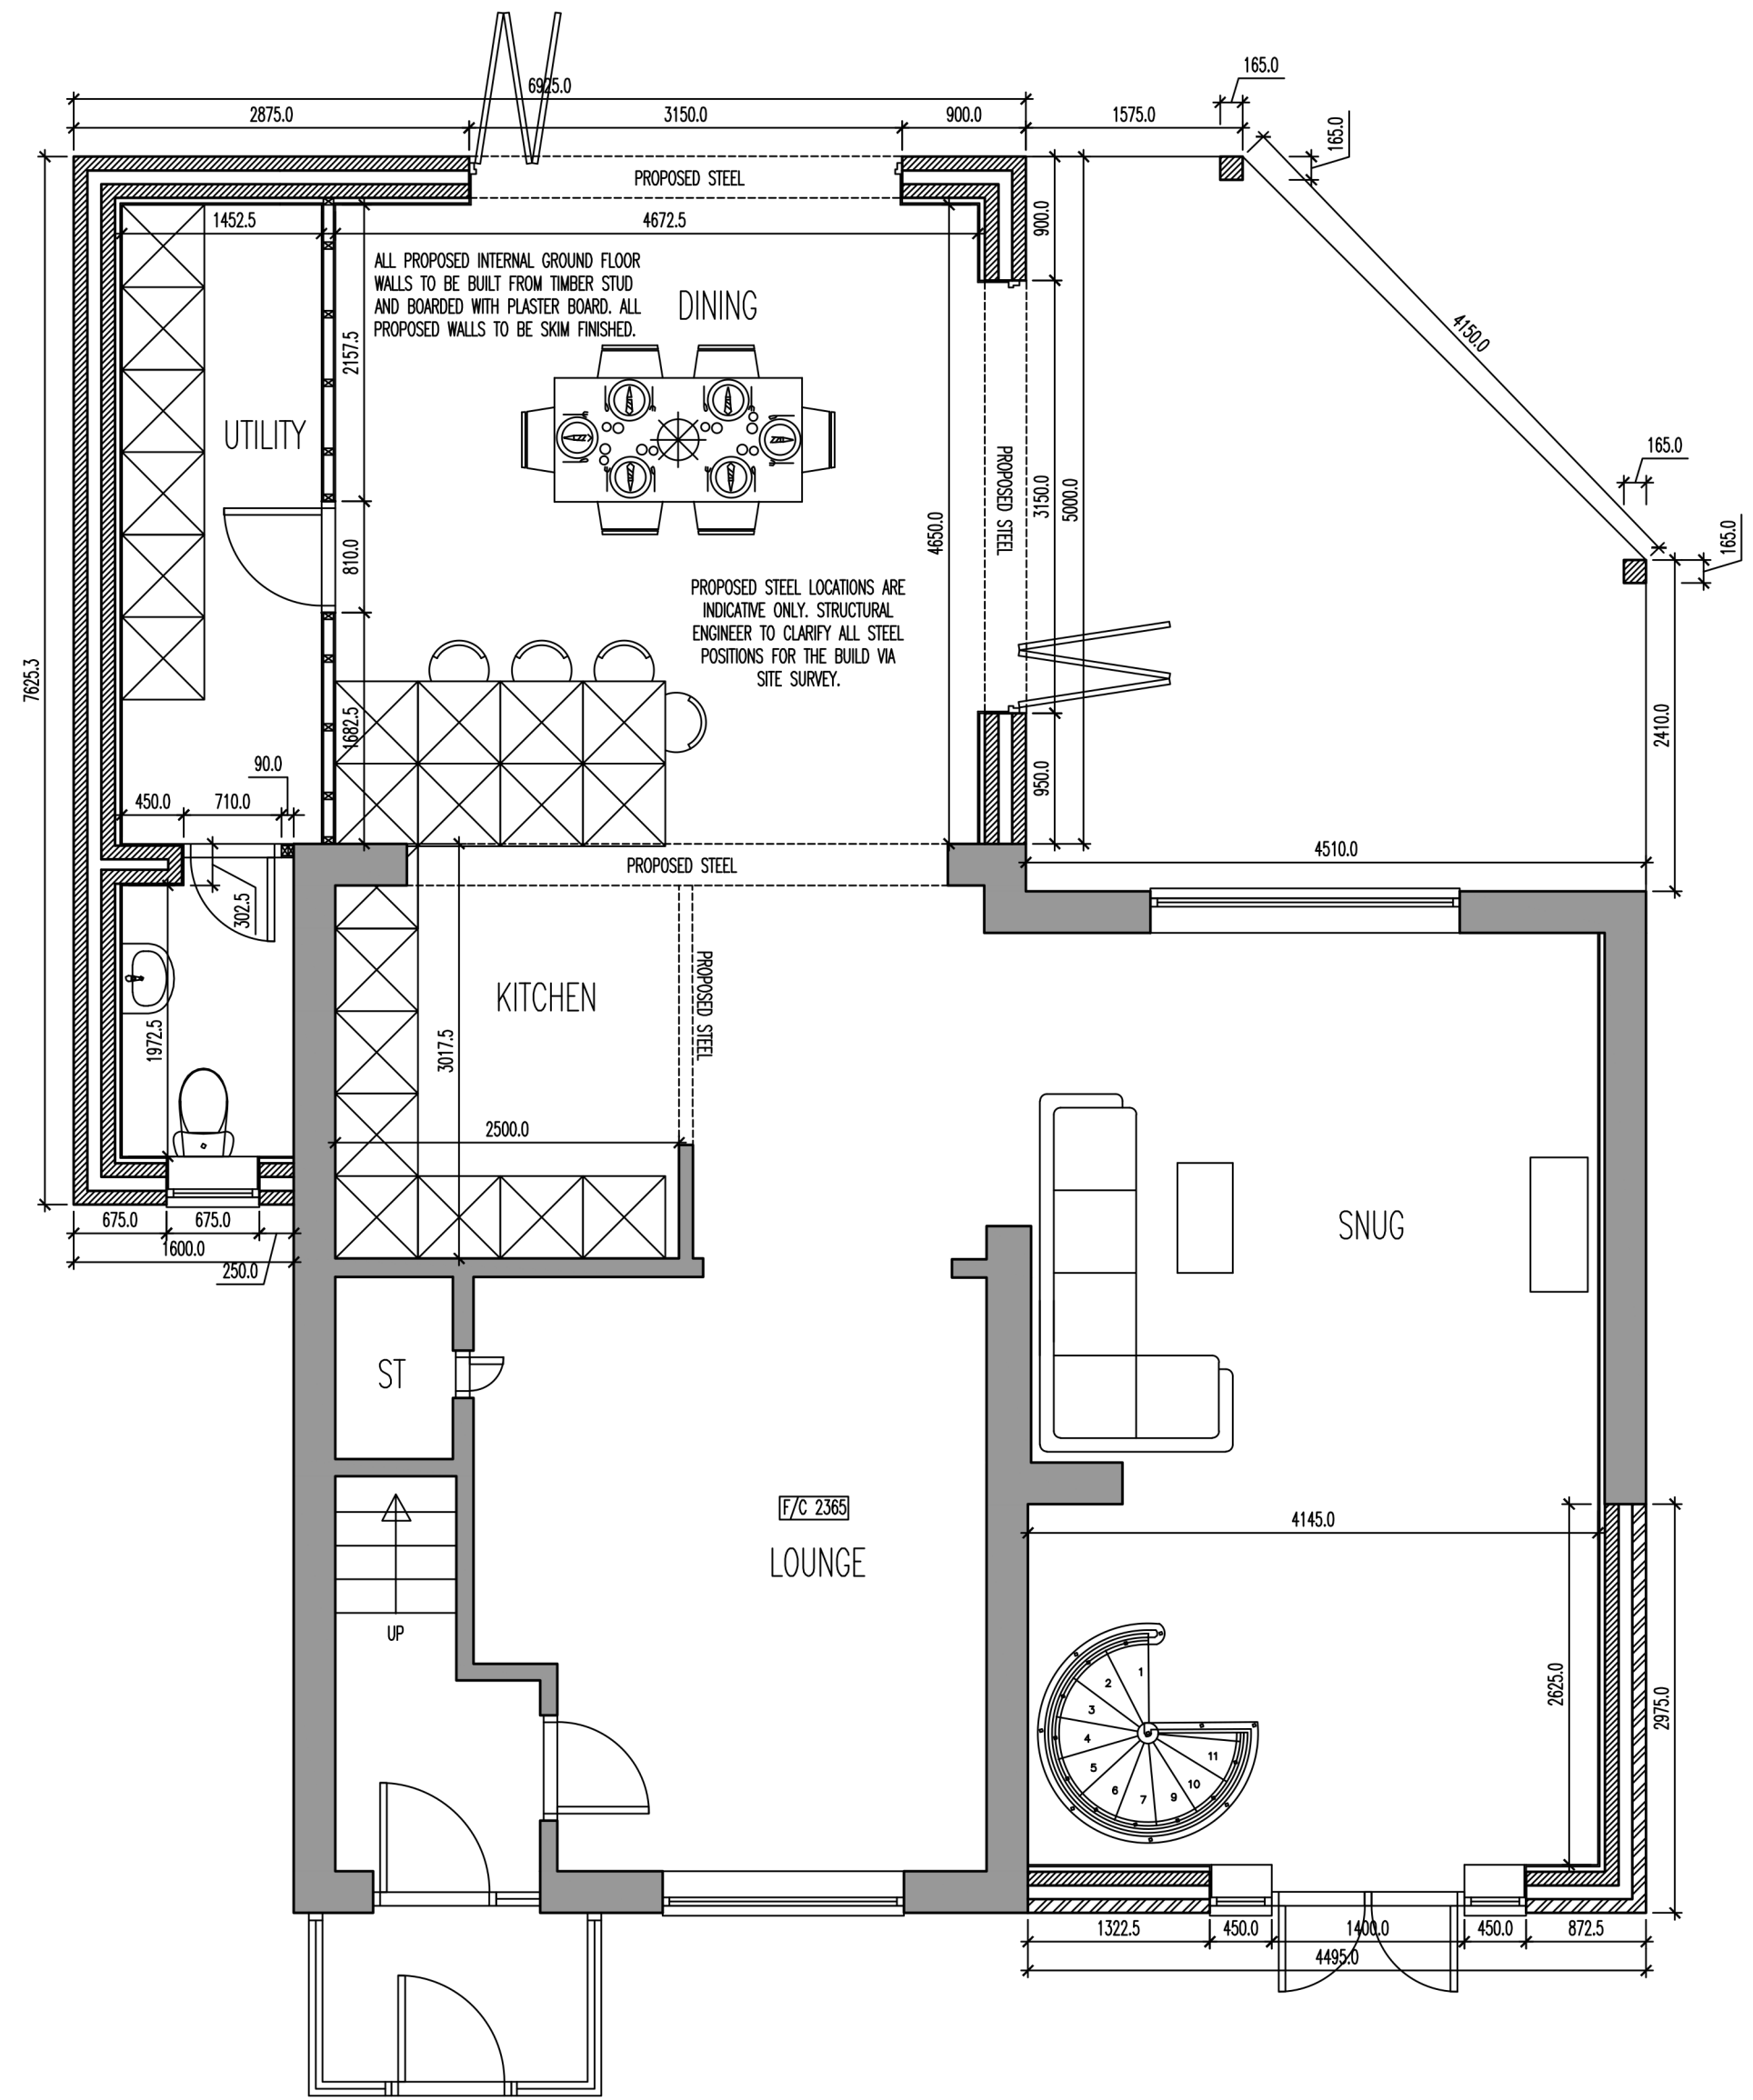

01 Proposed Ground Floor Plan
Scale 1:50

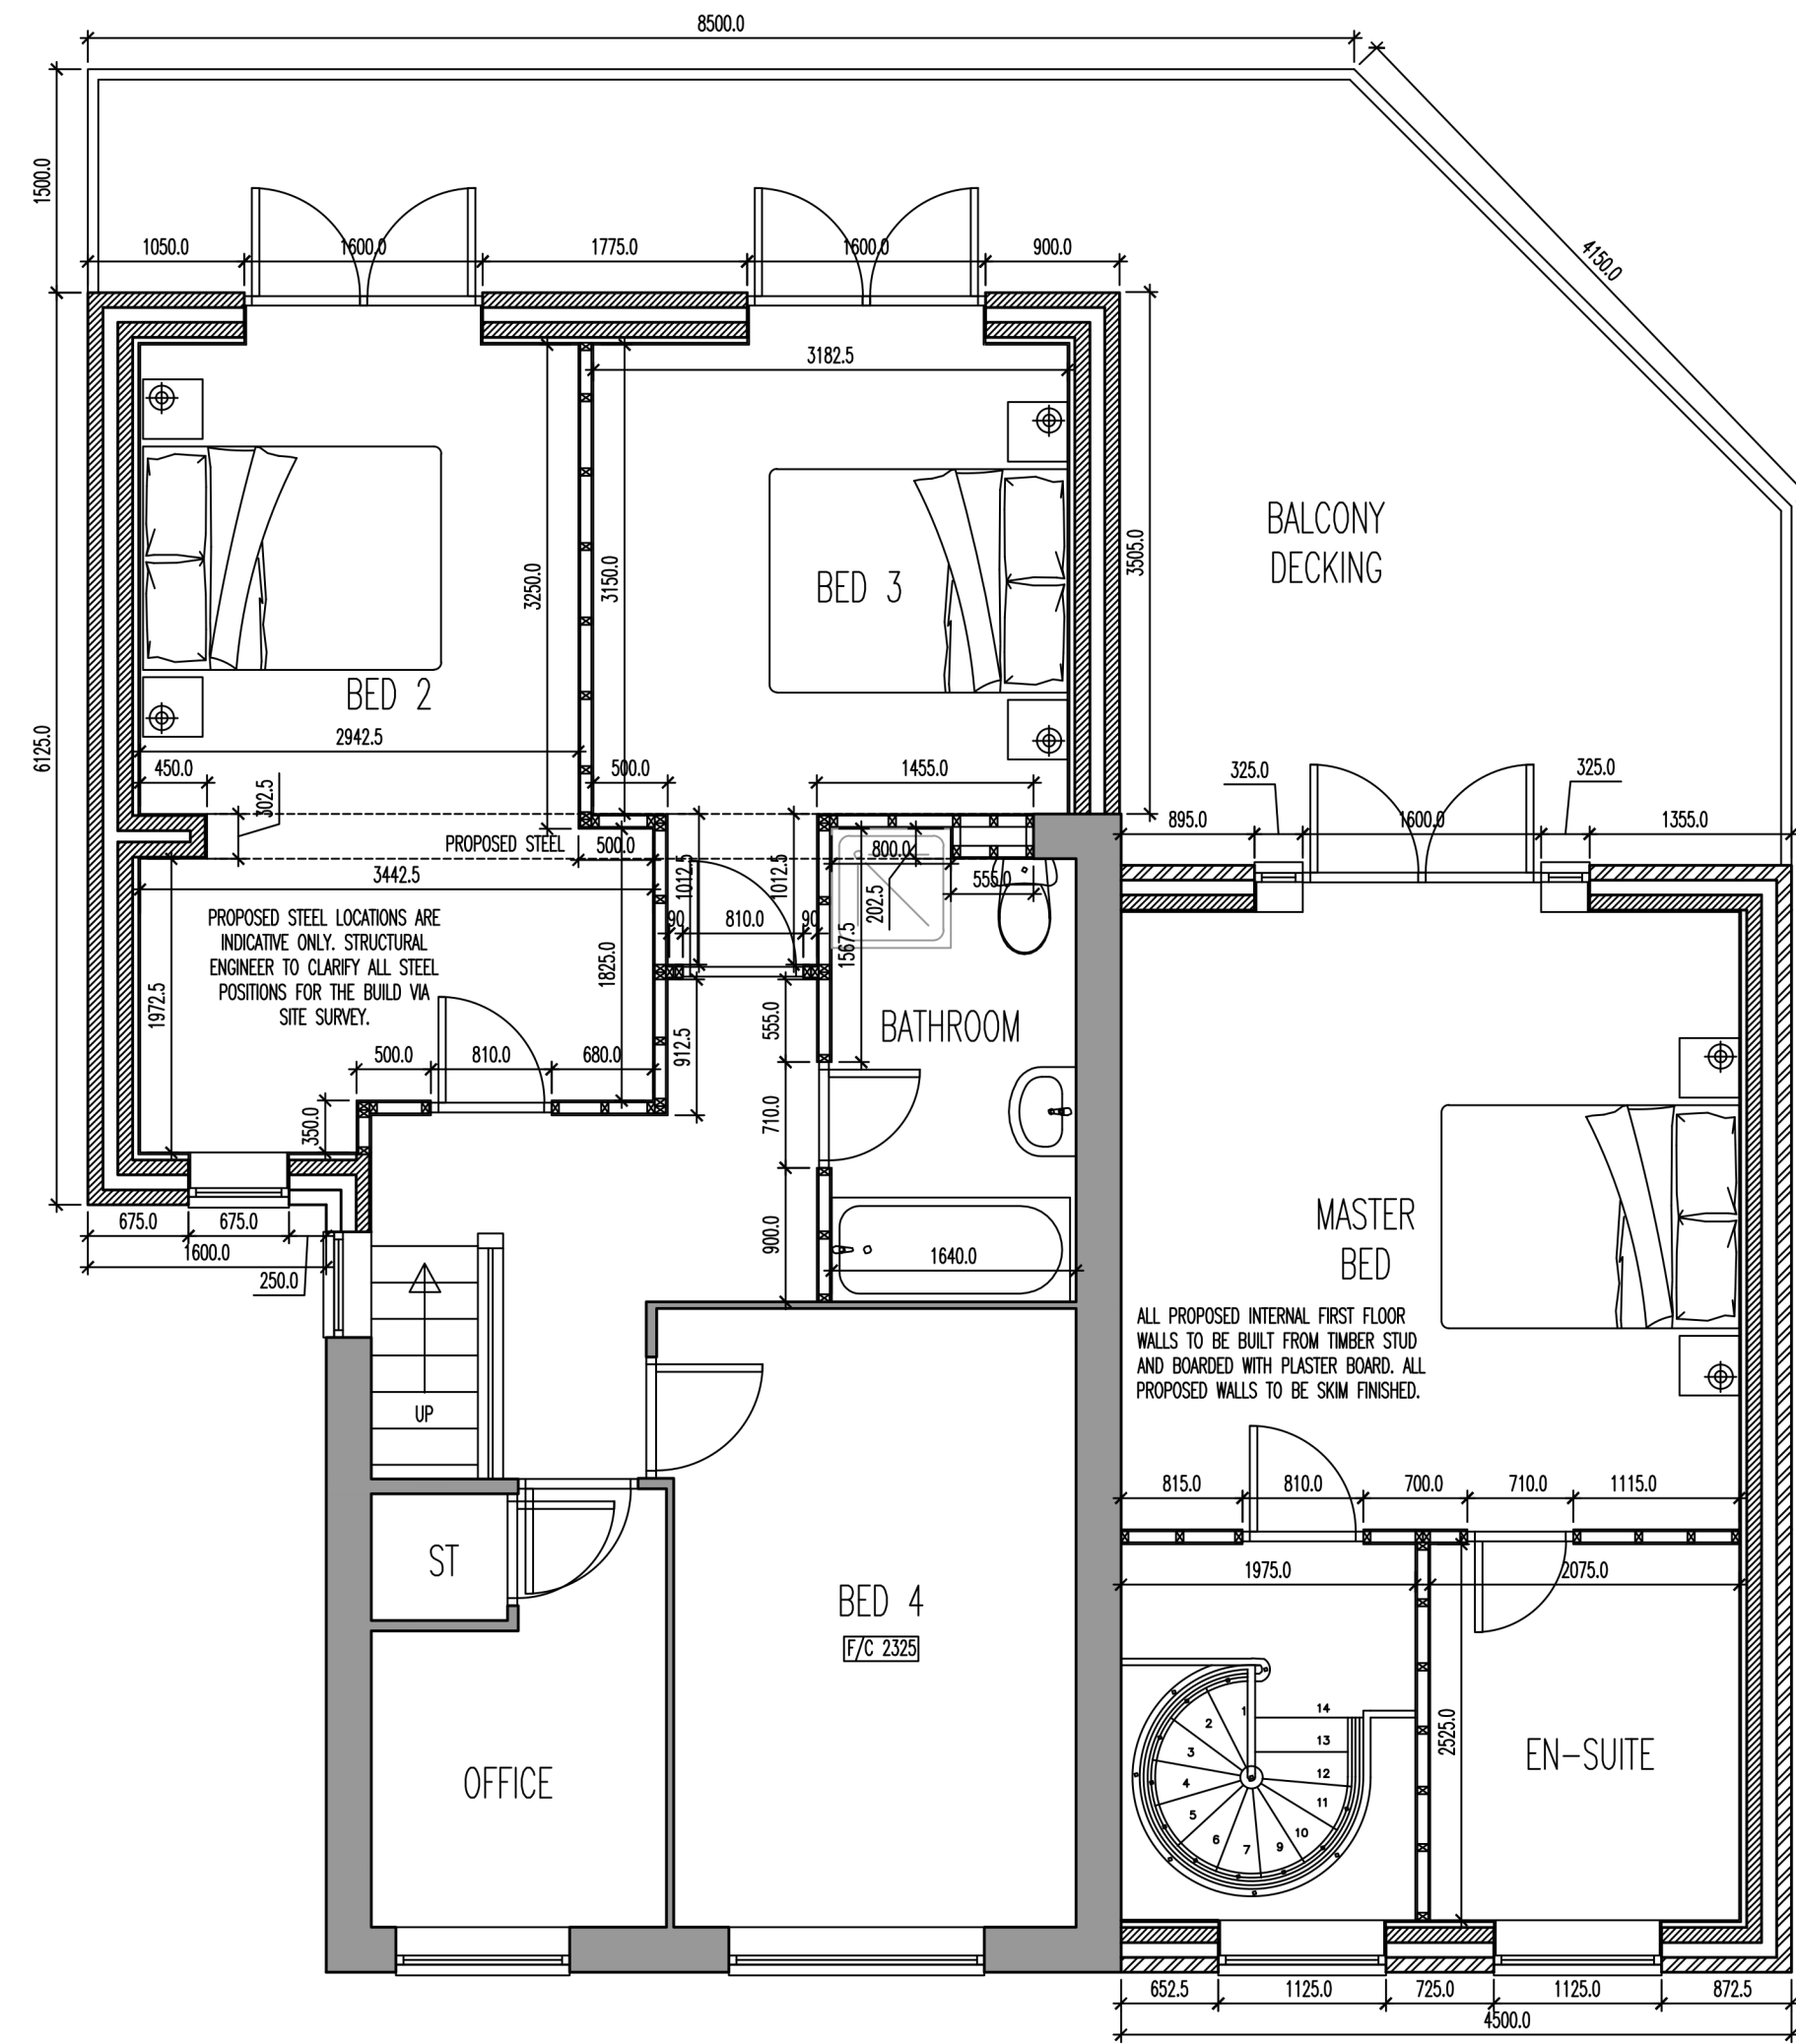

02 Proposed First Floor Plan
Scale 1:50

Rev Description			Date	By	Chk
Status			Purpose for Issue		
Survey			☐	Tender	
Construction			☒	As Built	
Client					
Sohail Ashraf					
43 Woodhill Fold, Bury					
Contract					
Proposed Double Storey Front and Rear Extensions with Raised Balcony					
Drawing					
Proposed Plans					
Scales 1:50			Revision	/	
			Date	Sept '23	
			Checked		