




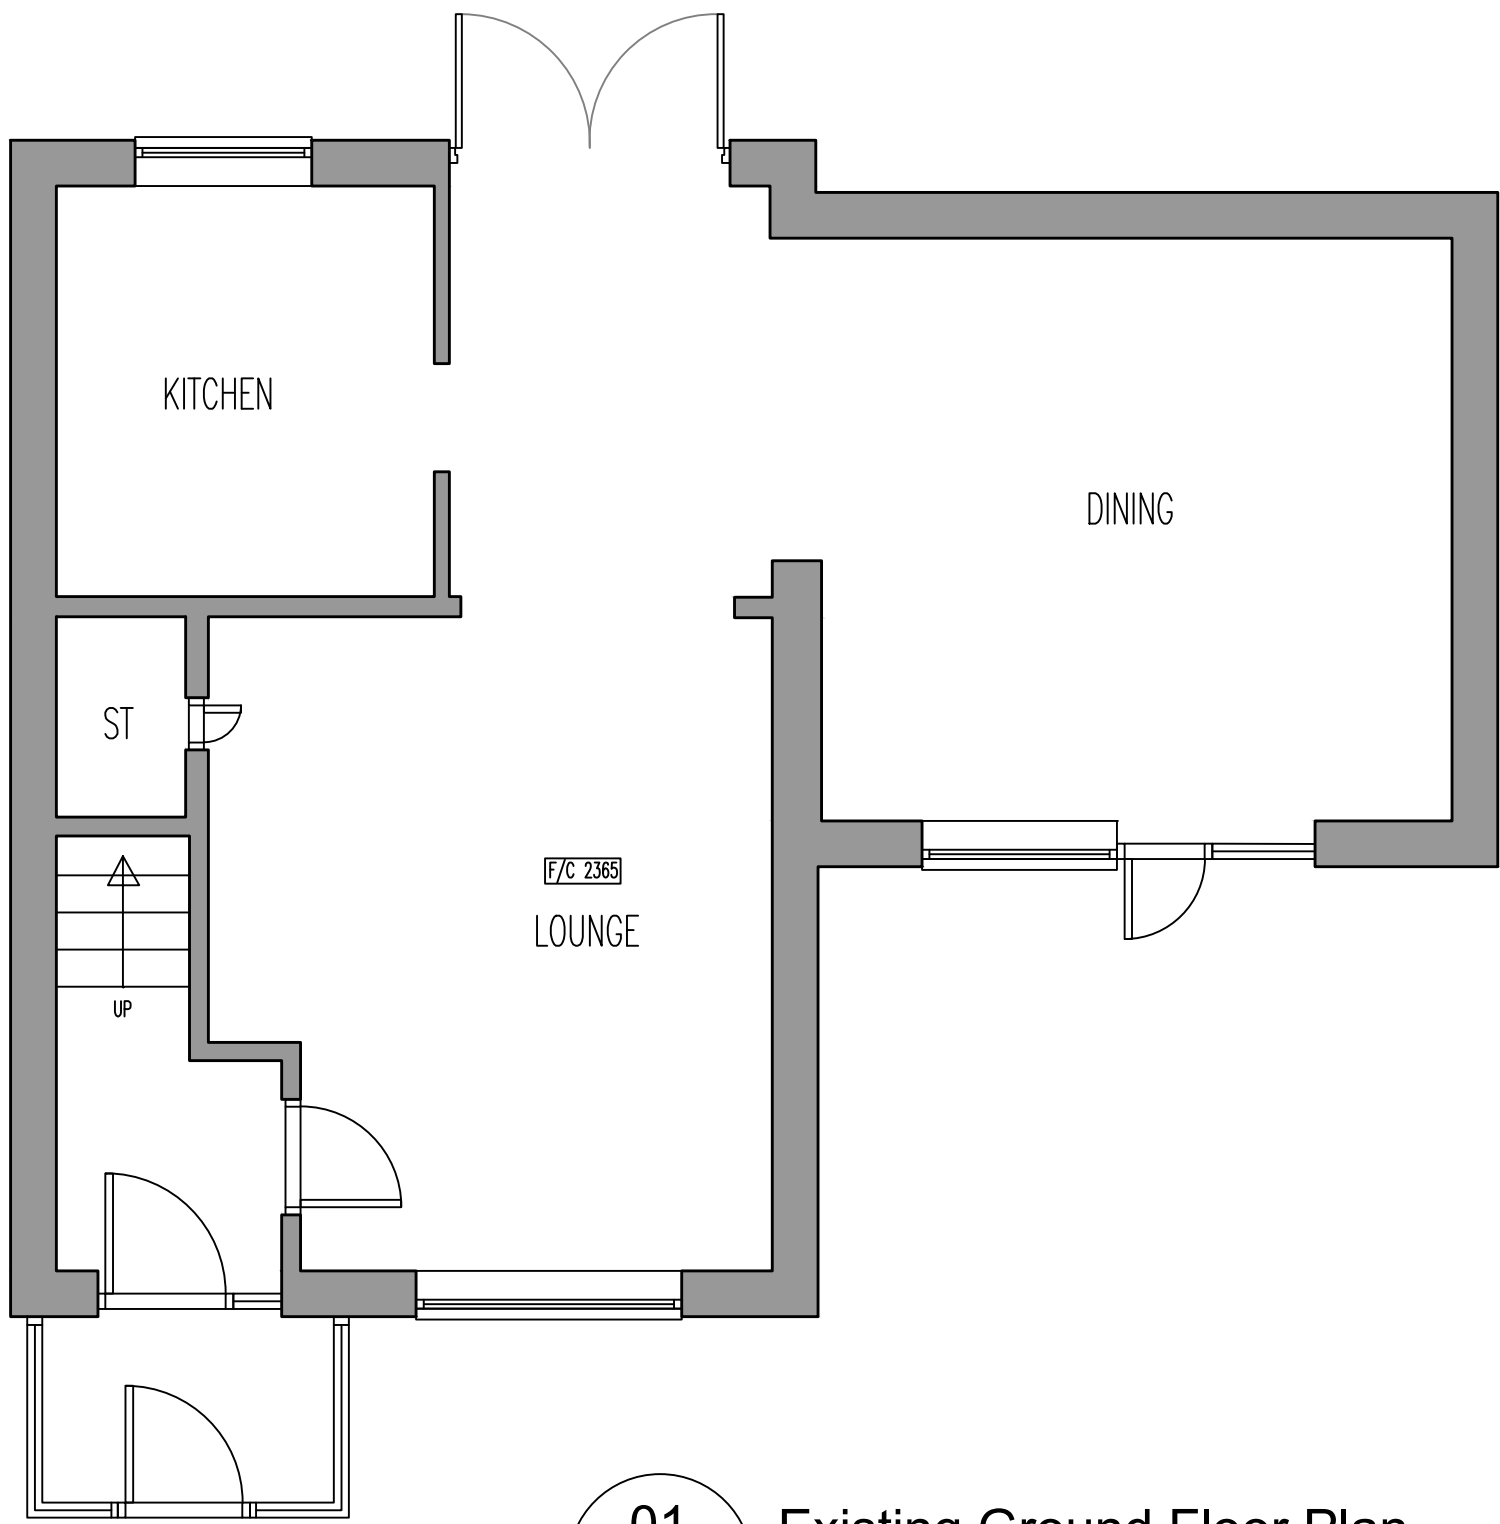

01 Existing Ground Floor Plan
Scale 1:50

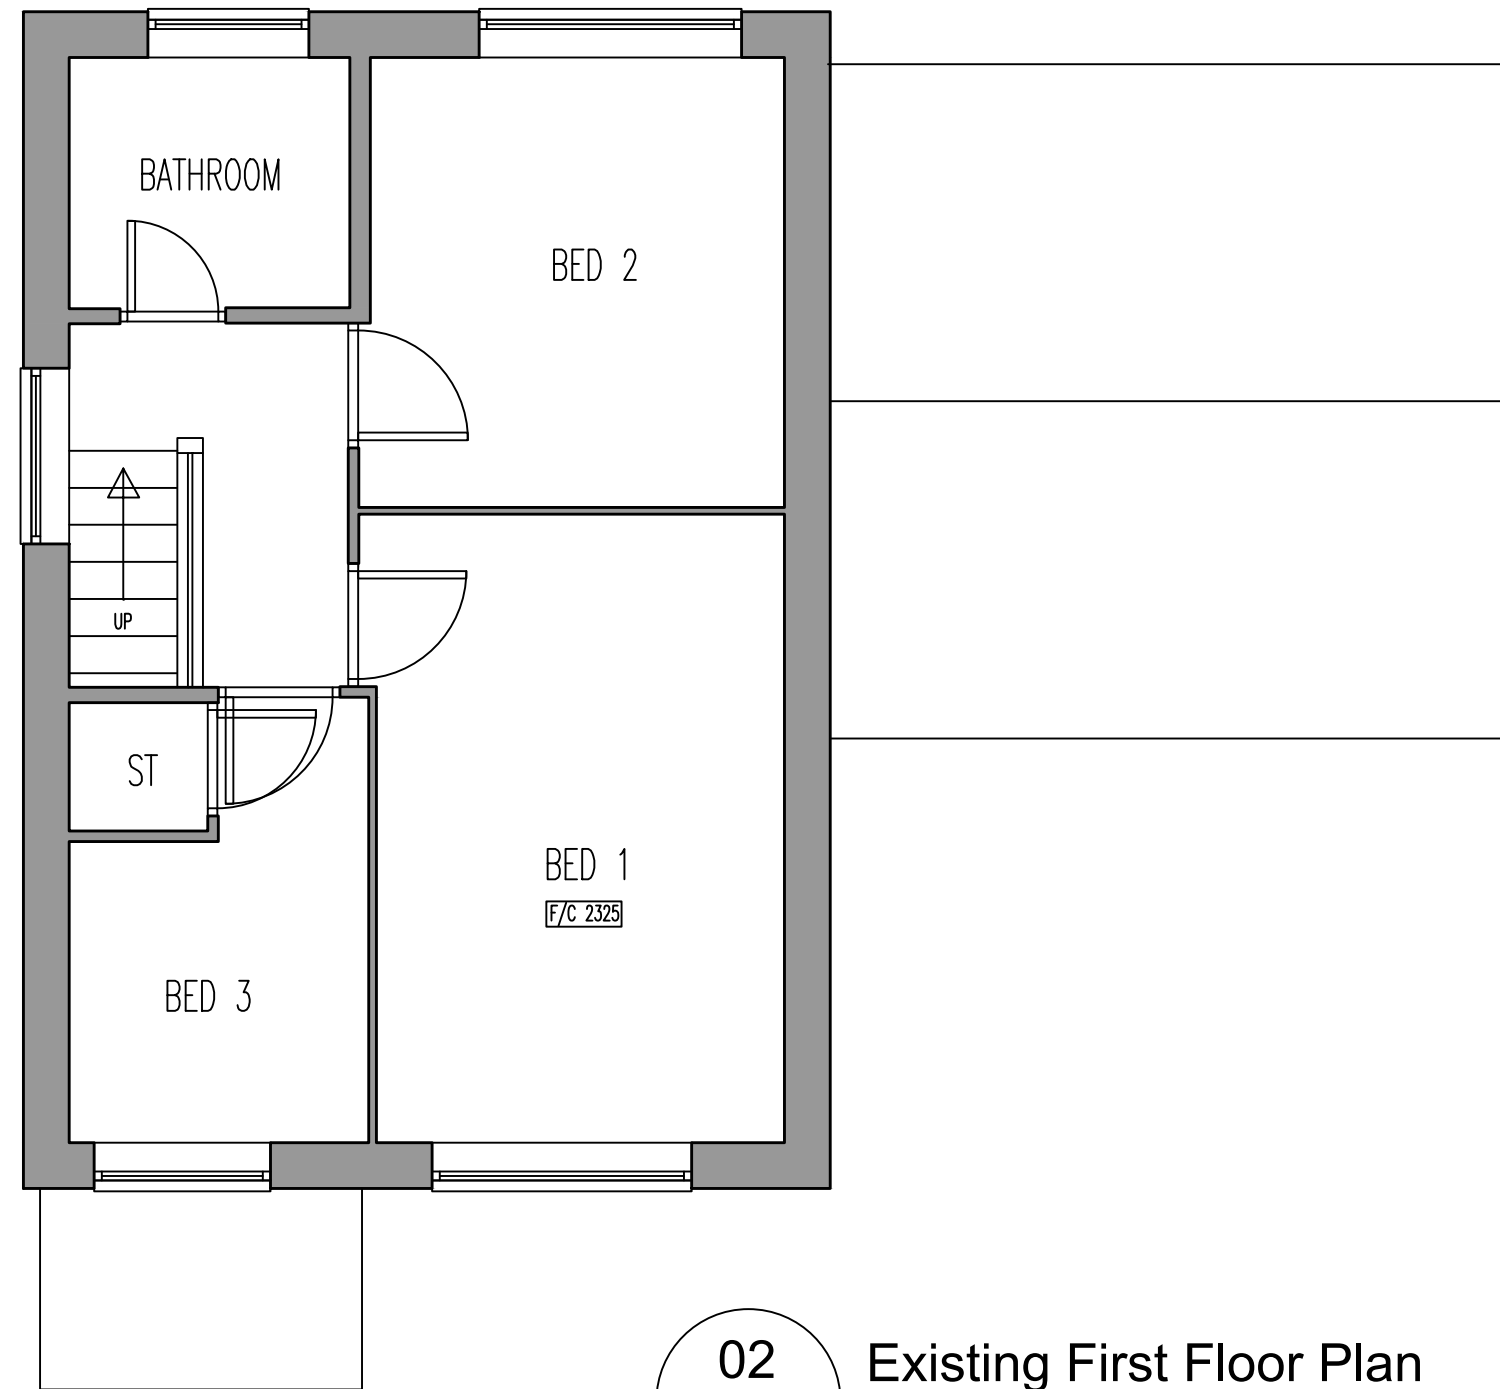


02 Existing First Floor Plan
Scale 1:50

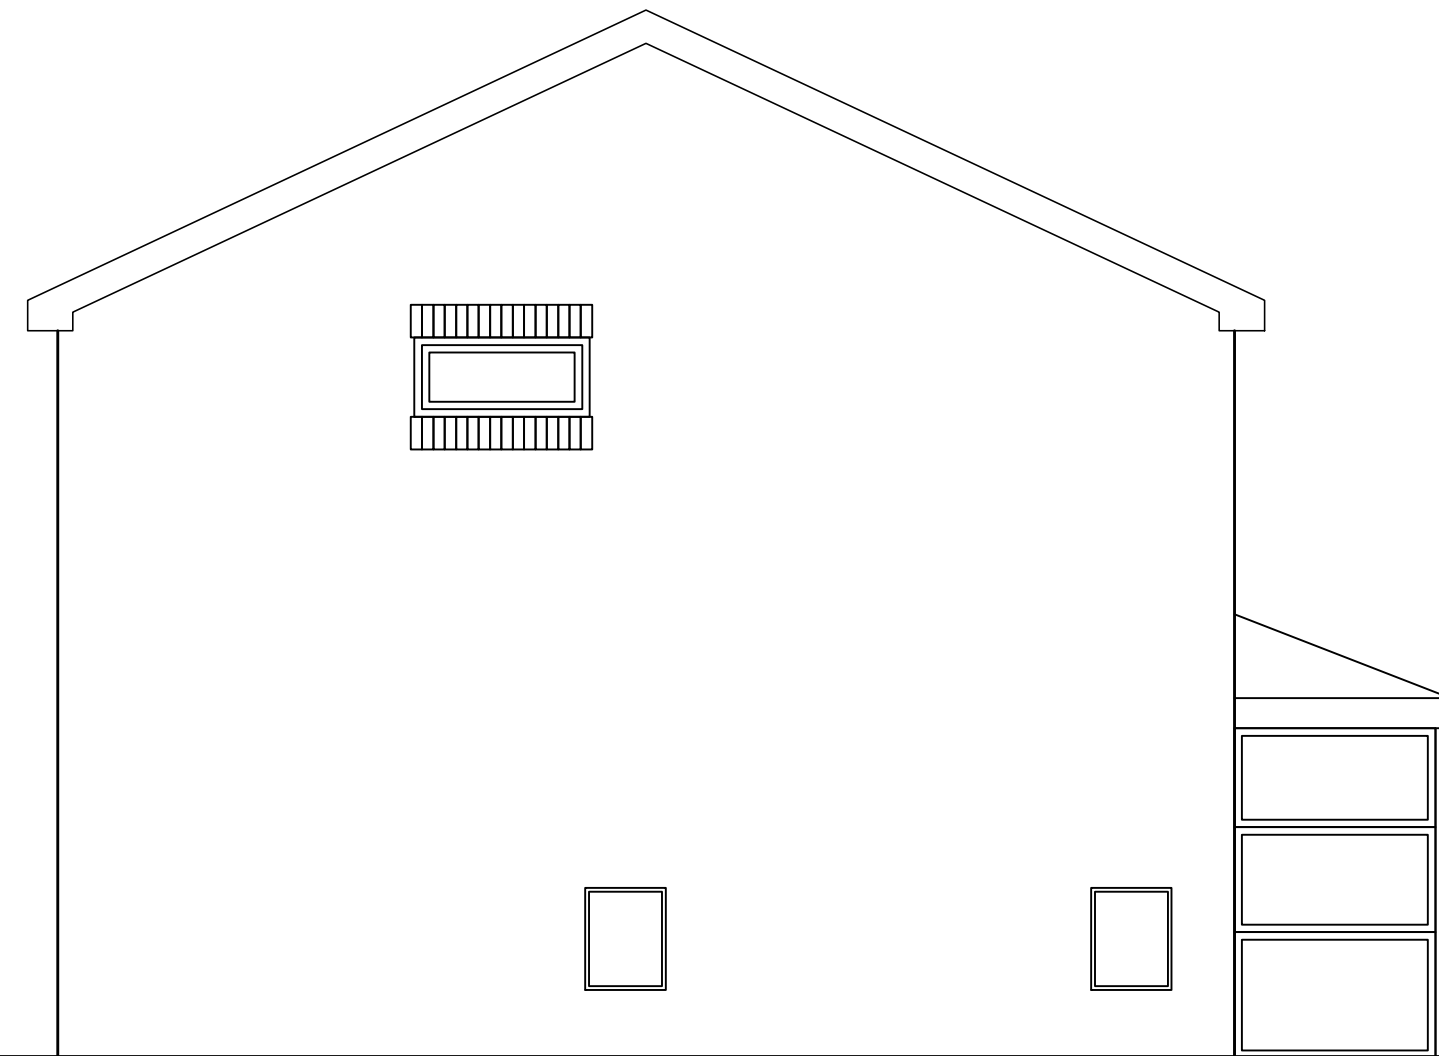


03 Existing Side Elevation
Scale 1:50



04 Existing Front Elevation
Scale 1:50

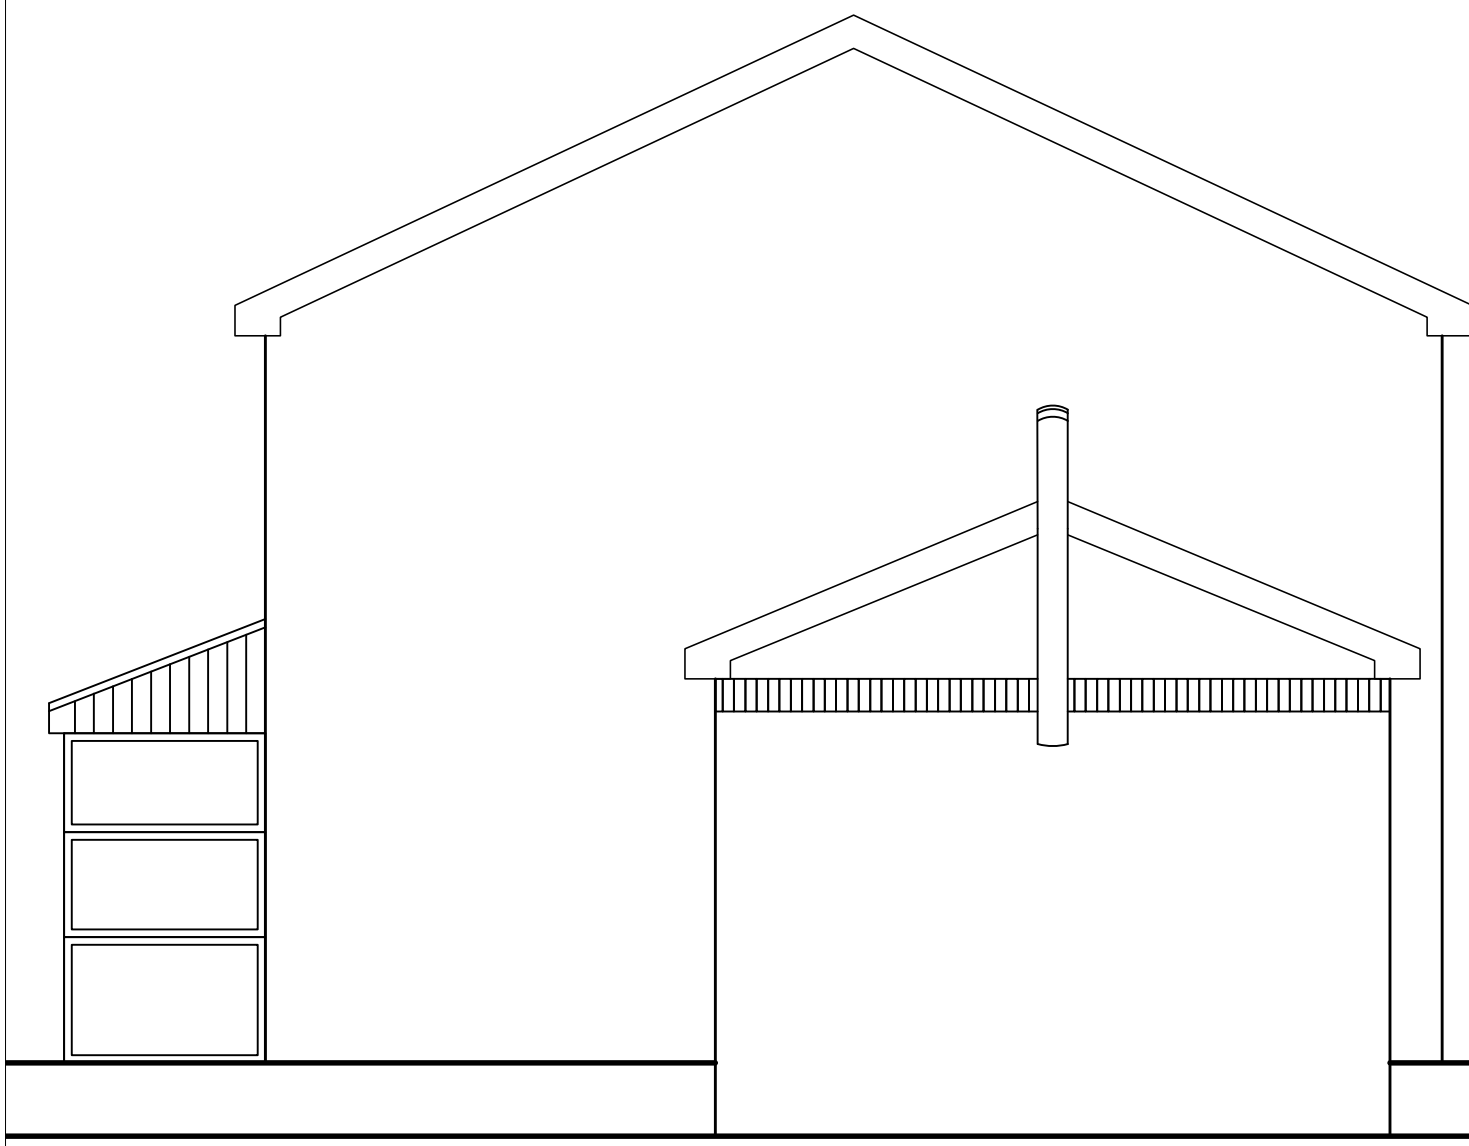

05 Existing Side Elevation
Scale 1:50

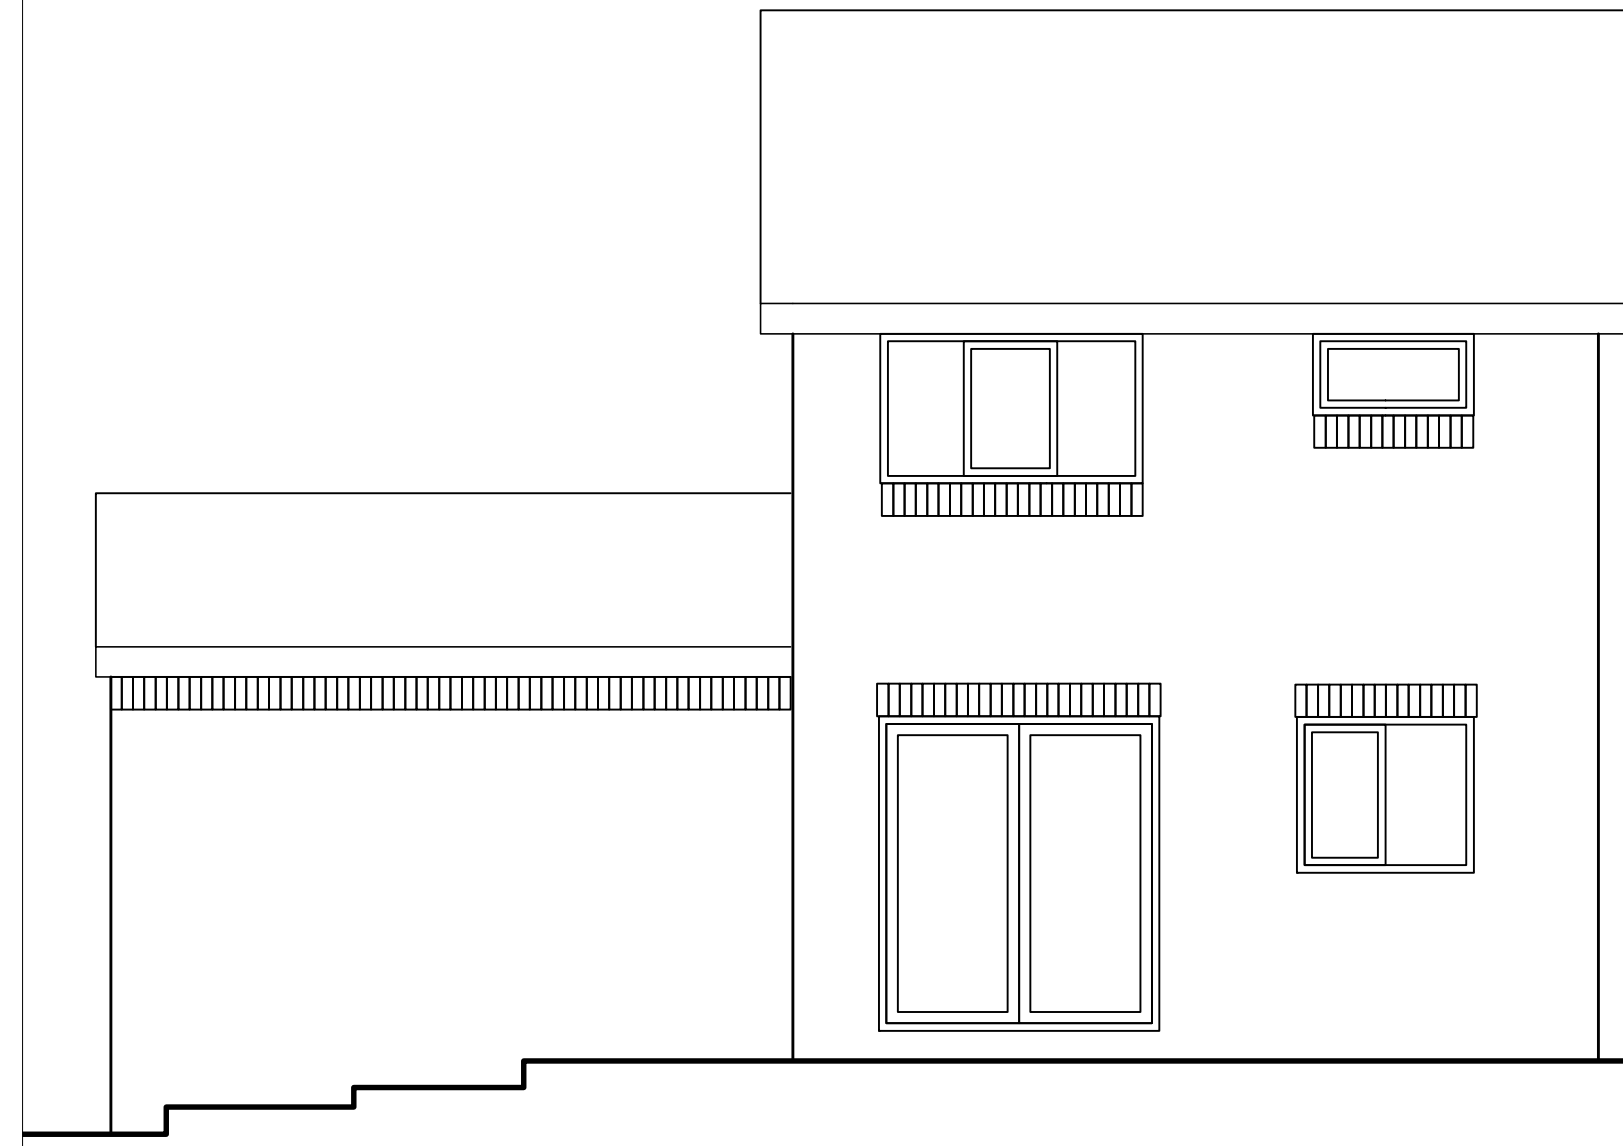

06 Existing Rear Elevation
Scale 1:50

Rev	Description	Date	By	Chk
Status				
Survey	☐	Tender	☐	Purpose for Issue
Construction	☒	As Built	☐	
Client				
Sohail Ashraf				
43 Woodhill Fold, Bury				
Contract				
Proposed Double Storey Front and Rear				
Extensions with Raised Balcony				
Drawing				
Existing Plans and Elevations				
Drawing No.		Revision		/
Scales	1:50	Date	Sept '23	
Drawn		Checked		