



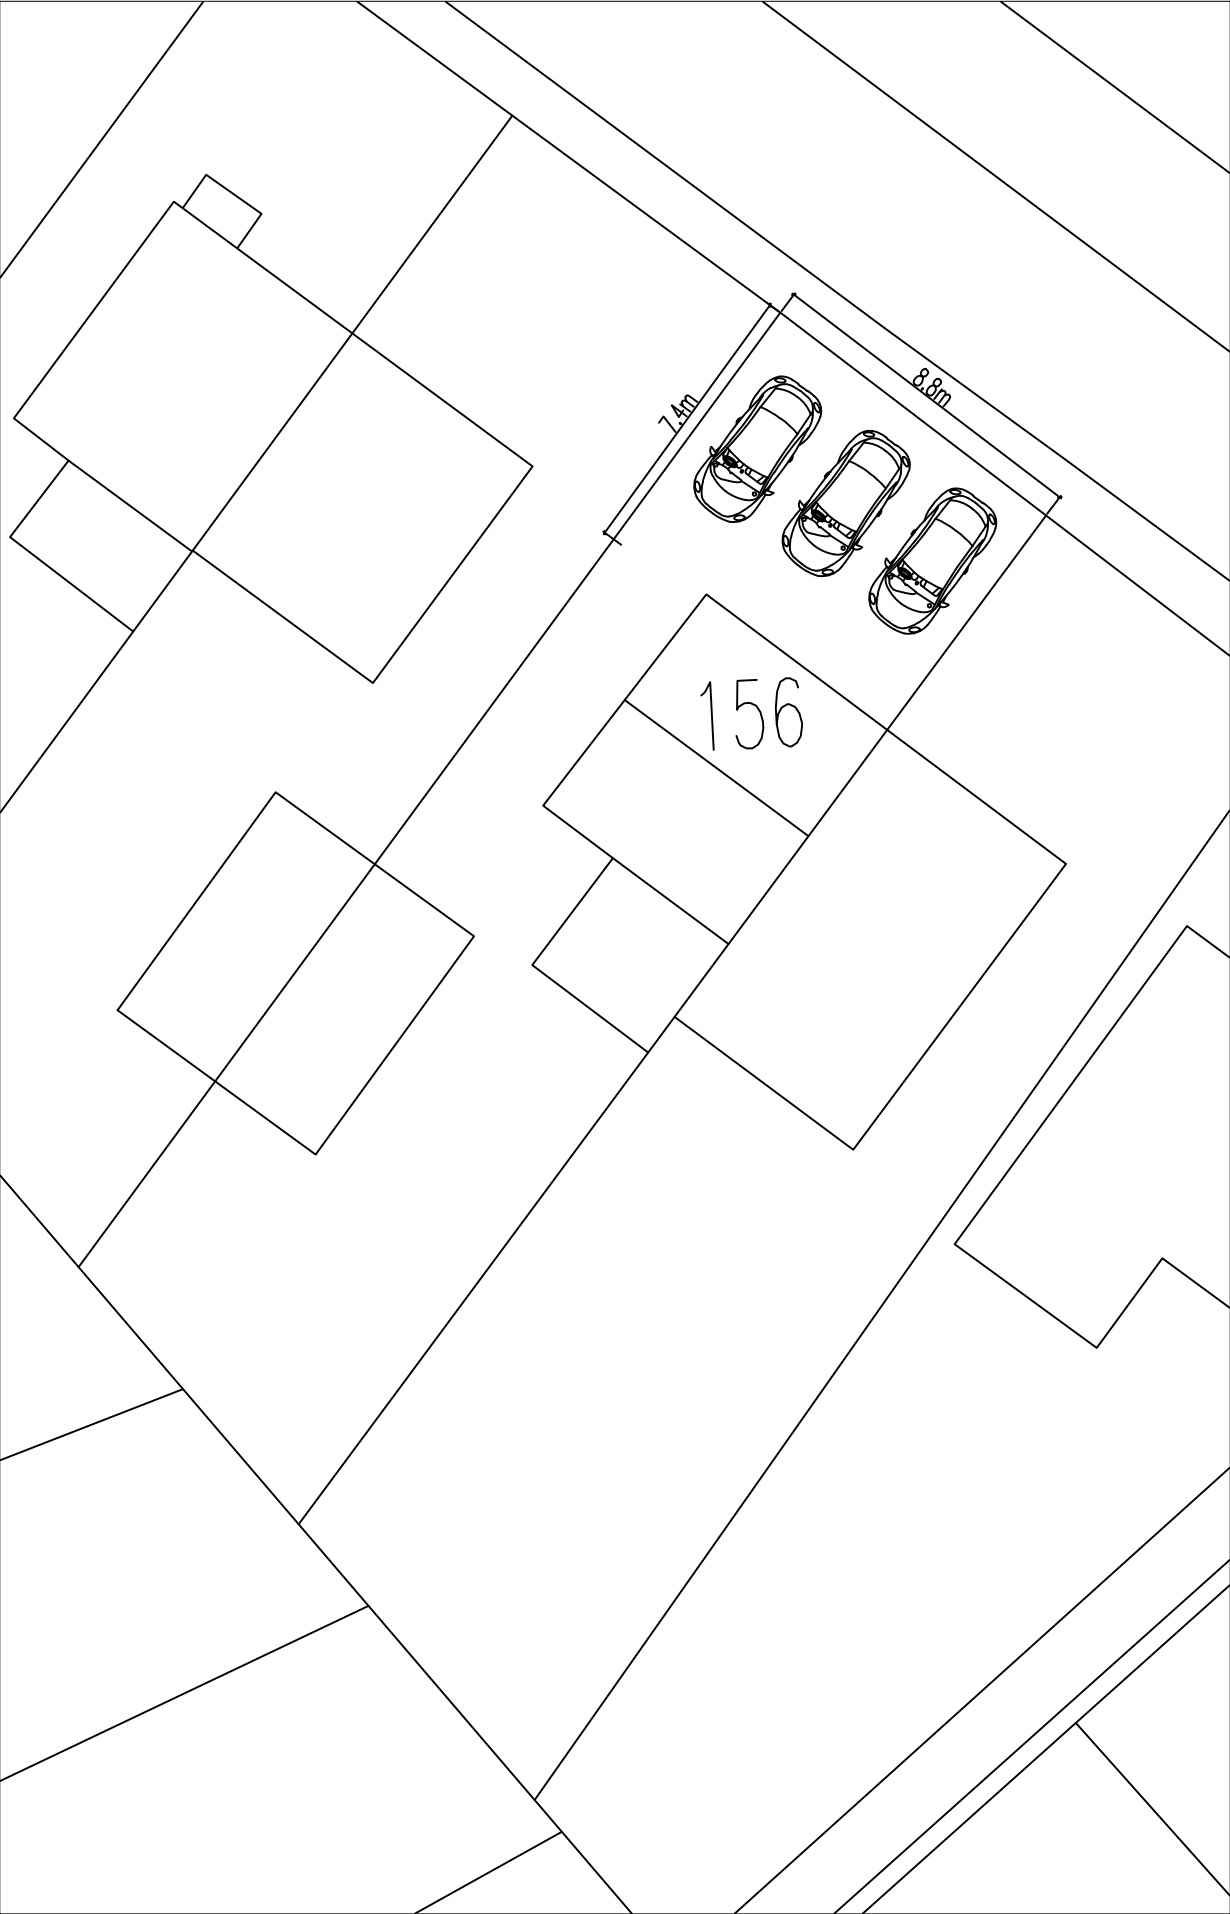

01

Existing Site Plan

Scale 1:200

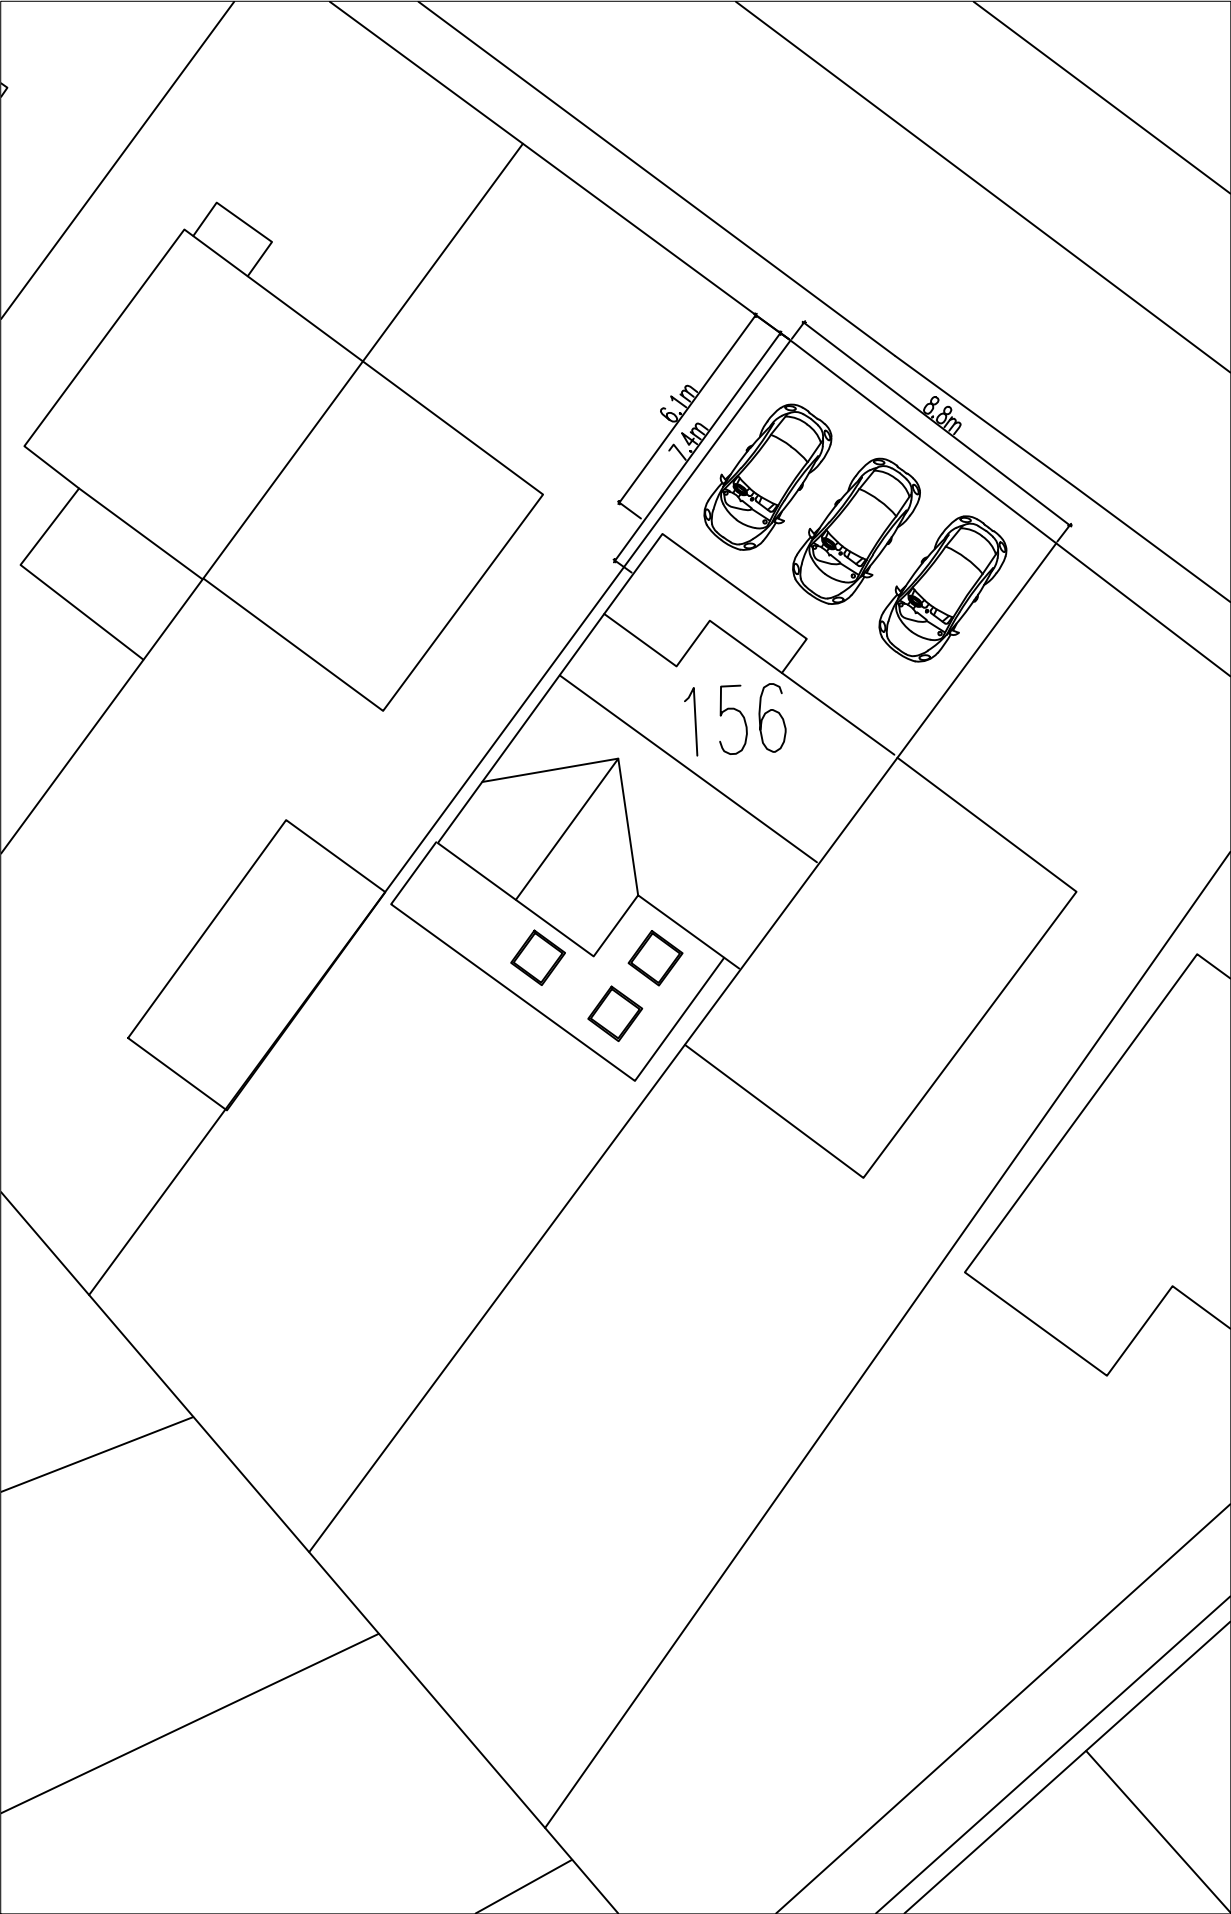

02

Proposed Site Plan

Scale 1:200

Notes

Copyright in all documents and drawings prepared by the architect and any works executed from these documents and drawings shall, unless otherwise agreed, remain the property of the designer and must not be reproduced by, lent or disclosed to, a third party without the written consent of Zach Thorp.

Do not scale off this drawing

All dimensions are to be checked on site and any discrepancies to be referred to the designer before proceeding.

All levels to be checked on site

All discrepancies between information shown on the drawings and the information in the specification to be referred to the designer prior to proceeding.

All component sizes and references to be checked before ordering



SURVEY ORIENTATED TO MAGNETIC NORTH

Rev	Description	Date	By	Chk
-----	-------------	------	----	-----

Status		Purpose for Issue		
Planning	☐	Tender	☐	PLANNING
Construction	☒	As Built	☐	

Client
Mr White
156 Nuttall Lane, Ramsbottom

Contract
Two storey extension at side/rear and single storey extension at side/rear

Drawing
Existing and Proposed Parking Plan

Drawing No.	ZT21-196-05	Revision	/
Scales	1:500 @ A3	Date	Feb '21
Drawn	ZTT	Checked	