
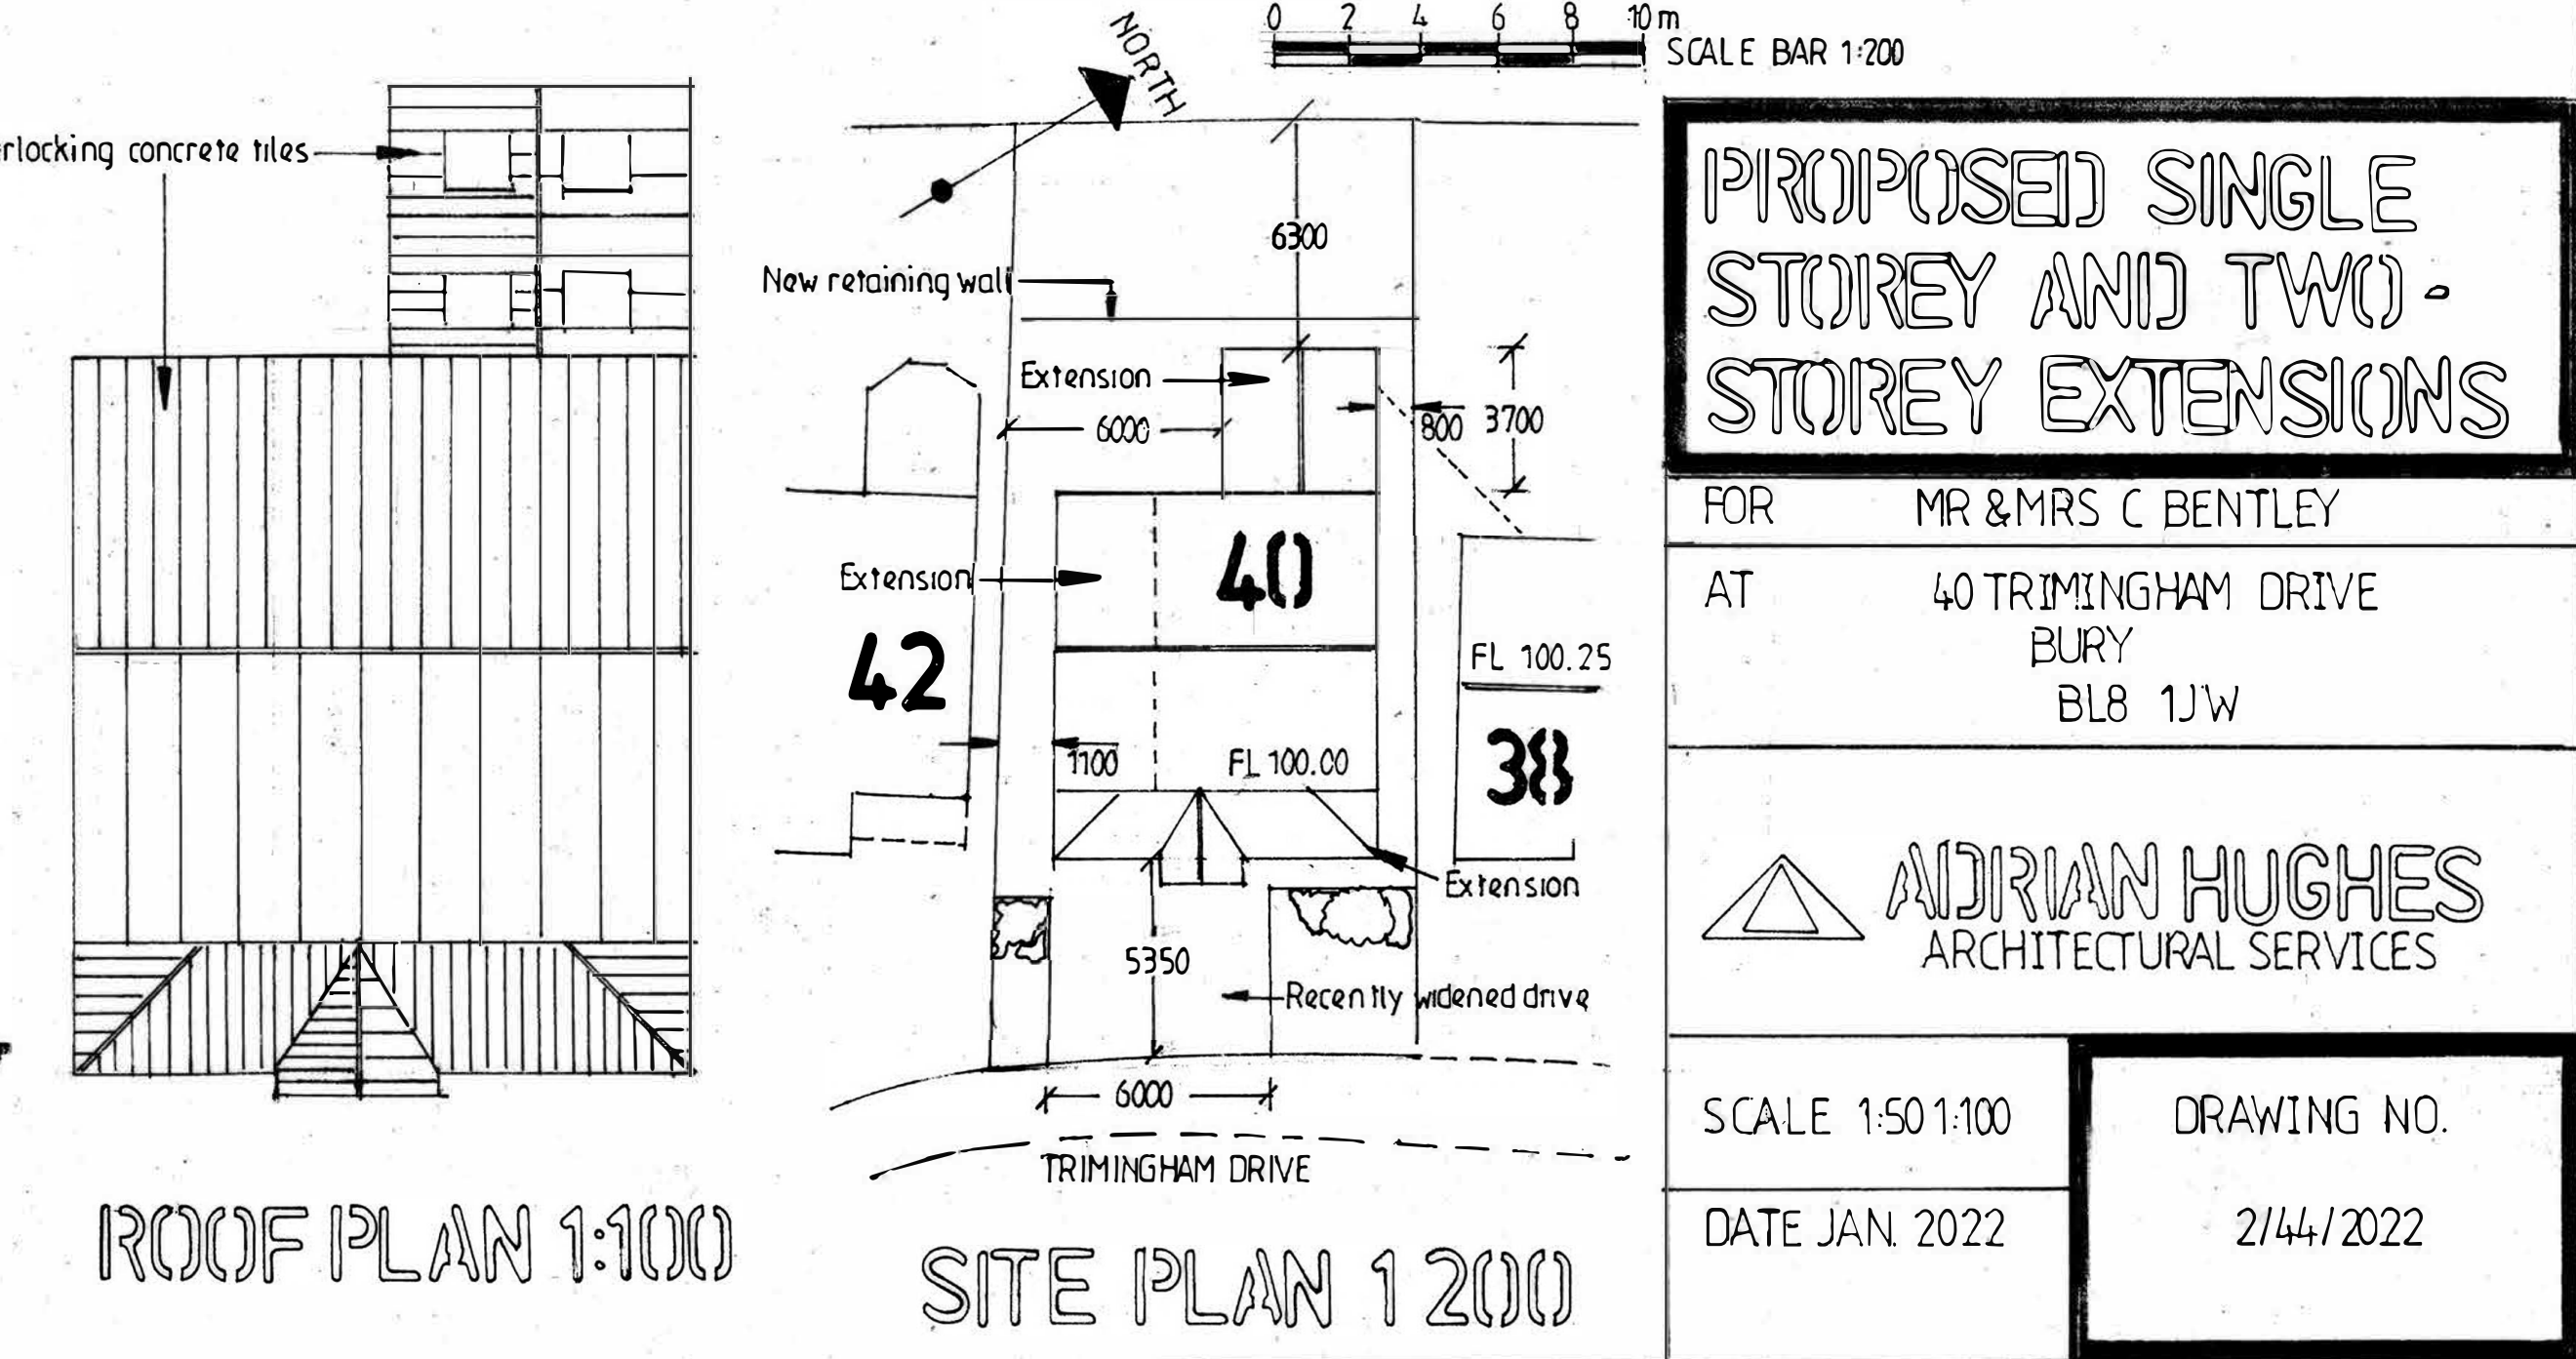
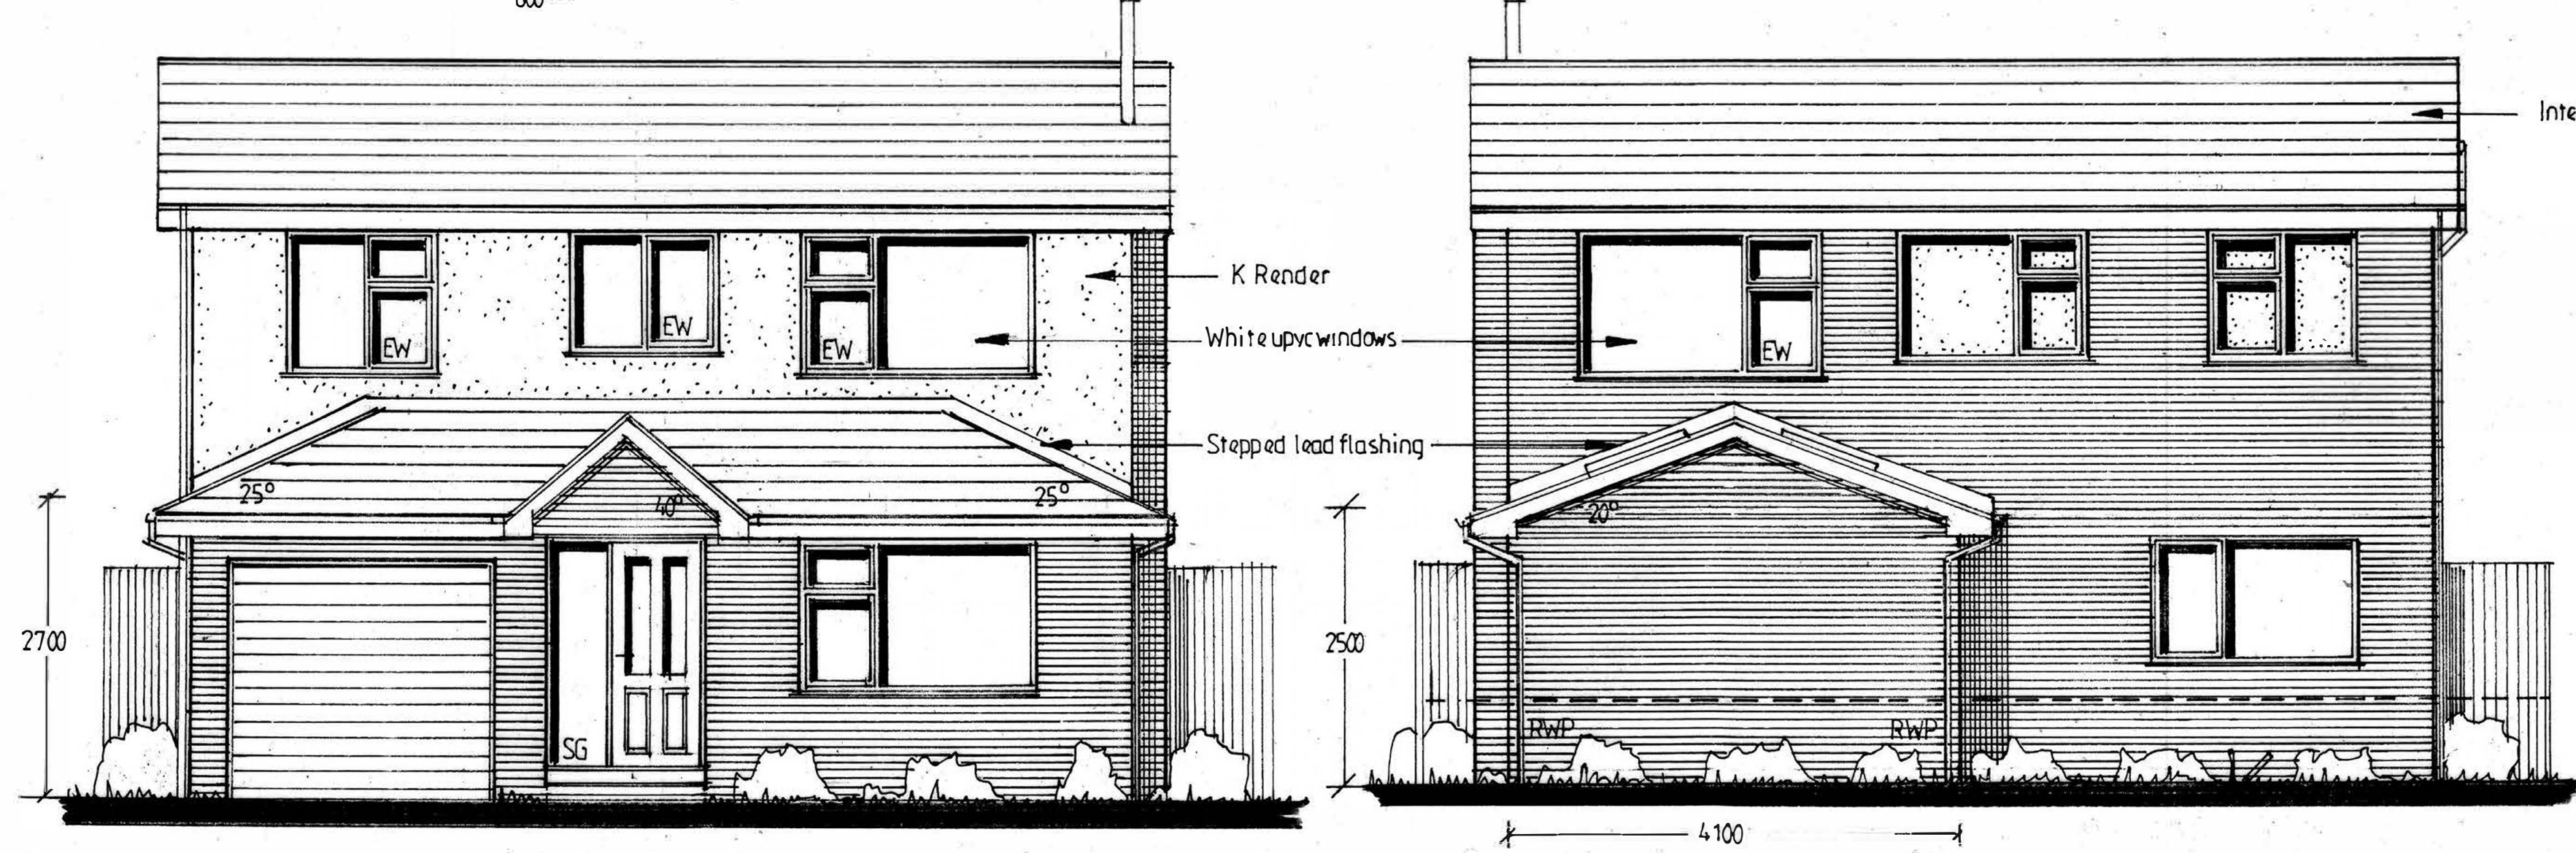
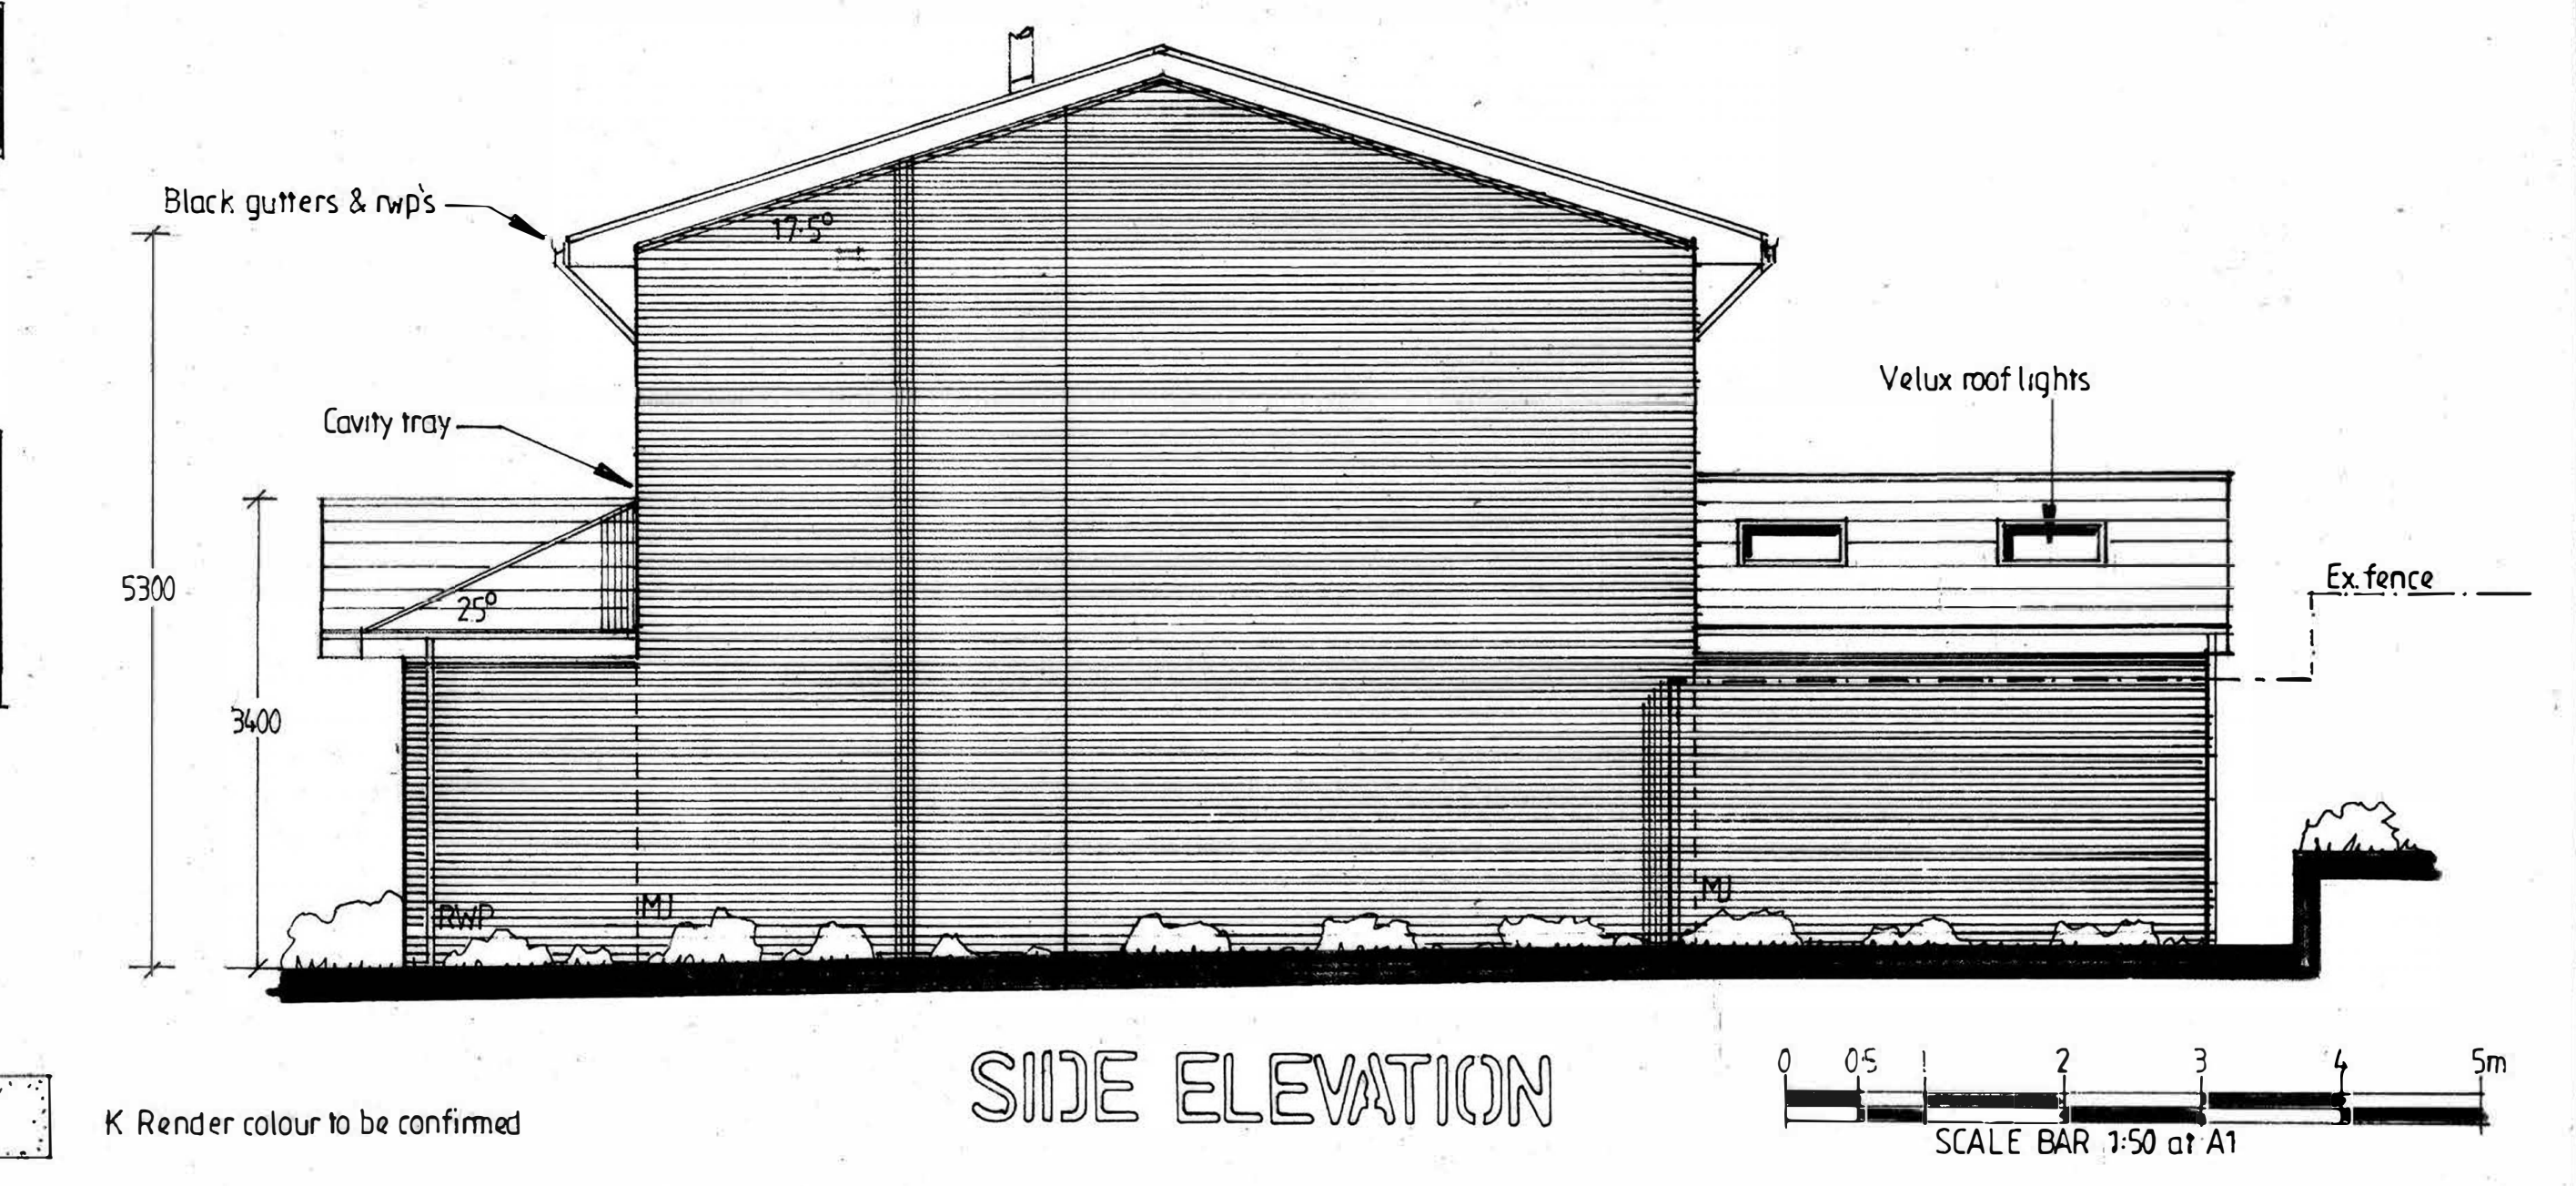
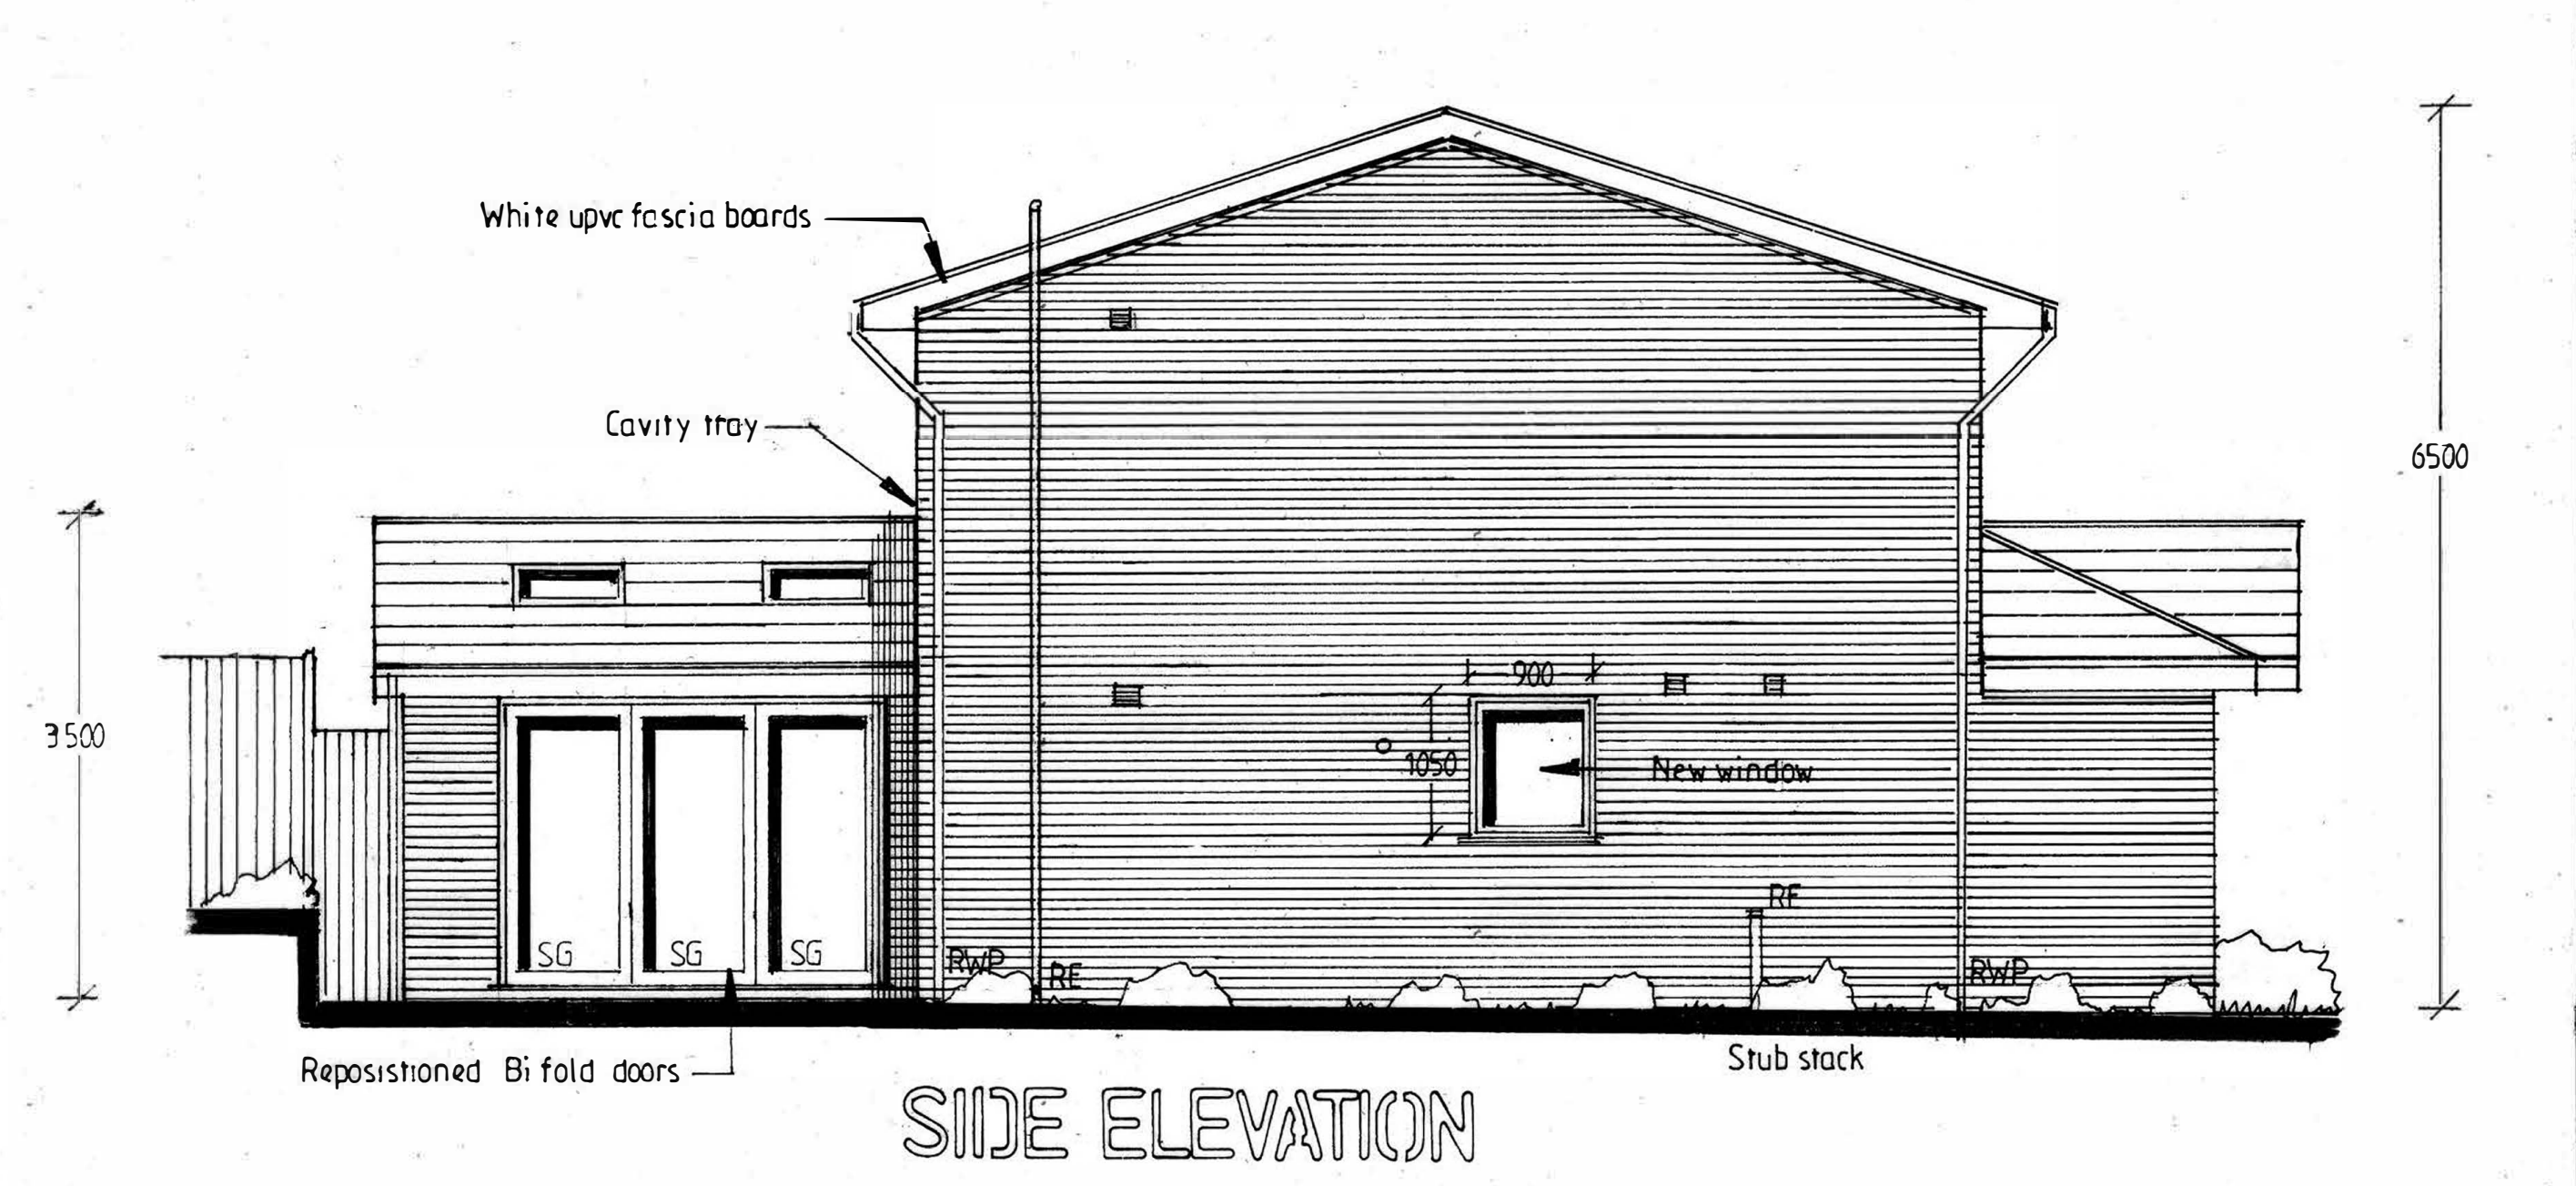
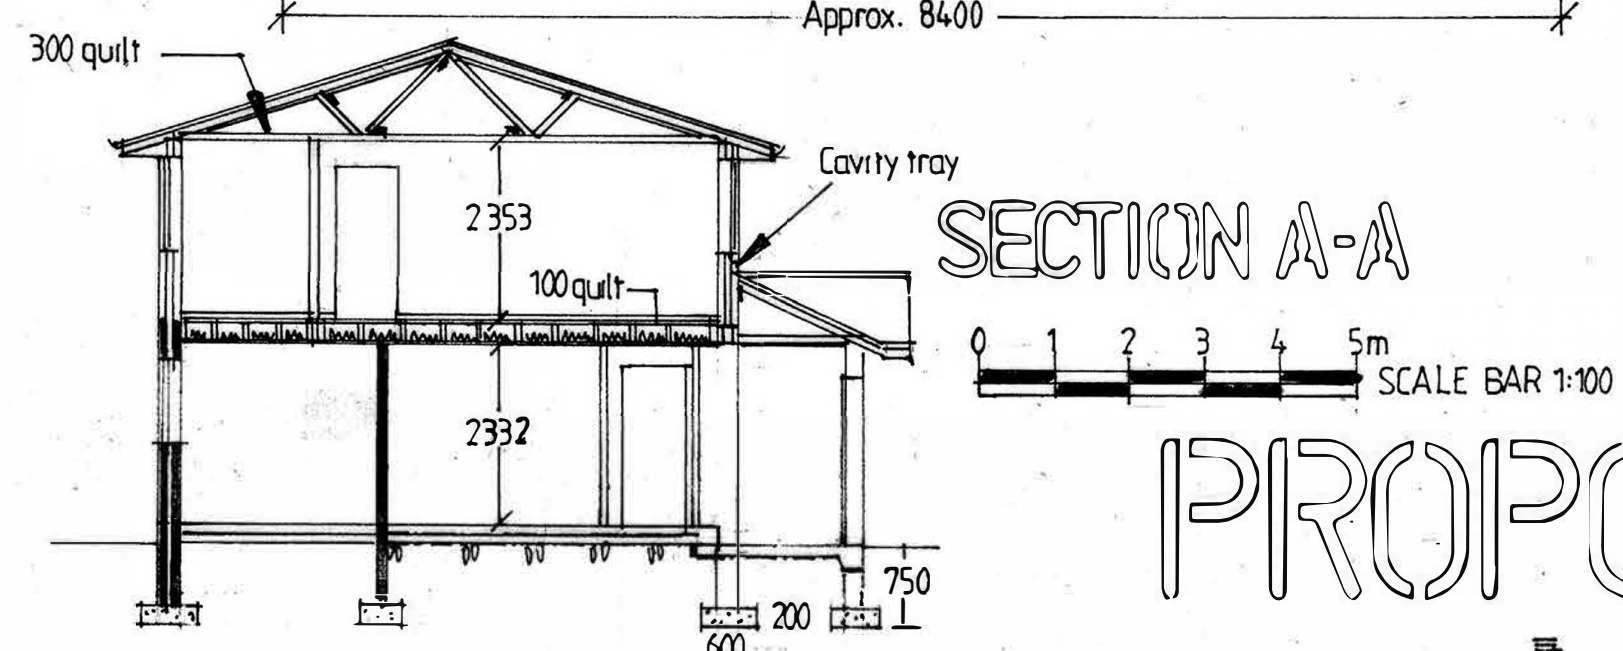


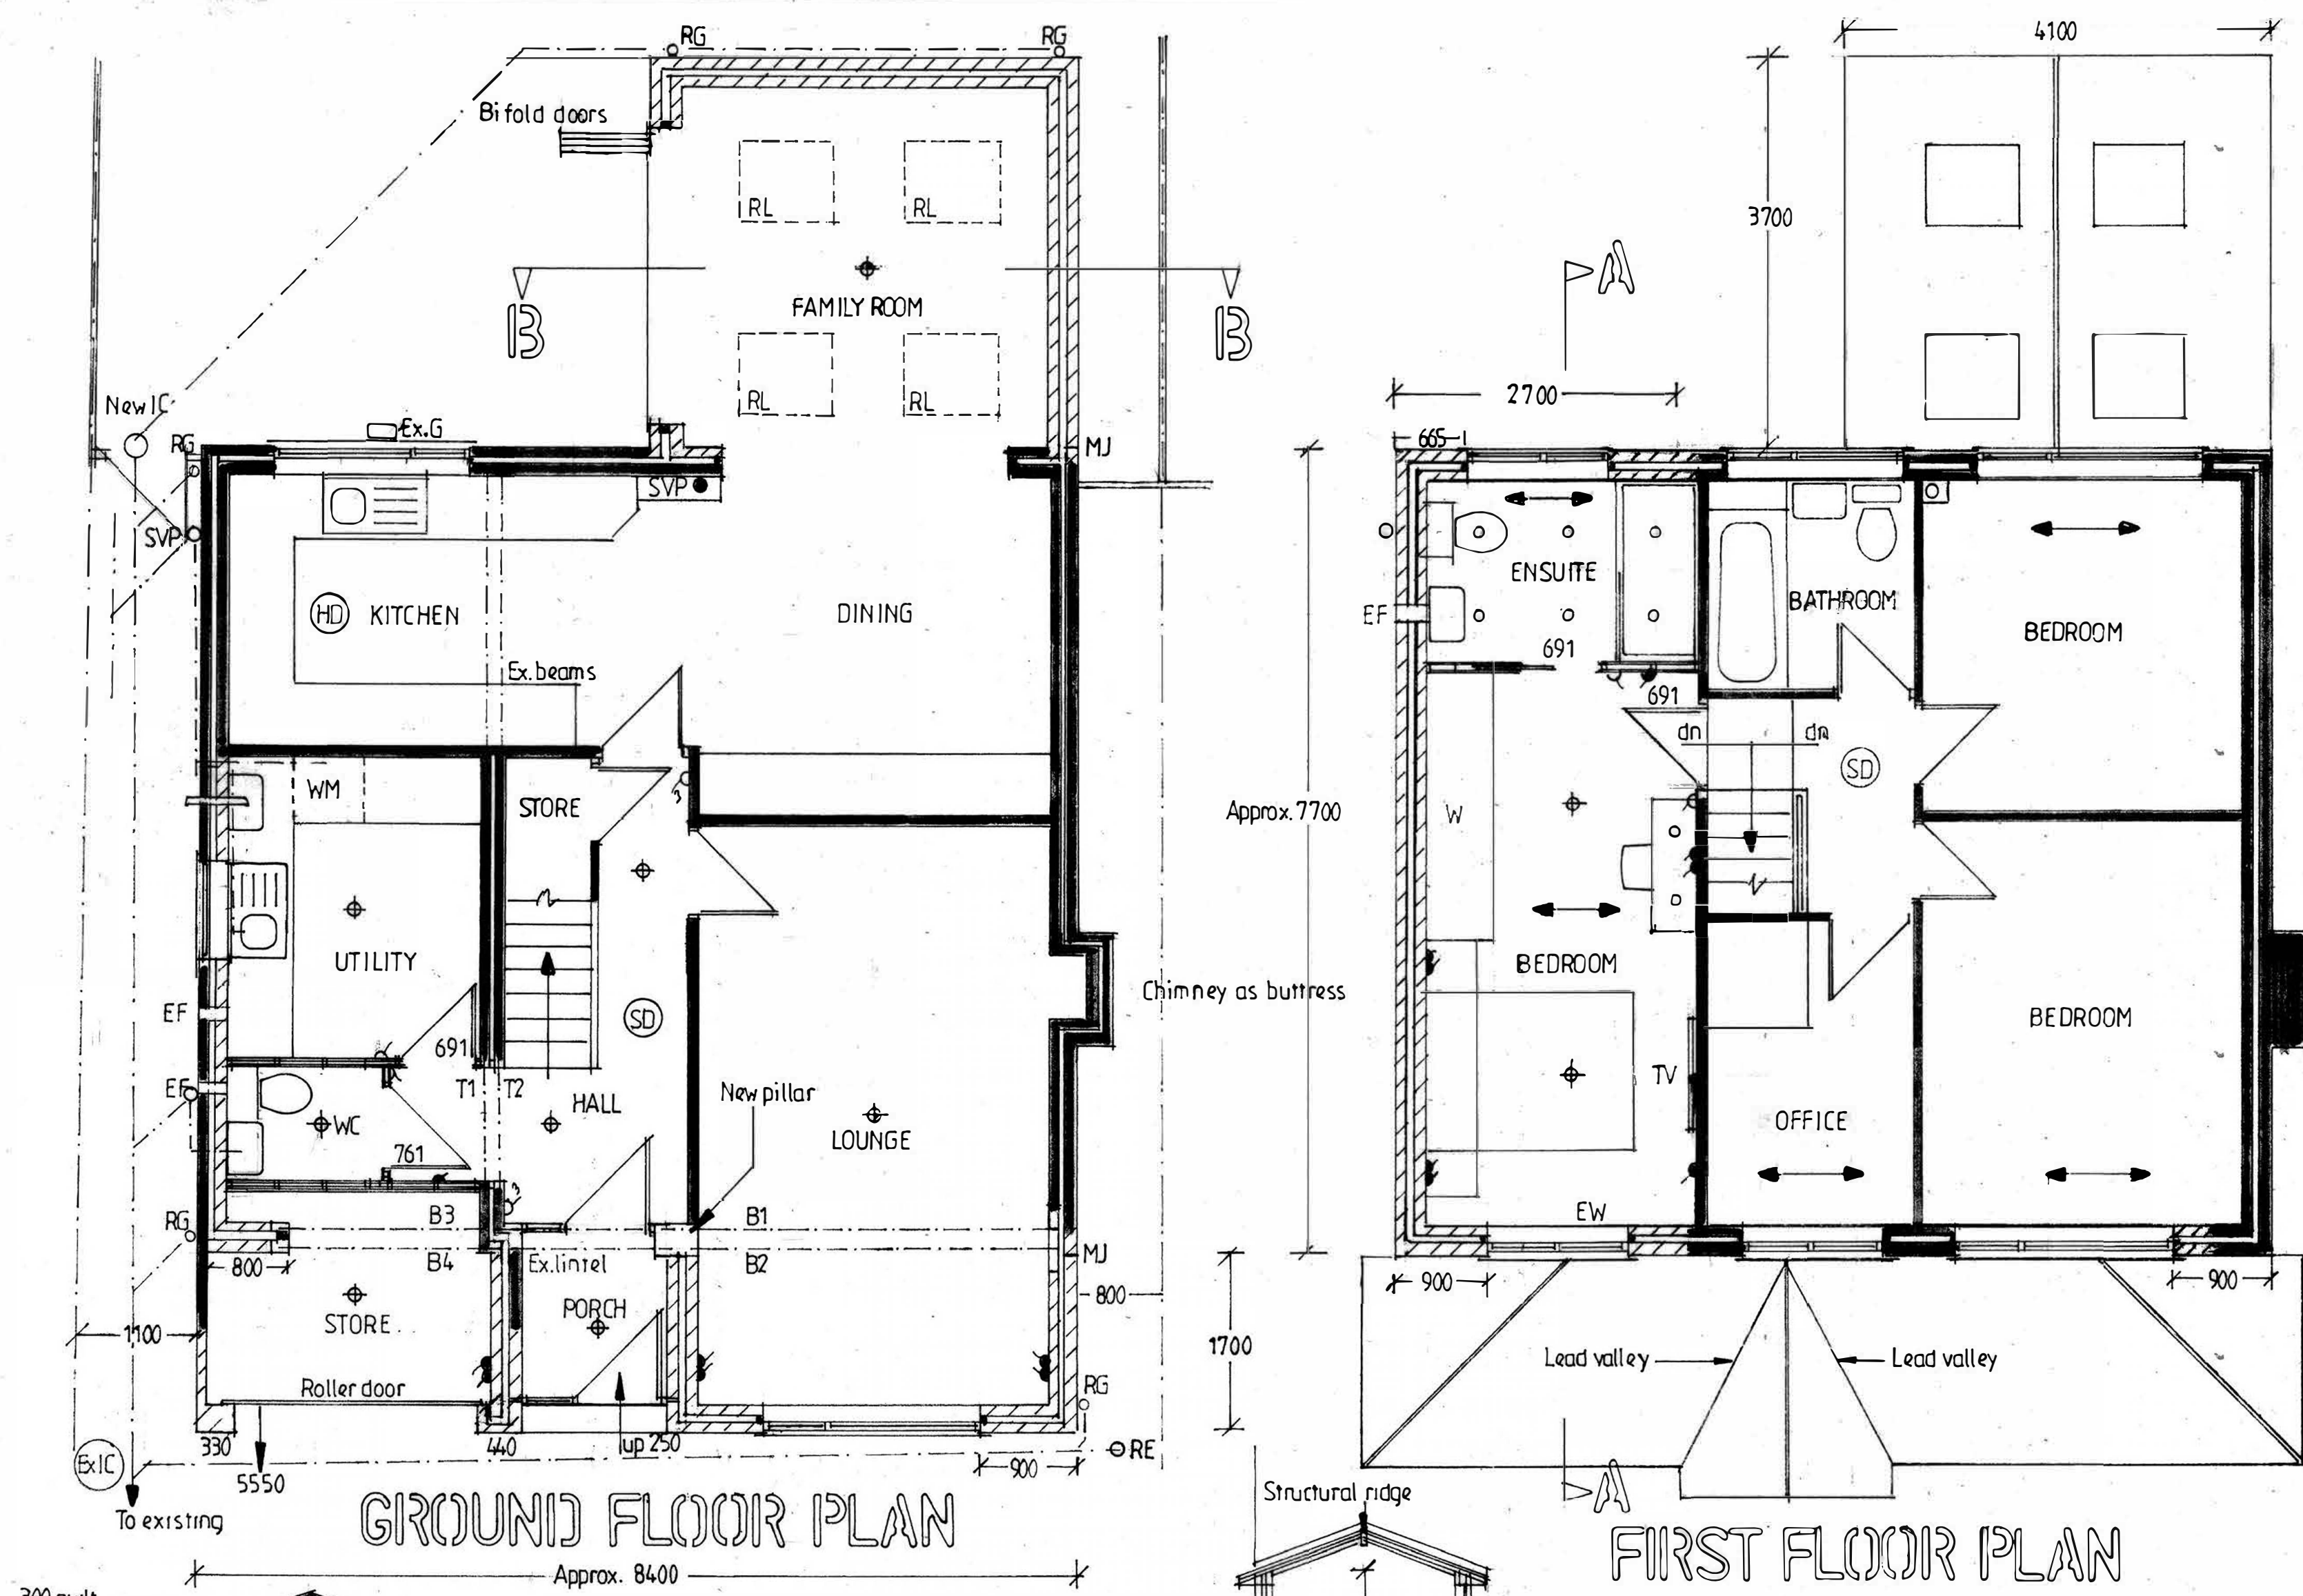

PROPOSED FLOOR PLANS, ELEVATIONS, SECTION & ROOF PLAN

PROPOSED SINGLE STOREY AND TWO-STOREY EXTENSIONS

FOR MR & MRS C BENTLEY

AT 40 TRIMINGHAM DRIVE BURY BL8 1JW

ADRIAN HUGHES ARCHITECTURAL SERVICES

SCALE 1:50 1:100

DATE JAN. 2022

DRAWING NO. 2/14/2022