


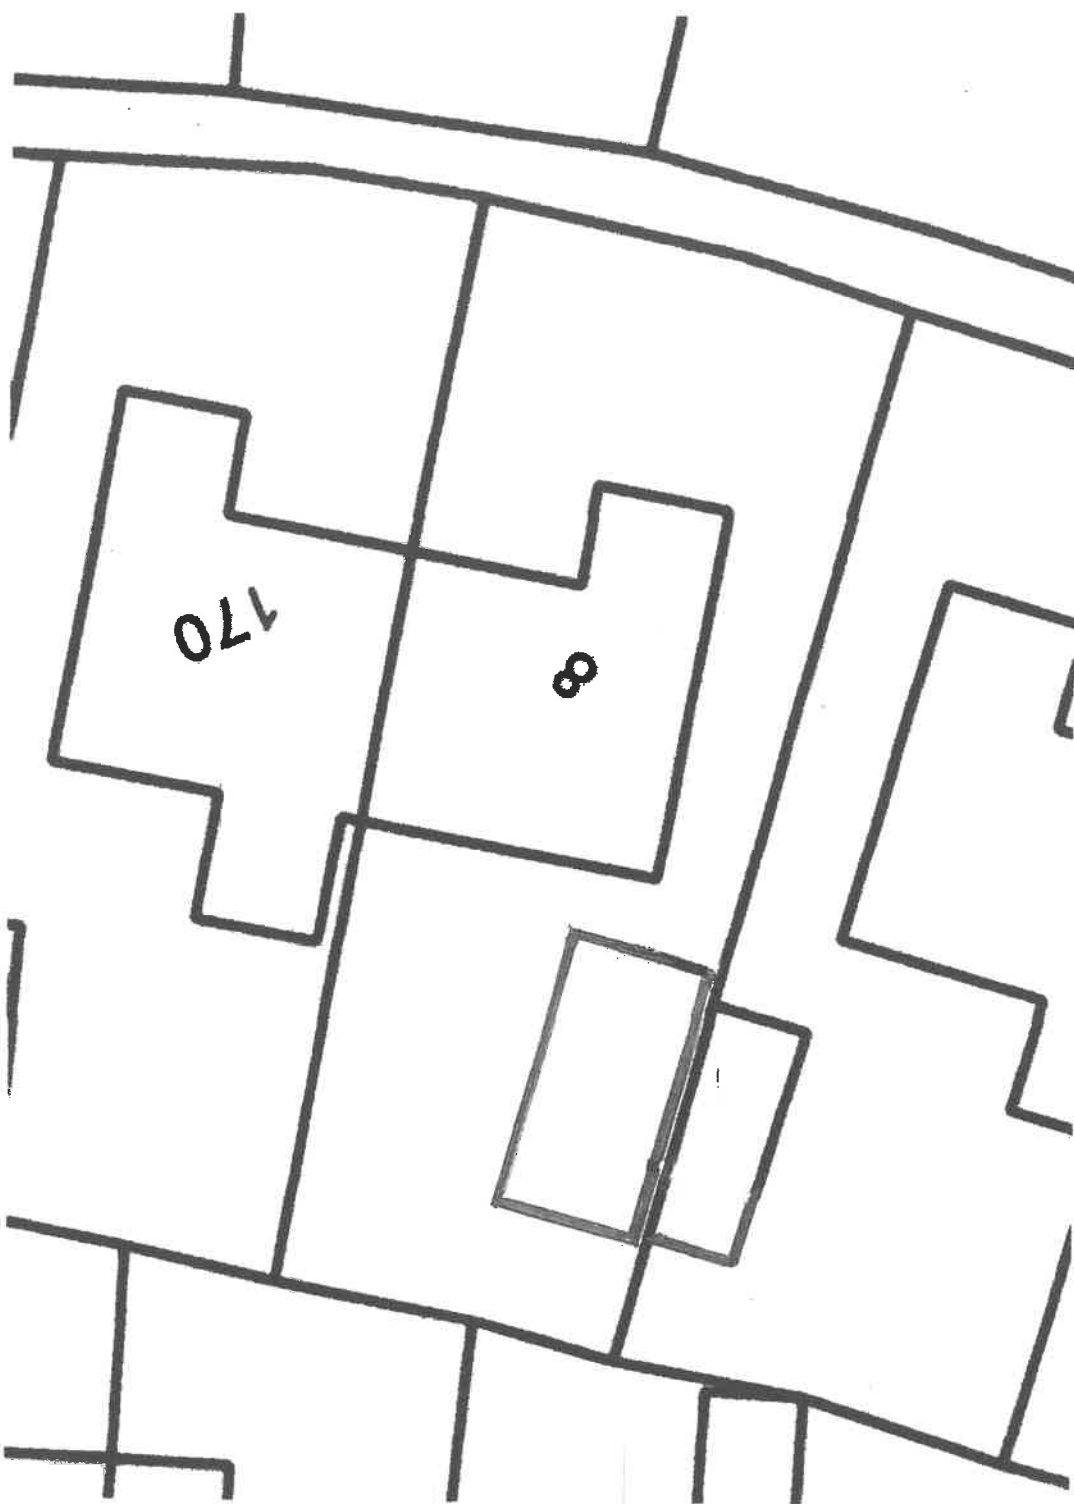

PROPOSED SITE PLAN      SCALE 1:200