



THIS DRAWING IS PROTECTED BY COPYRIGHT AND MUST NOT BE COPIED OR REPRODUCED WITHOUT THE WRITTEN CONSENT OF RSG PARTNERSHIP LIMITED. NO DIMENSIONS ARE TO BE SCALED FROM THIS DRAWING. ALL DIMENSIONS AND SIZES TO BE CHECKED ON SITE. NORTH POINTS SHOWN ARE INDICATIVE. ©

SITE SPECIFIC HAZARDS

IN ACCORDANCE WITH THE REQUIREMENTS OF THE CDM REGULATIONS 2015 THE FOLLOWING SIGNIFICANT RESIDUAL HAZARDS HAVE NOT BEEN DESIGNED OUT OF THIS PROJECT AND MUST BE TAKEN INTO CONSIDERATION BY CONTRACTORS PLANNING TO UNDERTAKE THE WORKS SHOWN ON THIS DRAWING:

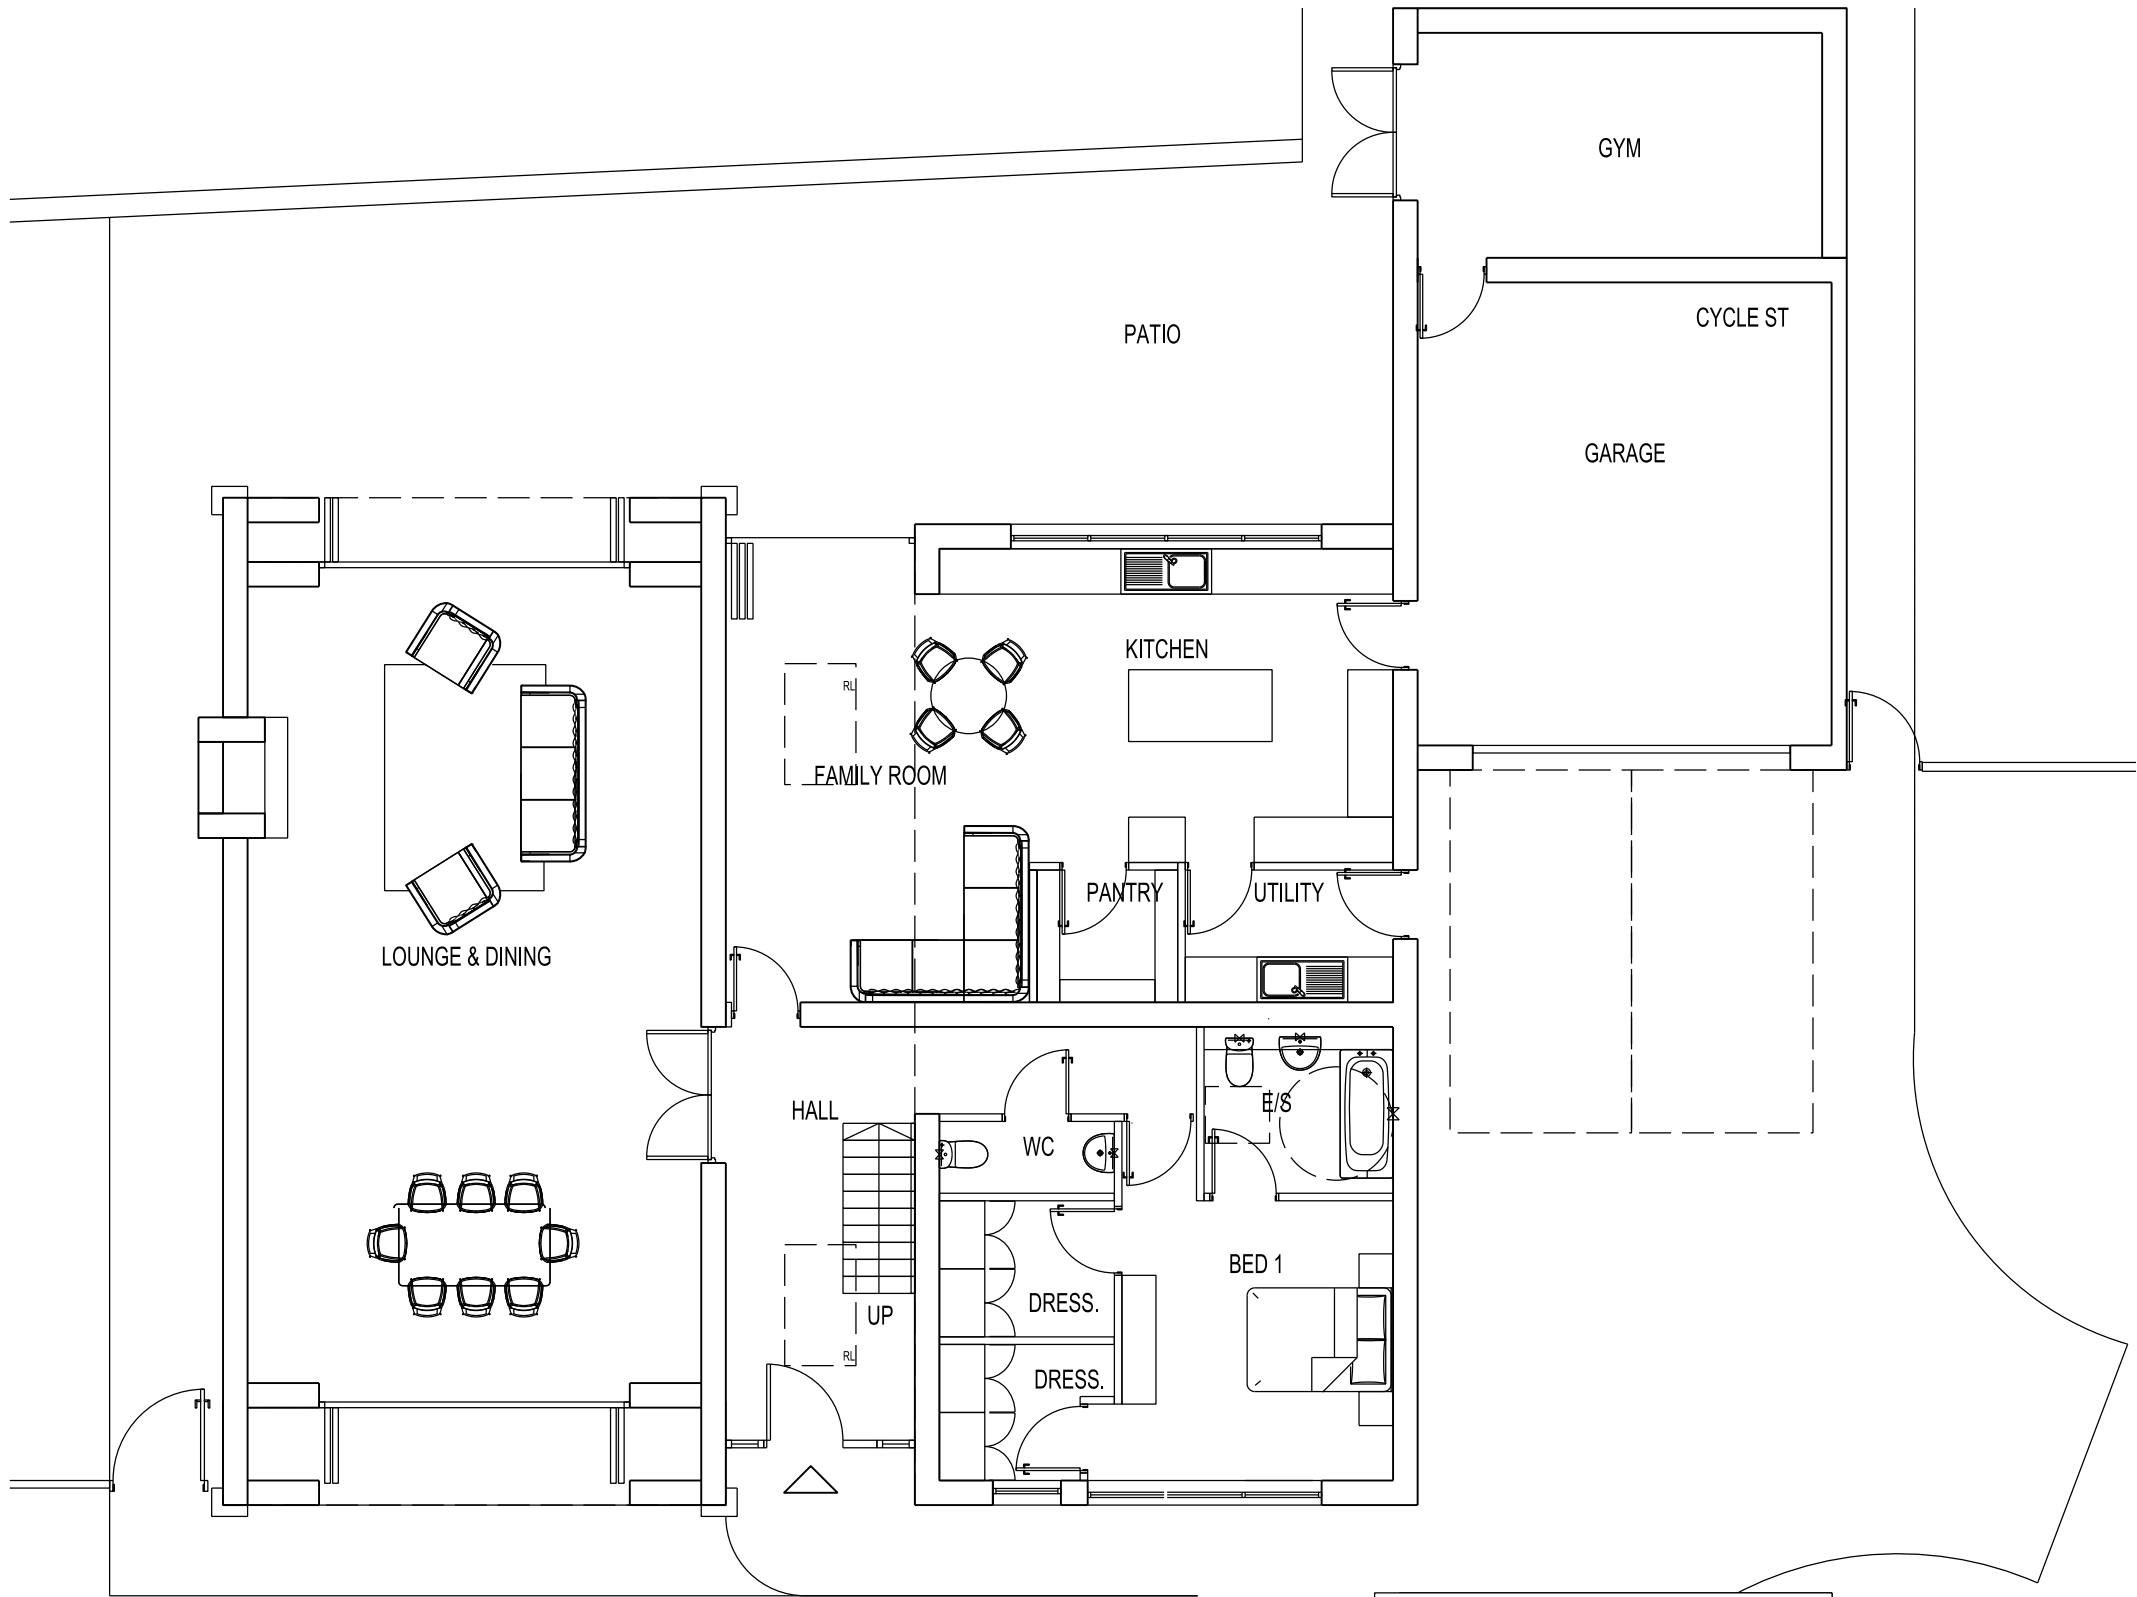


GROUND FLOOR

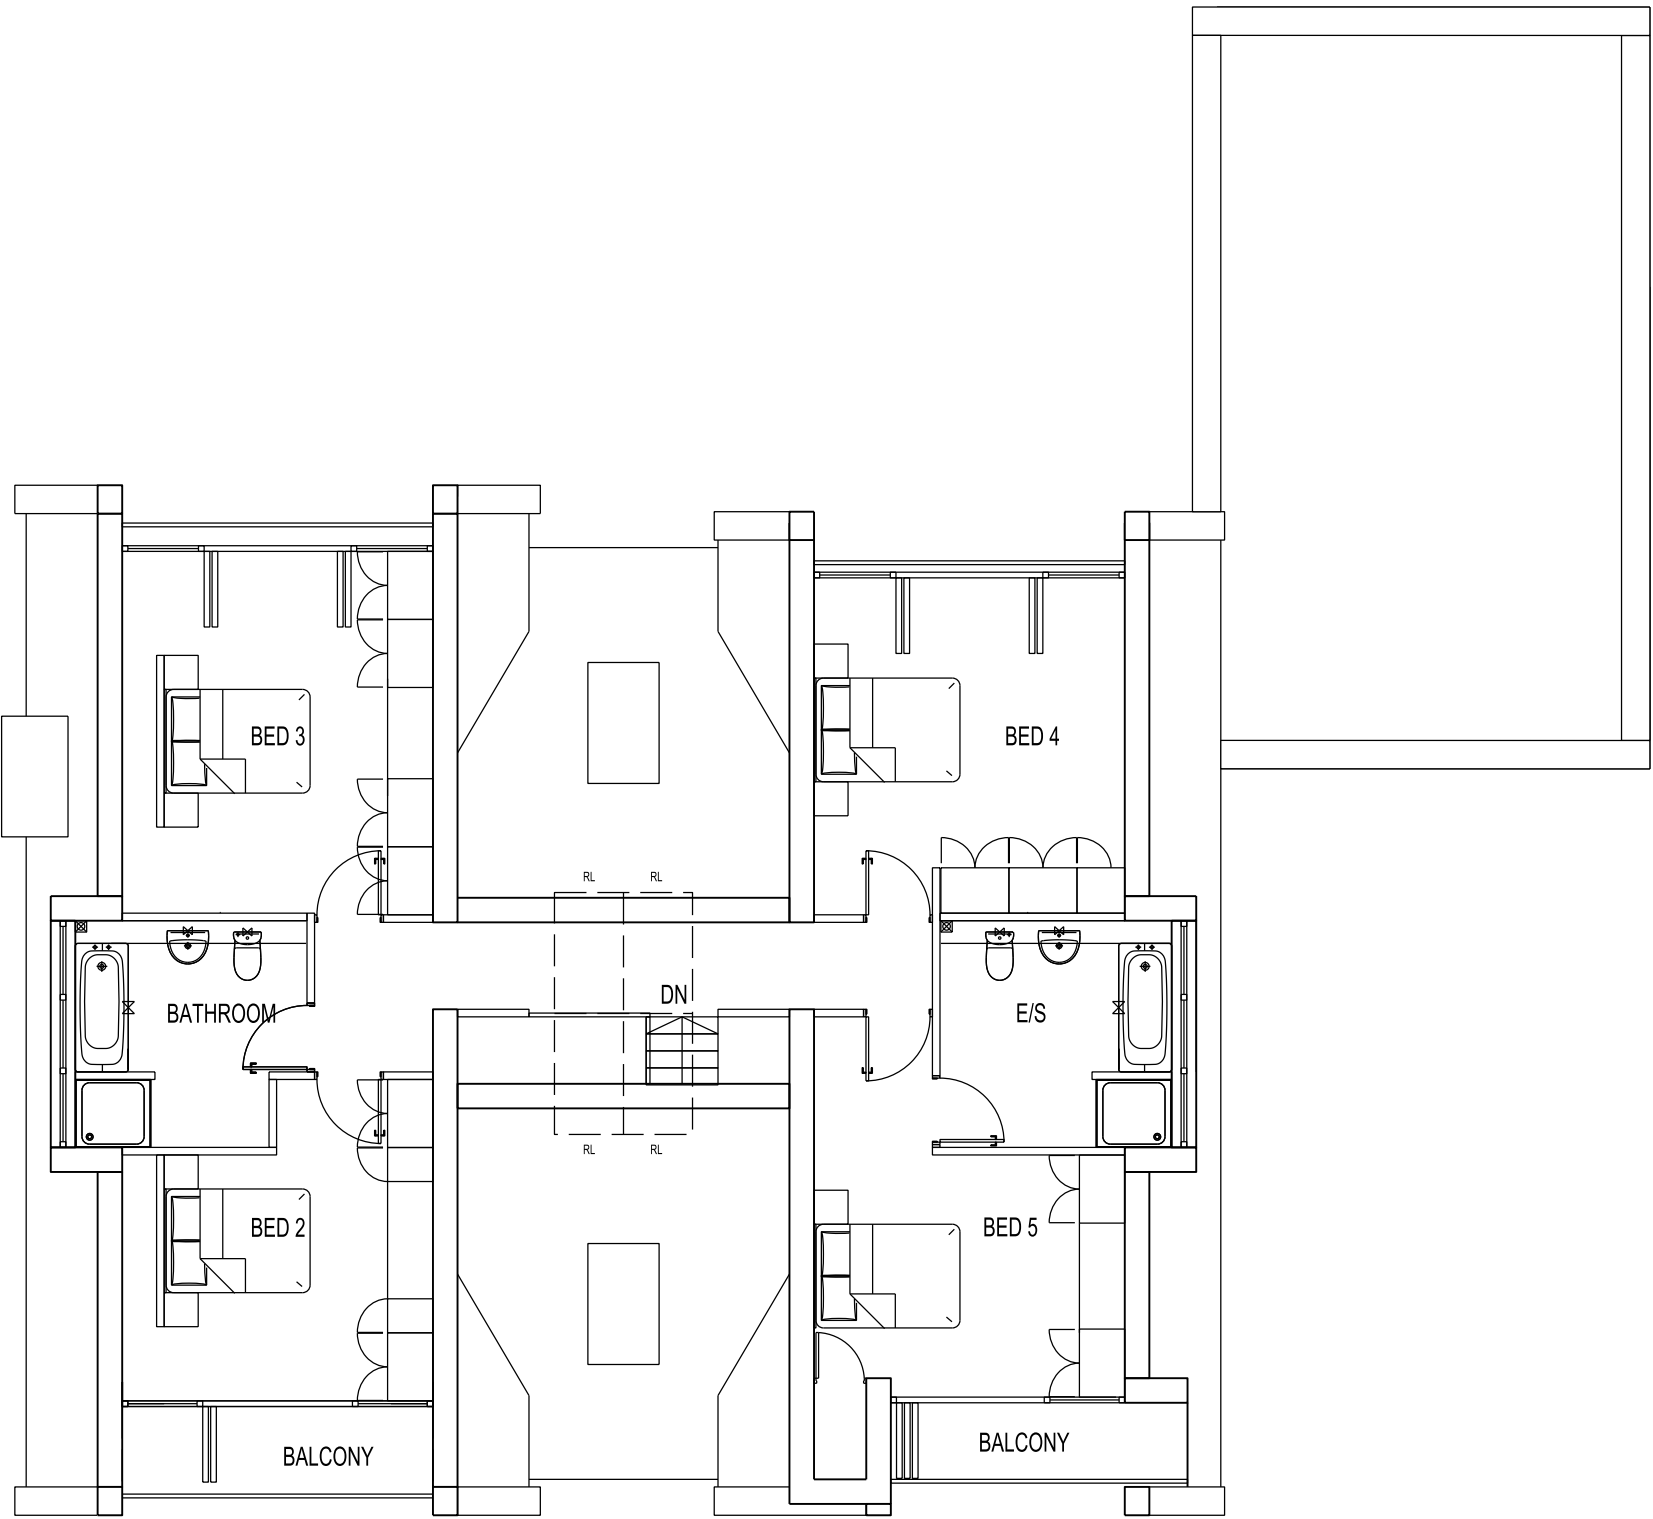

FIRST FLOOR

KEY:

2m Headroom
R Ridgeline
RL Rooflight

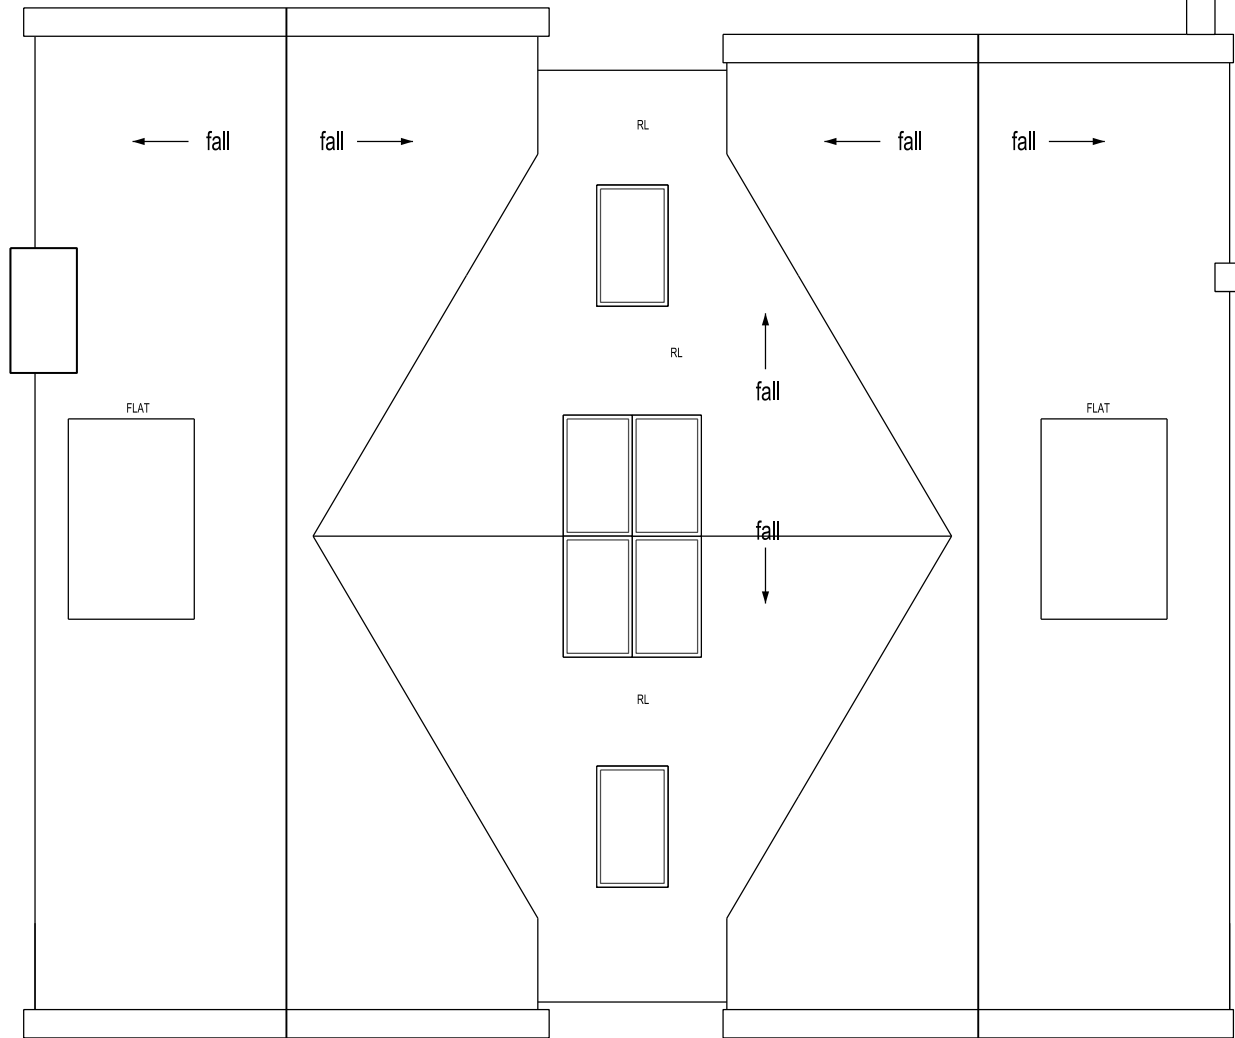

ROOF PLAN

REV F 03.09.20	BINS ST RELOCATED GAYM ADDED	RSL	
REV E 19.02.20	AMENDED DORMER TO FIRST FLOOR	AAS	
REV D 27.01.20	ADDED DORMERS TO FIRST FLOOR BATHROOMS	AAS	
REV C 26.09.19	UPDATED TO MARKETING DRAWINGS	RSL	
REV B 23.01.19	Updated to planning officer comments	RSL	
REV A 20.08.18	PLANNING ISSUE	SPL	
REV.	DATE	NOTES	INIT

CLIENT / PROJECT

JEREMY BUCKLEY PROPERTIES

FORMER BLEAKLOW HALL

BOLTON ROAD, HAWKSHAW

DRAWING TITLE

PLOT 3

PROPOSED FLOOR PLANS

STATUS

PLANNING

DATE	DRAWN	SCALE @ A2
JUL 18	RM	1:100

PROJECT NUMBER	UNIT / BLOCK	CI / SFB CODE	TYPE & NUMBER	REVISION LETTER
10371			P03	F

Site Location Plans	L	GA Plans	P	Elevations	E
Sections	S	Details	D	Prefix: Colour	C

THE RATCLIFFE GROVES PARTNERSHIP

MANCHESTER
105 MANCHESTER ROAD
BURY LANCASHIRE BL9 0TD
T. 0161 797 6000 E. manchester@rgp.uk.com
www.rgp.uk.com

LONDON
19 BEDFORD ROW
LONDON WC1R 4EB
T. 020 7600 6666 E. london@rgp.uk.com



SCALE

