



IMPORTANT NOTES

DO NOT SCALE FROM THIS PLAN


THESE ELEVATIONS ARE DRAFTED TO ALLOW THE PLANNING AUTHORITY TO MAKE A DECISION ON THE PROPOSED DEVELOPMENT AND FOR NO OTHER PURPOSE. THESE ELEVATIONS ARE NOT BUILDING REGULATION COMPLIANT AND SHOULD NOT BE RELIED UPON AS SUCH. THE DECISION NOTICE (WHEN AVAILABLE) SHALL PROVIDE THE EXACT DIMENSIONS OF THE PROPOSED BUILDING AND SHOULD BE RELIED UPON. THESE PLANS SHOULD NOT BE USED AS DEFINITIVE AND ANY MEASUREMENTS SHOULD BE TAKEN AND CHECKED FROM THE PROPOSED SITE.

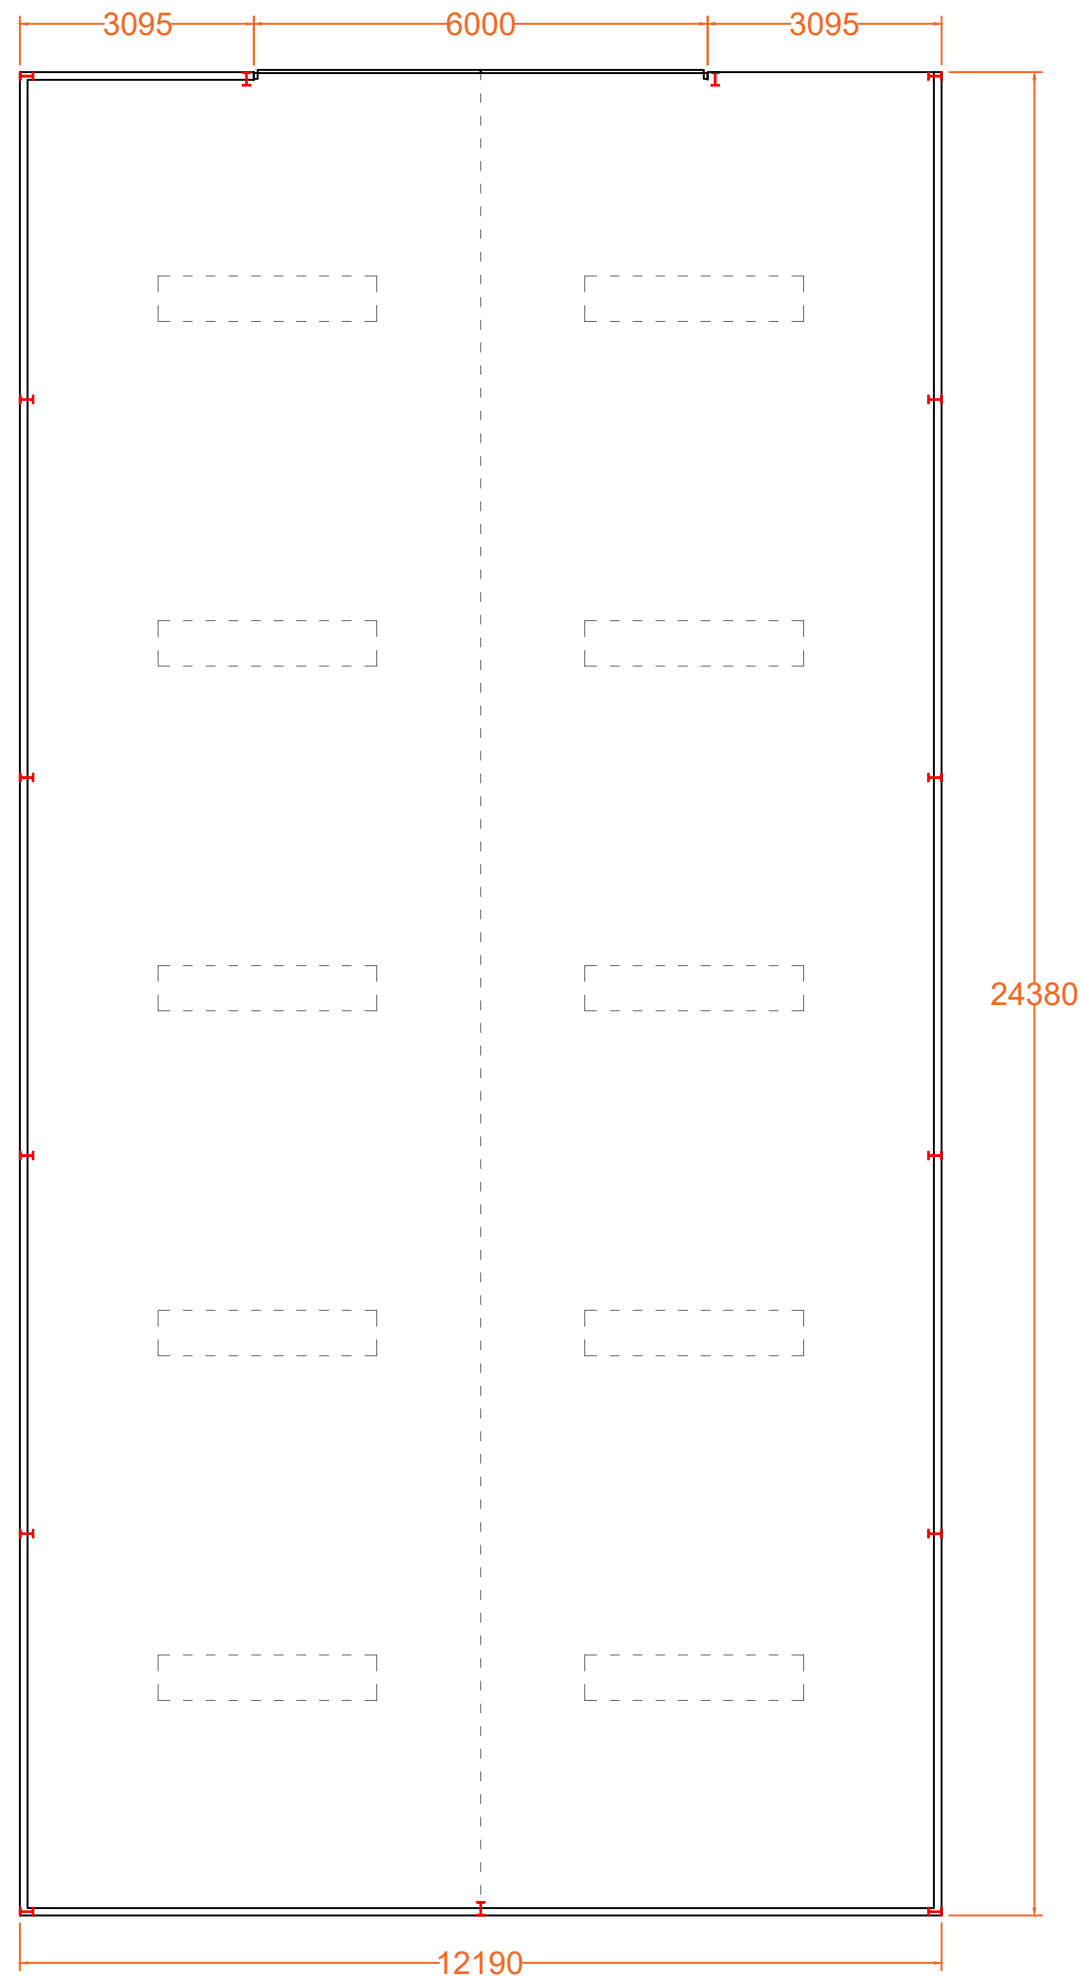

Proposed Ground Floor Plan
Scale (1:100)

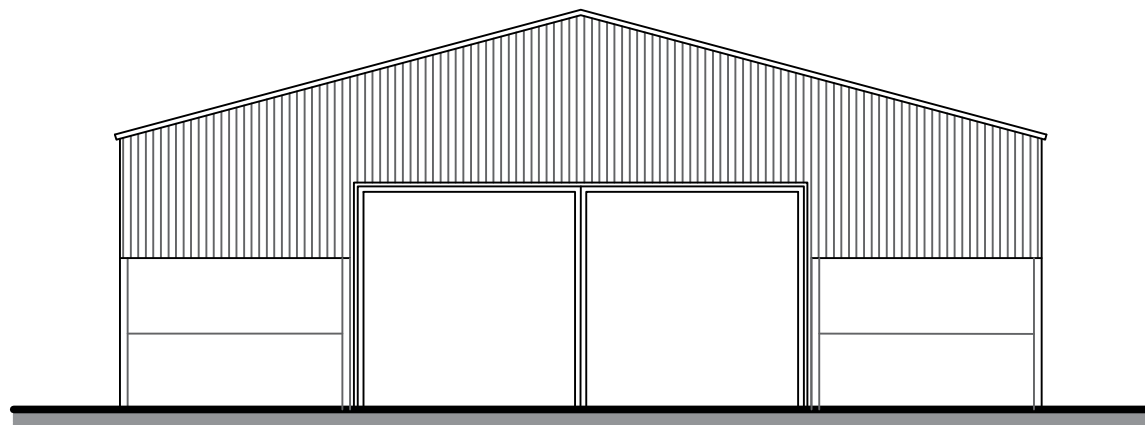


Proposed Front Elevation
Scale (1:100)

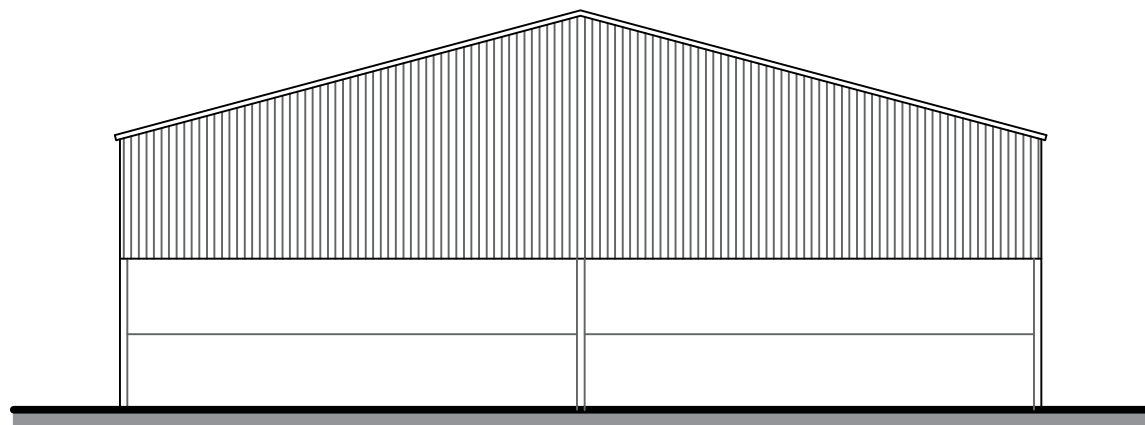

Proposed Side Elevation
Scale (1:100)




Fibre Cement Roof Sheets

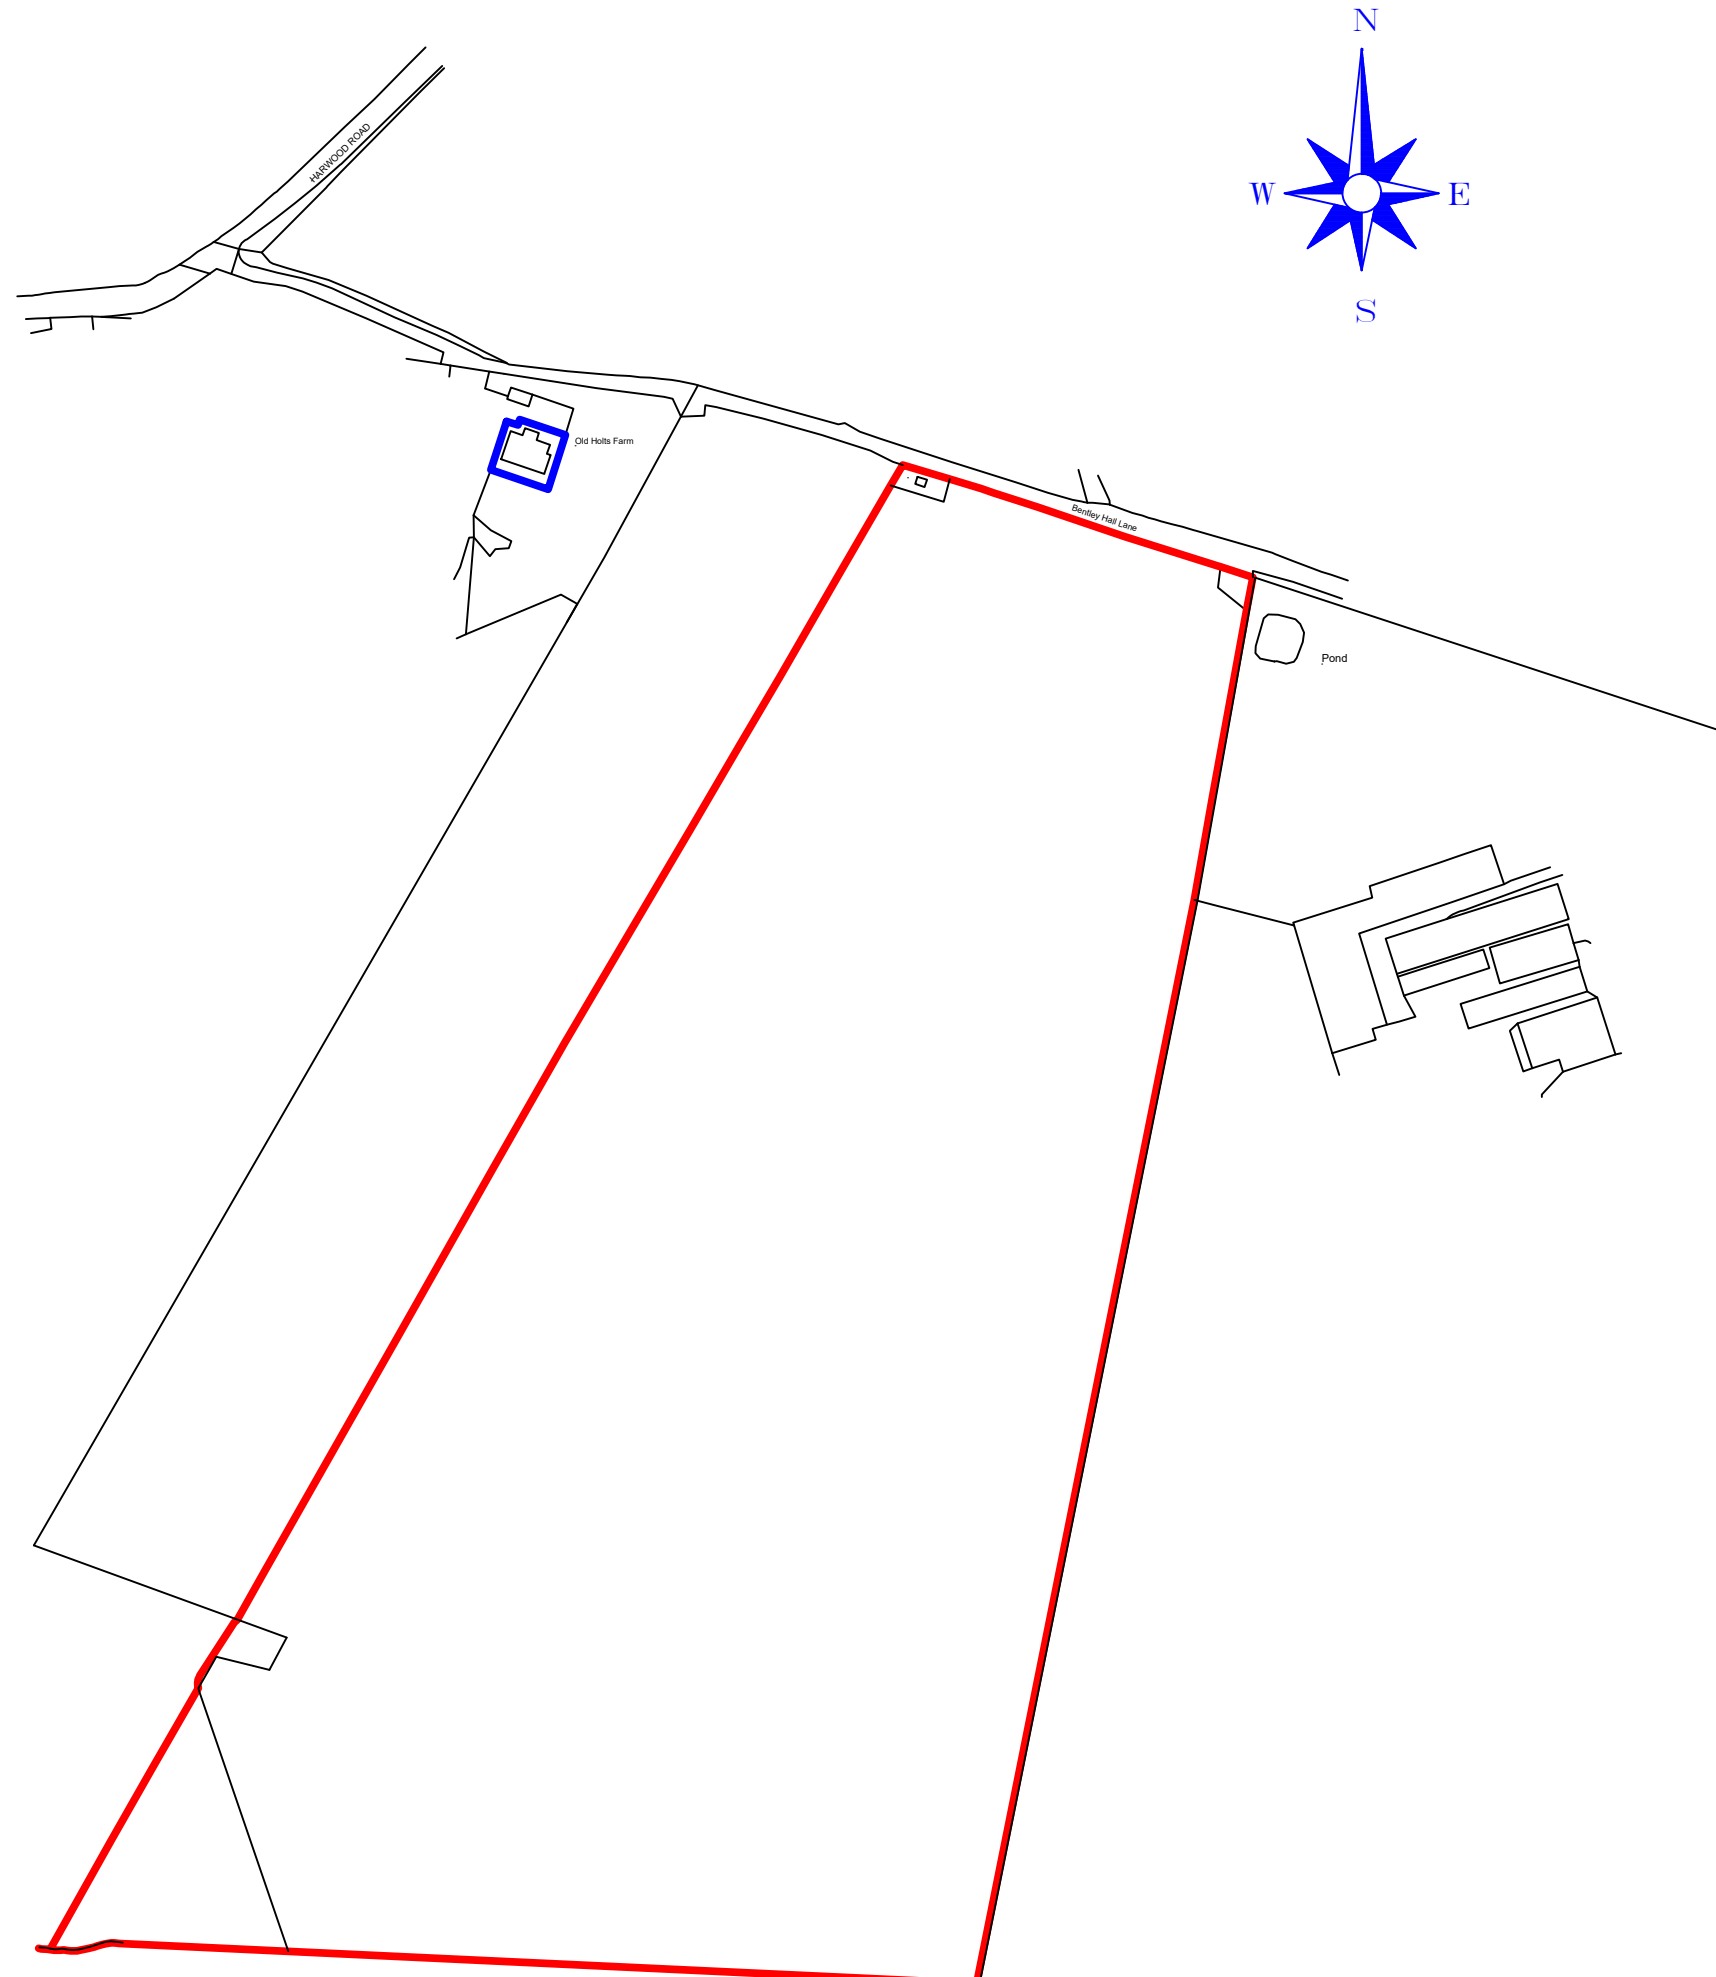


Location Plan
Scale (1:2500)

©Crown Copyright and database rights 2023 OS Licence No 100041041

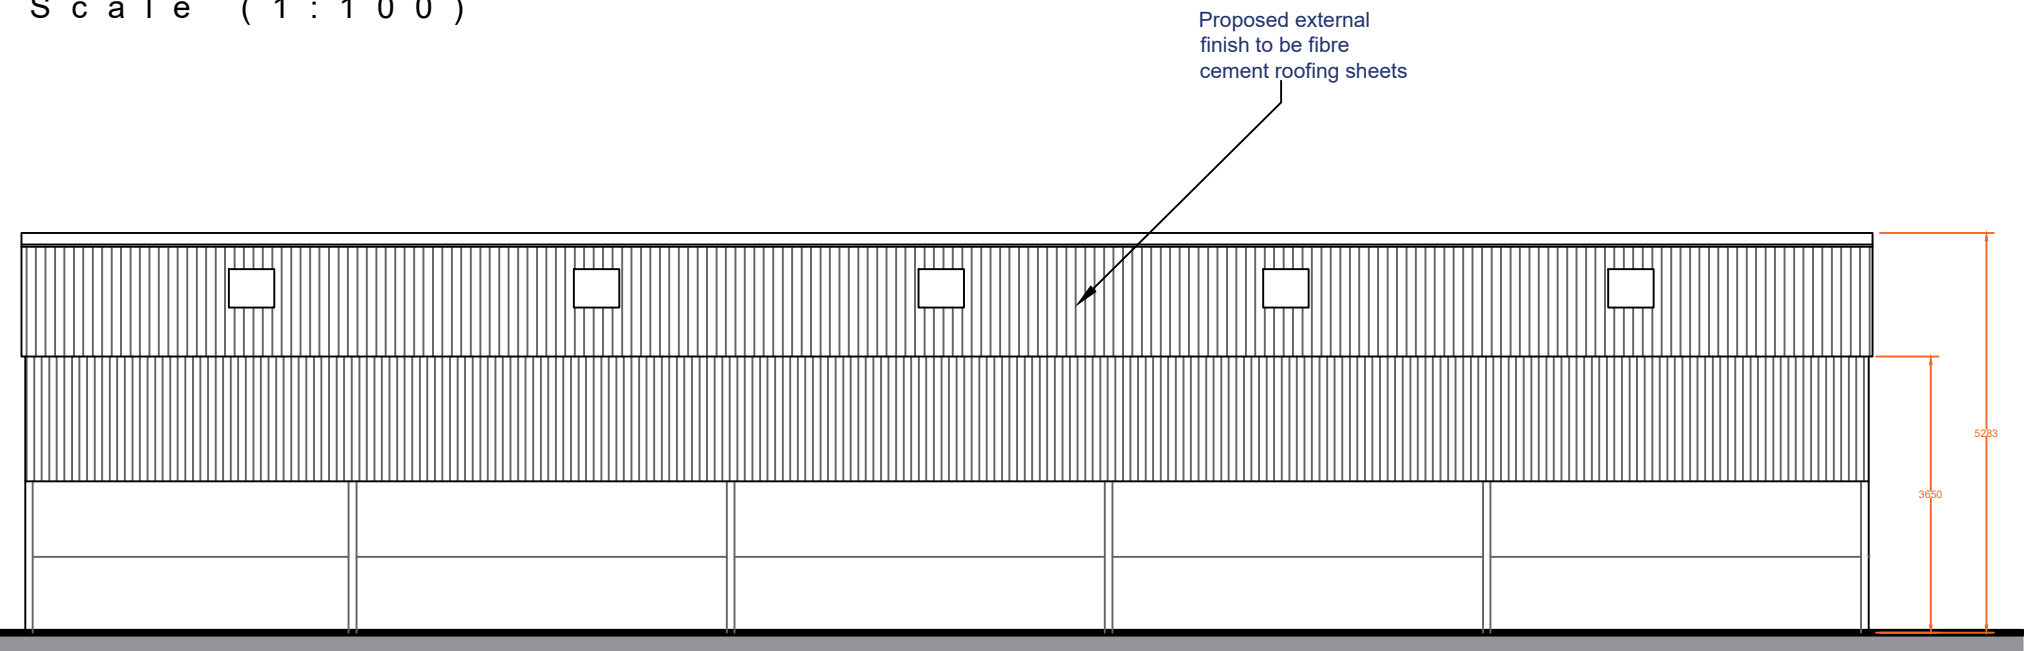

Proposed Rear Elevation
Scale (1:100)

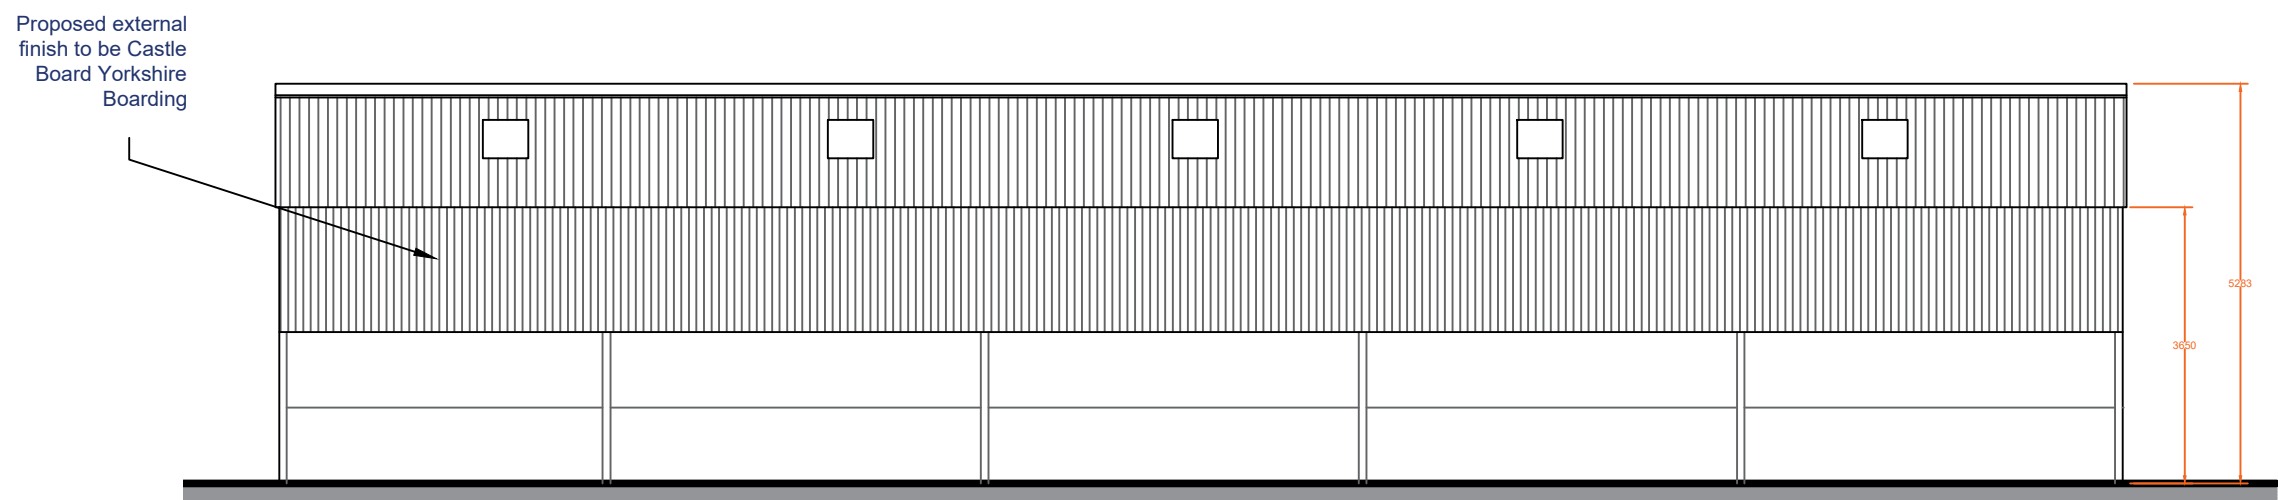

Proposed Rear Elevation
Scale (1:100)

B.	Amended at request of L.A.	23/03/2023
A.	Amended at request of client	10/02/2023
Revision		Date
MACMARSHALLS PLANNING CONSULTANTS & ARCHITECTS 112-116 Chorley New Road, Bolton, BL1 4DH info@macmarshalls.co.uk Tel: 01204 565660 www.macmarshalls.co.uk		
Drawing Title:	Proposed Agricultural Building	
Site Location:	Land At Bentley Hall Road, BL8 3PH	
Drawing Status:	Proposed Plans	
Date:	07/02/2023	Drawn by: JHolden
Scale:	As Stated @ A1	Ref: C 154 - 7
Client:	Mr & Mrs Speakman	

