



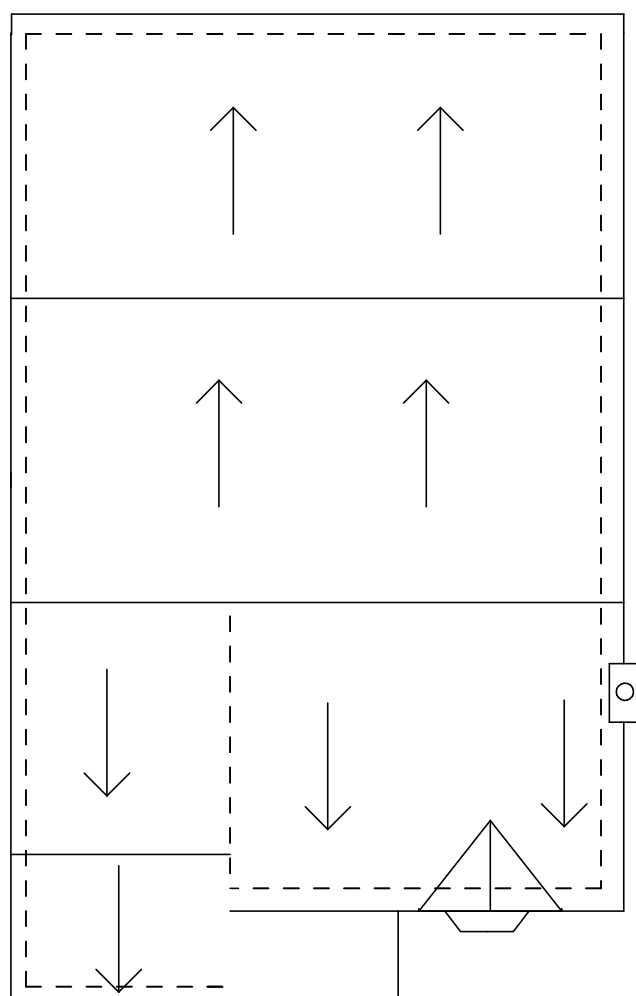

EXISTING ROOF PLAN

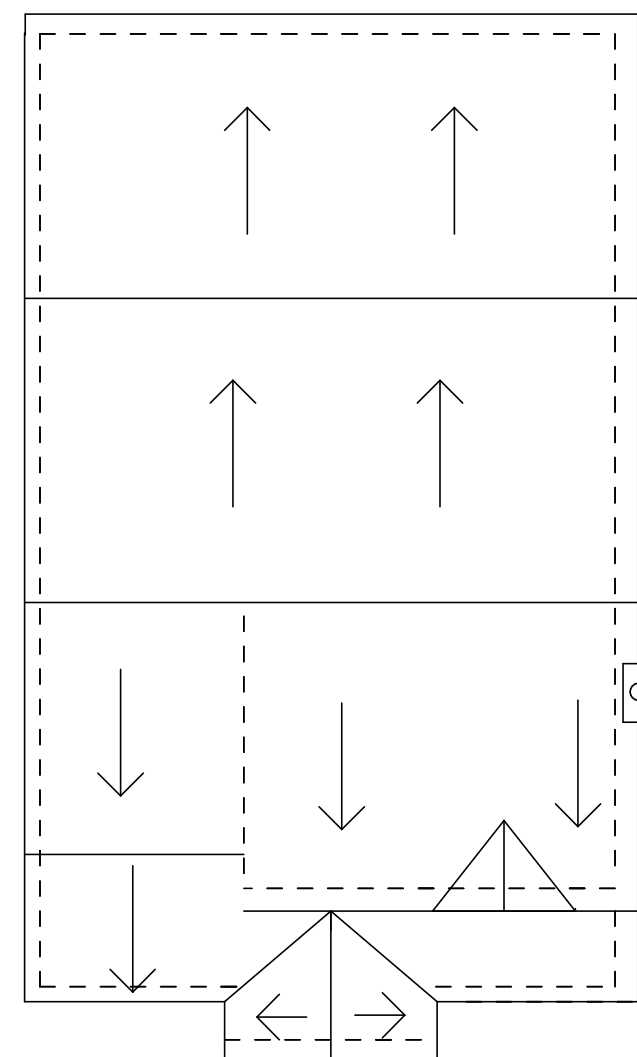

PROPOSED ROOF PLAN

EXISTING MATERIALS- FACING BRICK/ CLAY ROOF TILES
 PROPOSED MATERIALS- FACING BRICK/ CLAY ROOF TILES
 WITH SLATE TILE CLADDING TO PORCH

93 Hutchinson Way
 Mr Jason Dunn
 PART FRONT EXTENSION/PORCH

Drawing 7-Existing and Proposed
 Roof Plans

Drawing Number 2212-07
 Loganbuilding@outlook.com

07904 649901
 Scale 1:100@A3