


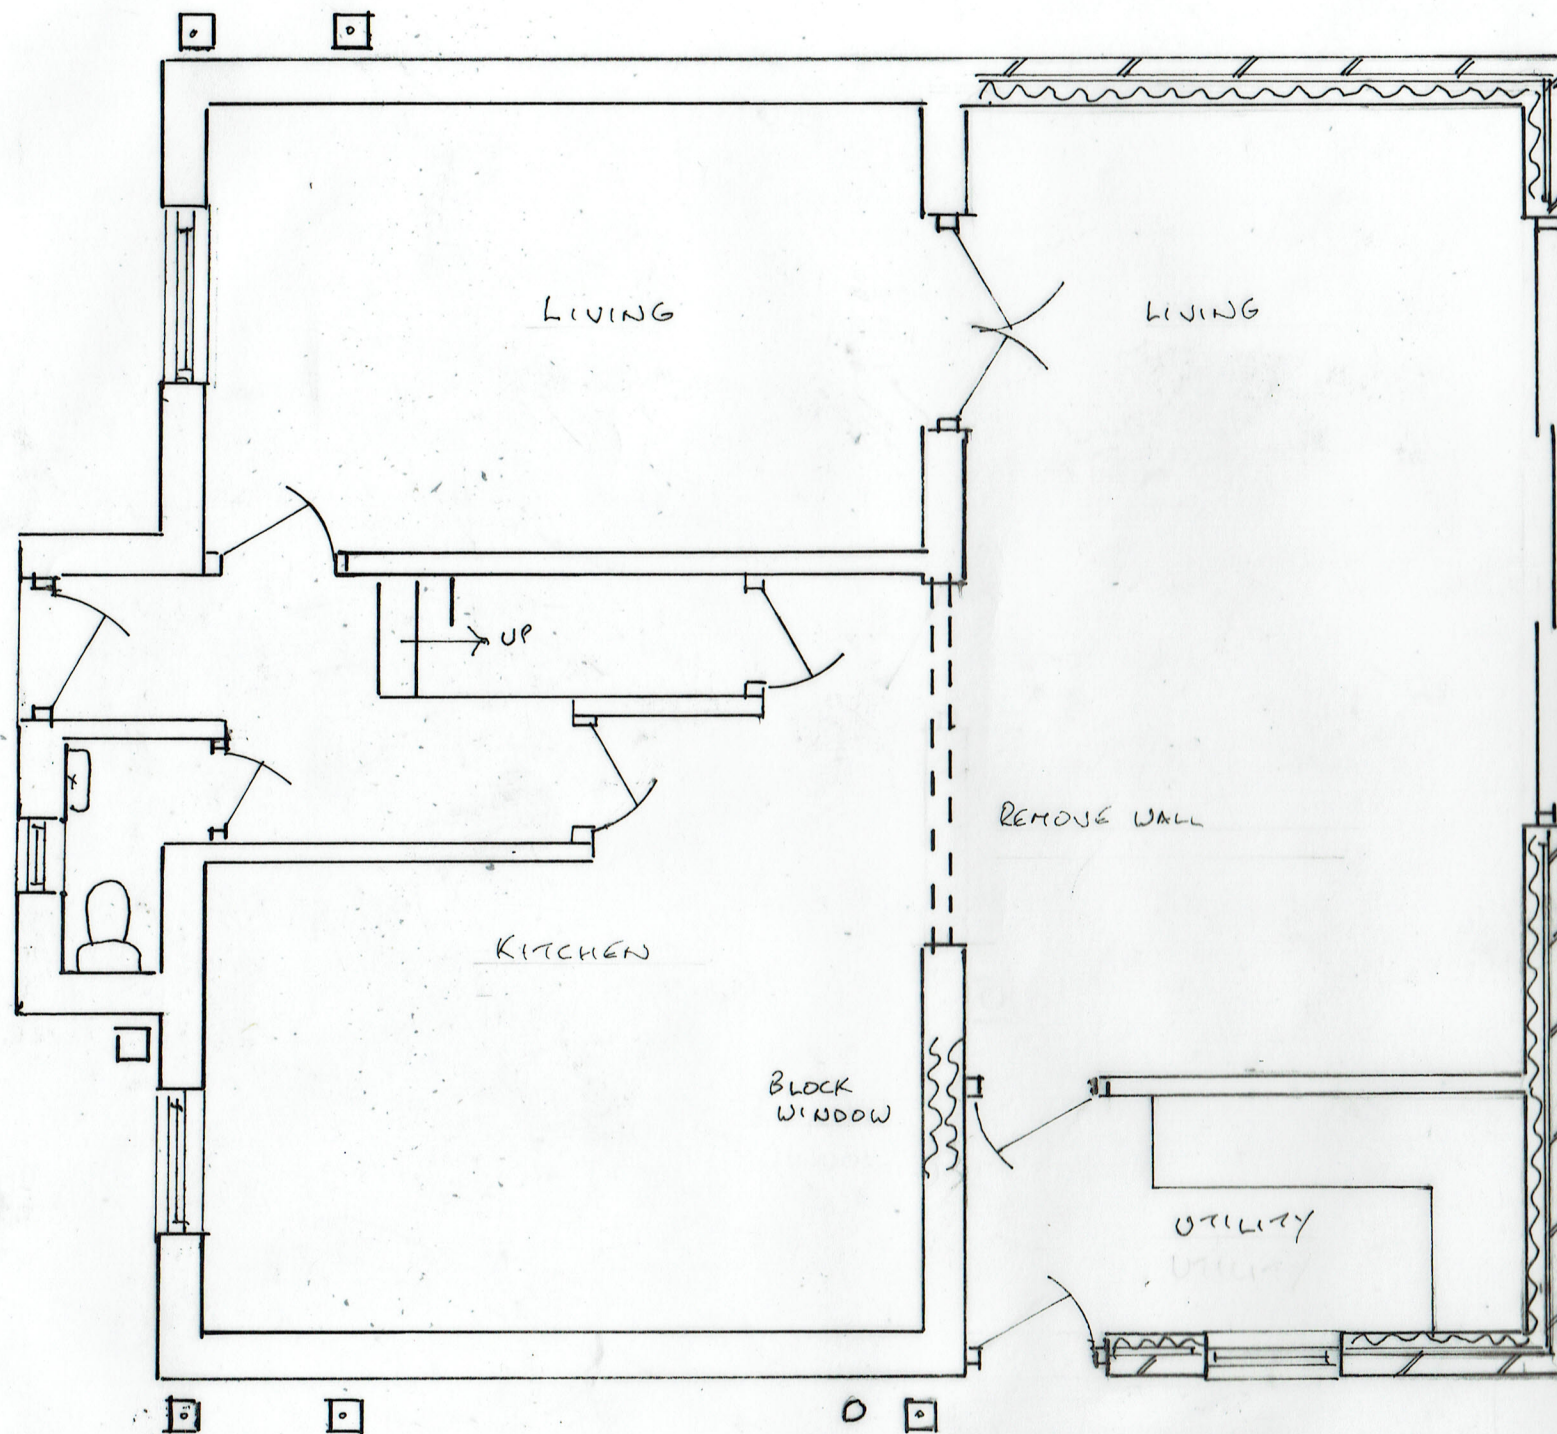

MULTI-SLIDE
DOORS

REMOVE WALL

KITCHEN

BLOCK
WINDOW

UTILITY

LIVING

LIVING

0 METRES 5
SCALE 1:50 @ A3

3/ PROPOSED GROUND FLOOR PLAN

03/07/2022

22/689/03

TWO STOREY REAR EXTENSION

56 STANFORD HALL CRESCENT, RAMSBOTTOM BLU AFD