




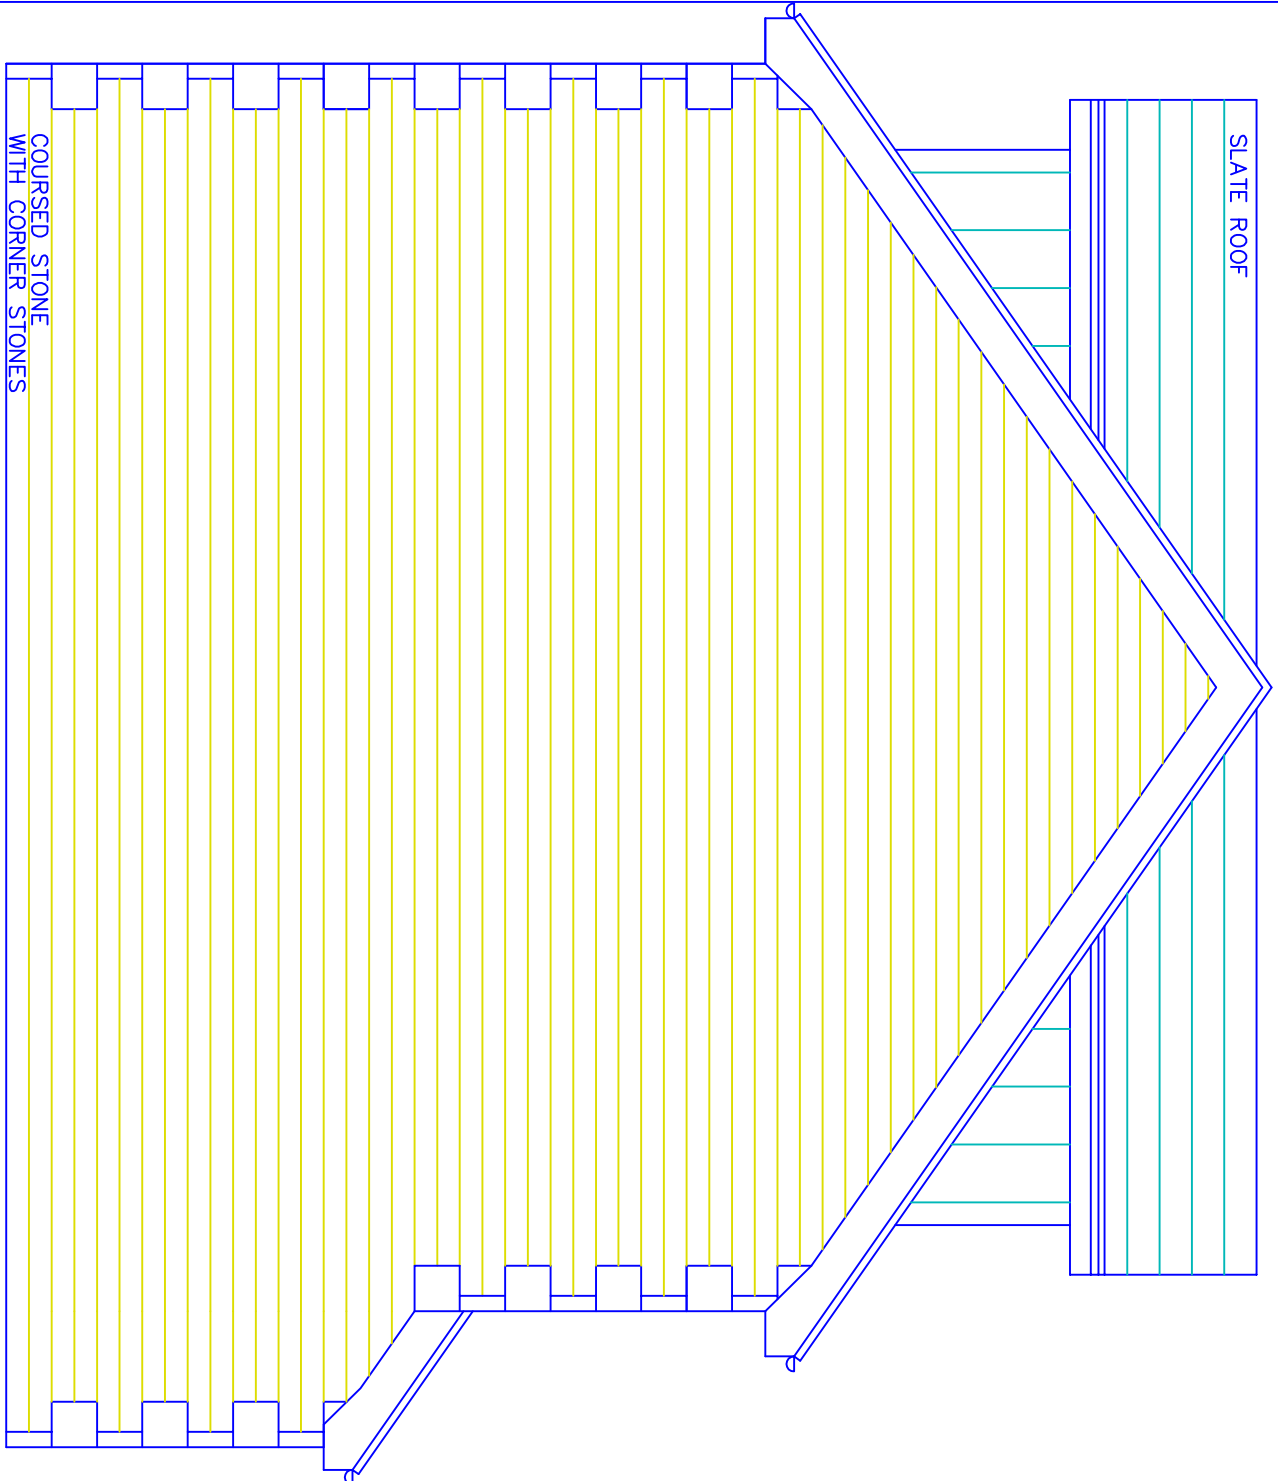


PROPOSED SIDE ELEVATION

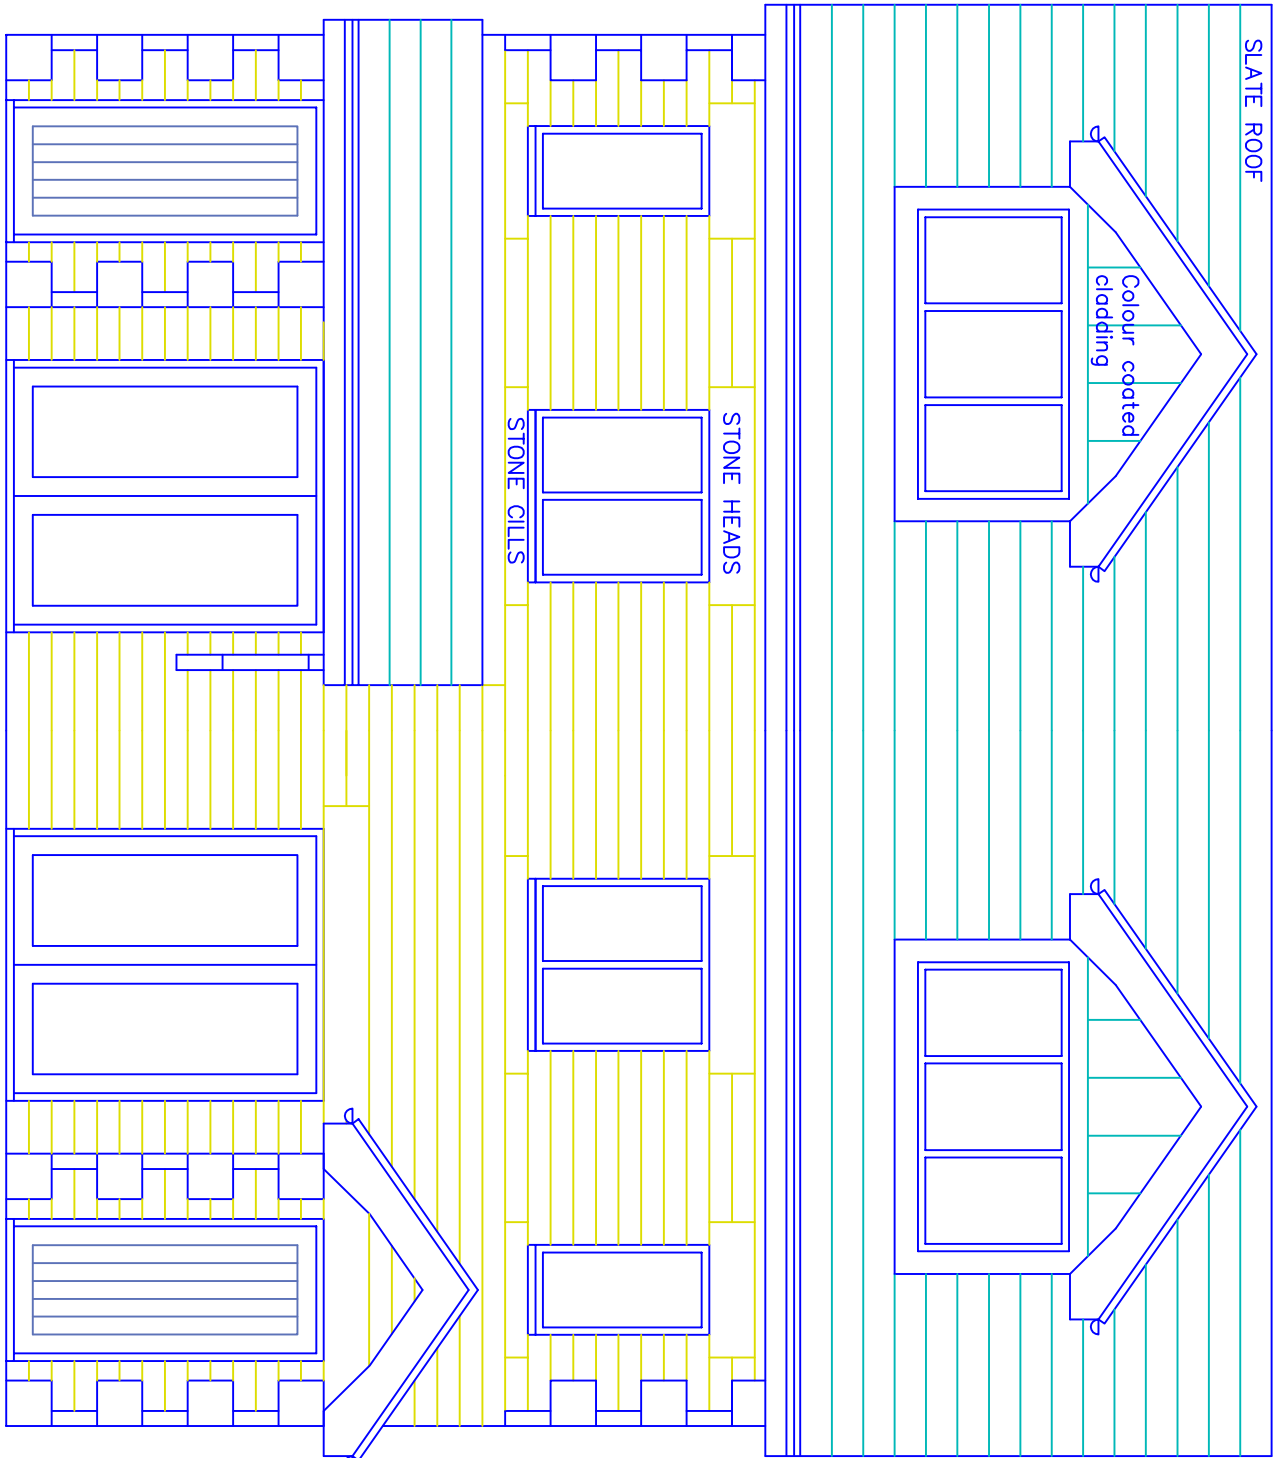


PROPOSED FRONT ELEVATION

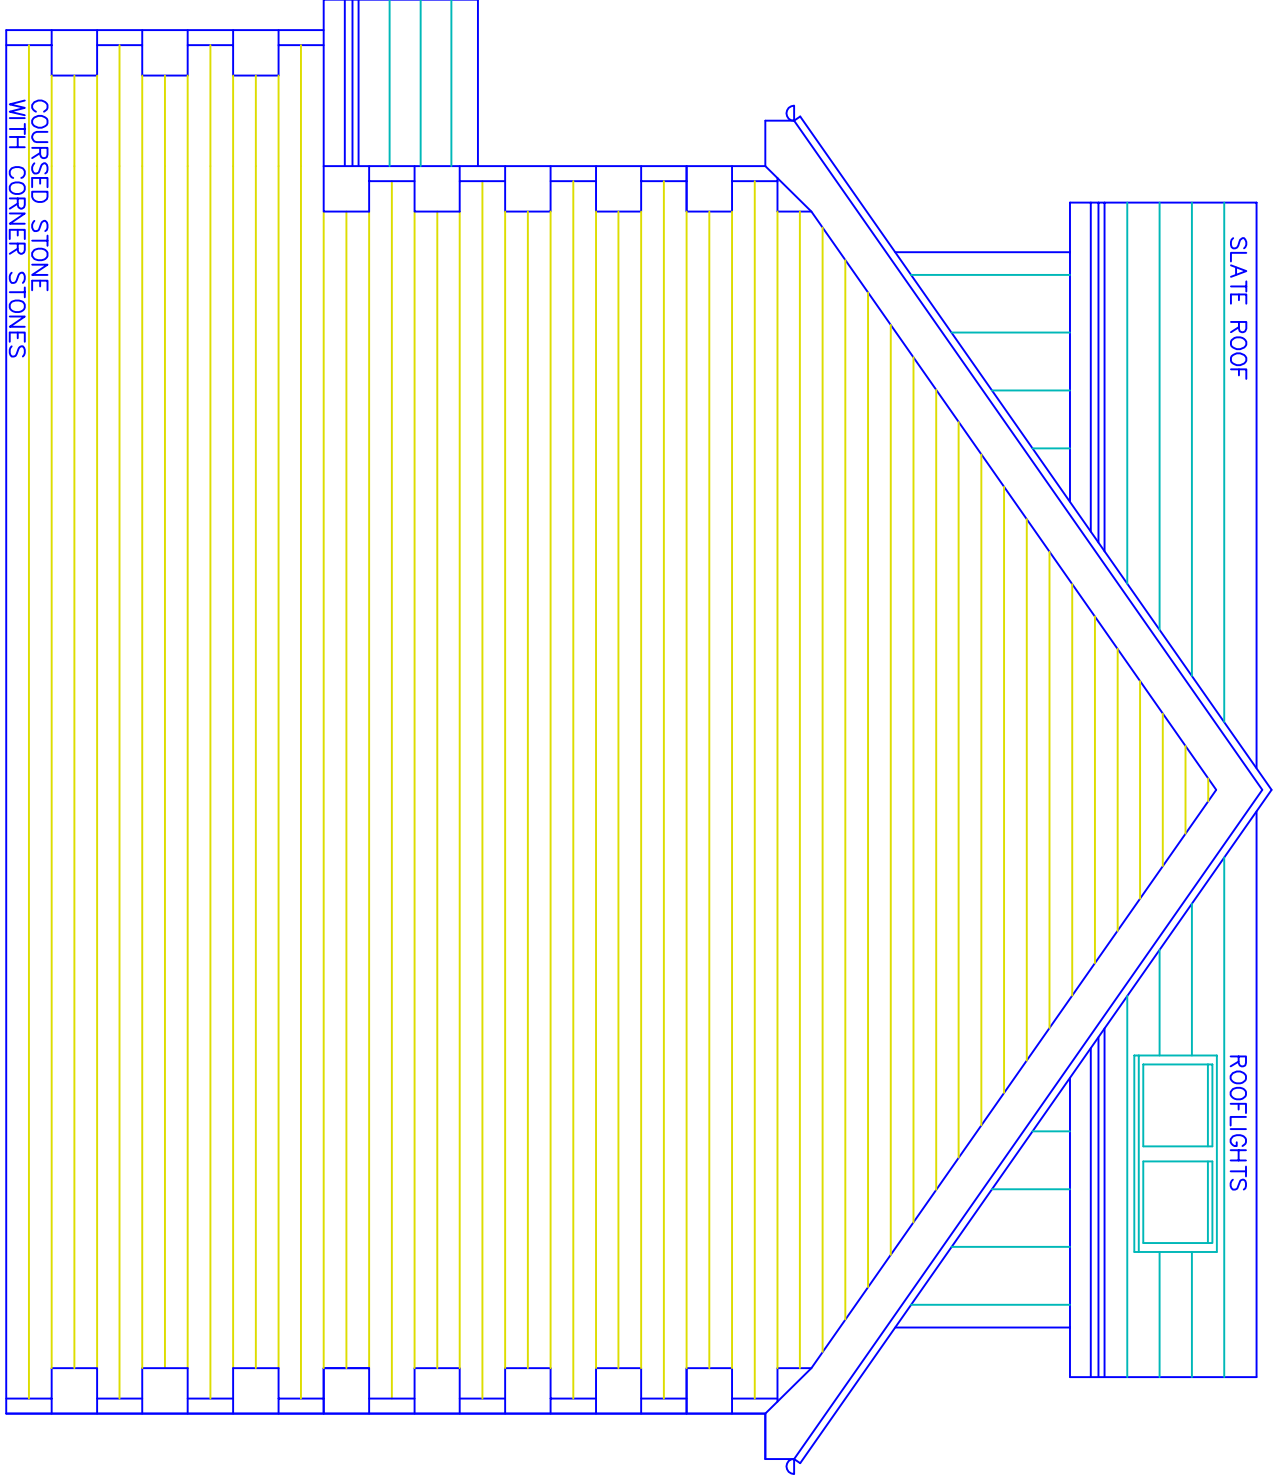


PROPOSED SIDE ELEVATION

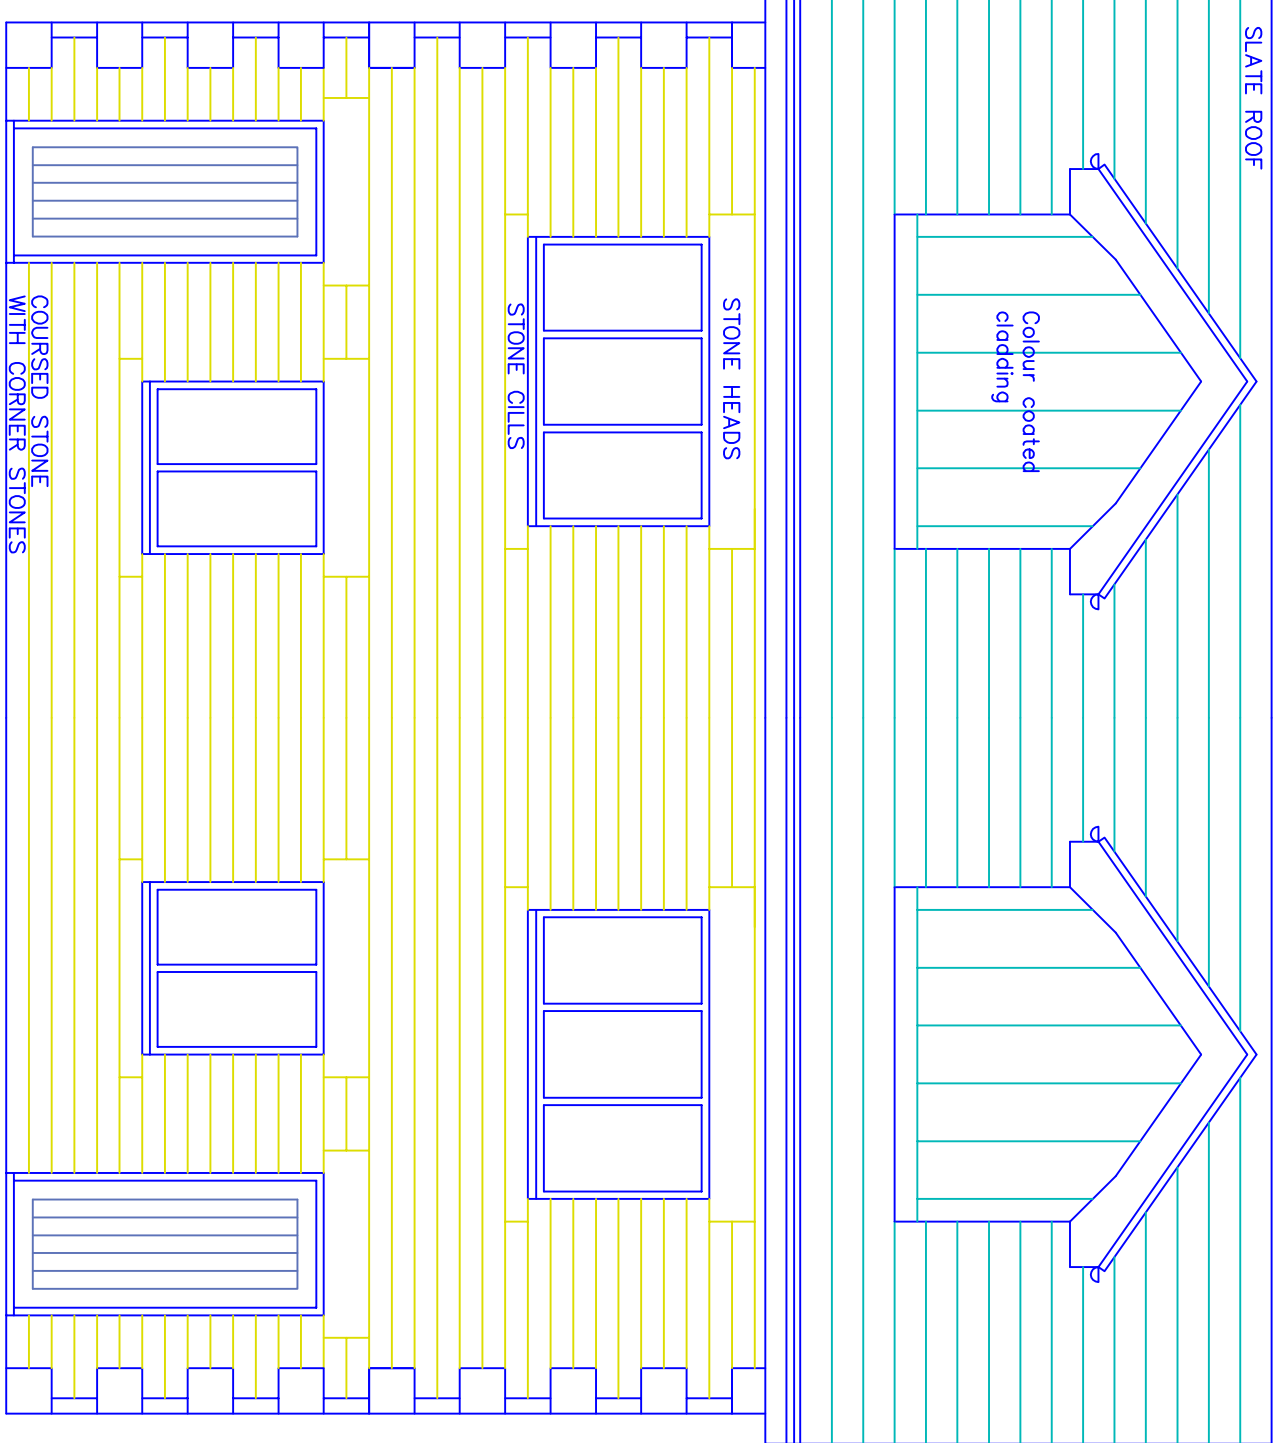


PROPOSED REAR ELEVATION

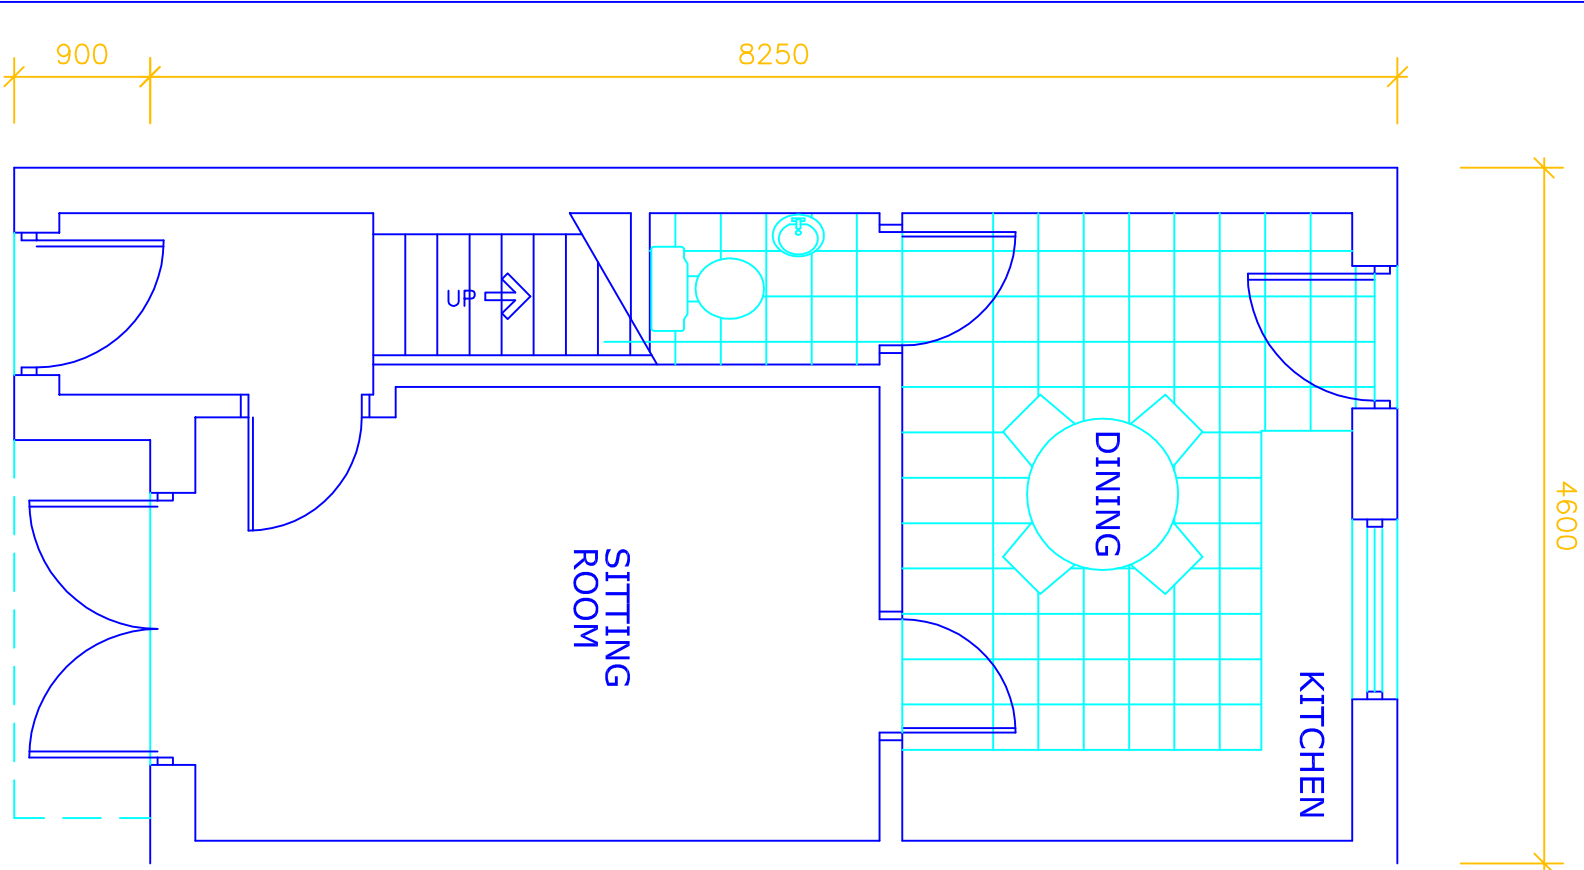


PROPOSED PLAN
GROUND FLOOR

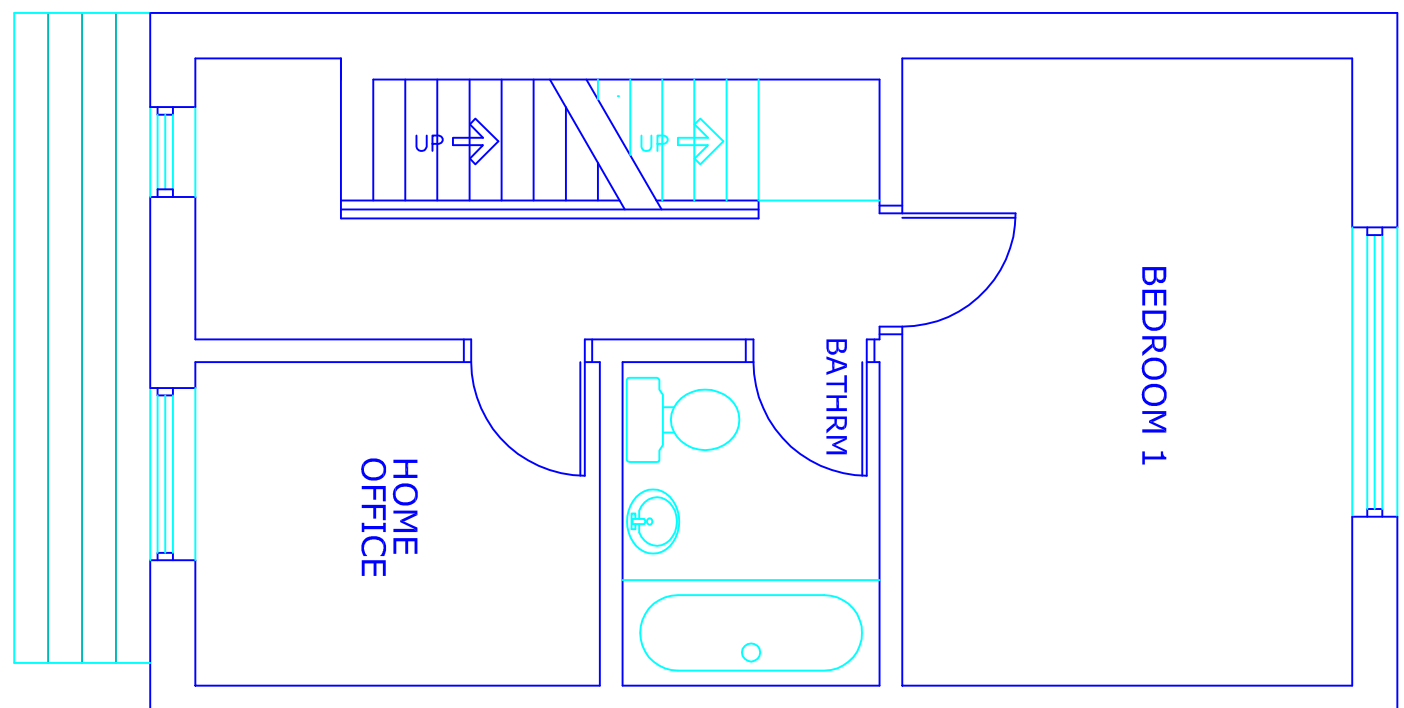

PROPOSED PLAN
FIRST FLOOR

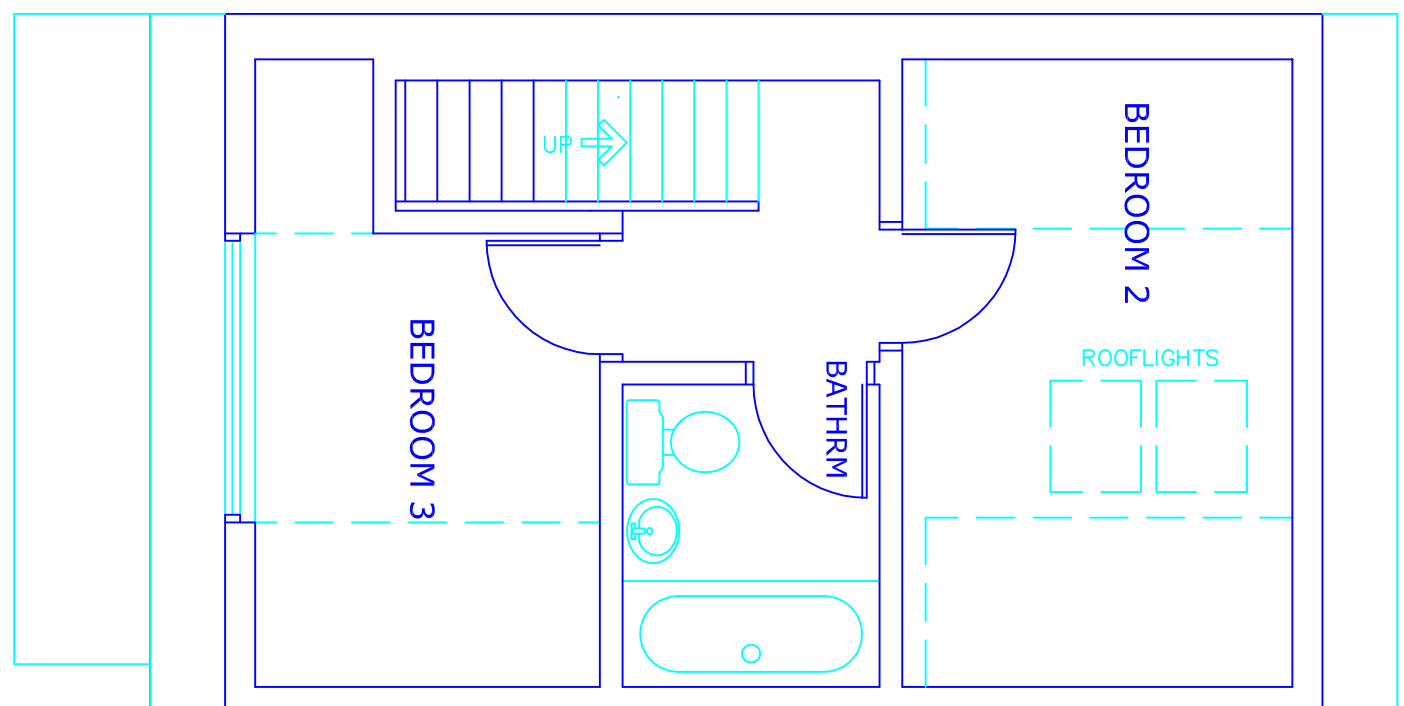

PROPOSED PLAN
SECOND FLOOR

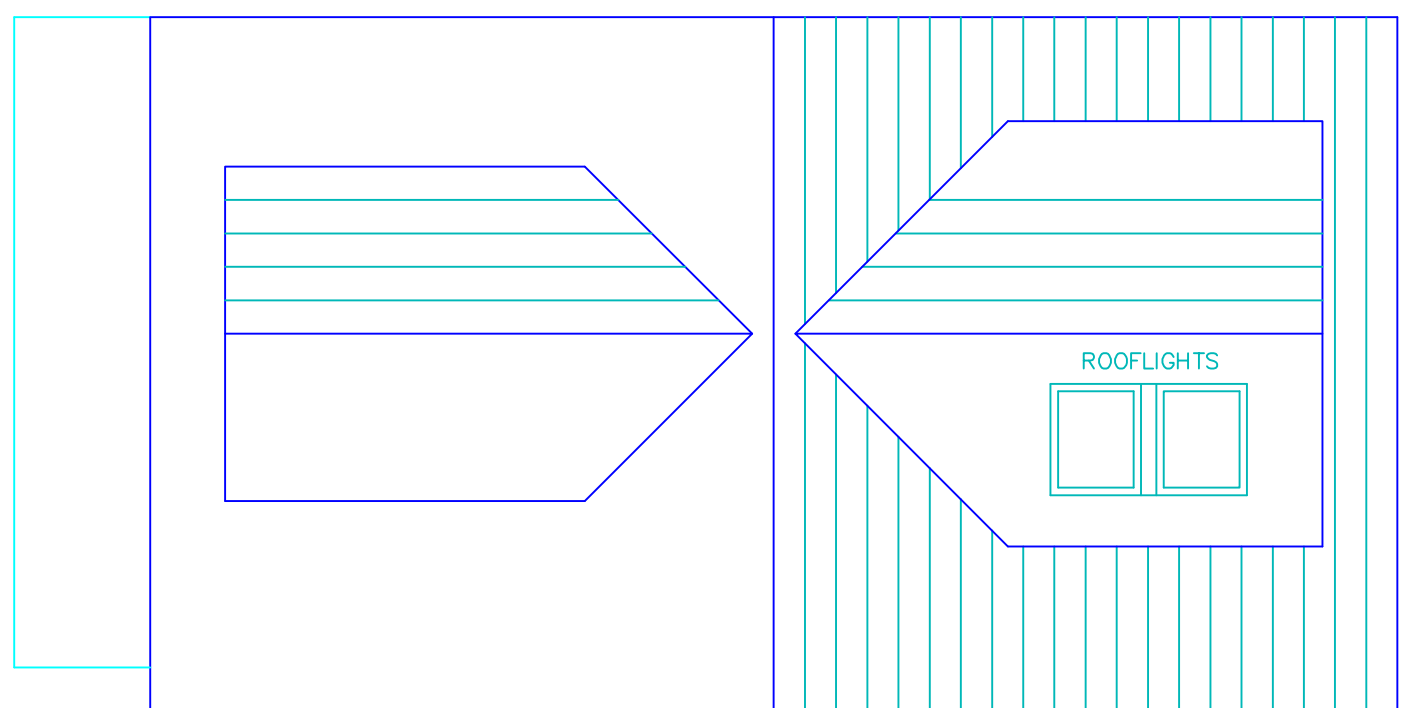

PROPOSED SECTION

0123M

Spring Street Sawmills
Spring Street
Ramsbottom BL0 9JQ

scale 1:500@A1
September 2011

bb2-05

House Type B

PPY design Ltd

This drawing and design concept is the property of PPY design. It should not be reproduced without written permission

2 Helmshore Road, Helmshore Village
Ramsbottom, Lancashire BL8 4PA
Garry Dearden (BA(cons)) DipArch RIBA
garry@ppy-design.co.uk www.ppy-design.co.uk
T. 0706 822791 M. 07712 669482