



THIS DRAWING, TOGETHER WITH THE SUBMITTAL ILLUSTRATIONS, IS THE PROPERTY OF ZANA MOON ARCHITECTS. IT IS TO BE USED ONLY FOR THE PROJECT AND SITE SPECIFICALLY IDENTIFIED HEREIN. WITHOUT THE WRITTEN CONSENT OF ZANA MOON ARCHITECTS, IT IS NOT TO BE REPRODUCED, COPIED, OR TRANSMITTED IN ANY FORM OR BY ANY MEANS, ELECTRONIC OR MECHANICAL, INCLUDING PHOTOCOPYING, RECORDING, OR BY ANY INFORMATION STORAGE AND RETRIEVAL SYSTEM. ANY UNAUTHORIZED USE OF THIS DRAWING IS PROHIBITED. ALL DIMENSIONS TO BE CHECKED ON SITE.

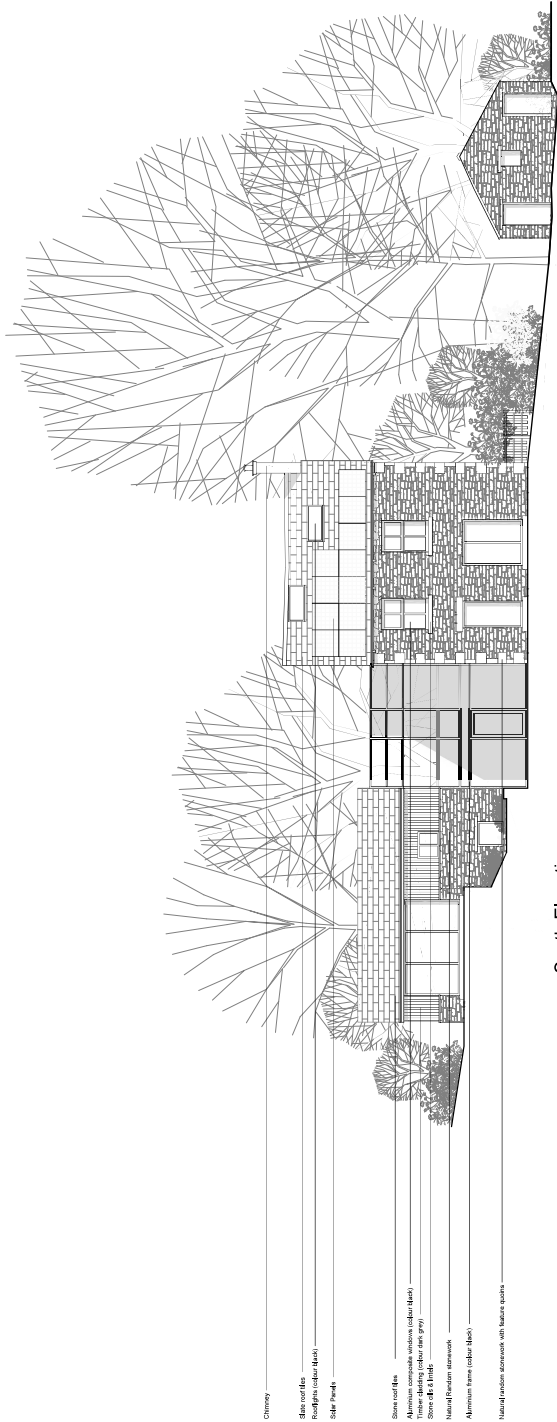

South Elevation
Scale 1:100

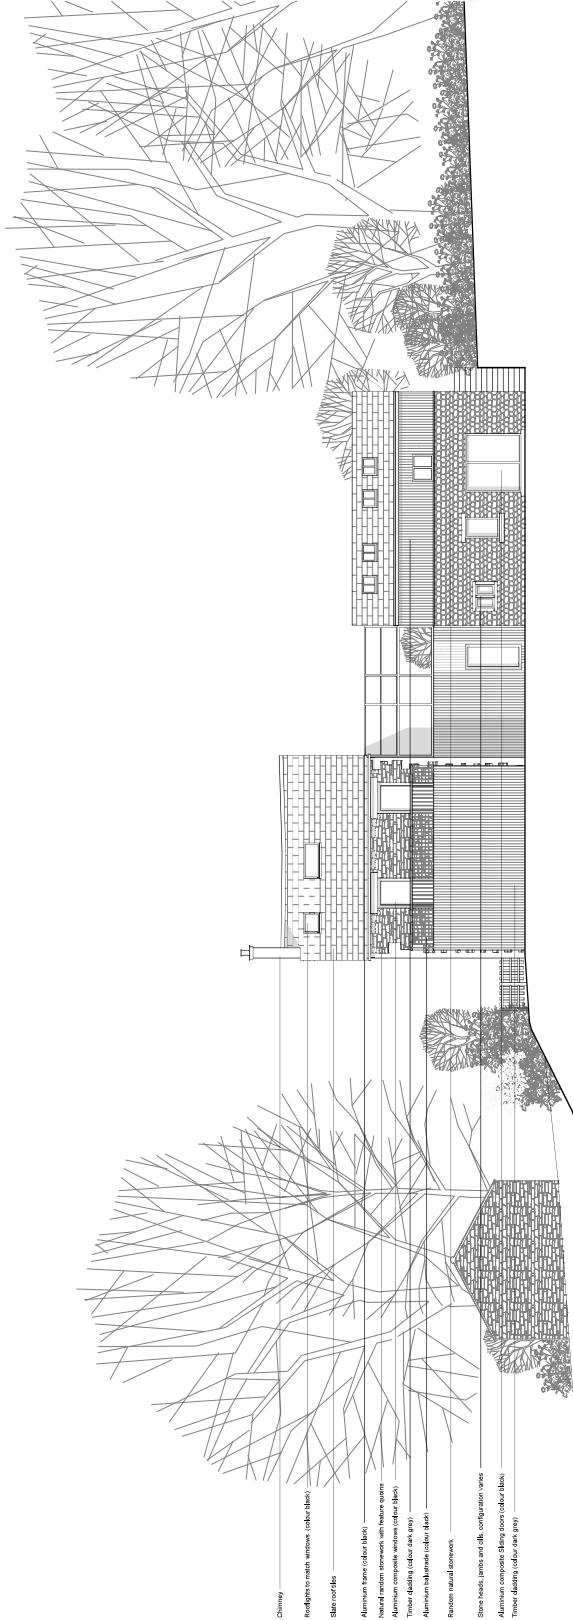

North Elevation
Scale 1:100