




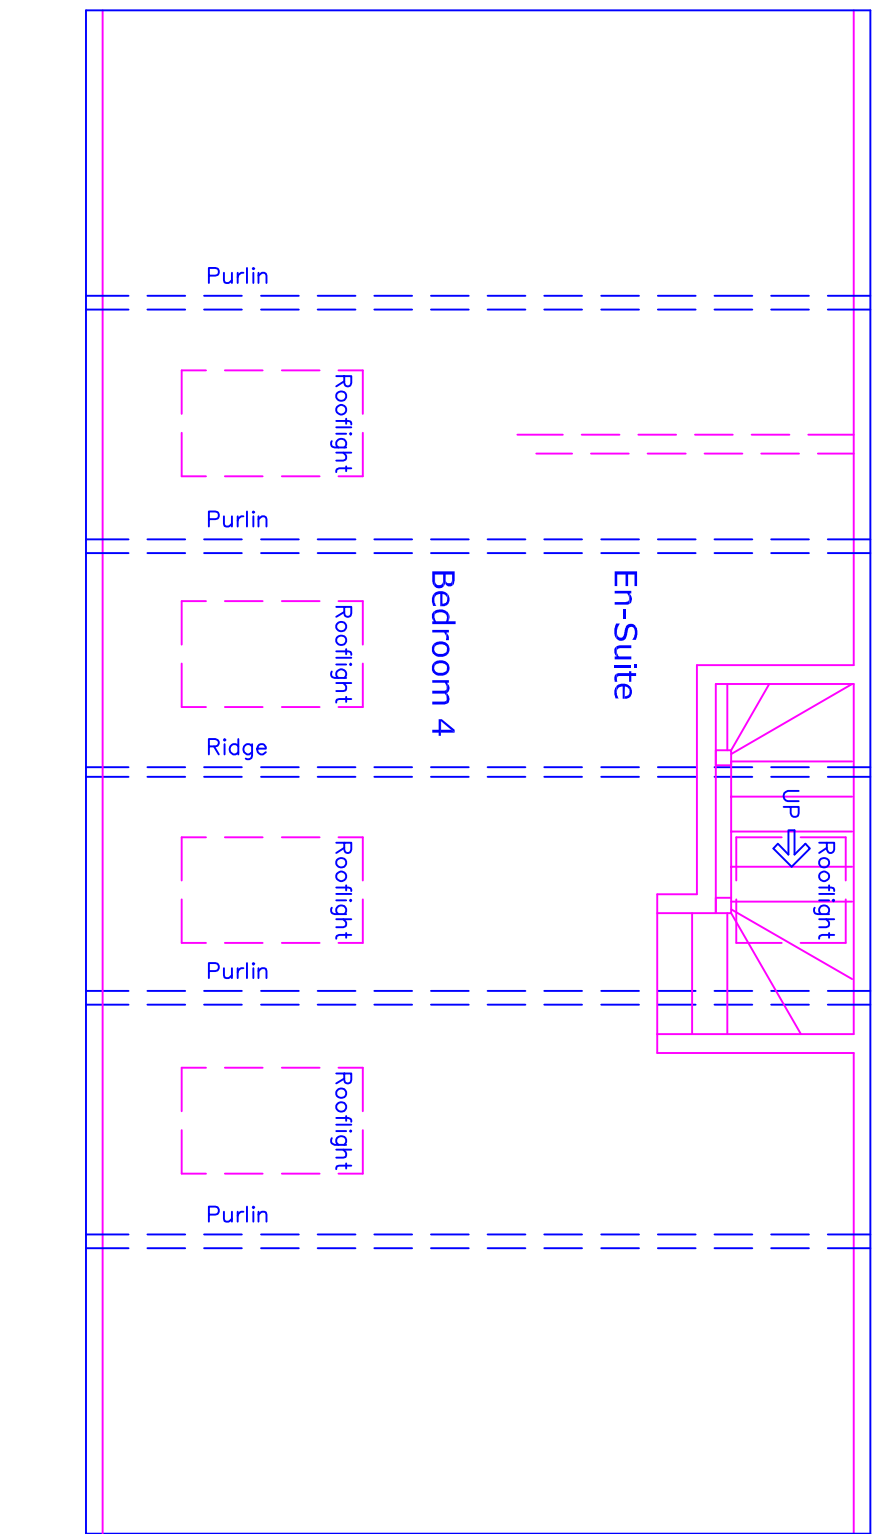


Proposed Loft Floor Plan

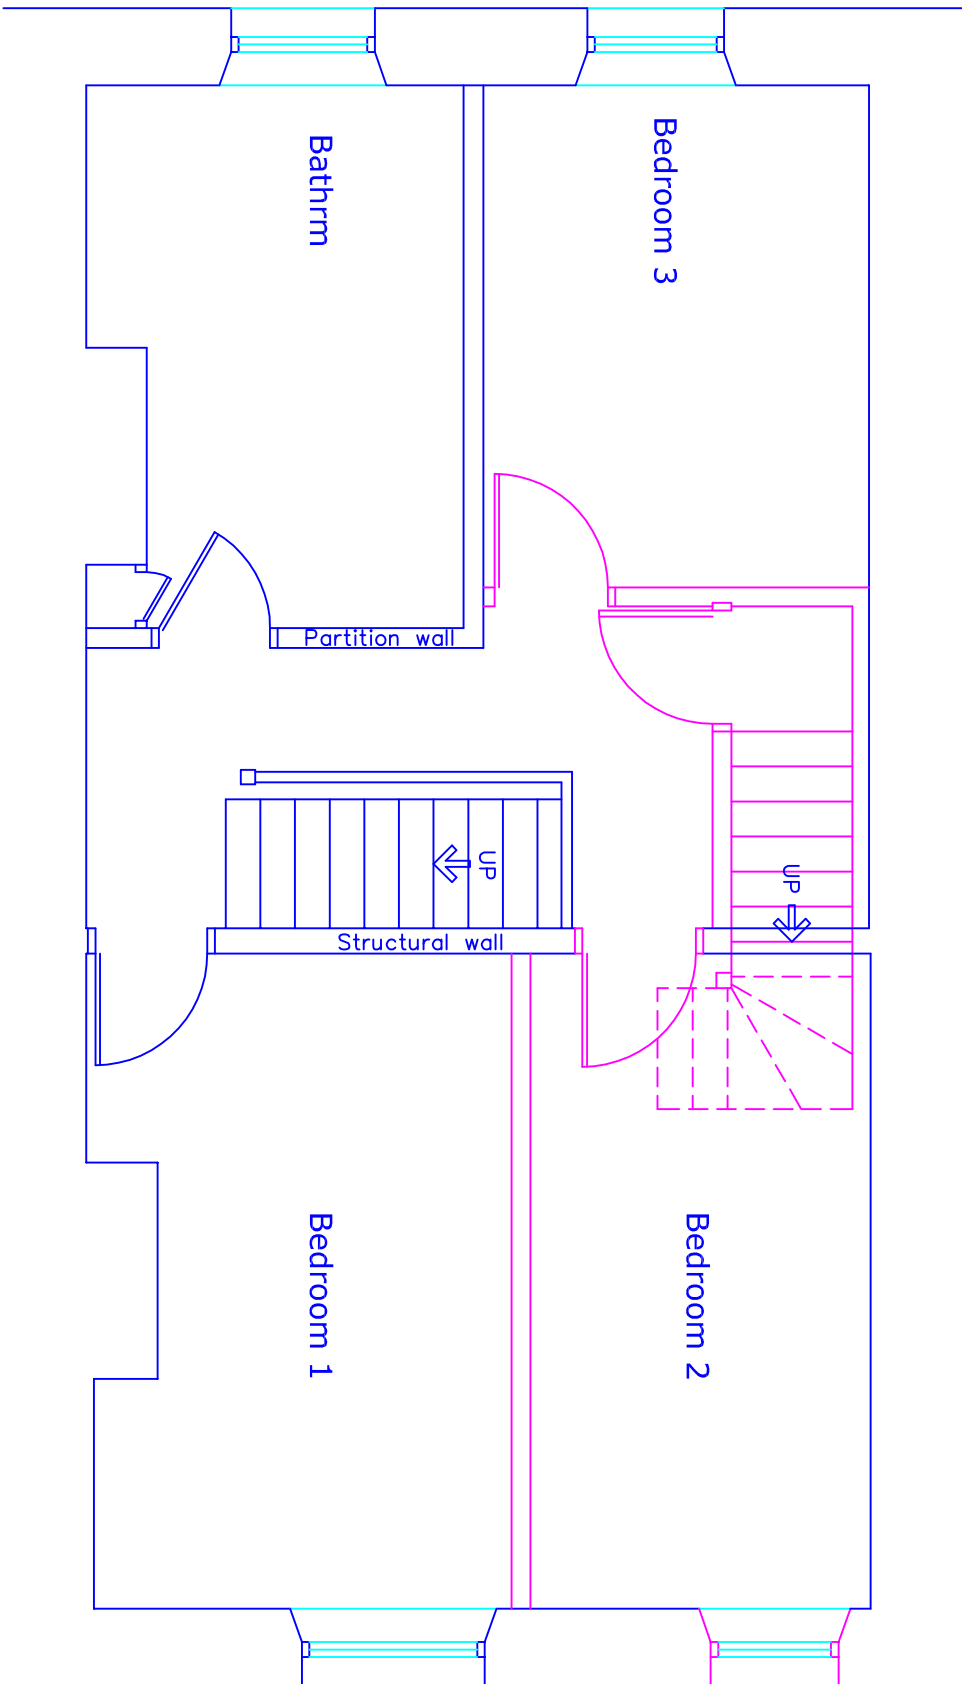

Proposed First Floor Plan

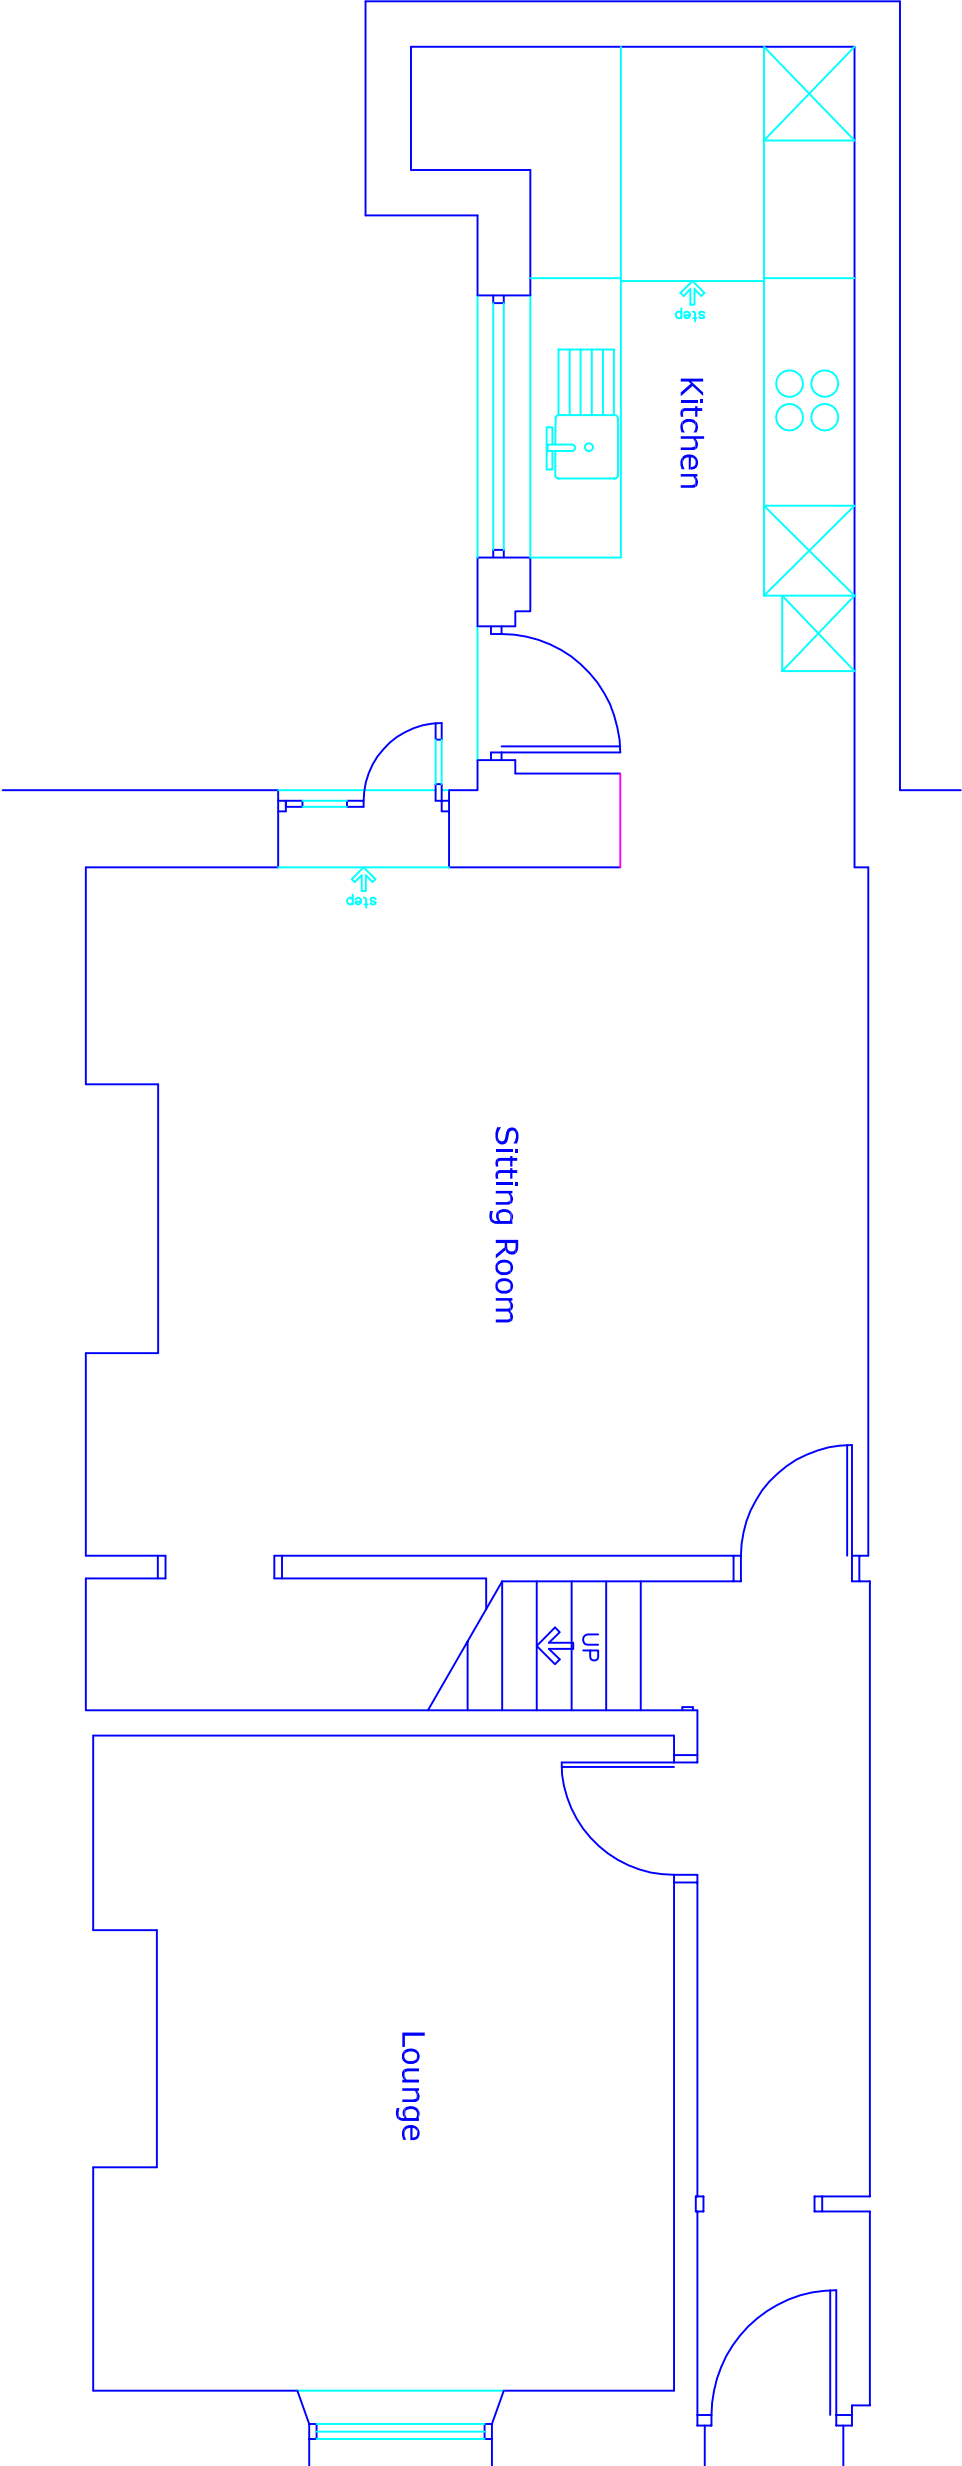


Proposed Ground Floor Plan

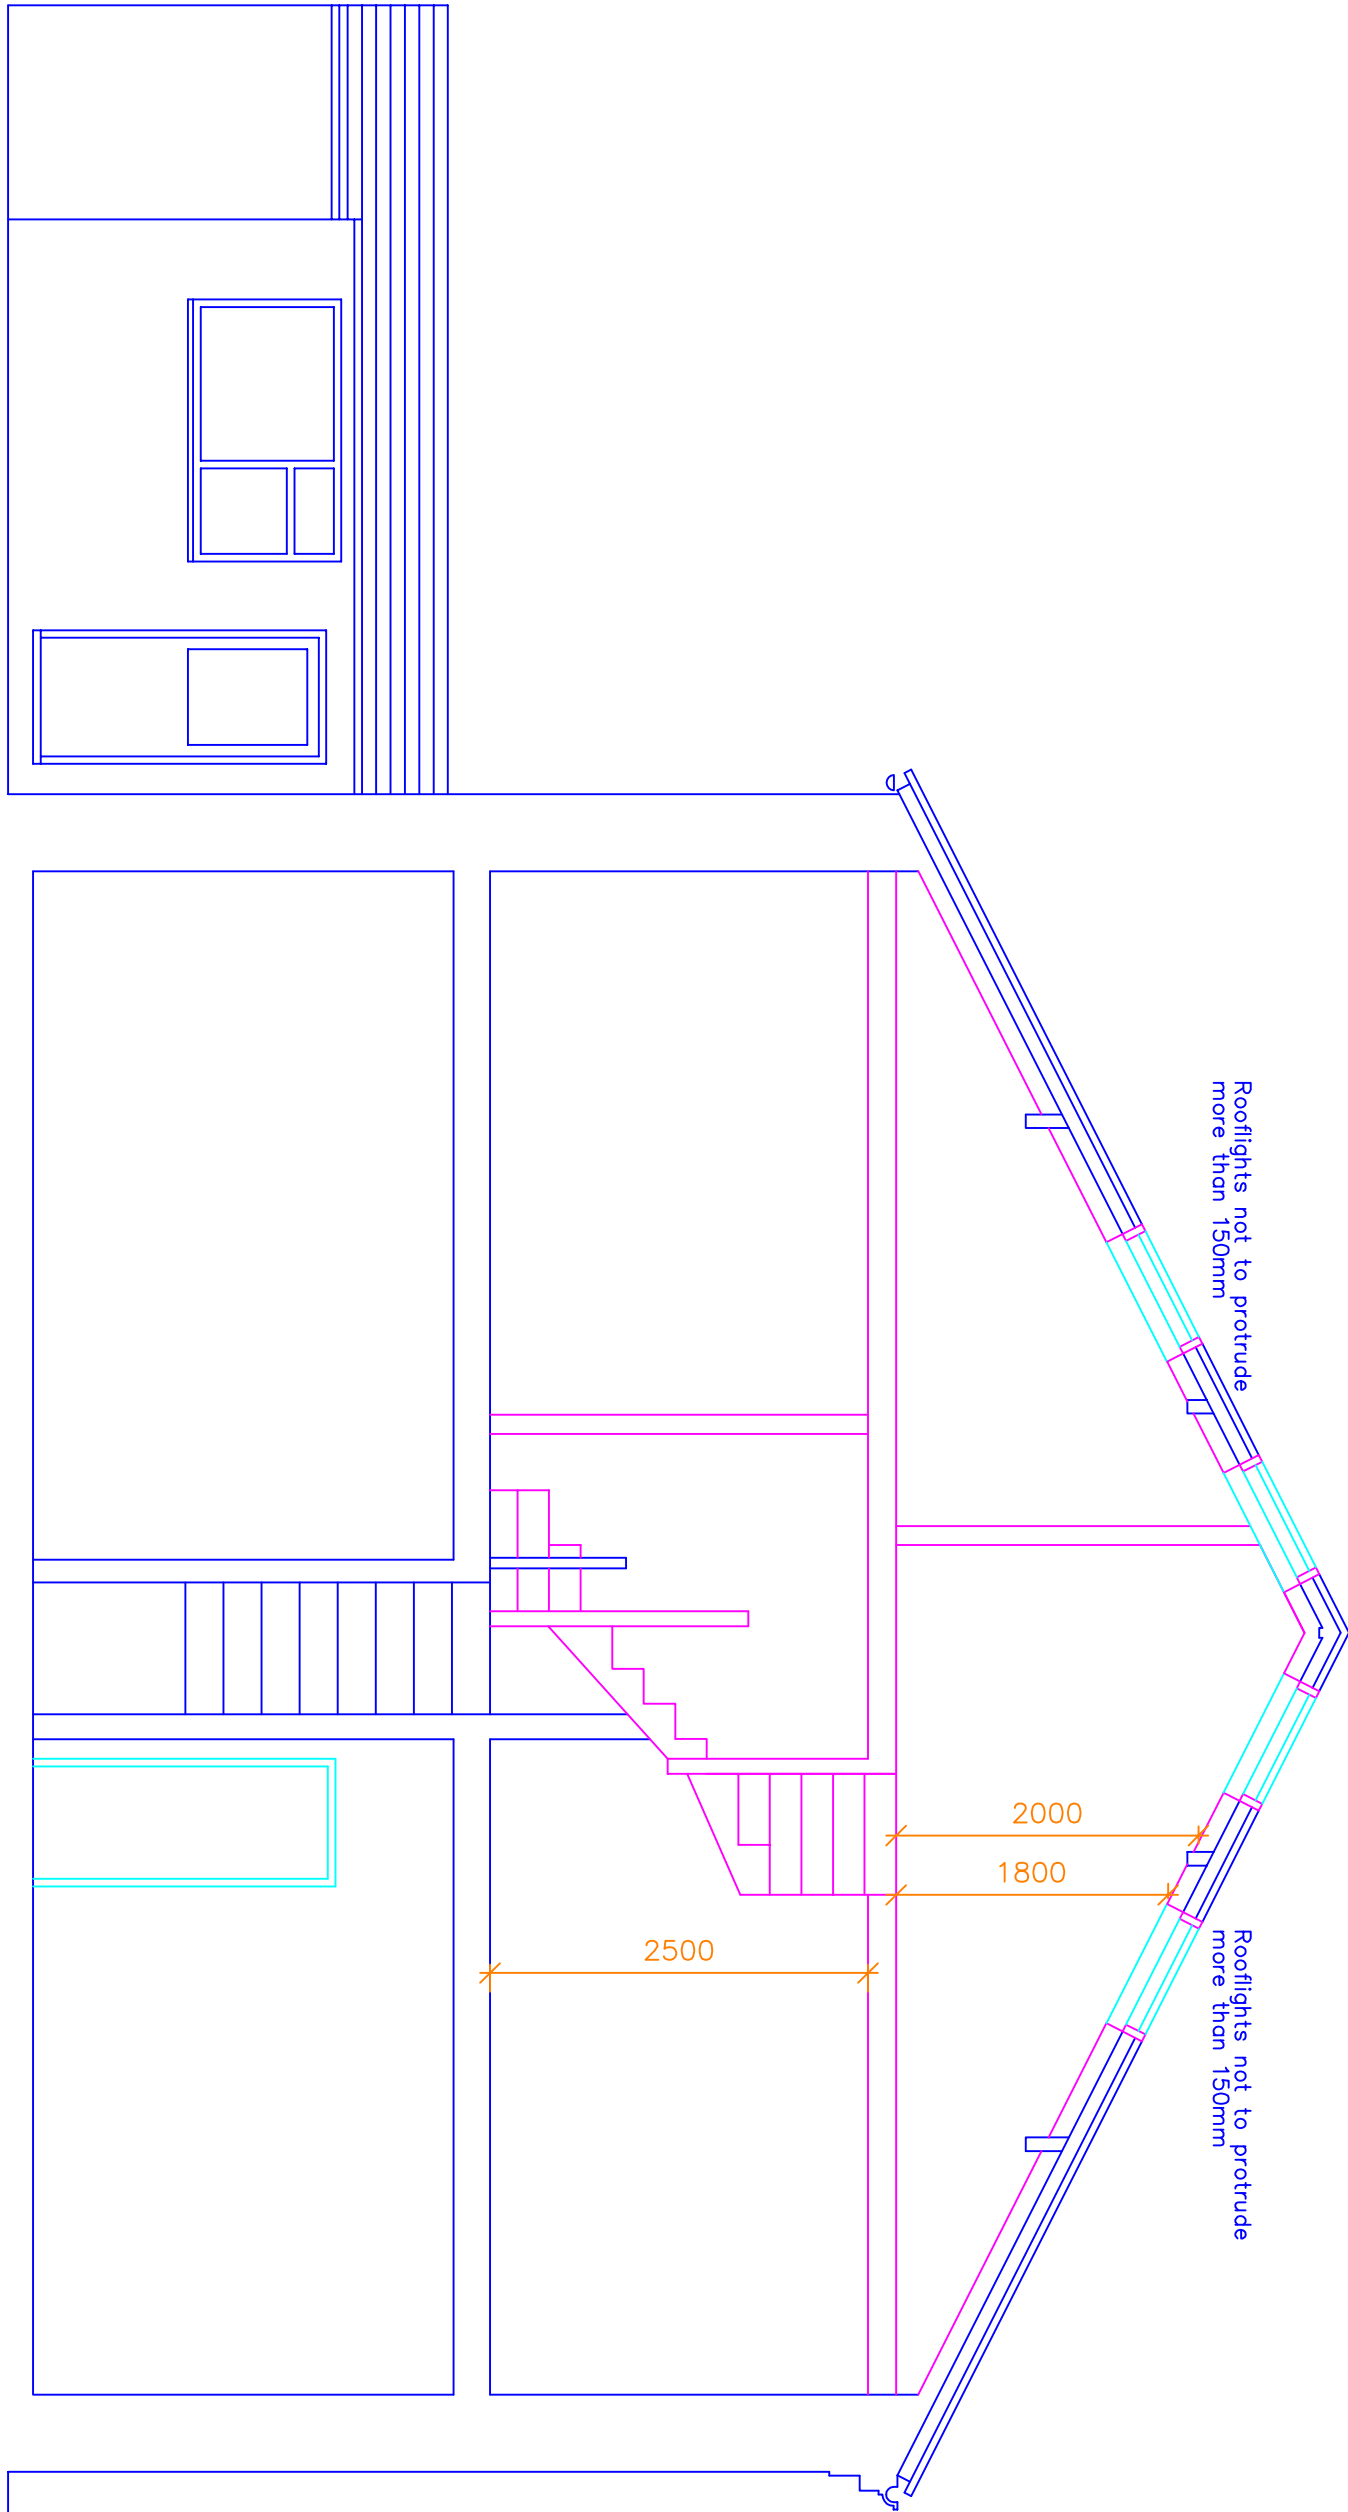

Proposed Side Elevation

Proposed Section

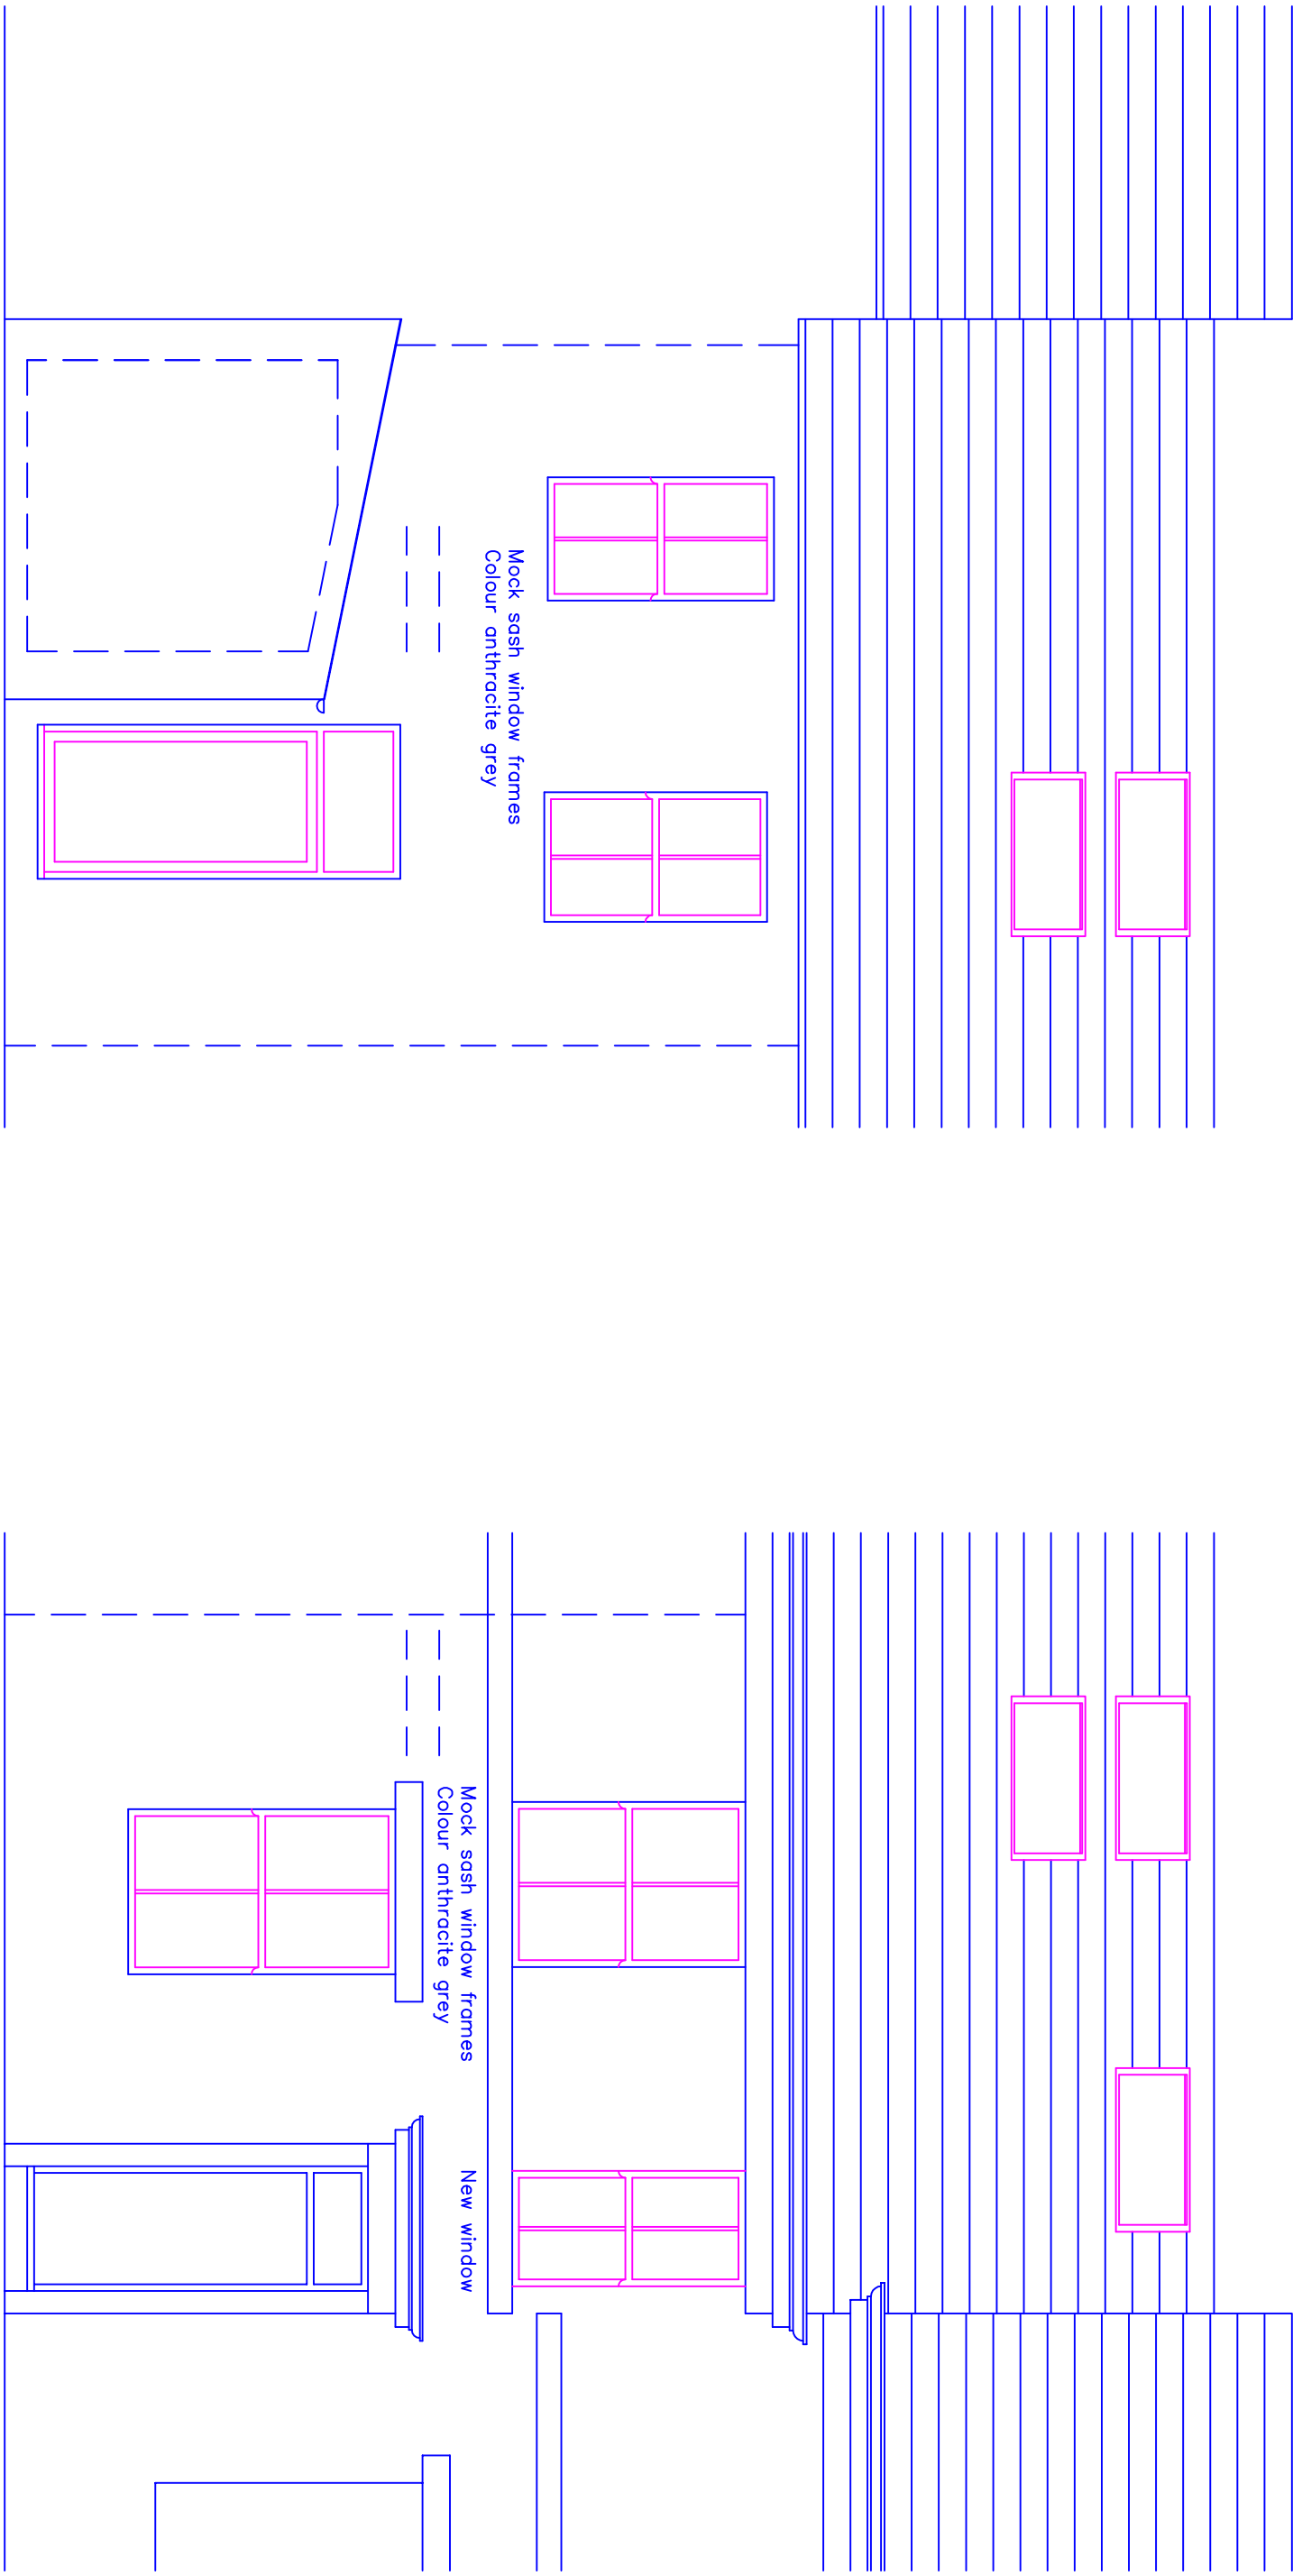

Proposed Rear Elevation

Proposed Front Elevation

C Rooflight note added 07.02.2022
B Loft floor lowered 24.01.2022
A Rear dormer removed 02.12.2021

This drawing and design concept is the property of PPV design. It should not be reproduced without written permission

2 Helmsshore Road, Holcombe Village
Ramsbottom, Lancashire BL8 4PA
Gary Dearden (JK home) DpArch RJ3A
gdm@ppv-design.co.uk www.ppv-design.co.uk
T: 0706 822751 M: 07712 669482

31 Callender Street
Ramsbottom
Bury
BL0 9DX

scale 1:50 at A1
September 2021
Proposed Plans
and Elevations

PPV design Ltd