
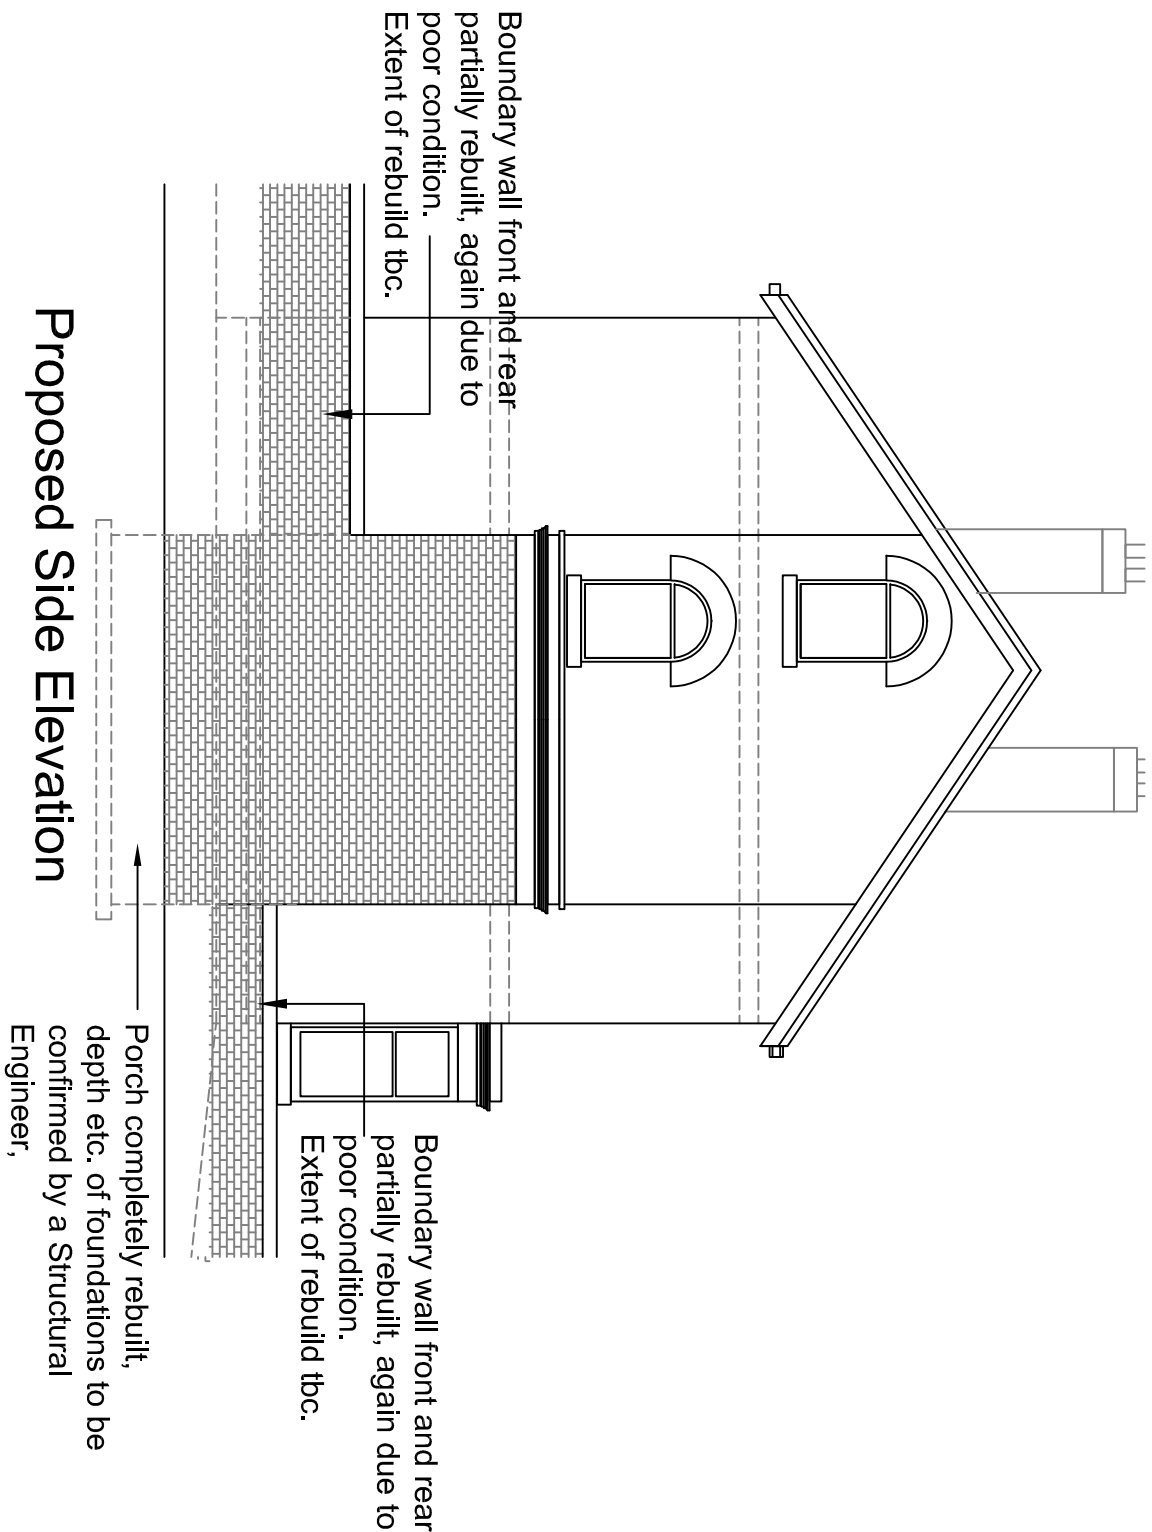


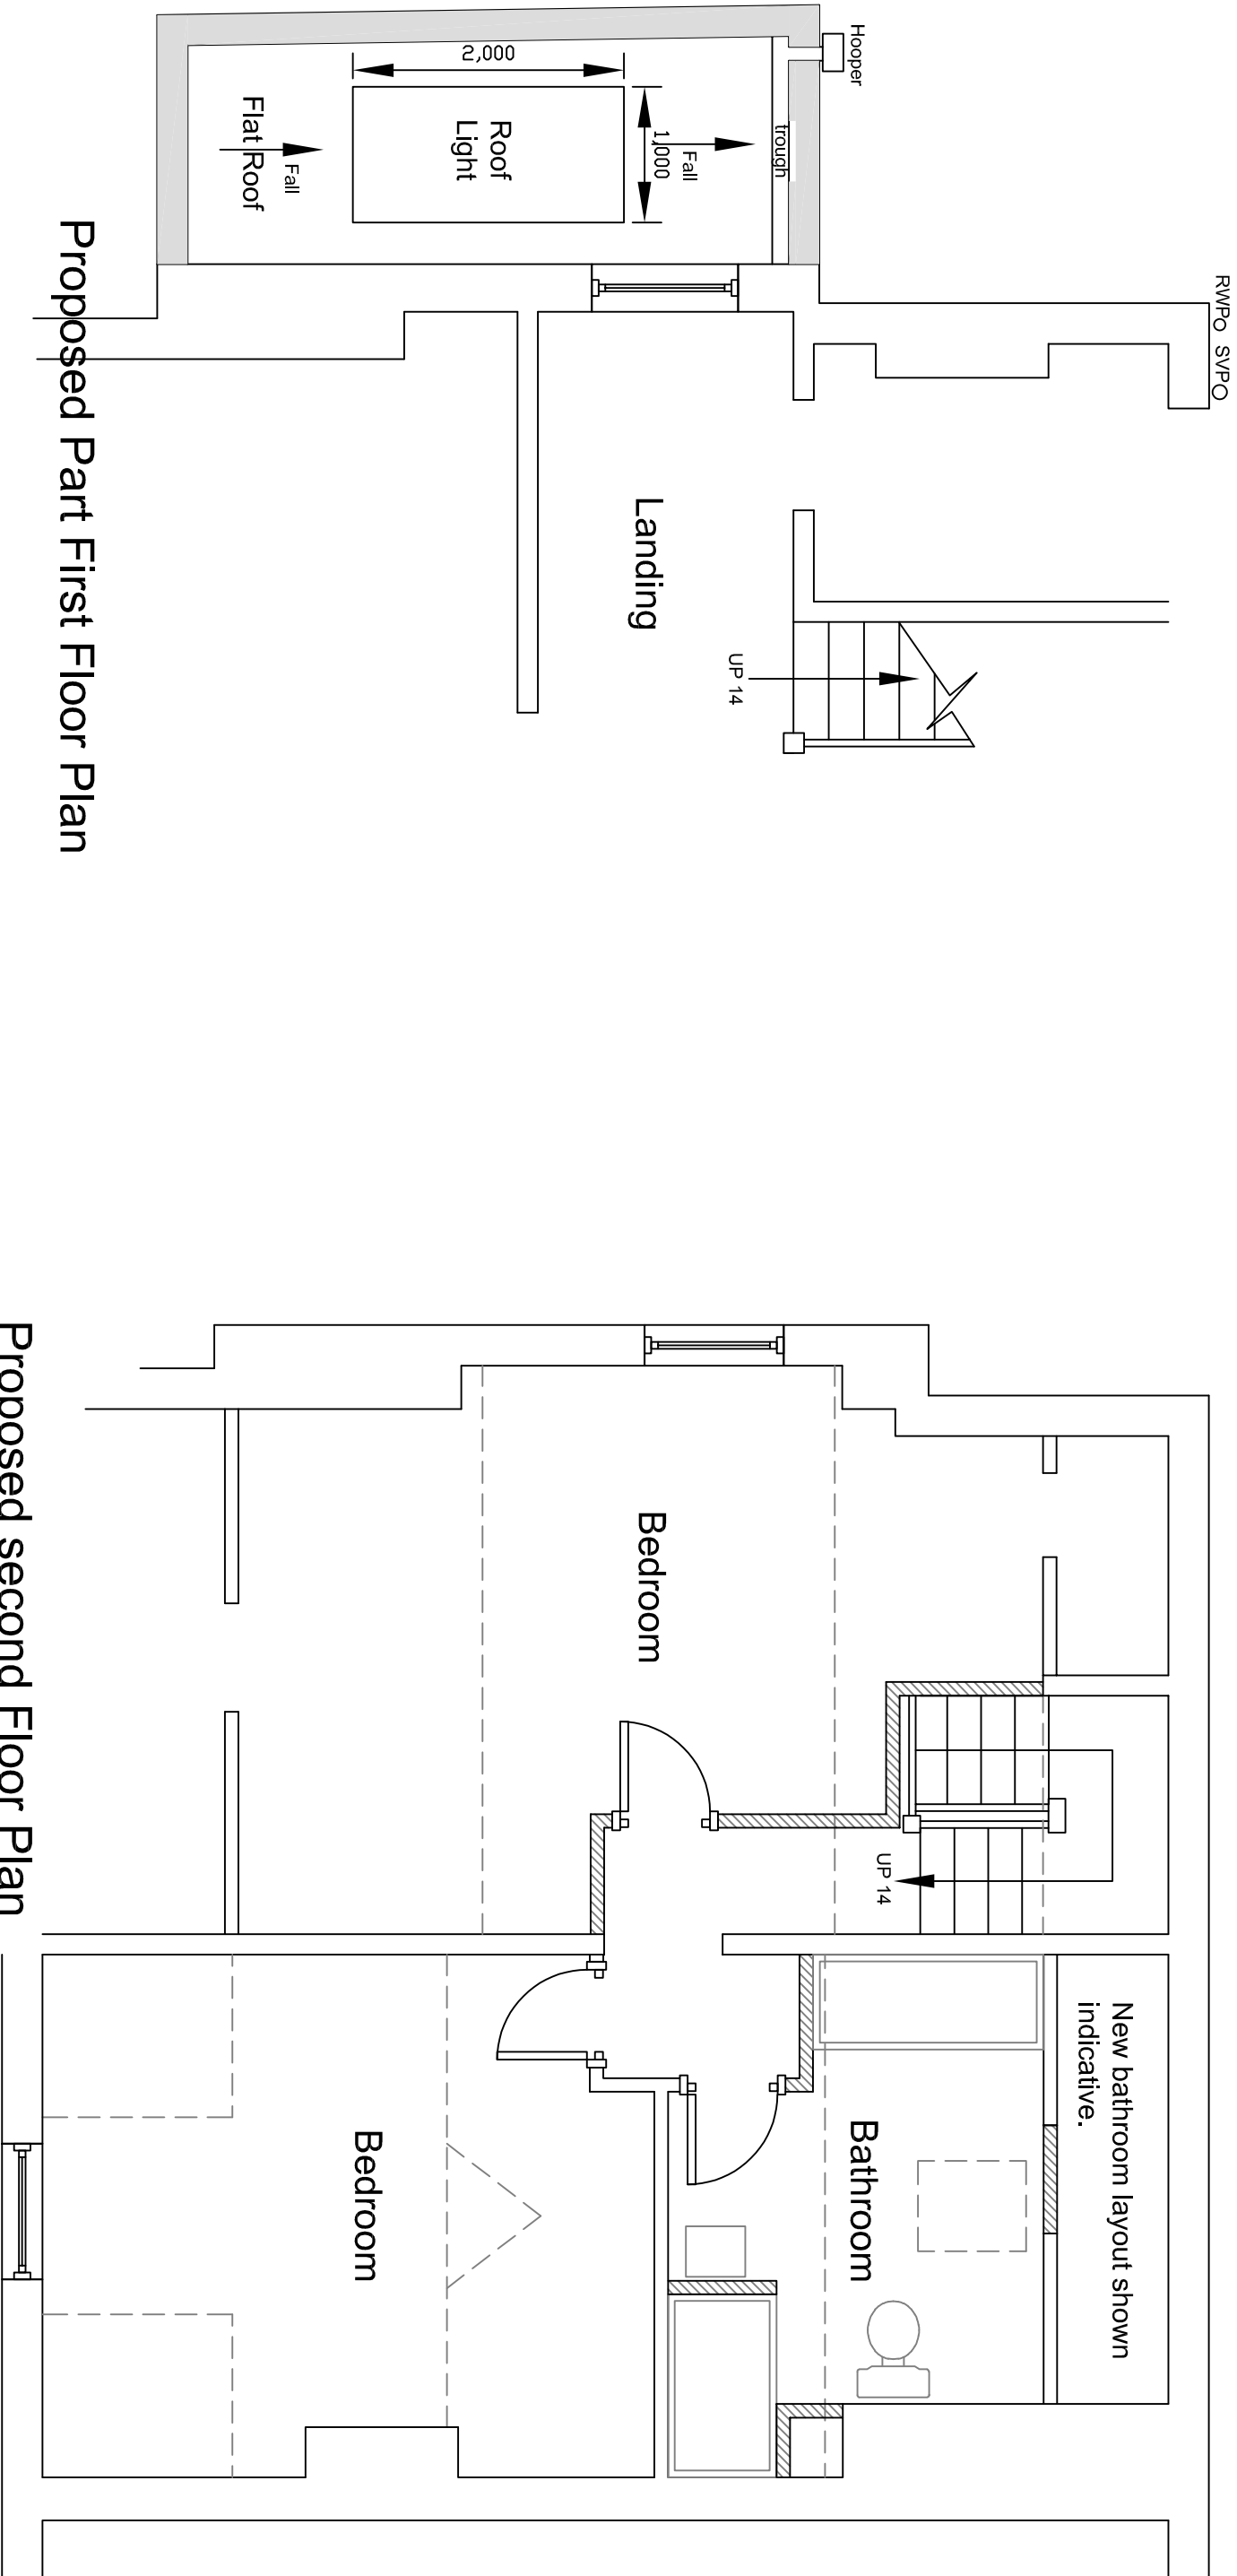

Proposed Side Elevation

notes

1. do not scale from this drawing – use figured dimensions only
2. read in conjunction with all other consultants/specifiers drawings. report any discrepancies before affected work commences
3. all setting out dimensions to be checked on site by contractor before work commences
4. this drawing remains copyright of 4mation architecture. copy/distribute only with consent of author


NOTES:-
THESE DRAWINGS ARE FOR PLANNING PURPOSES ONLY AND SHOULD NOT BE USED FOR CONSTRUCTION.

CLIENT MUST BE AWARE THAT QUOTATIONS FROM BUILDERS WHO ARE PRICING FROM THIS PLANNING DRAWING MAY AND WILL VARY QUITE CONSIDERABLY.


UNDER NO CIRCUMSTANCES WILL THE DRAUGHTS MAN BE LIABLE FOR ERRORS THAT MAY OCCUR DURING AND/OR AFTER CONSTRUCTION.

IT IS THE APPLICANT'S SOLE RESPONSIBILITY TO CHECK THAT THE PROPOSED WORKS DO NOT CONTRAVENE ANY CONDITIONS OR COVENANTS (LEASE HOLDINGS ETC.). IF THIS SHOULD BE THE CASE THEN THE APPLICANT MAY NEED TO SEEK APPROVAL/CONSENT FROM THE APPROPRIATE BODIES.


PARTY WALL NOTICE MAY BE REQUIRED CLIENT TO CHECK WITH A PARTY WALL SURVEYOR PRIOR TO ANY WORKS COMMENCING.

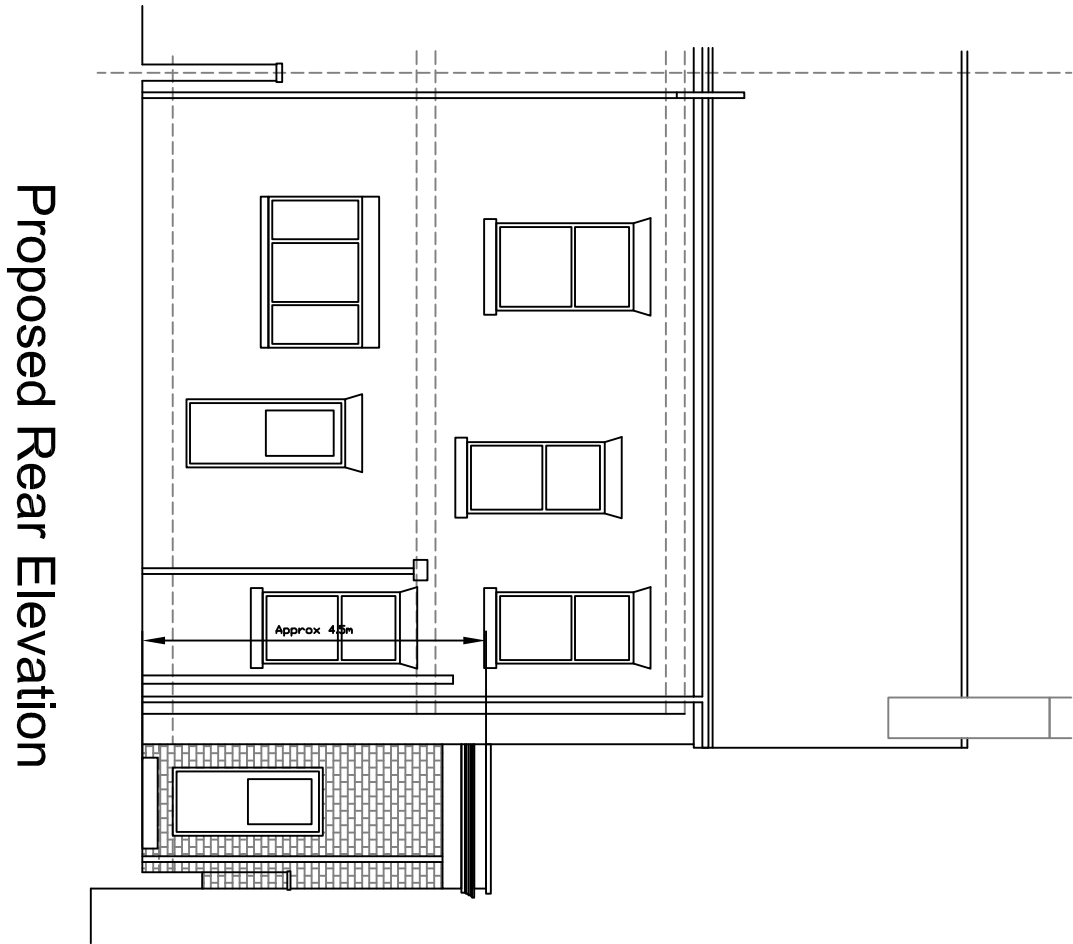


Proposed Rear Elevation

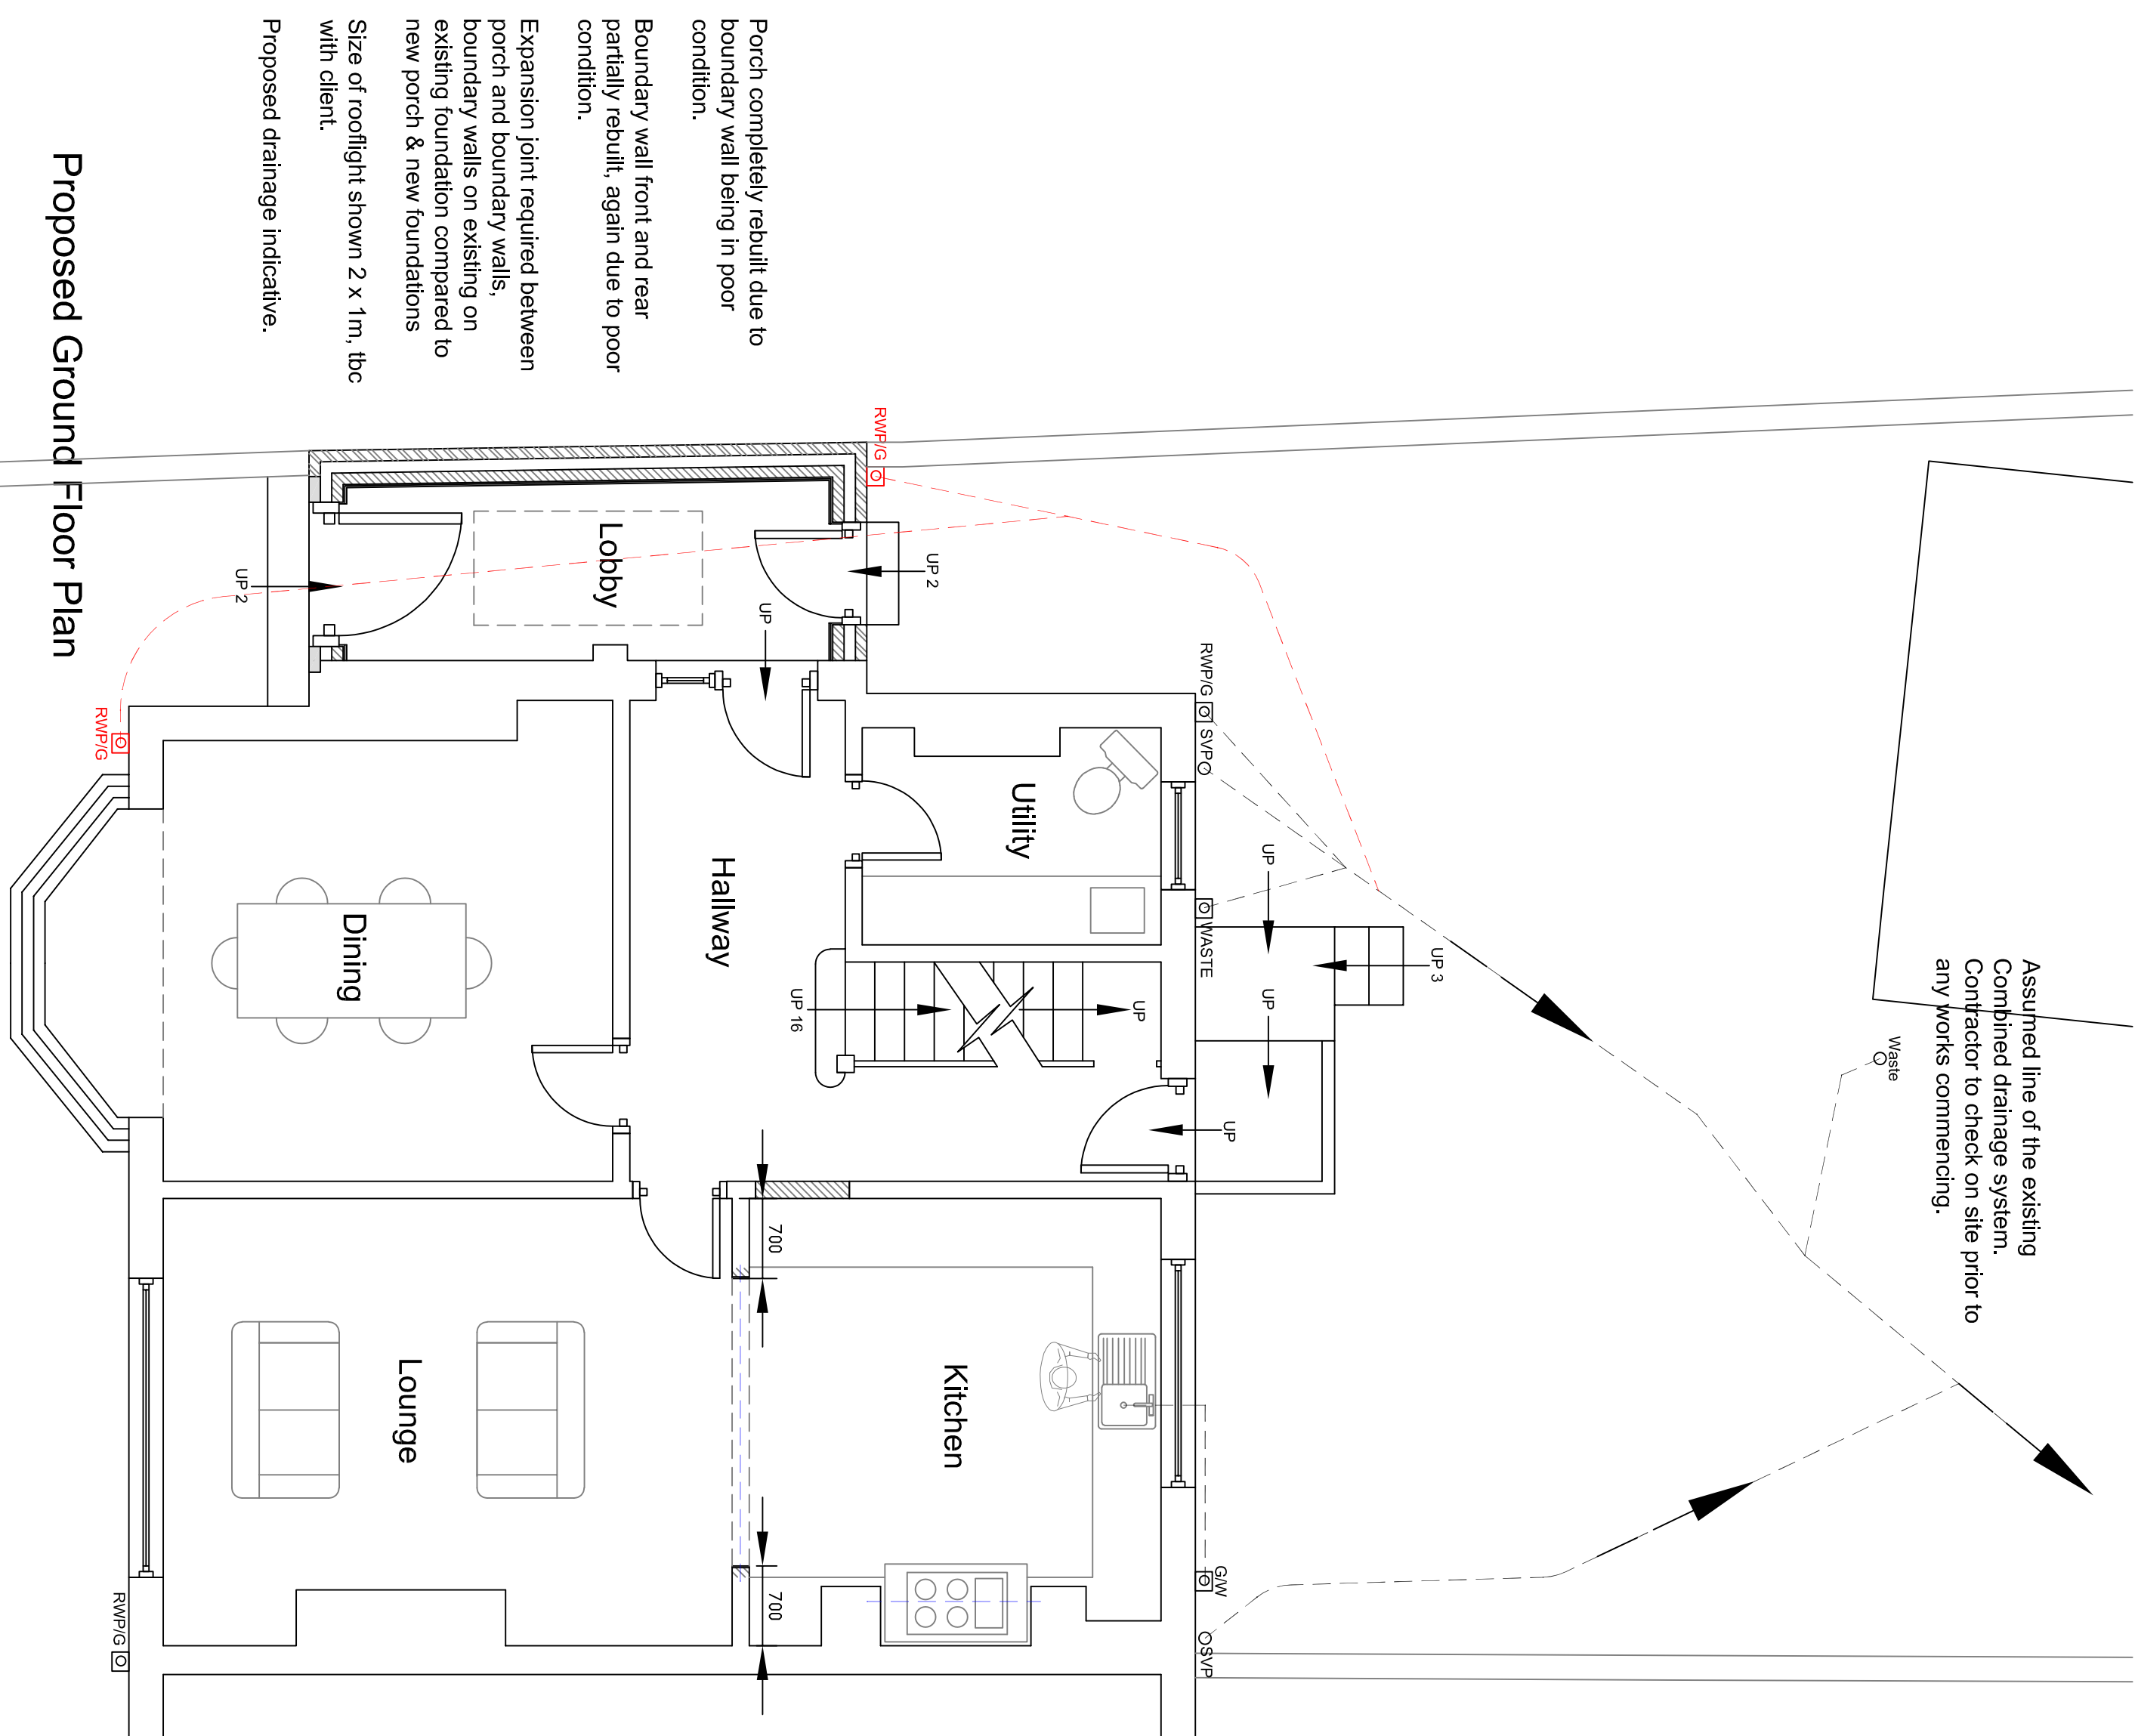

Proposed Ground Floor Plan

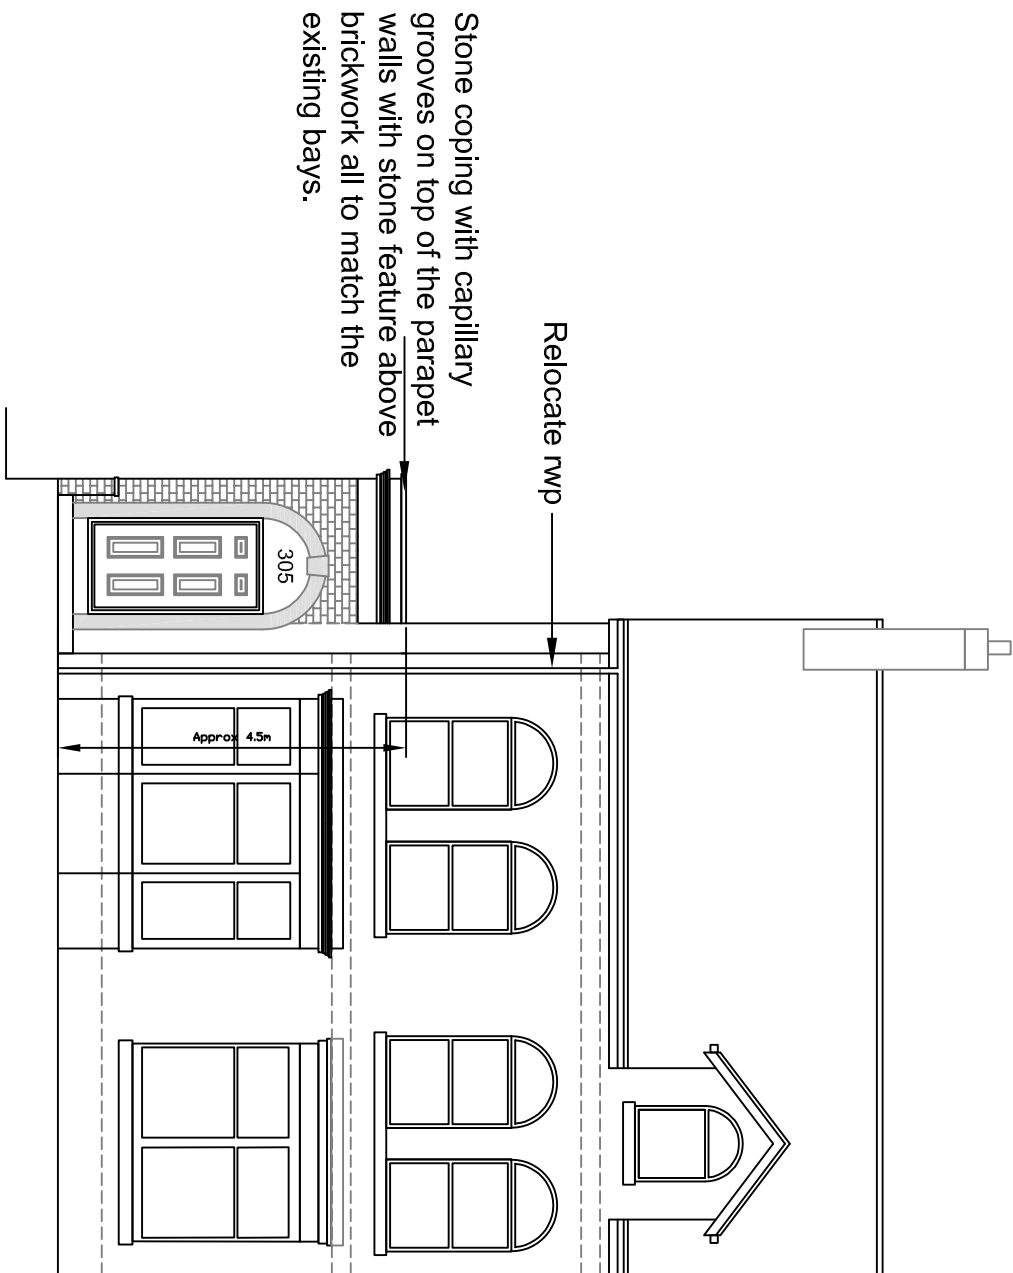

Proposed Front Elevation

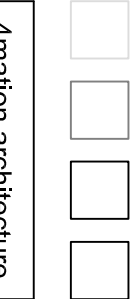

4mation architecture
27 Blythe Avenue
Bramhall
Stockport
SK7 1EU

T0161 439 3255

client:
Mrs S O'Loughlin

dwg:
Proposed Plans
and Elevations

project no: 902

dwg no: 02

dwg date: 13/07/21

dwg scale: 1:50/100

dwg revision: **D**

www.4mation-architecture.com

