






This drawing is the copyright of MTC Designs and is not to be reproduced without permission

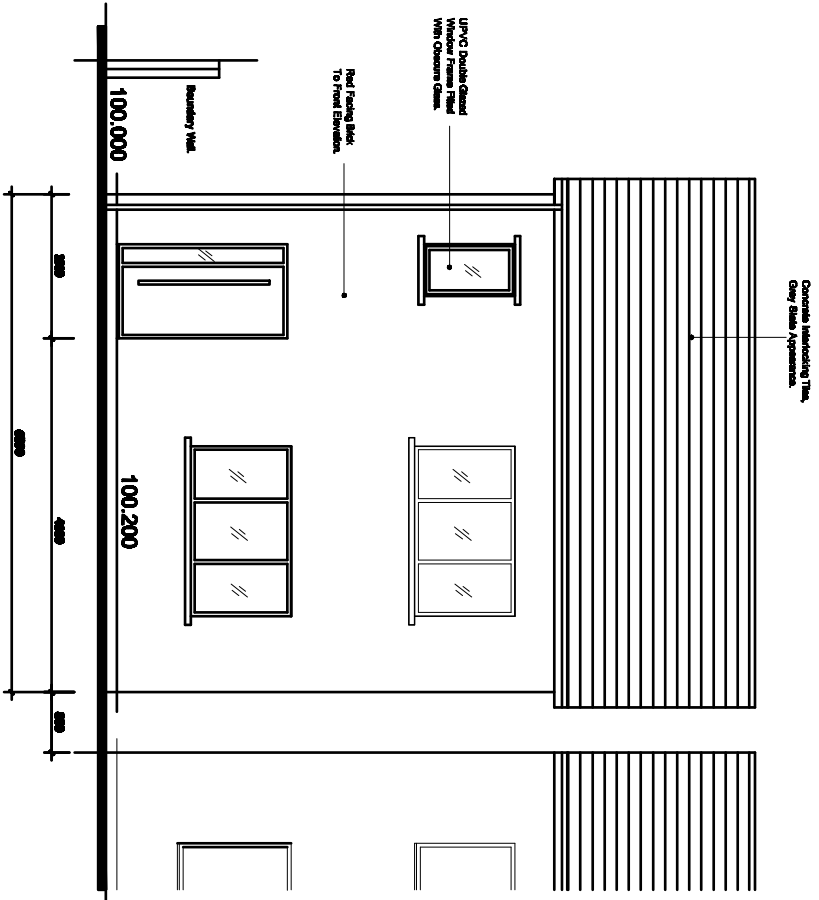


PROPOSED FRONT ELEVATION.

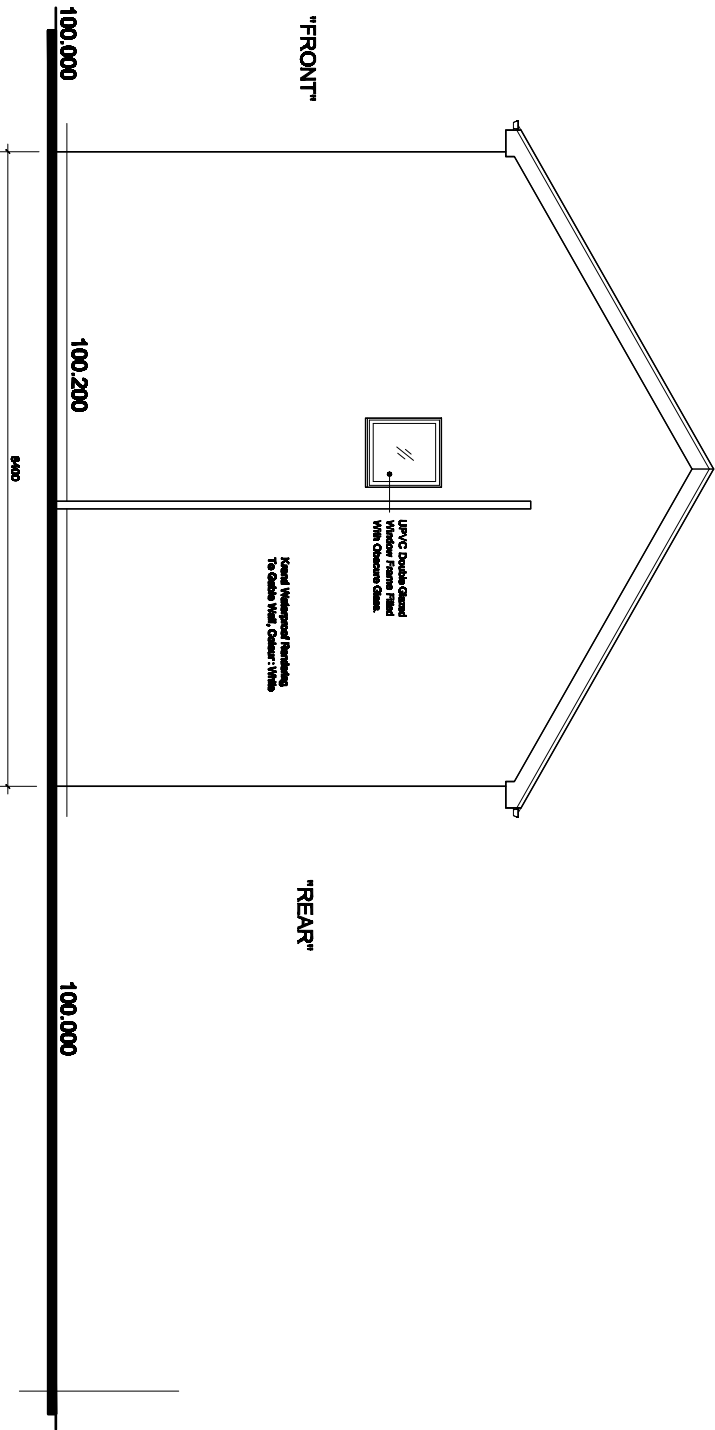

PROPOSED SIDE ELEVATION.

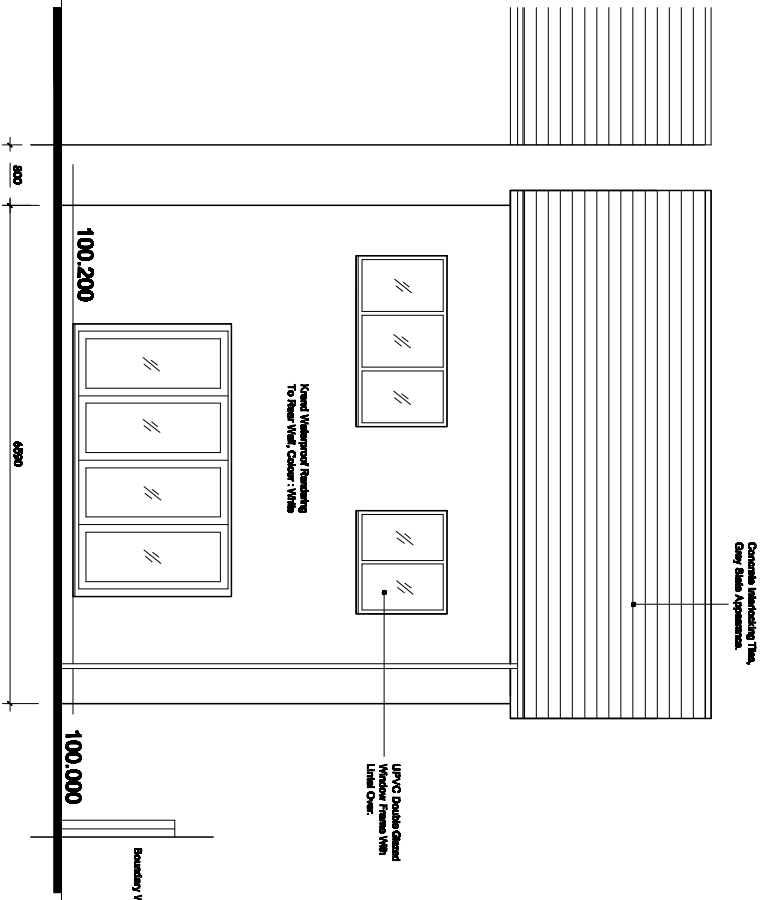

PROPOSED REAR ELEVATION.

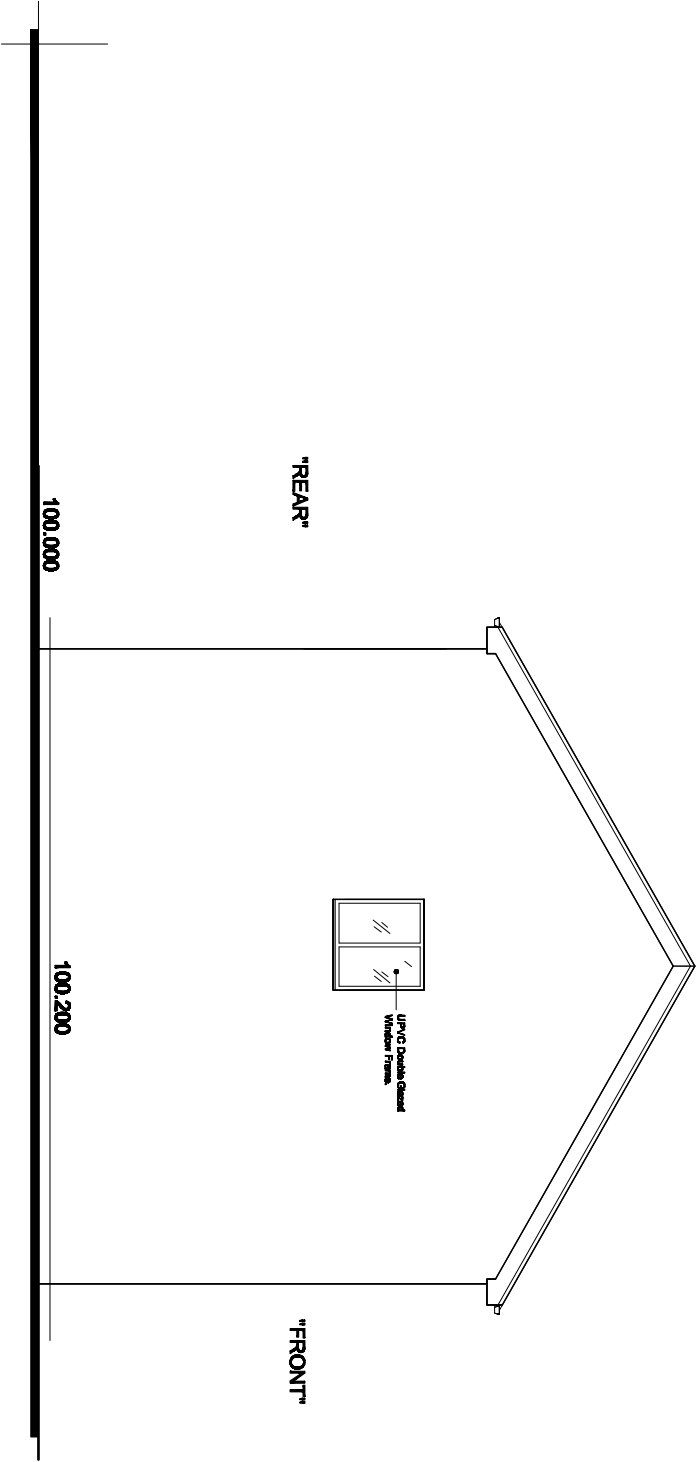

PROPOSED SIDE ELEVATION.

Revision A - Levels Added. - 28th October 2022.
B - Amended For Planning. - 10th June 2023.
C - Boundary Wall Amended. - 6th July 2023.

Title : PROPOSED NEW DWELLING.

Project : LAND BETWEEN 18 - 24
BRADLEY FOLD ROAD,
ANSWORTH,
BURY.

MTC Designs
Scale 1:100 @ A3
Date: June 2022
31 Edward Drive, Bolton BL2 6TB
T: 07524 418714 M: 07768226914
Email: info@mtcdesigns.co.uk
Drawing No: P01C