


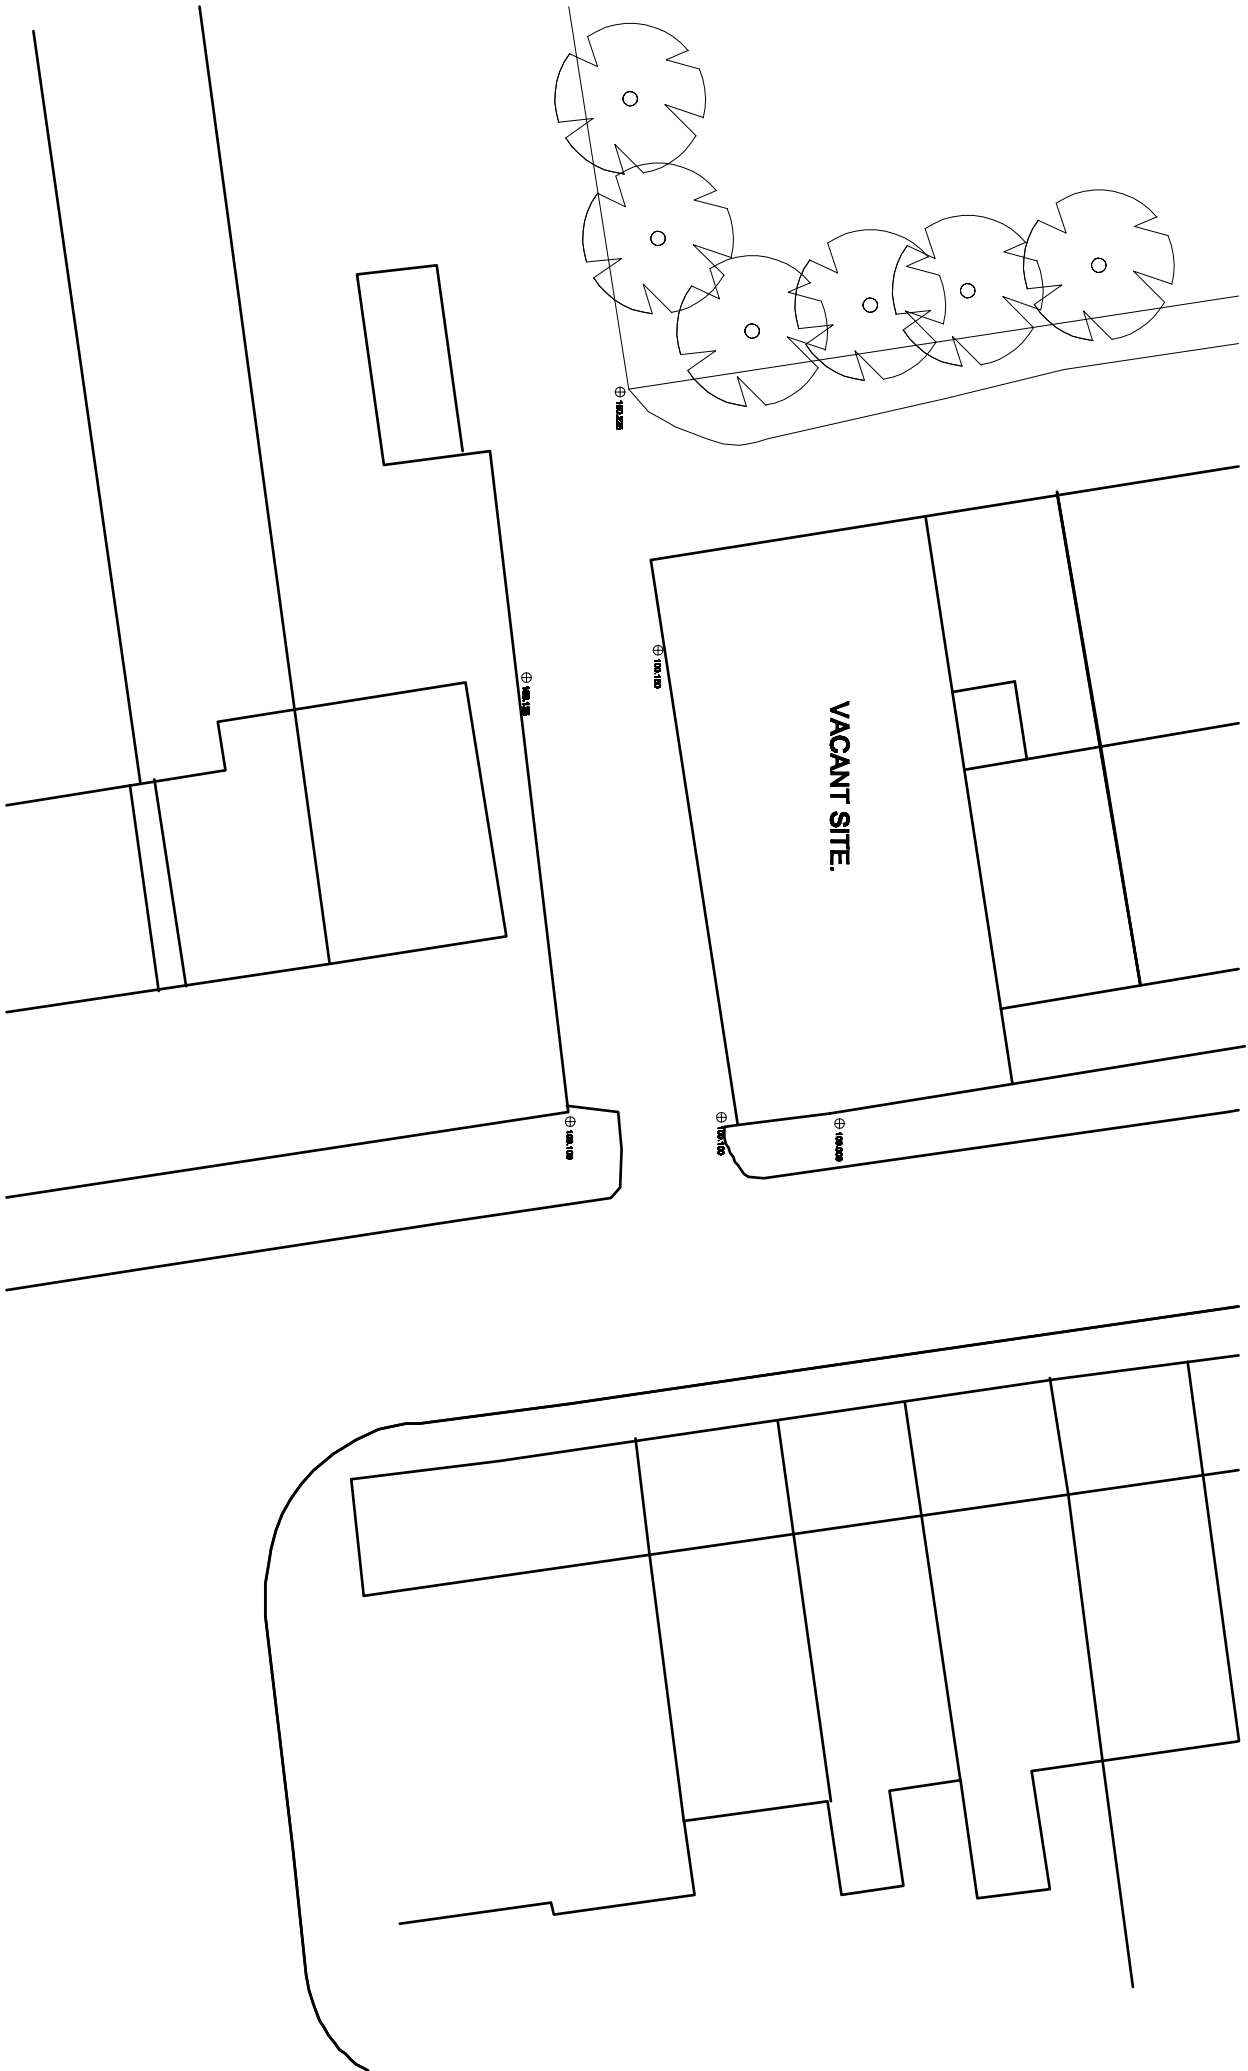

EXISTING SITE PLAN.

Revision A - Levels Added. - 22nd September 2022.	Title : PROPOSED NEW DWELLING.	Project : LAND BETWEEN 18 - 24 BRADLEY FOLD ROAD, AINSWORTH, BURY.	MTC Designs Scale: 1,250 @ A3 Date: June 2022.	31 Exford Drive Bolton BL2 6TB T: 01204 418714, M: 0776026614 Drawing No: P03A
---	-----------------------------------	--	--	--