


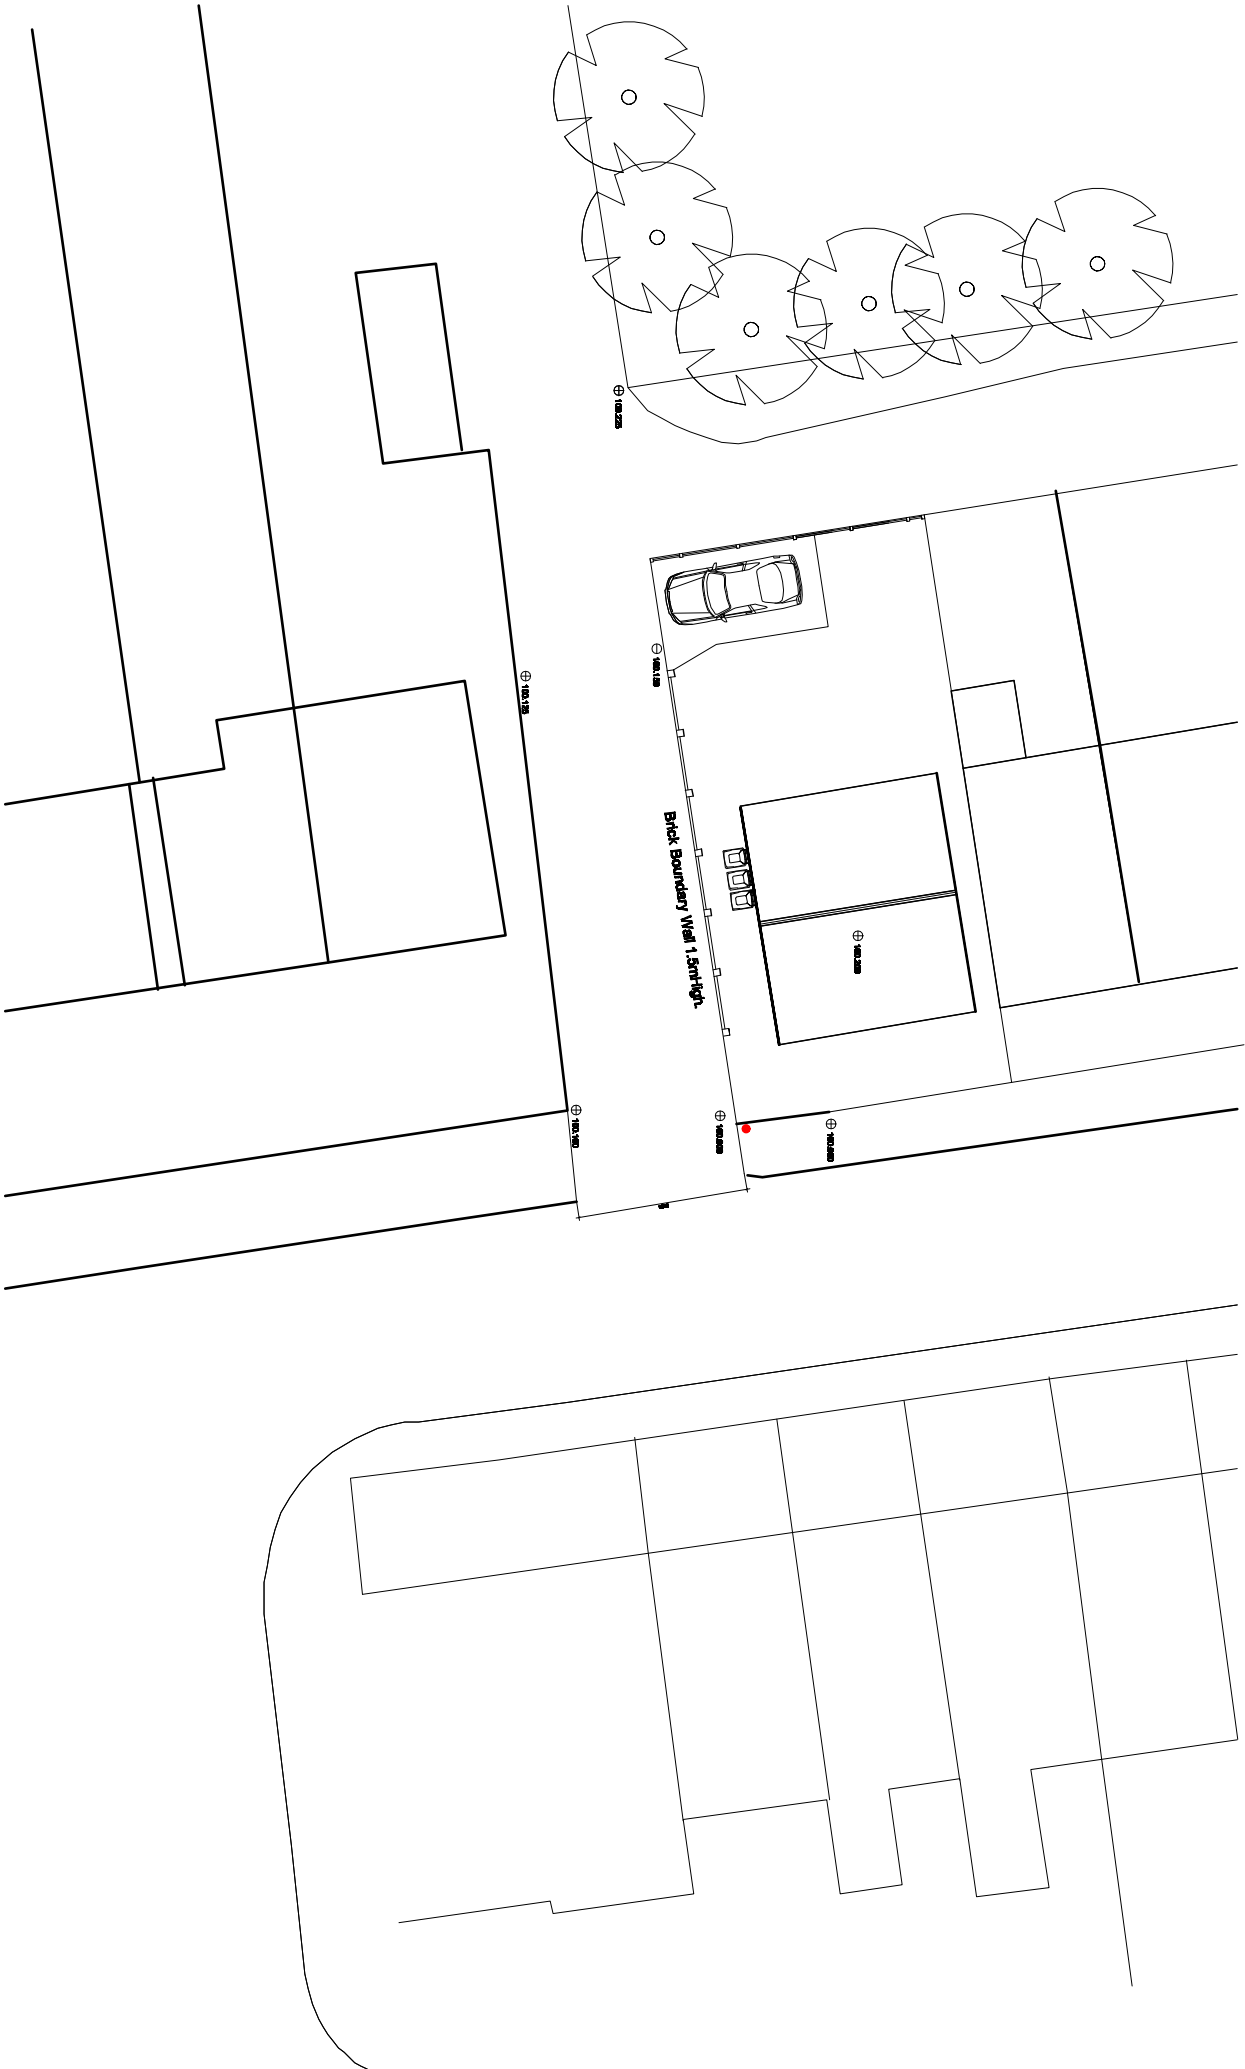

PROPOSED SITE PLAN.

Revision
A - Levels Added. - 22nd September 2022.
B - Amended For Planning. - 10th June 2023.
C - Boundary Wall Amended. - 8th July 2023.

Title :
PROPOSED NEW DWELLING.

Project :
LAND BETWEEN 18 - 24
BRADLEY FOLD ROAD,
AINSWORTH,
BURY.

MTC Designs
31 Exford Drive Bolton BL2 6TB
T: 01204 418714 M: 07708028514
Scale: 1:250 @ A3
Date: June 2022.
Drawing No: P04C