

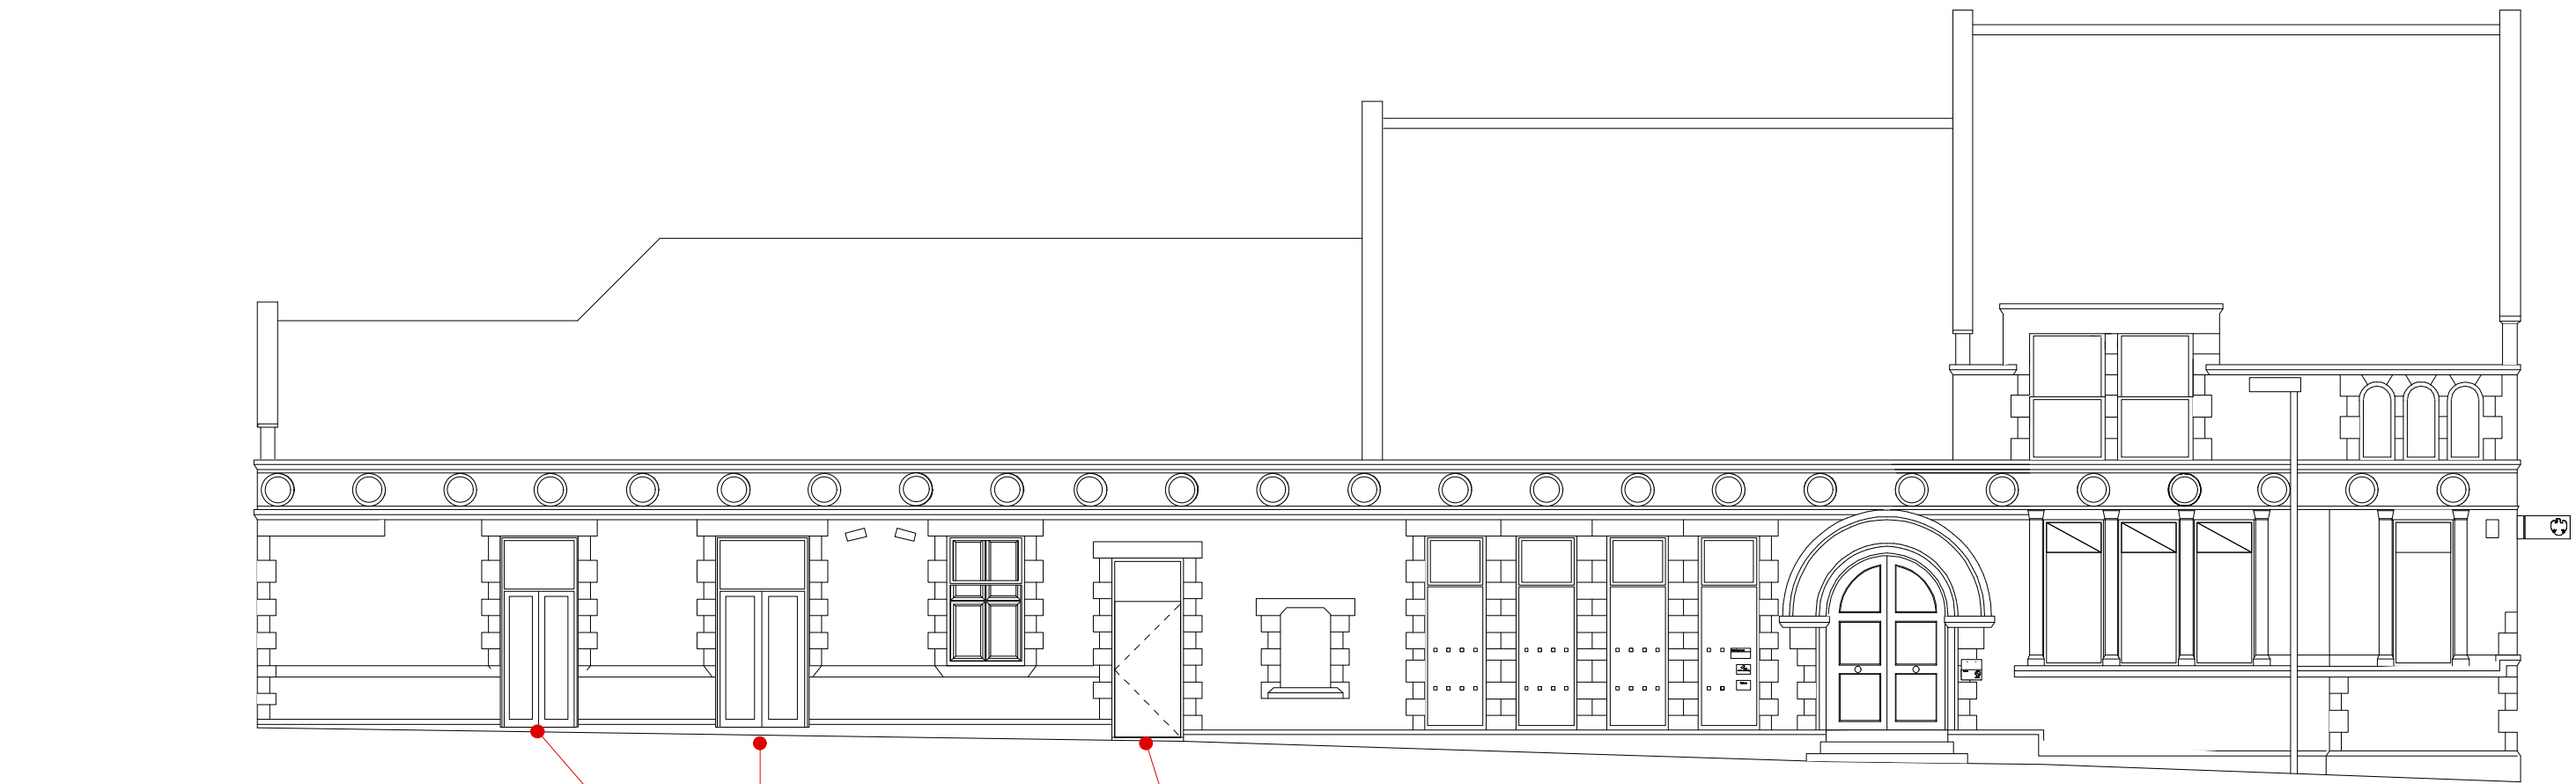




Under the conditions of engagement the copyright in all drawings, specifications and documents prepared by the designer and in the work executed form them shall remain the property of the designer unless otherwise agreed. Prior to commencement of any works all dimensions are to be checked and verified by the relevant contractor
DO NOT SCALE FROM THIS DRAWING

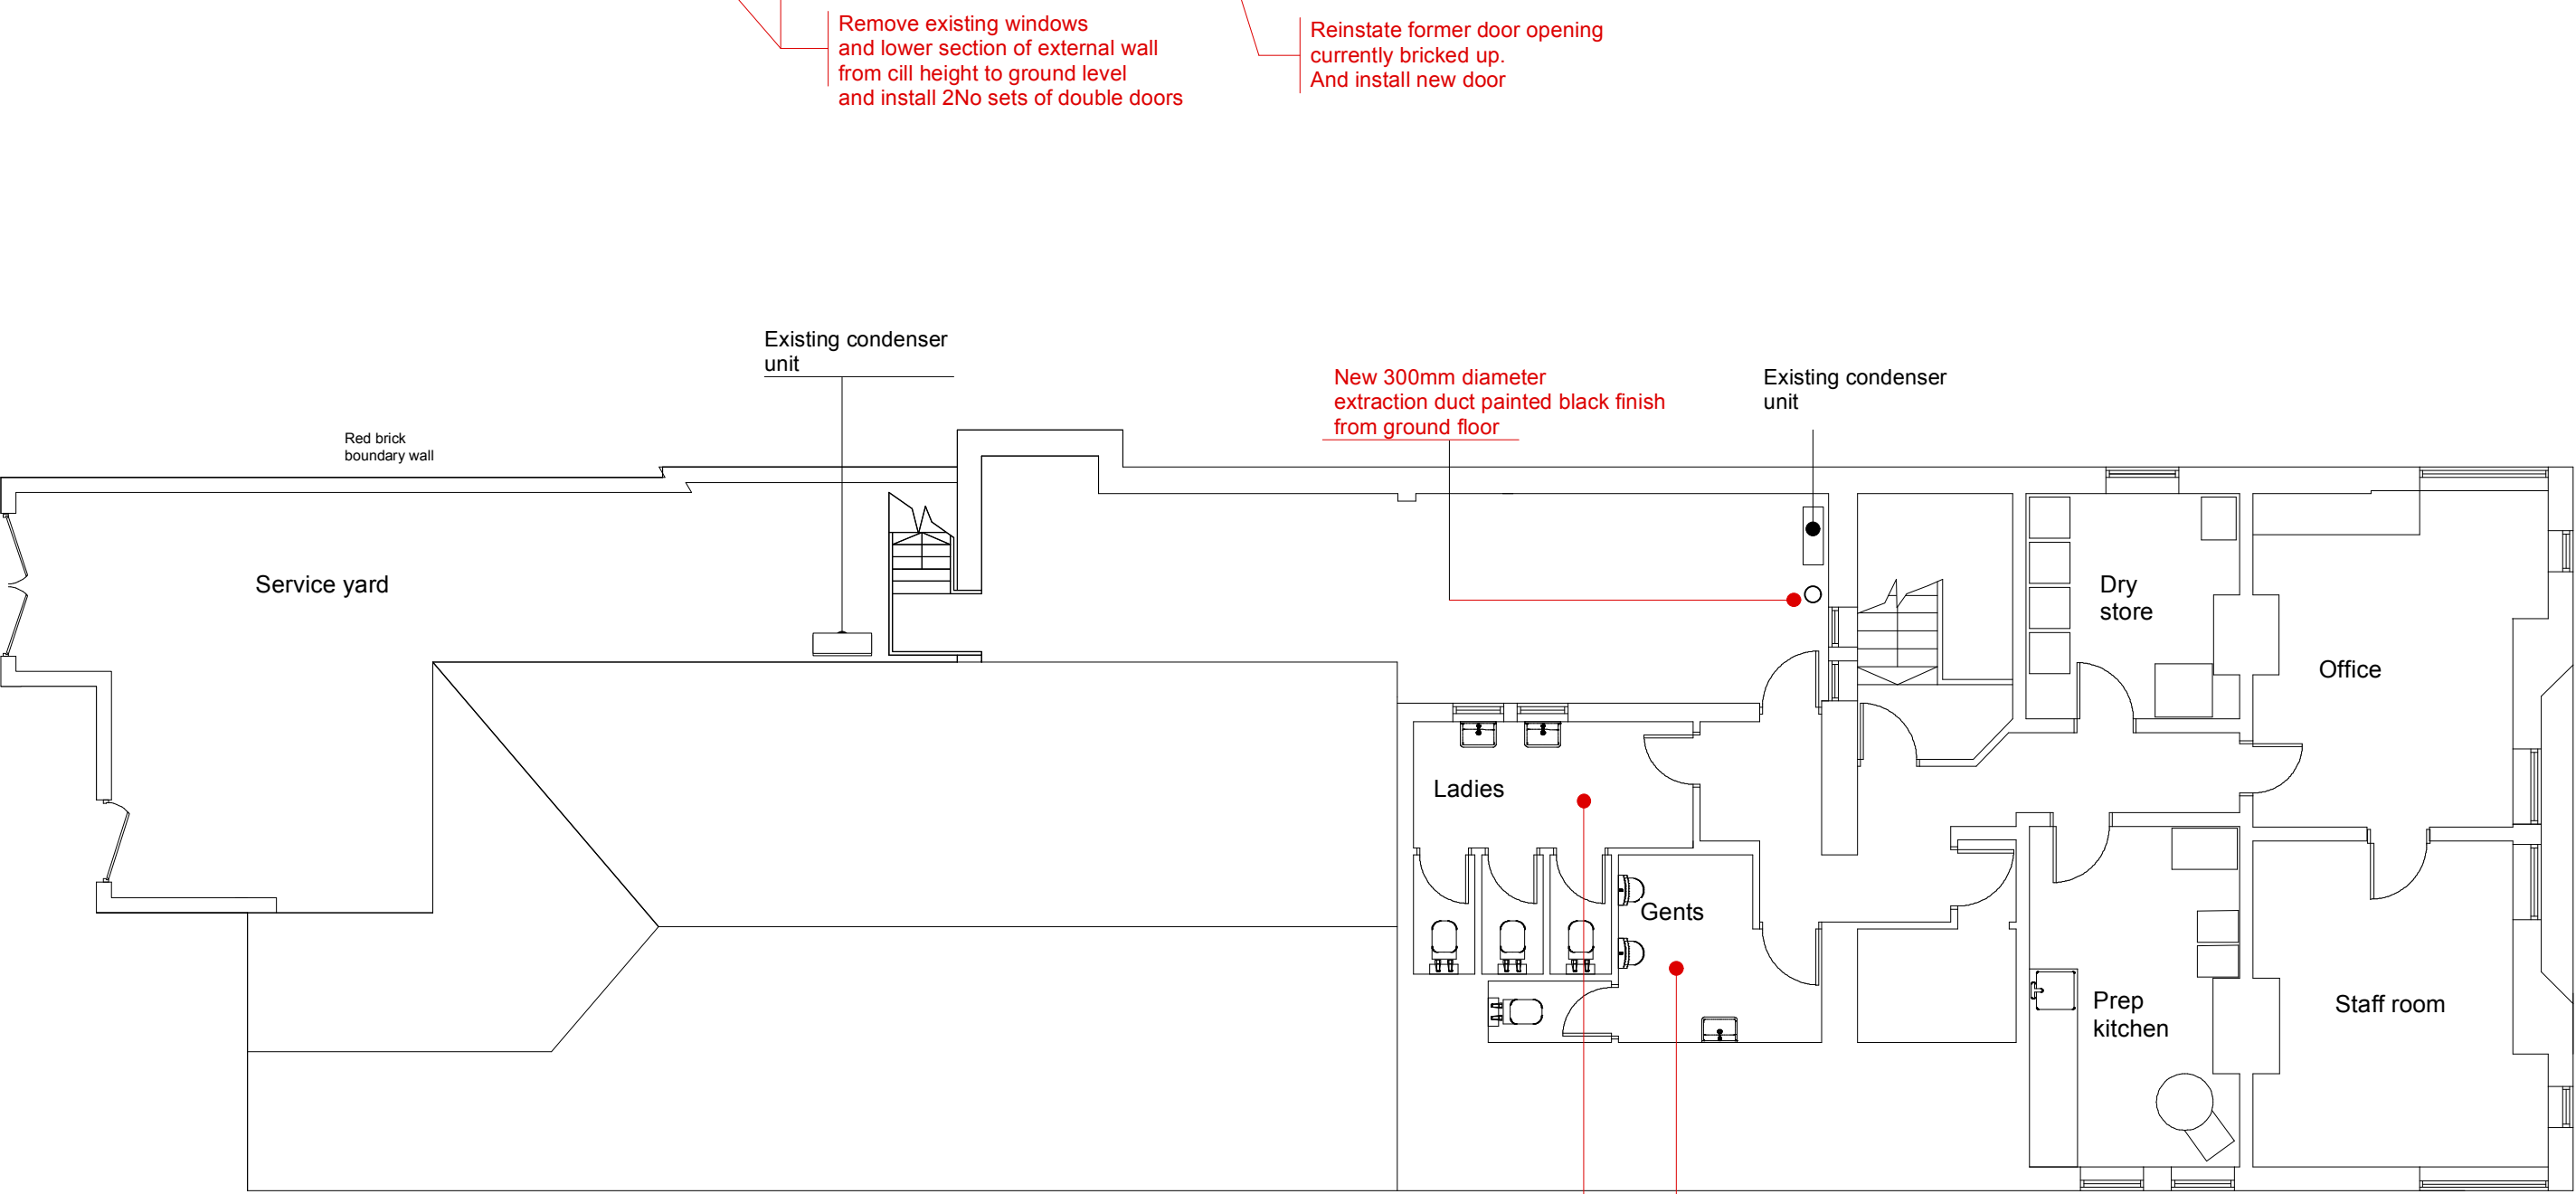



PROPOSED SIDE ELEVATION
Scale 1:100

 



PROPOSED FIRST FLOOR PLAN
Scale 1:100

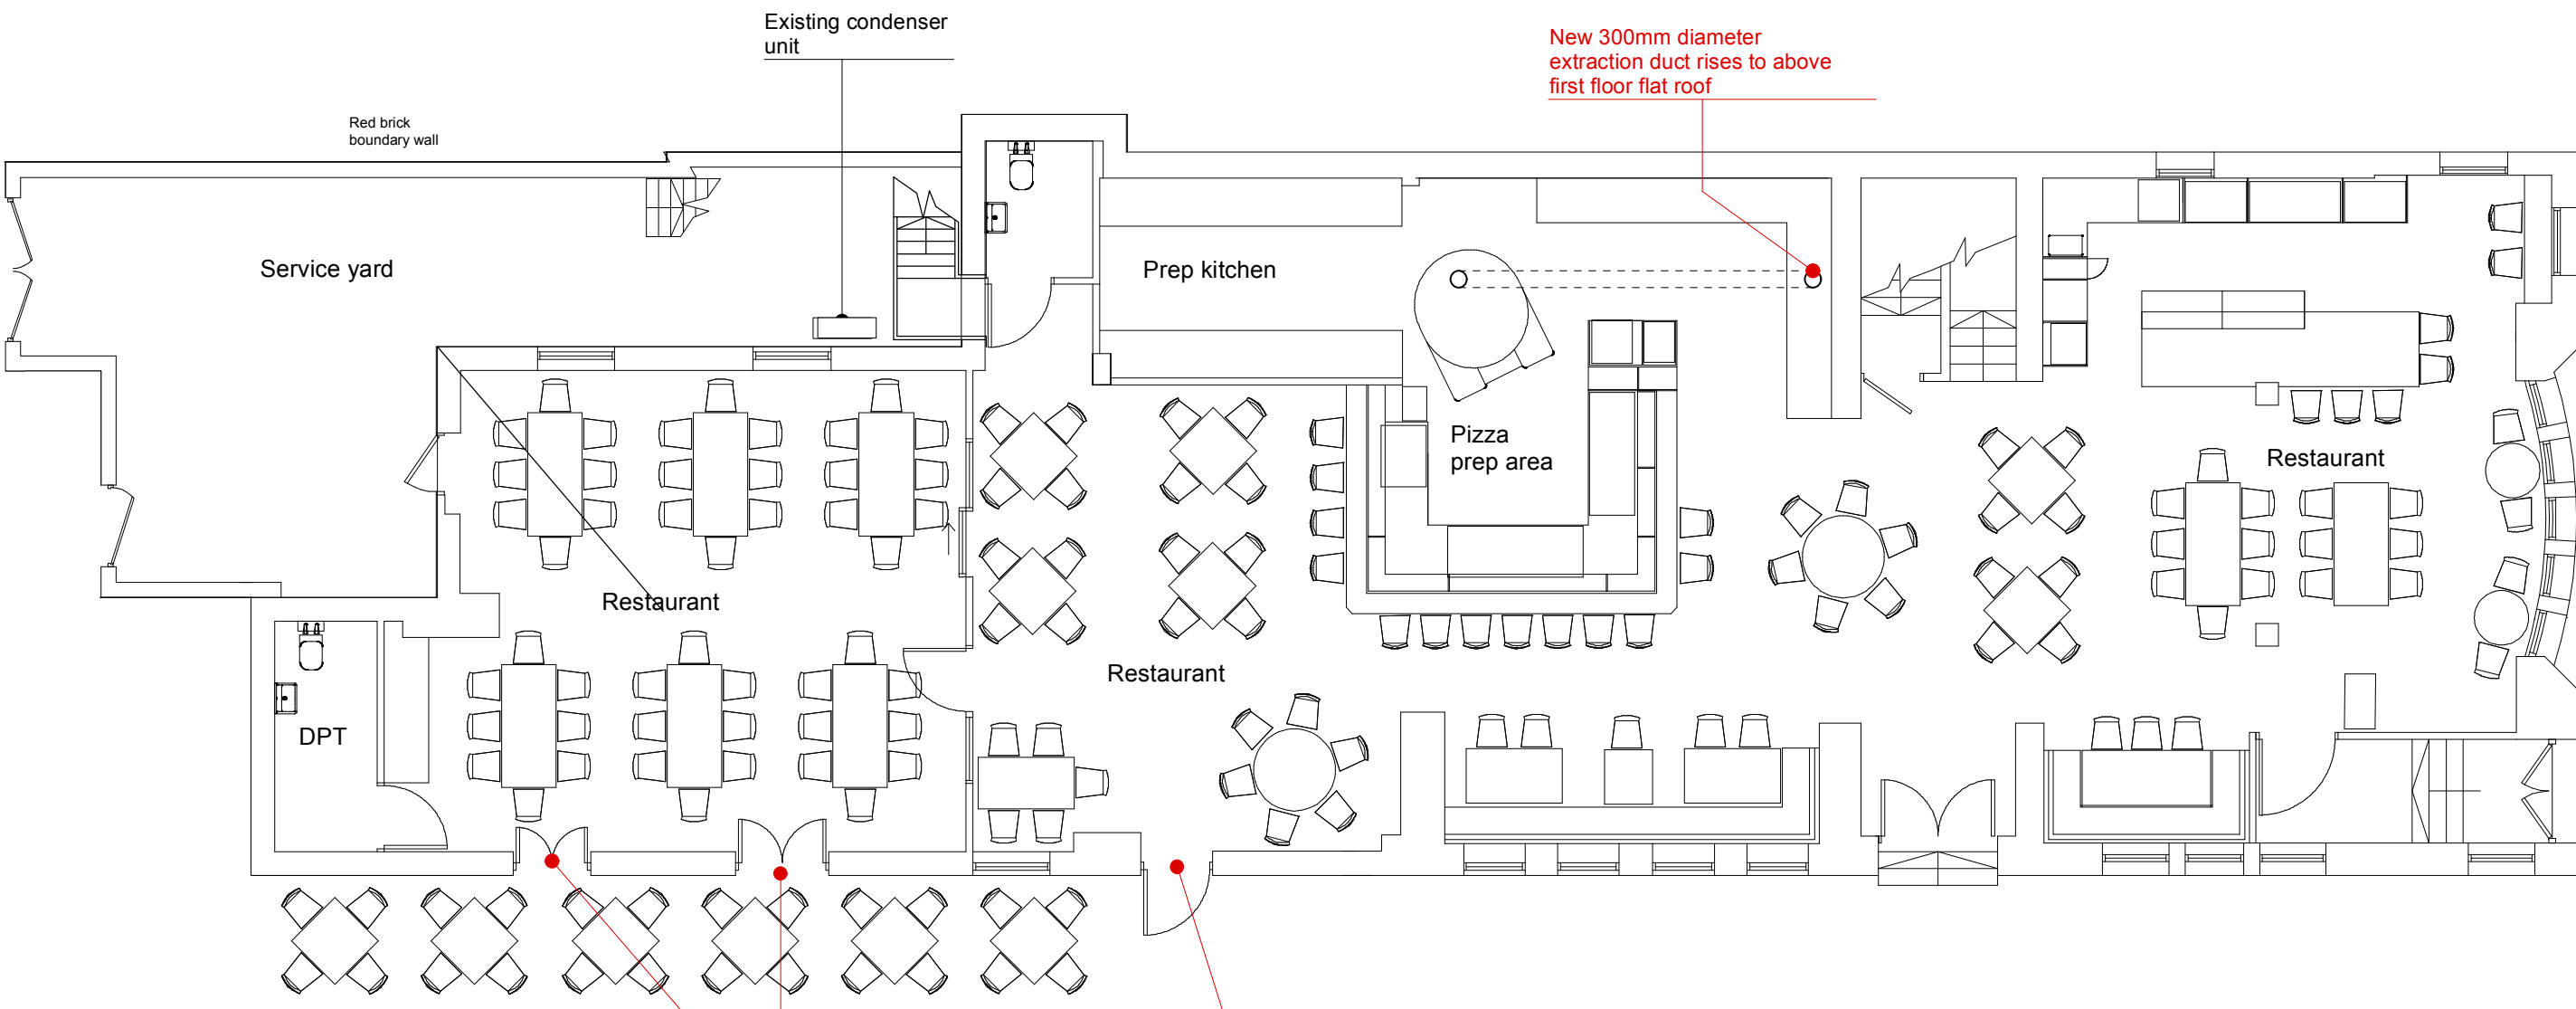 


PROPOSED GROUND FLOOR GA PLAN
Scale 1:100

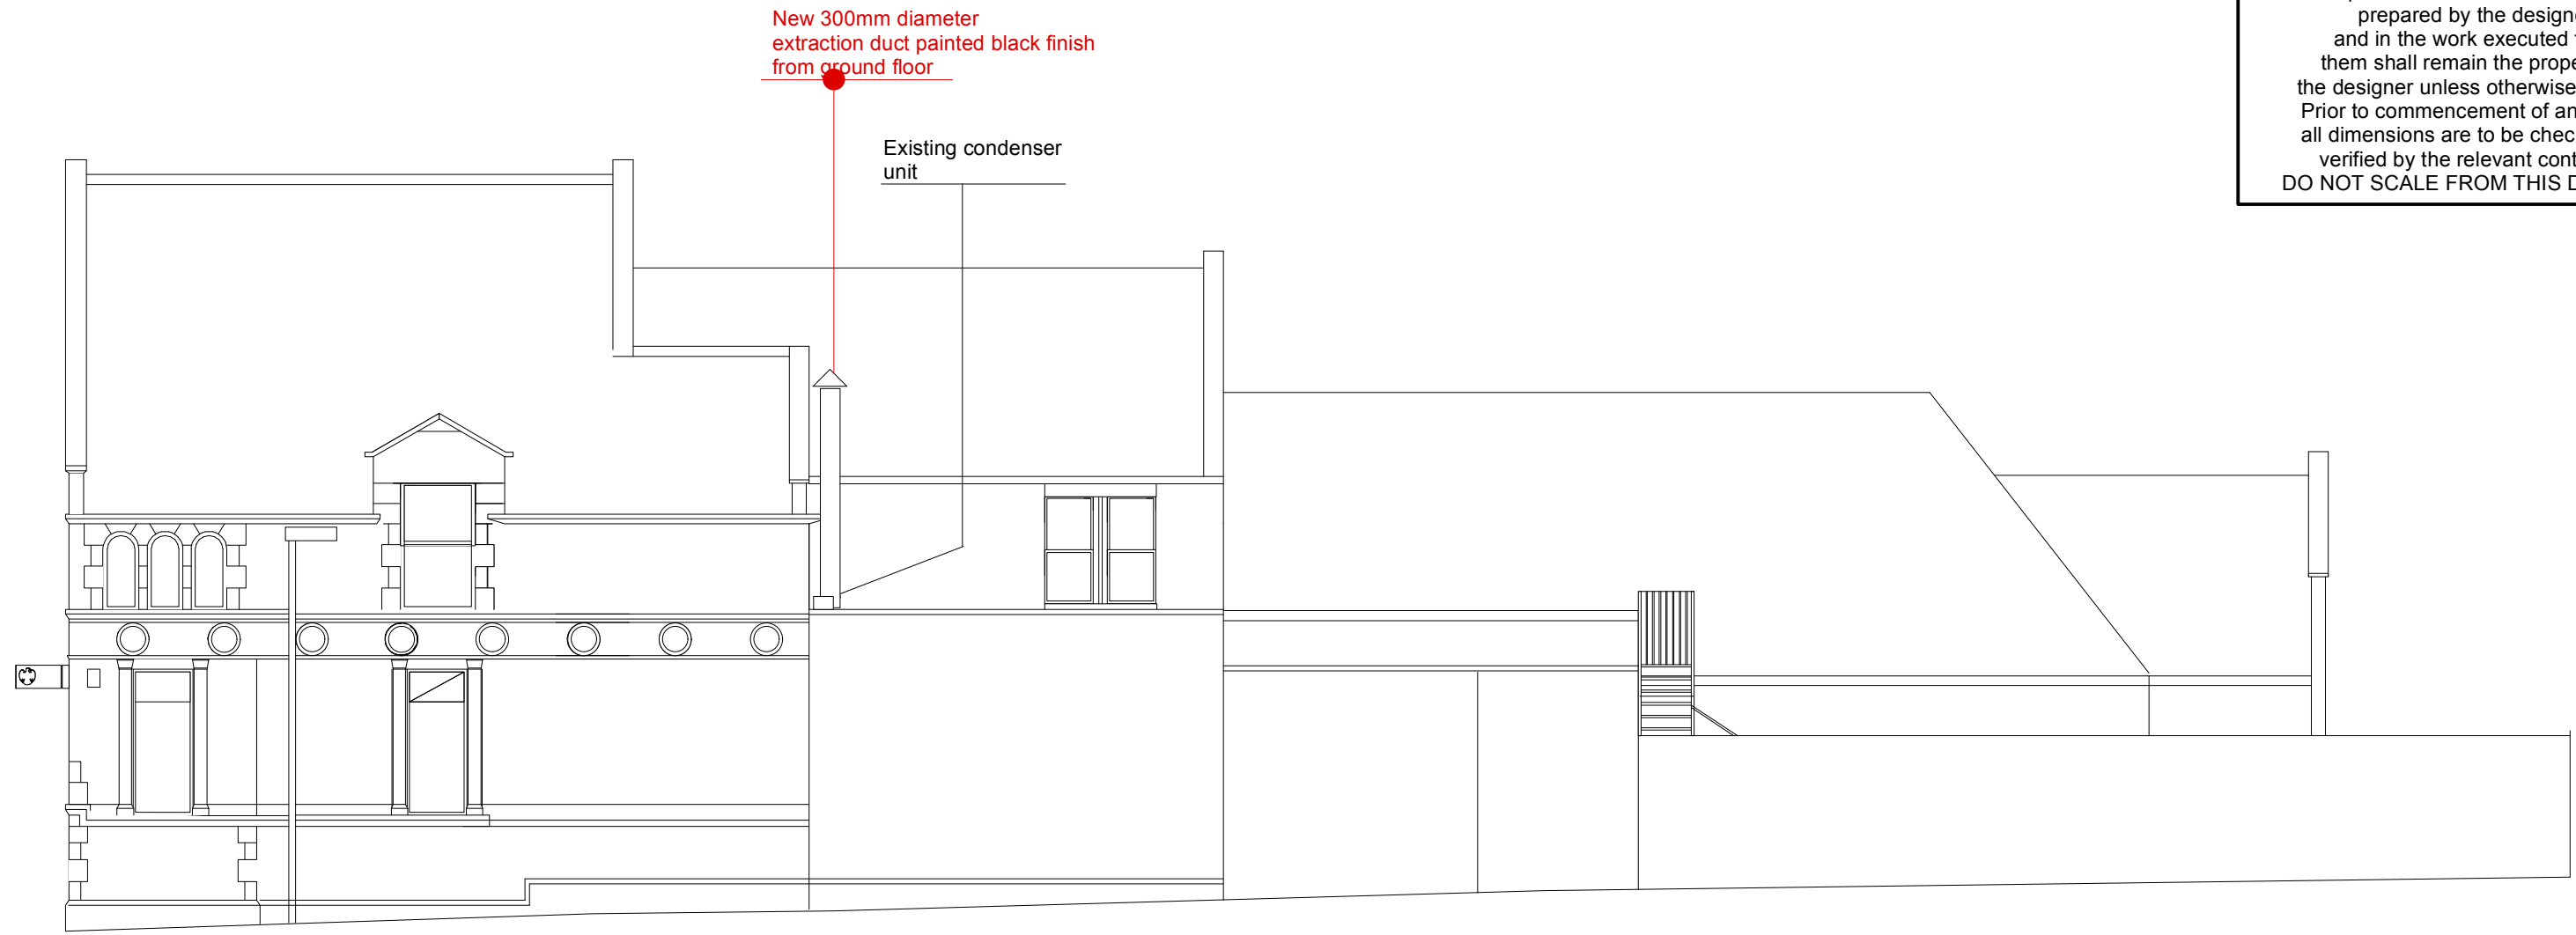 


PROPOSED SIDE ELEVATION FACING THE REAR SERVICE YARD
Scale 1:100

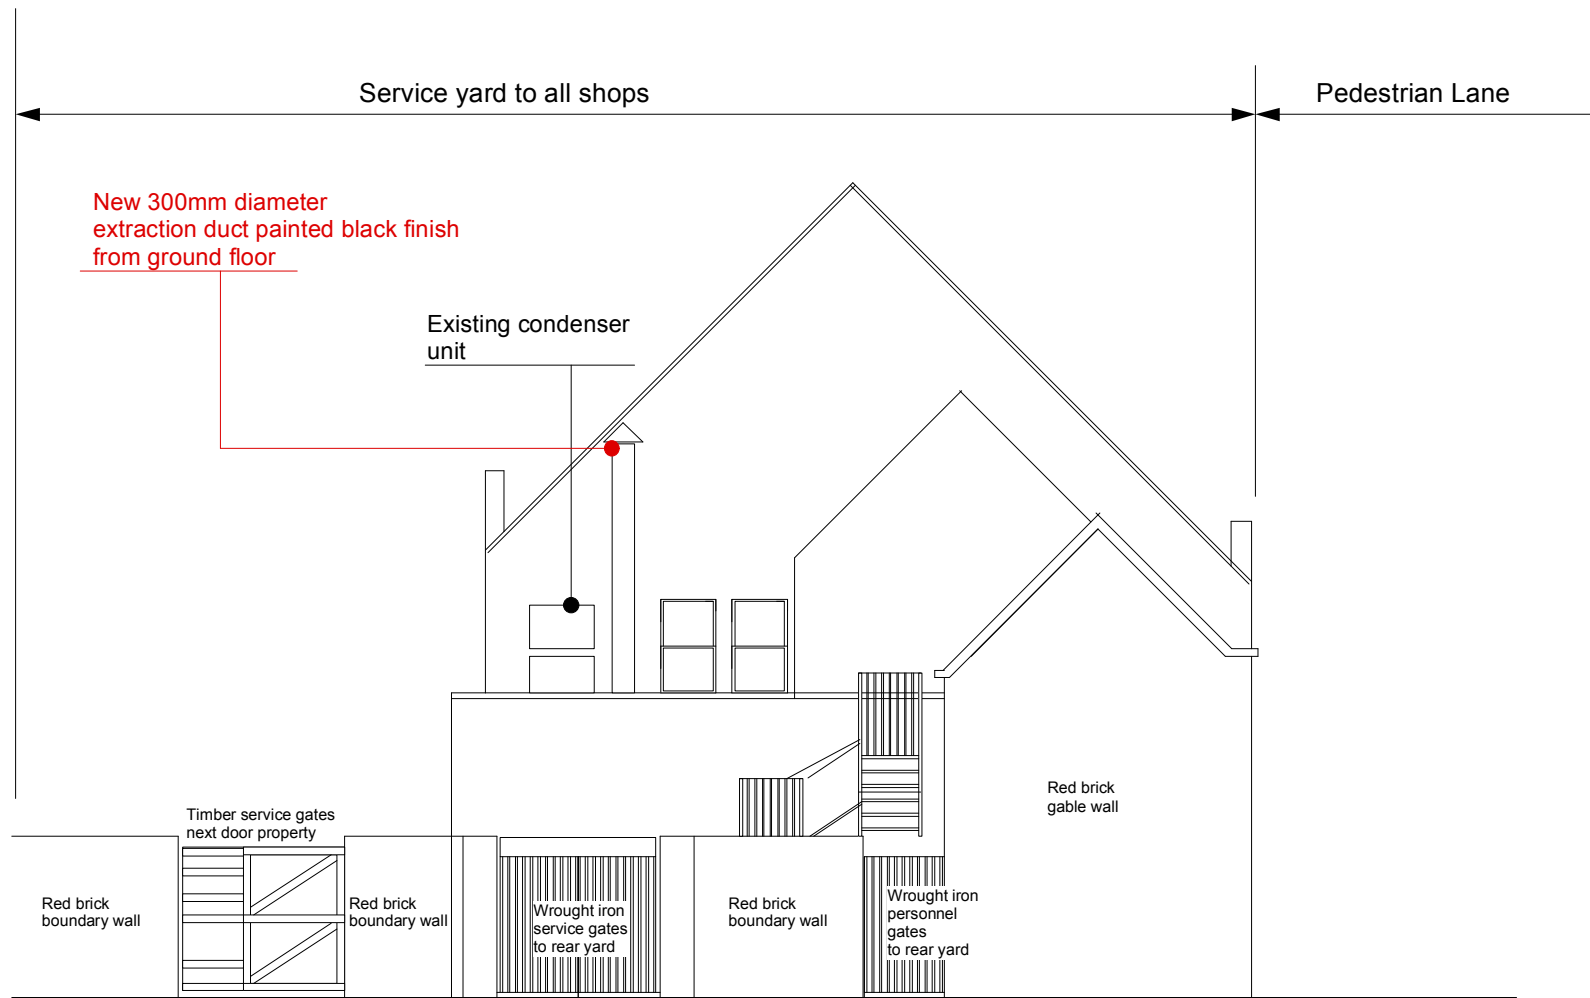 

PROPOSED REAR ELEVATION FACING THE REAR SERVICE YARD
Scale 1:100

 

EXISTING FRONT ELEVATION FACING BURY NEW ROAD (NO CHANGES)
Scale 1:100

 

Revision A June 2024

- 1 Added side and rear elevation
- 2 Added front elevation
- 2 Added boundary wall treatment

CLIENT Mission Mars
8 Hewitt Street
Manchester
M15 4GB

PROJECT 460 Bury New Road
Prestwich
Mnchester
M25 1AX

DRAWING Proposed floor plans
& Side elevations

DRAWING NO PL:24015.002

DATE 19.05.2024

design306
306 Millnrow Road
Rochdale
OL16 5BQ
Tel 07794 332098
email alex@design306.co.uk