
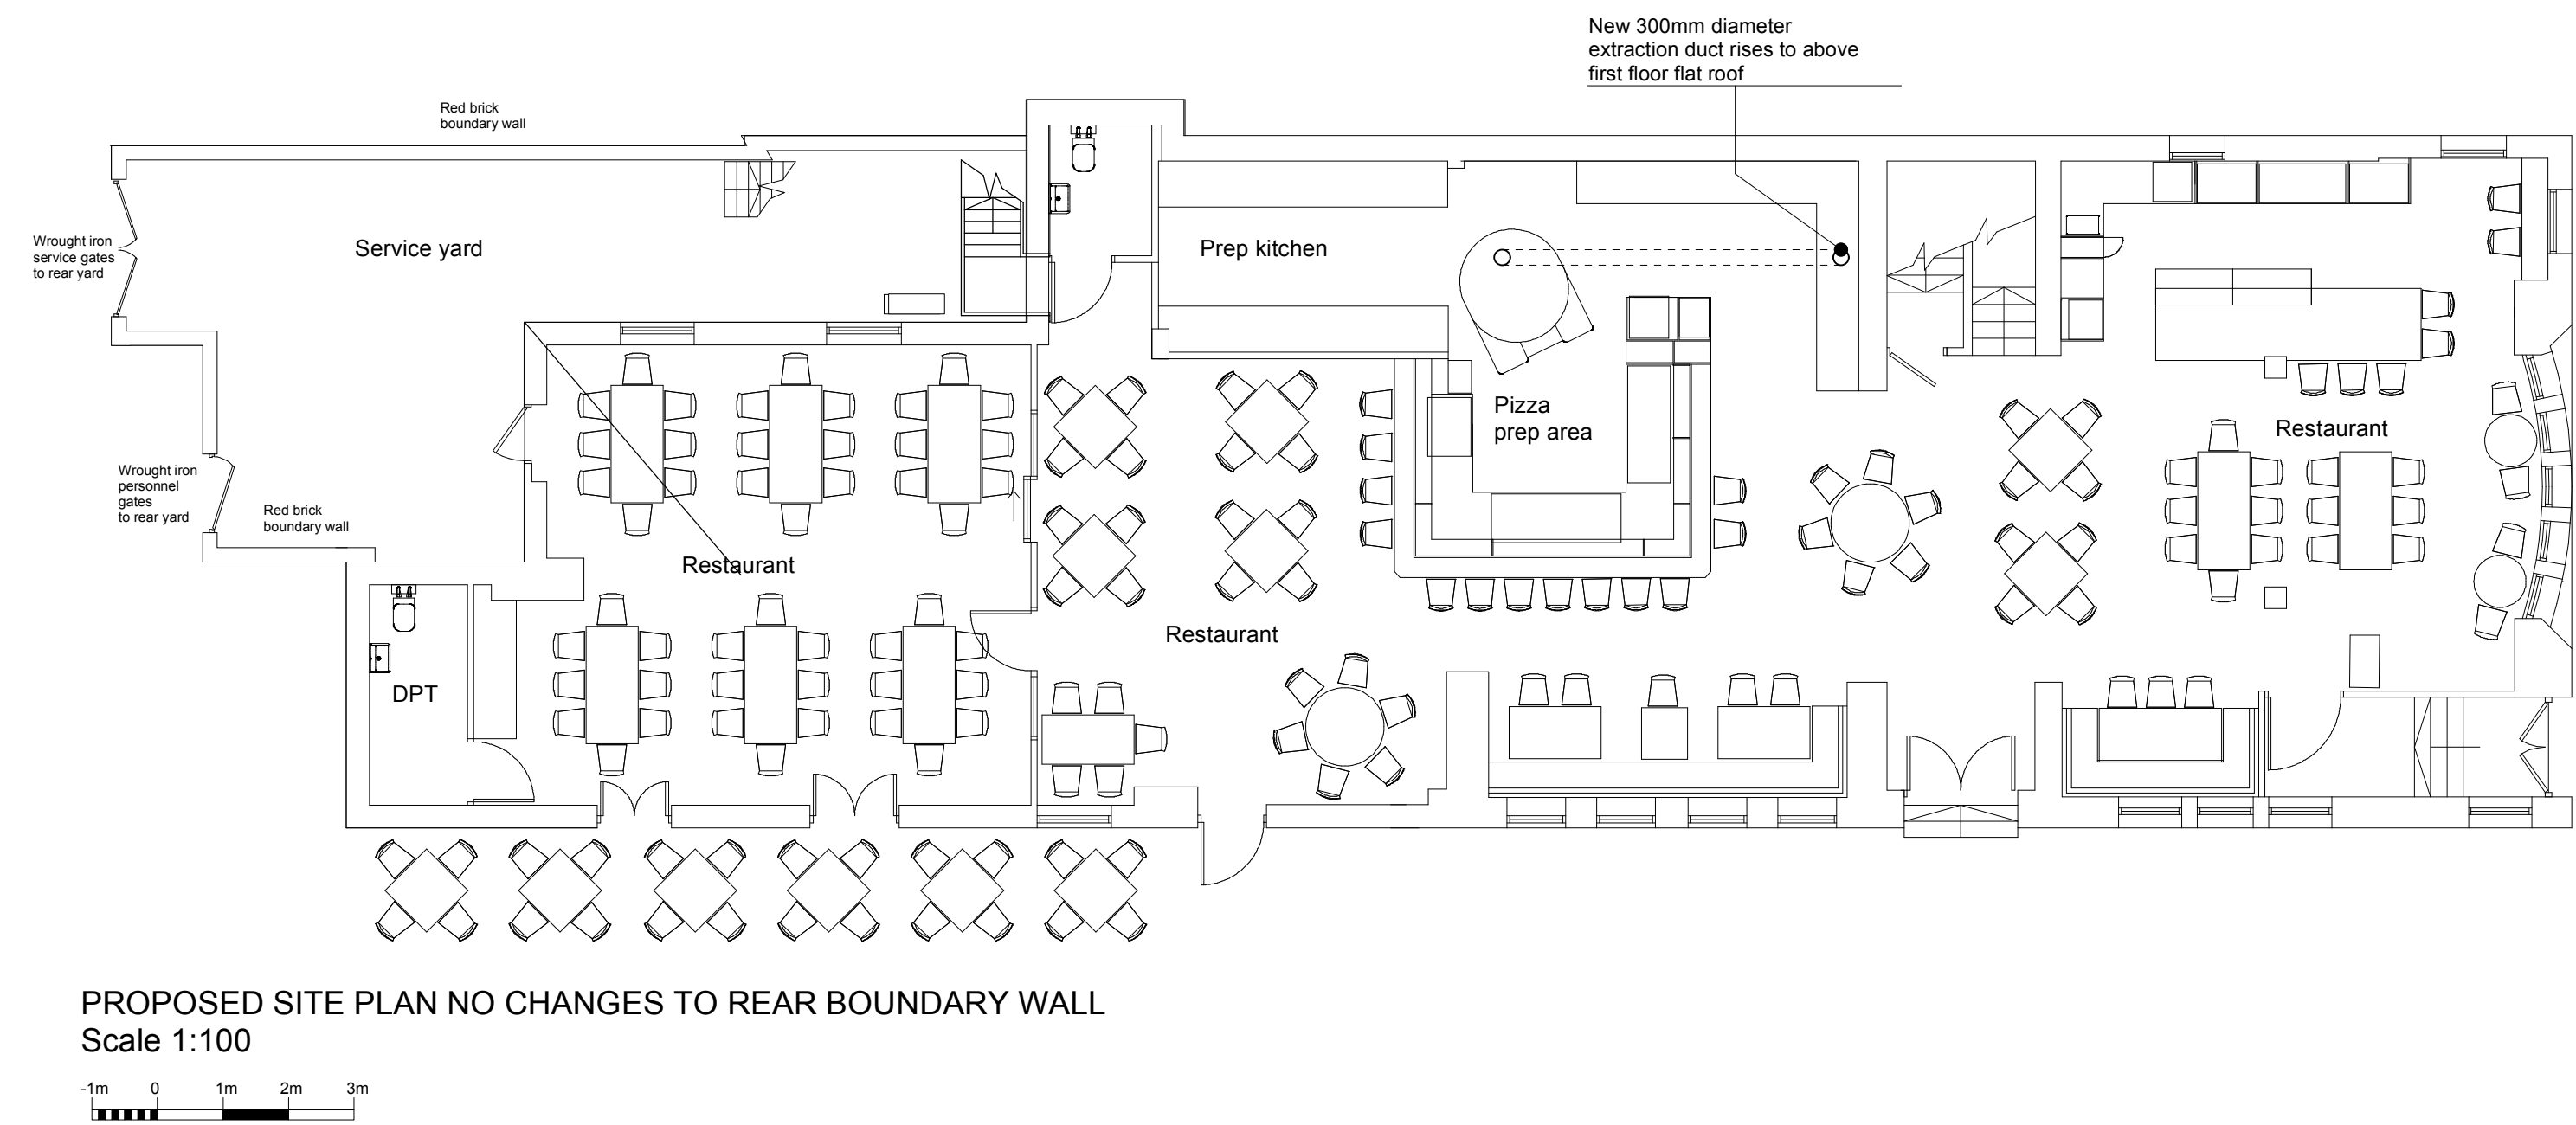


Under the conditions of engagement the copyright in all drawings, specifications and documents prepared by the designer and in the work executed form them shall remain the property of the designer unless otherwise agreed. Prior to commencement of any works all dimensions are to be checked and verified by the relevant contractor
DO NOT SCALE FROM THIS DRAWING

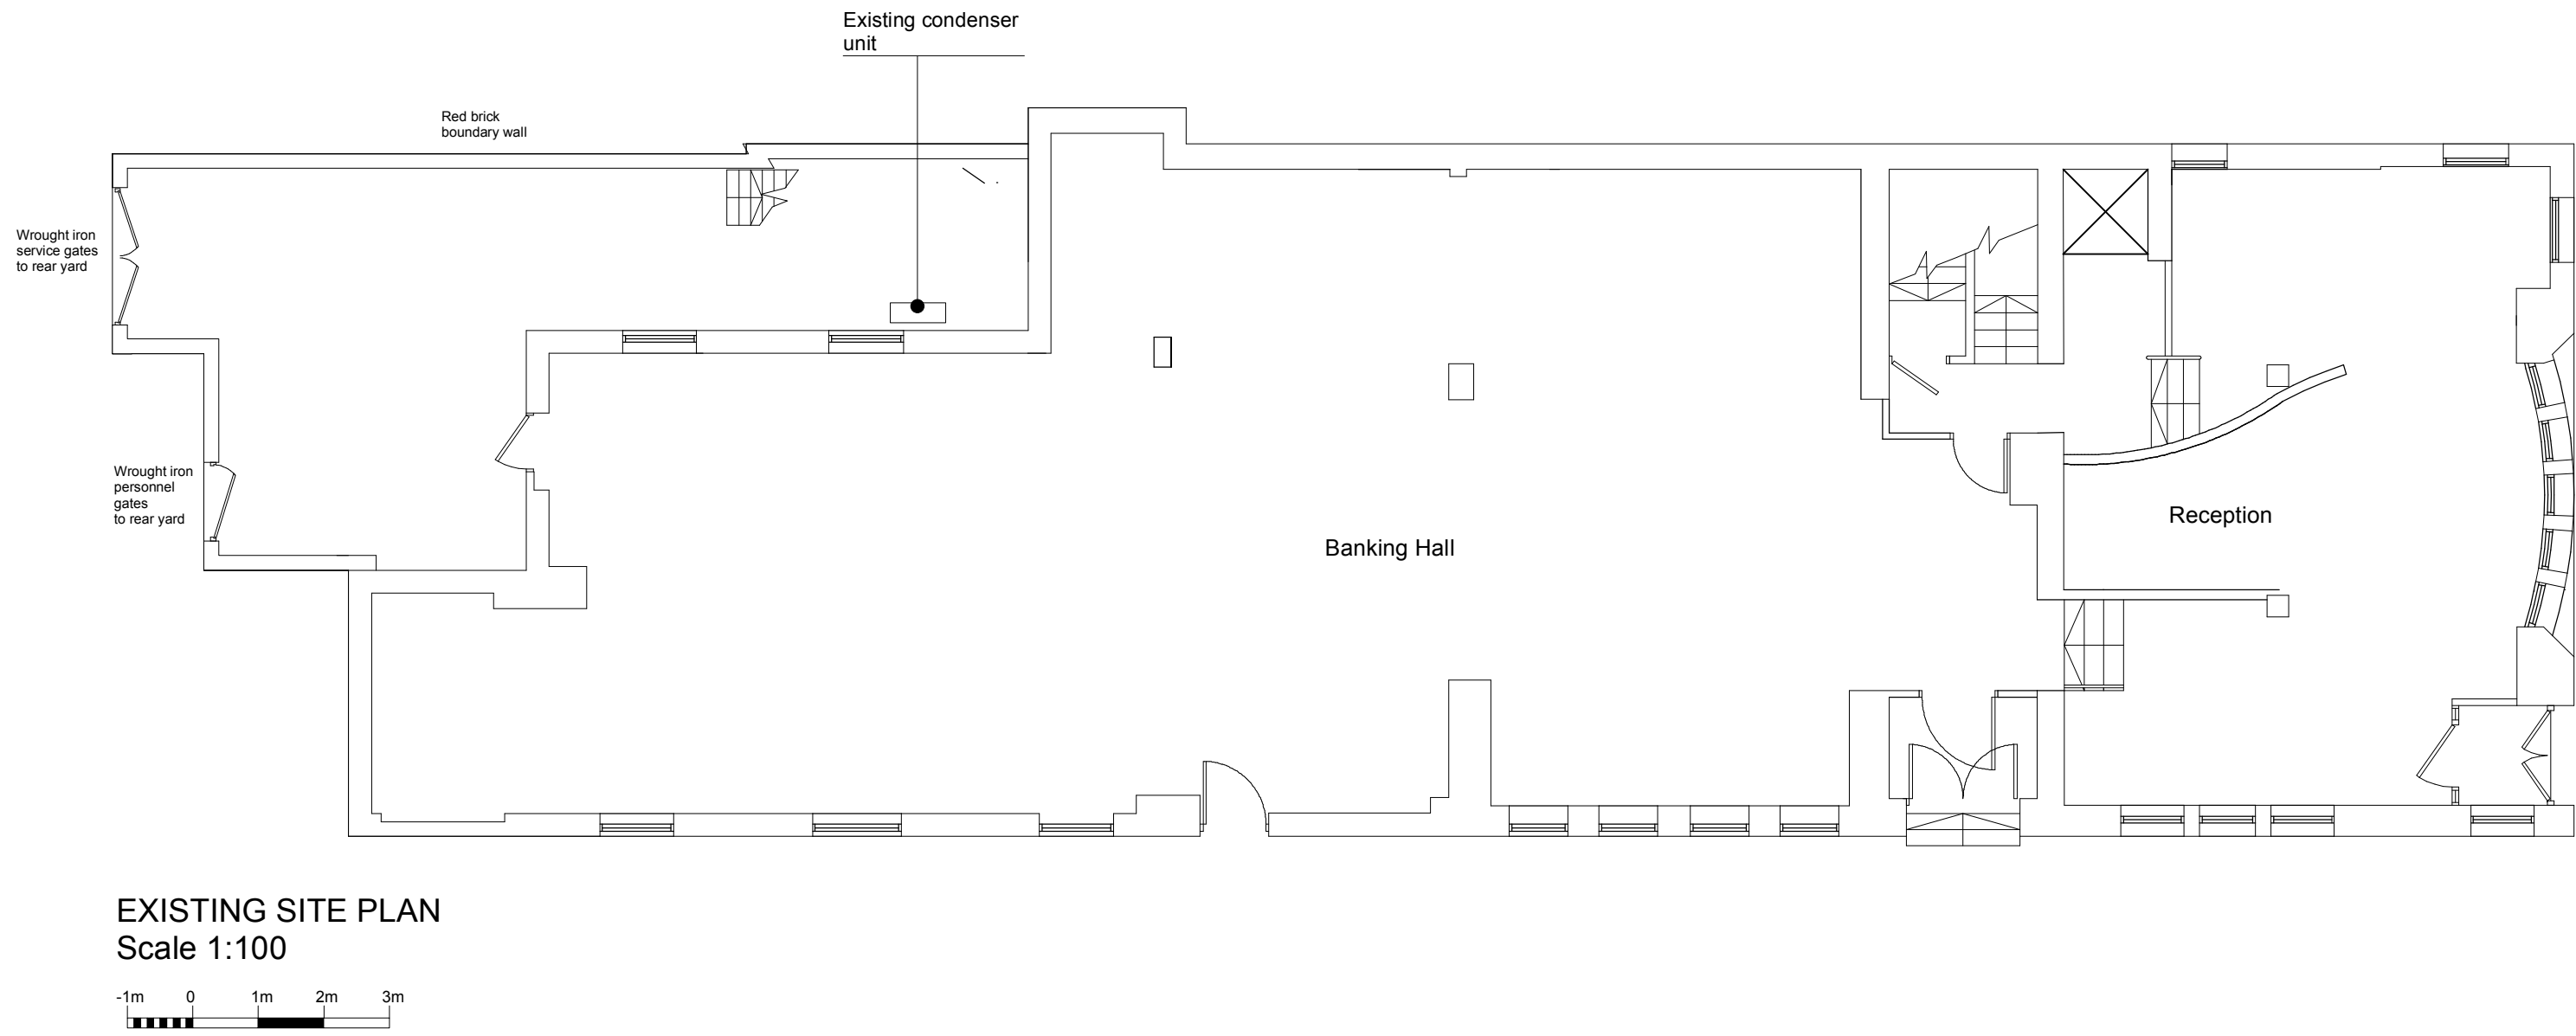

CLIENT Mission Mars
8 Hewitt Street
Manchester
M15 4GB

PROJECT 460 Bury New Road
Prestwich
Mnchester
M25 1AX

DRAWING
Existing & Proposed Site Plans

DRAWING NO PL:24015.003
DRAWN AAL

DATE 19.06.2024
SCALE 1:100@A1

design306
design306
306 Millnrow Road
Rochdale
OL16 5BQ
Tel 07794 332098
email alex@design306.co.uk