




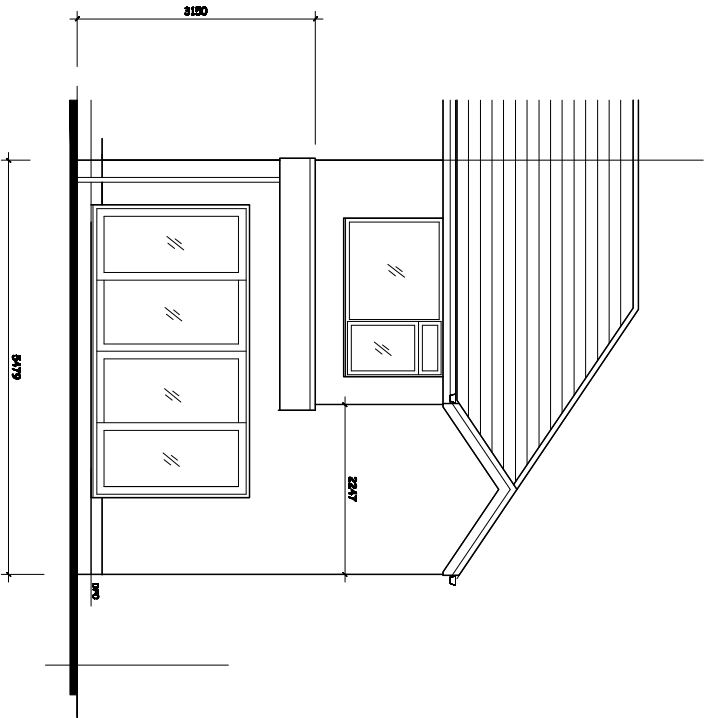

PROPOSED REAR ELEVATION.

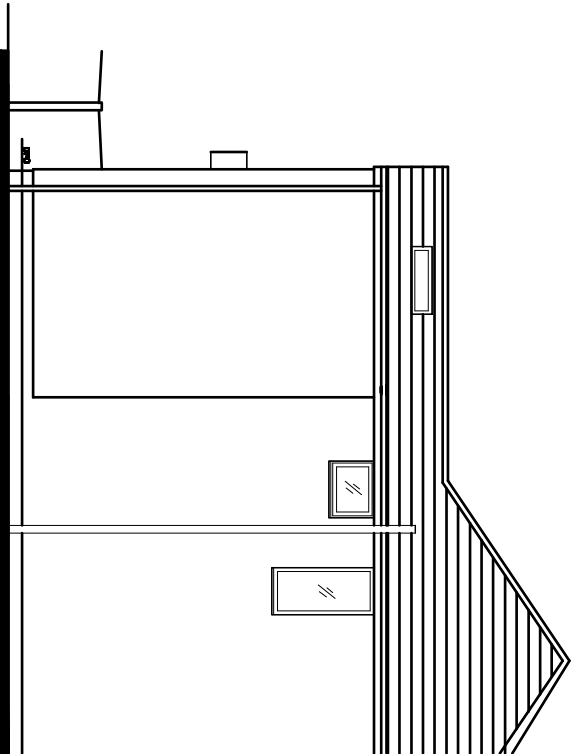

PROPOSED SIDE ELEVATION.

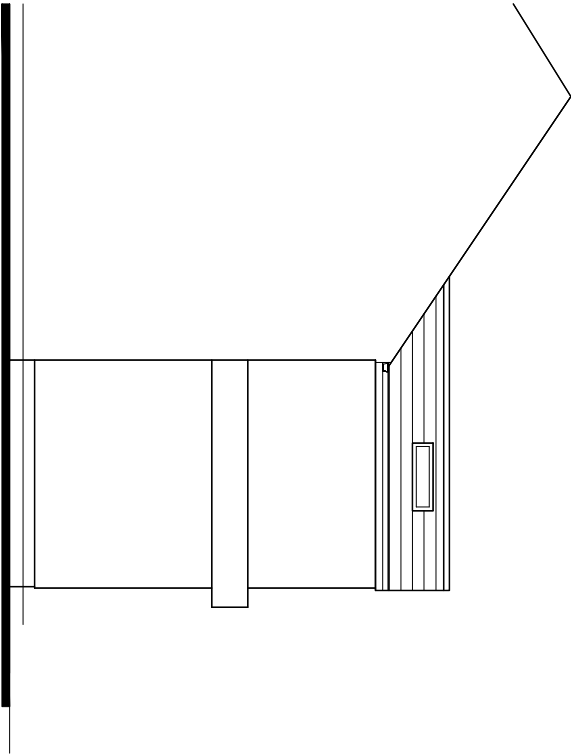

PROPOSED SIDE ELEVATION.

Revision	Title :	Project :	MTC Designs
	PROPOSED TWO AND SINGLE STOREY REAR EXTENSIONS.	12, CARDIGAN DRIVE, BURY, BL9 9LG	81 Eddon Drive Bury BL9 6TB T: 01204 418714 M: 0770822014 Email: info@mtcdesign.co.uk
			Scale 1:100 @ A3 Date: June 2022.
			Drawing No: P02