



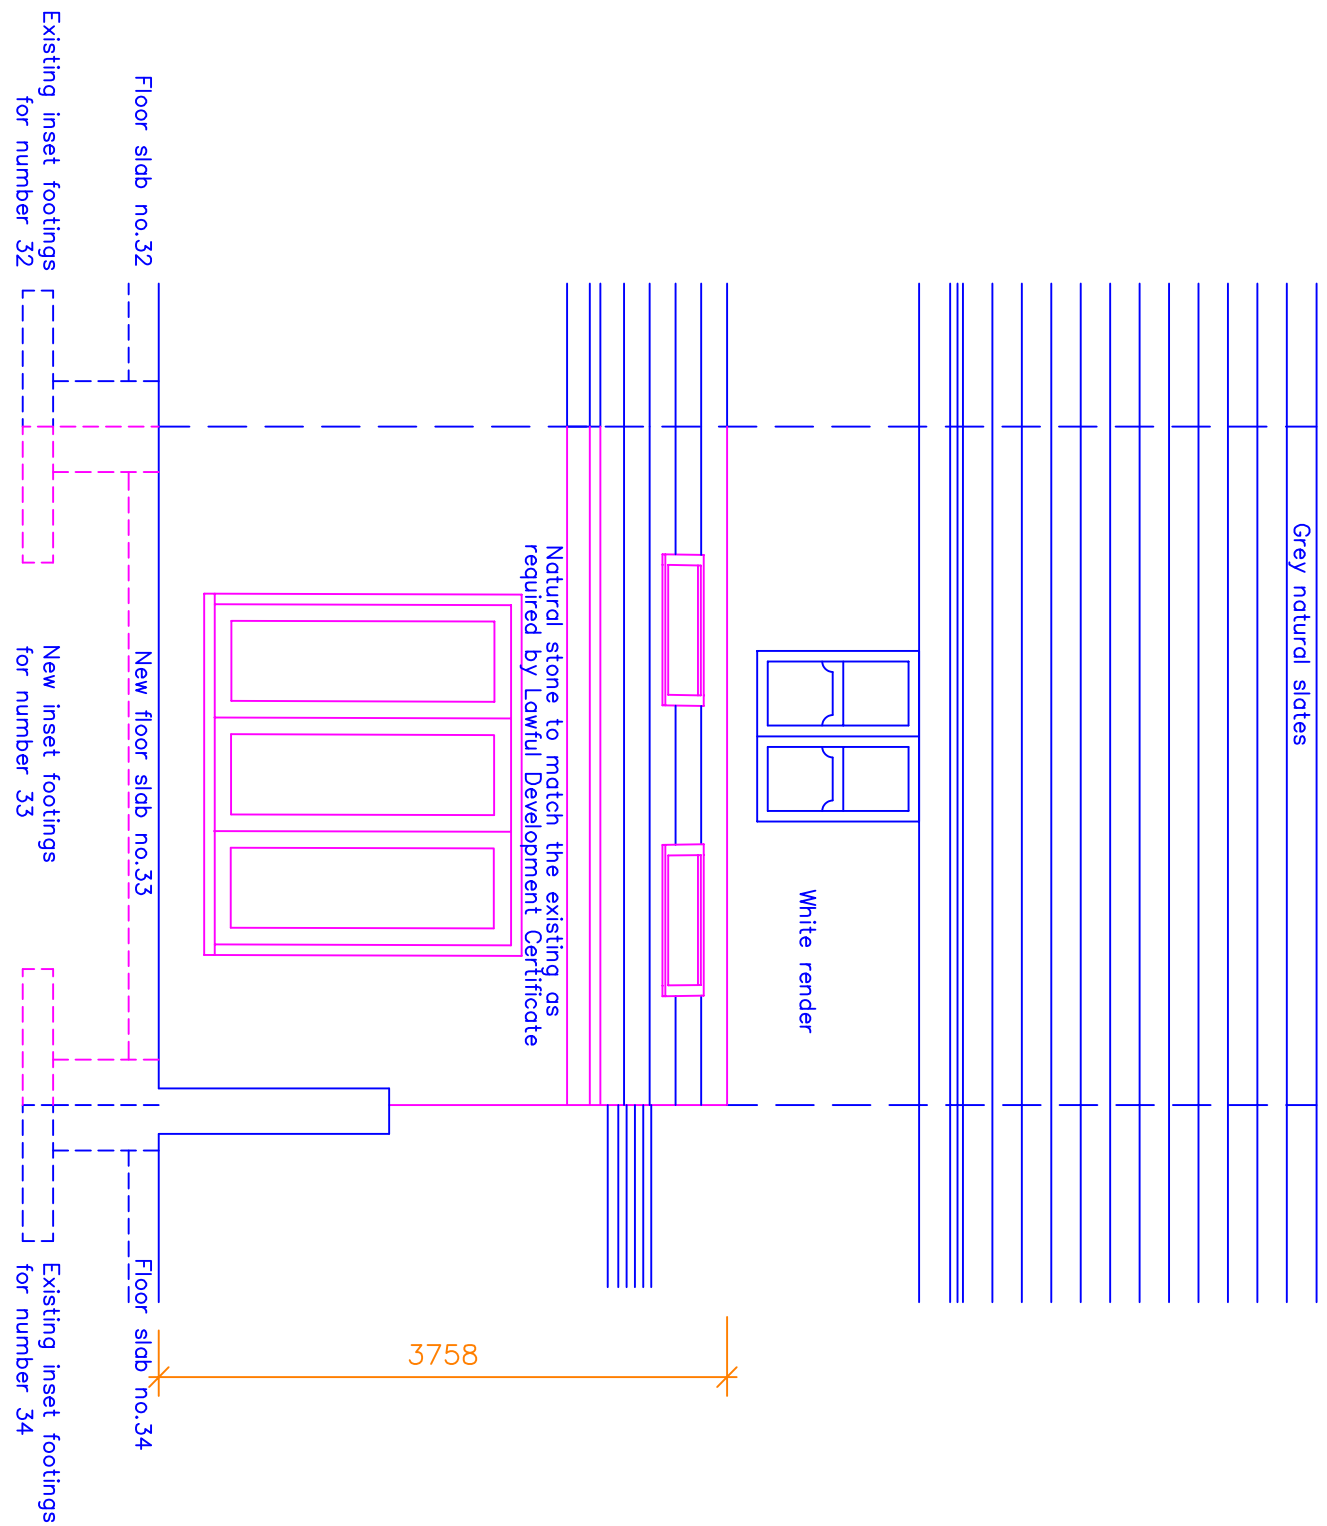


Proposed Rear Elevation

No encroachment of the neighbouring properties will be permitted, nor will be required.

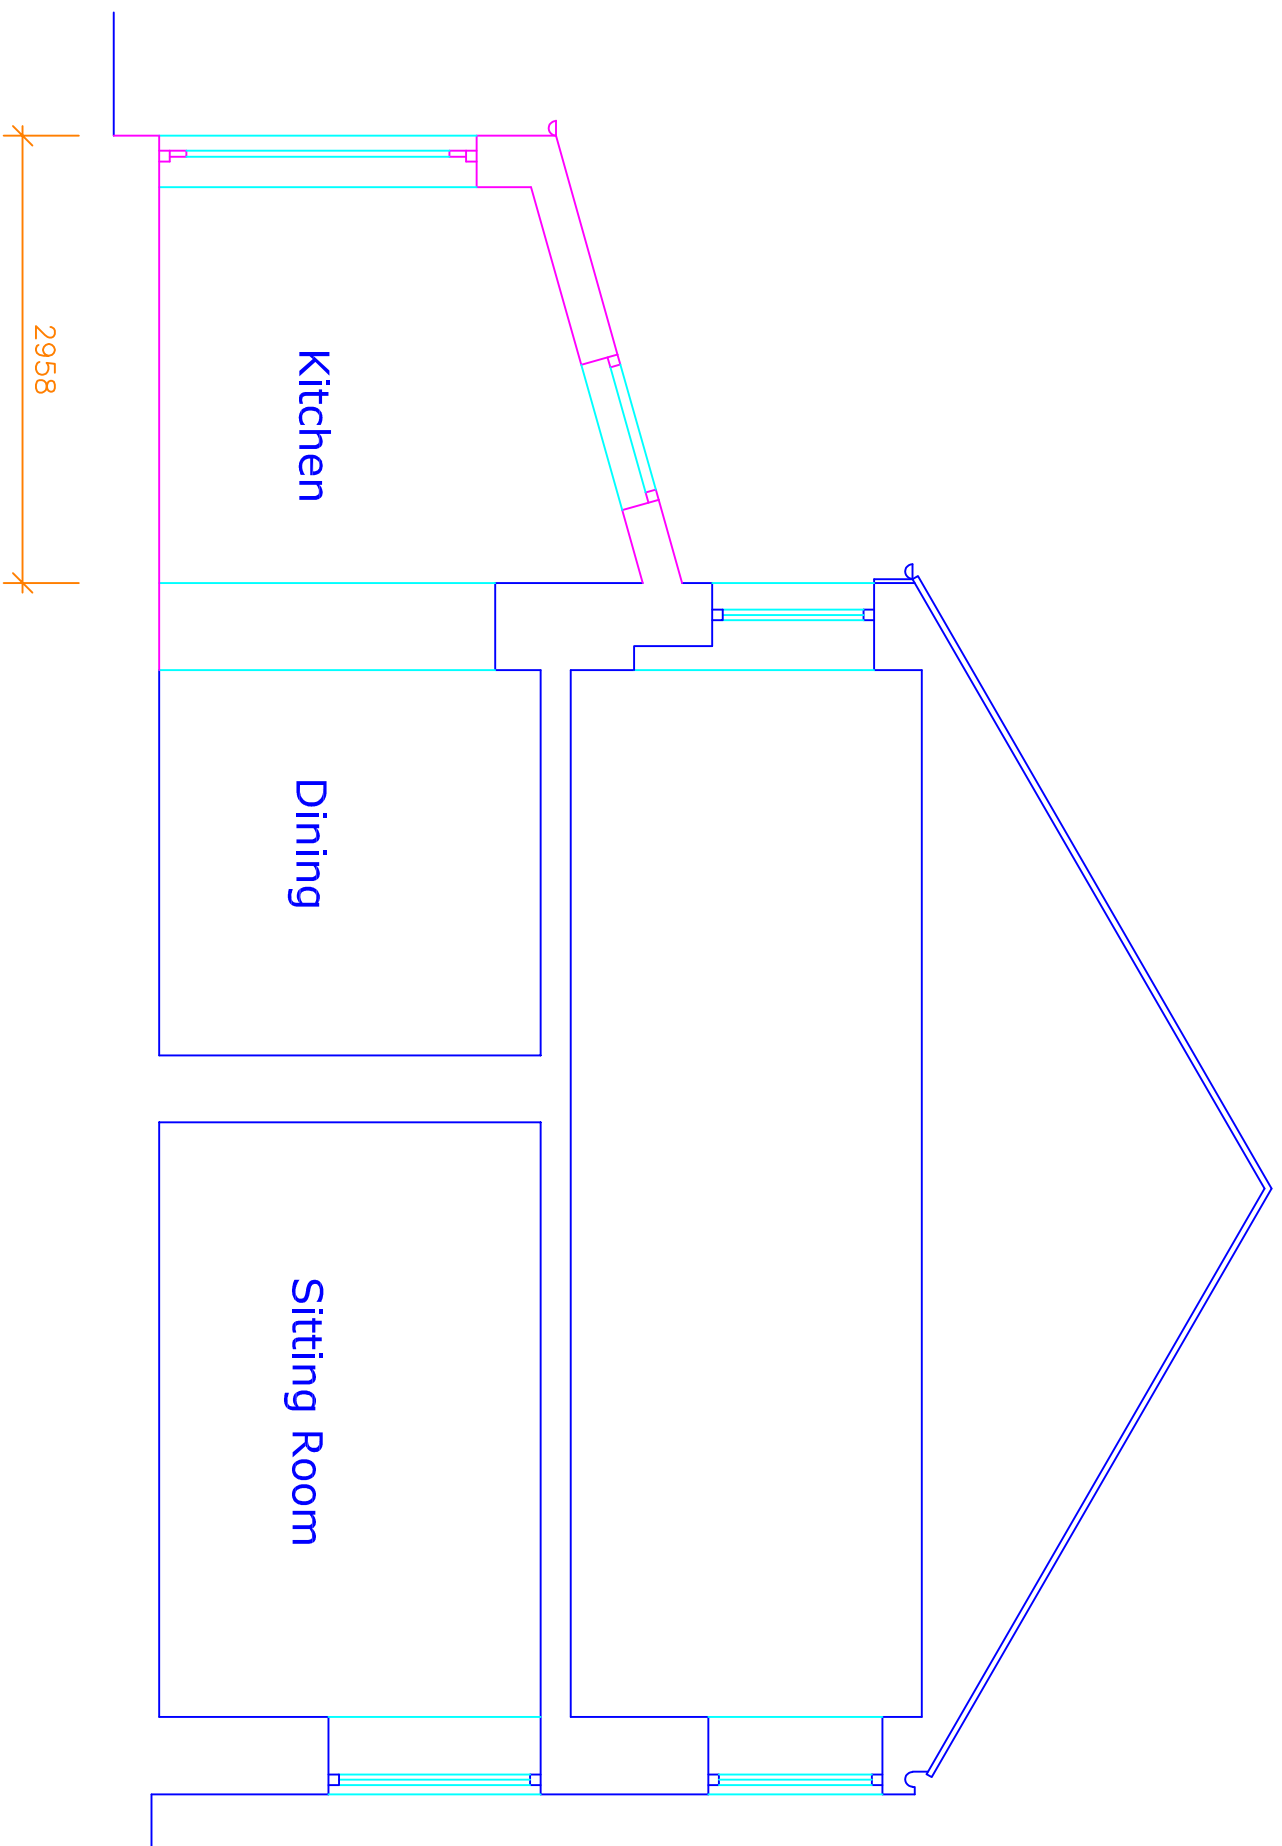


Proposed Section

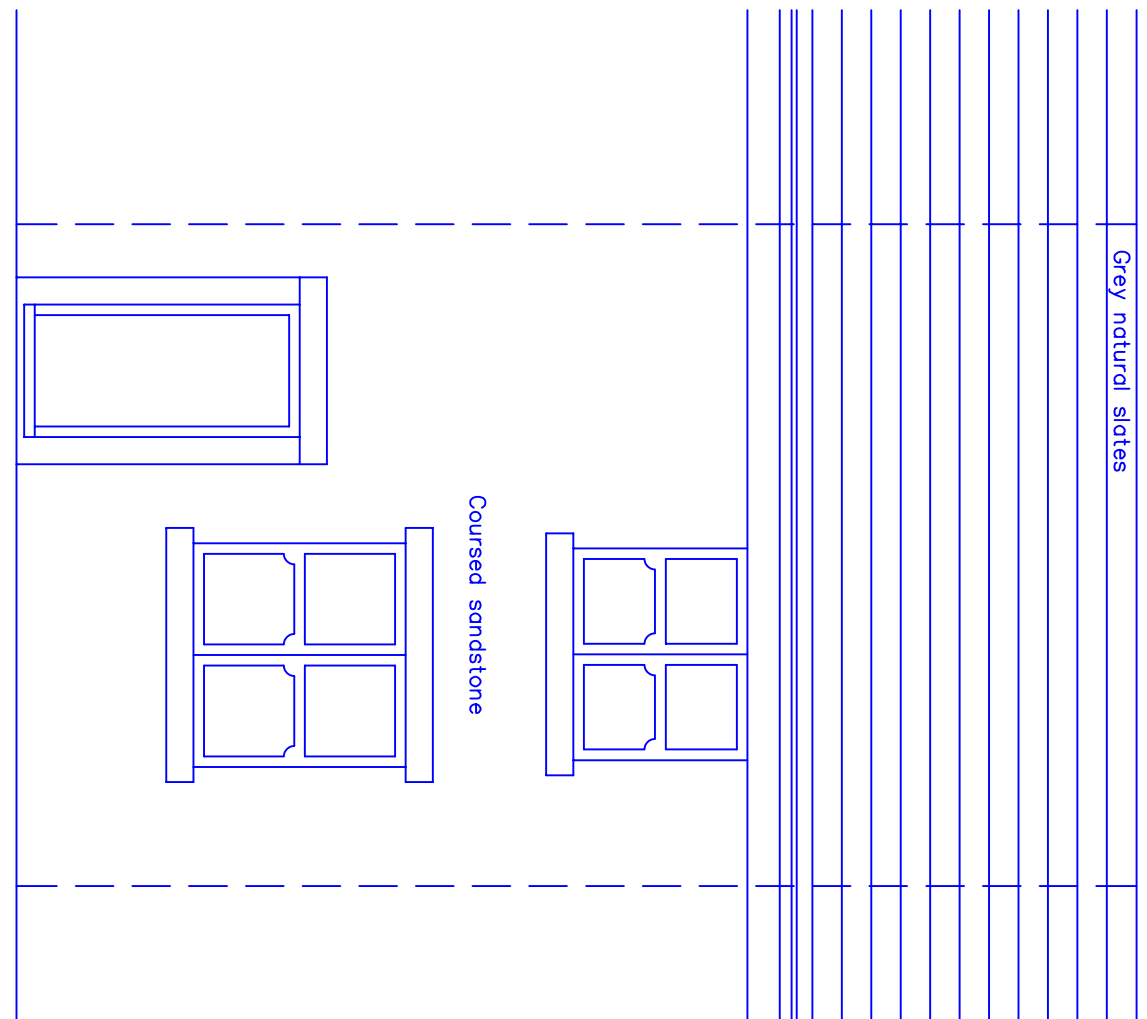


Proposed Front Elevation

No changes proposed

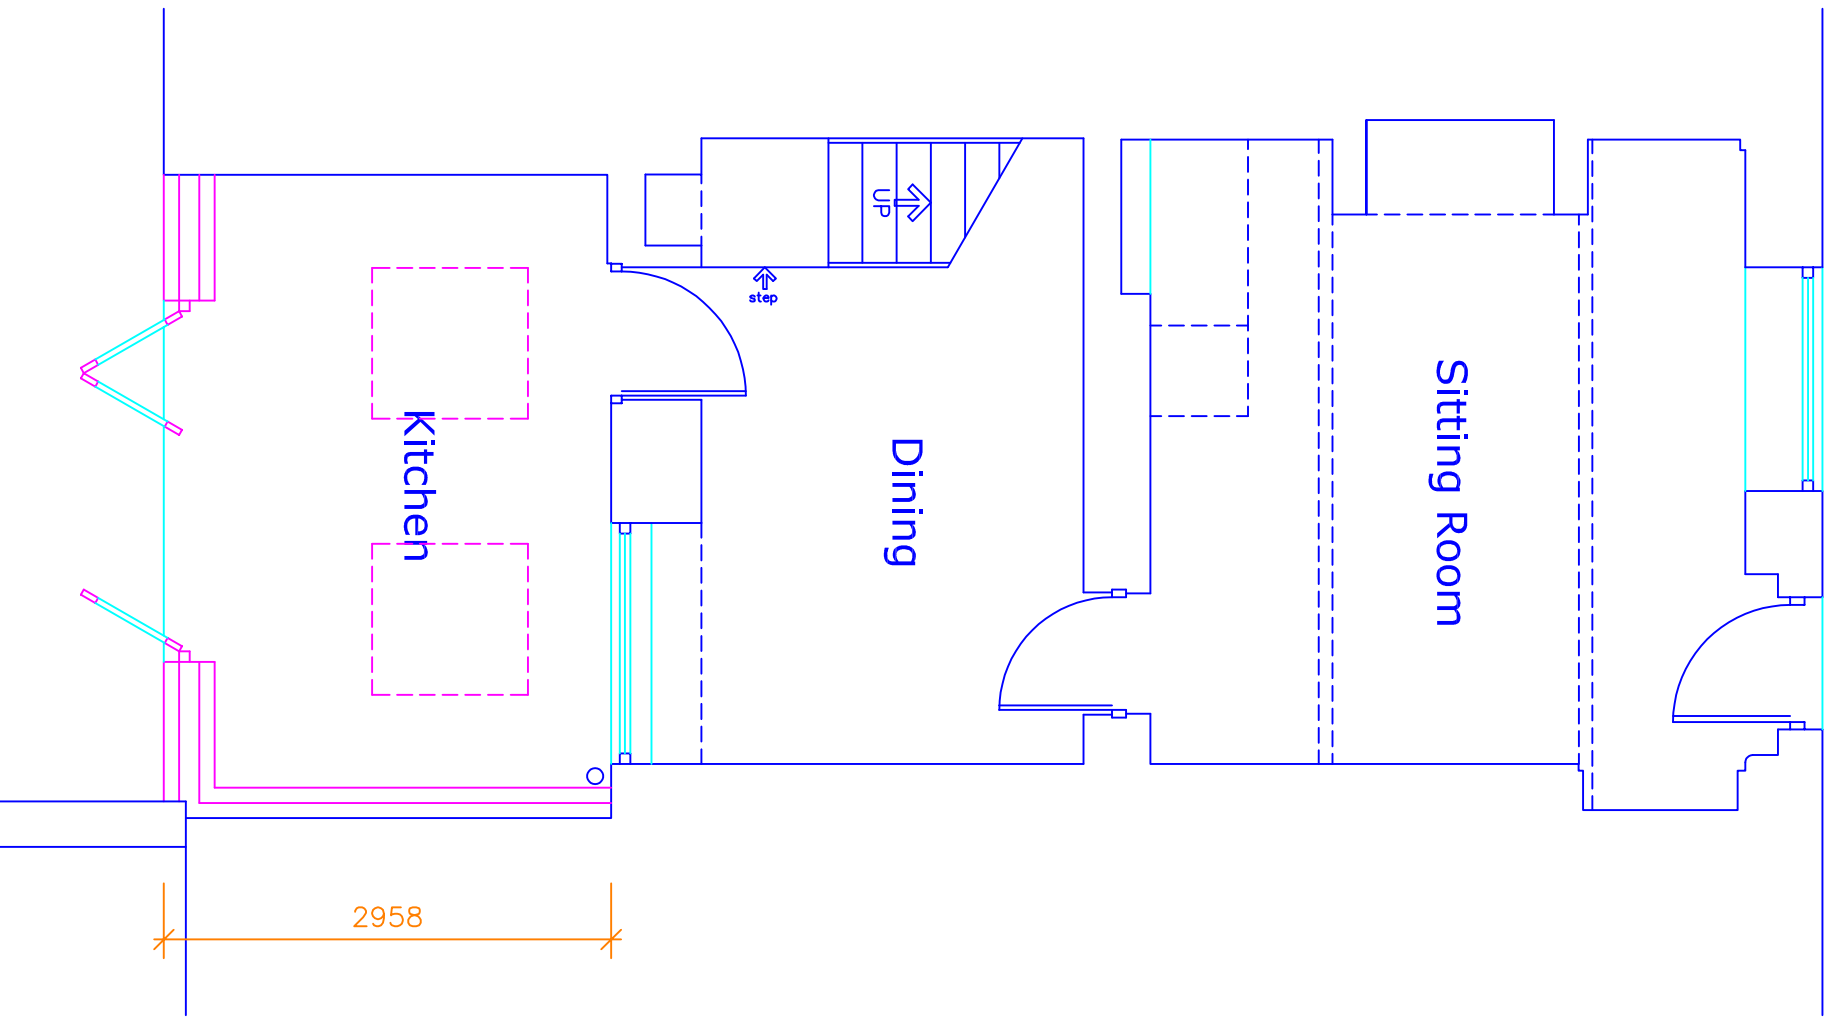

Proposed Ground Floor Plan

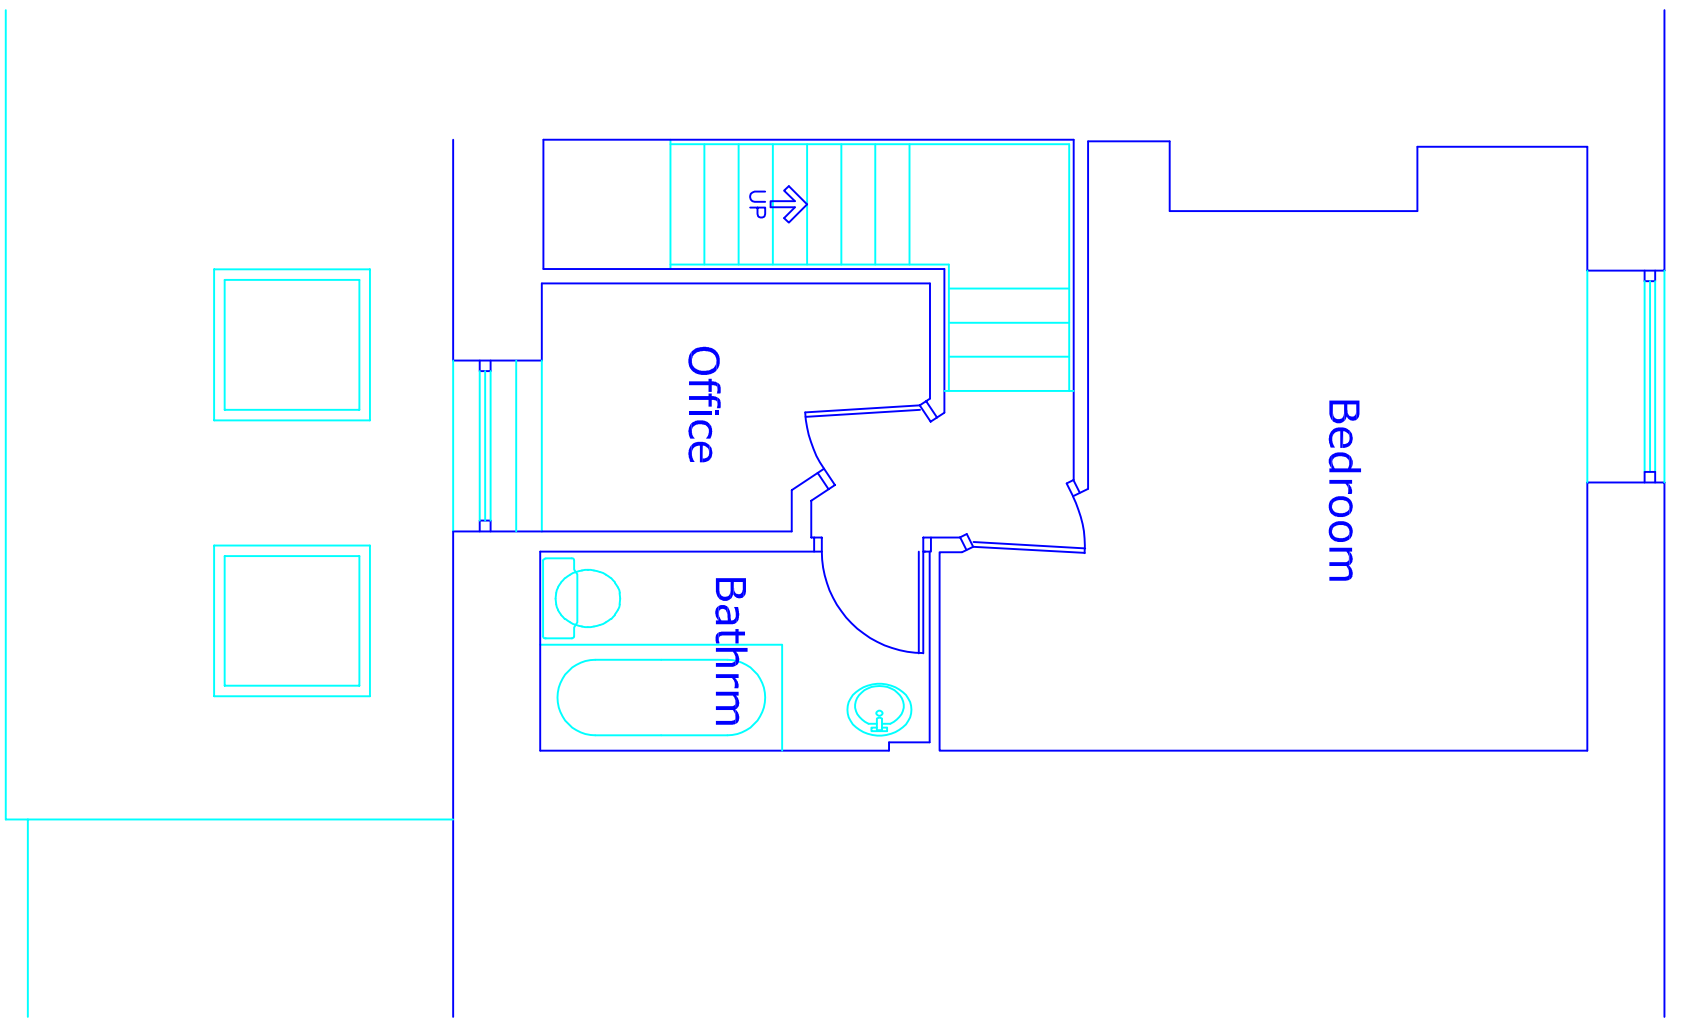

Proposed First Floor Plan

- E Original rear wall retained 05.02.2025
- D Confirmation of non encroachment 22.01.2025
- C Stone to the extension 13.12.2024
- B Rear boundary corrected 05.12.2024
- A Proposed foundations indicated 26.11.2024

This drawing and design concept is the property of PPV design. It should not be reproduced without written permission

0 1 2 3 m

33 Mount Pleasant
Nangreaves
Bury
BL9 6SP

scale 1:50 at A1
October 2024

PPV design Ltd

Proposed Plans
and Elevations

JBL-02E

2 Helmshore Road, Holcombe Village
Ramsbottom, Lancashire BL8 4PA

Garry Dearden (BA(hons)) DipArch RIBA
garrypd@btinternet.com

T. 0706 822751 M. 0712 669482