




 

Feasibility Study for New Wellbeing Centre

That Space
(Lancs) LLP

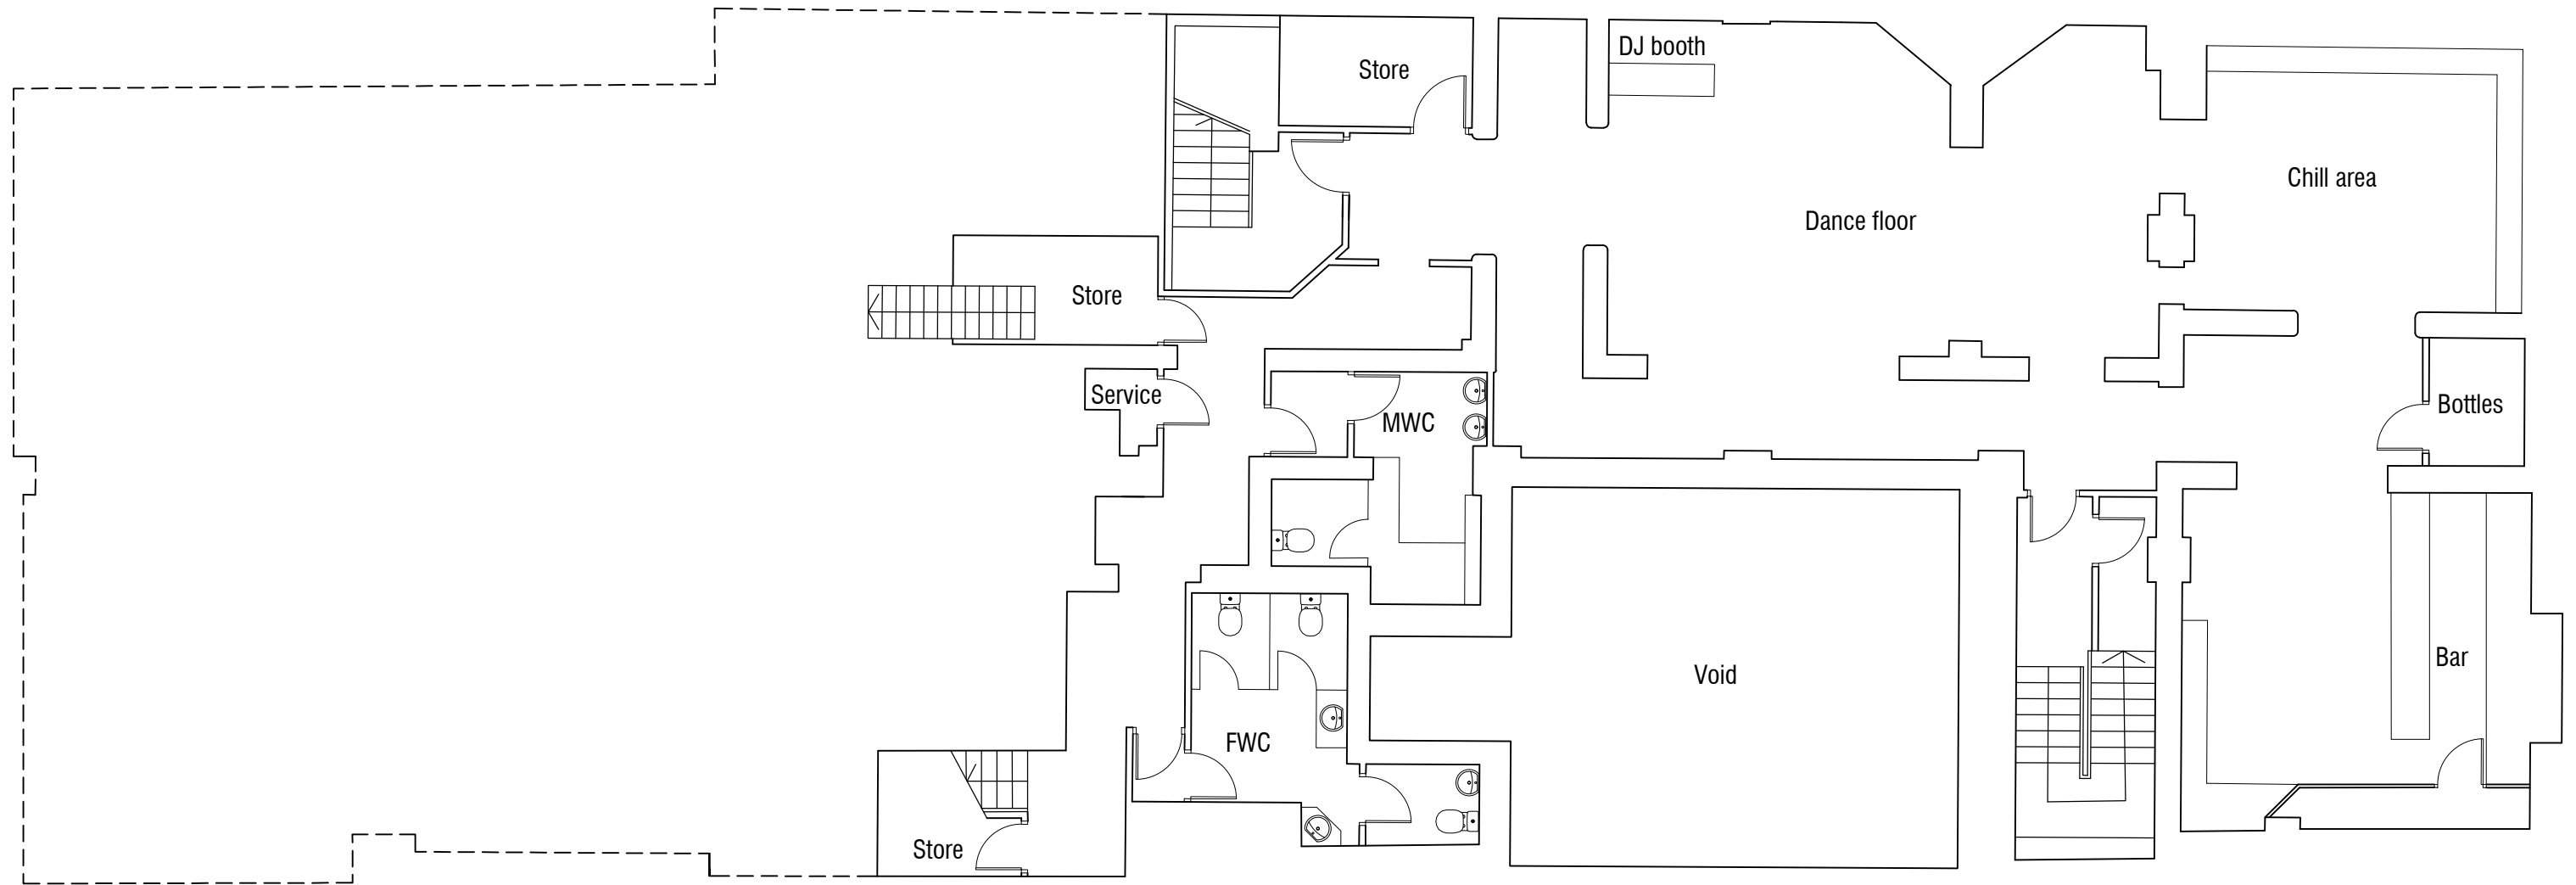

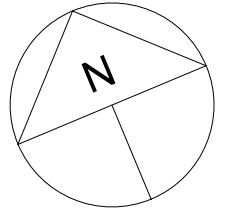

Note: Plans based on a limited check of dimensions of the entire building to ensure it is a reasonable representation of the existing



Project: Feasibility Study for New Wellbeing Centre
Existing Basement Floor Plan

Client: That Space (Lancs) LLP
24 Silver Street Bury BL9 0DH

C-0507 SK005
Scale 1:100 @ A3



Bank Chambers, 2A Bank Street, Bury, BL9 0DL T : 0161 797 2077 F : 0161 797 2088
info@equilibriumarchitects.co.uk www.equilibriumarchitects.co.uk

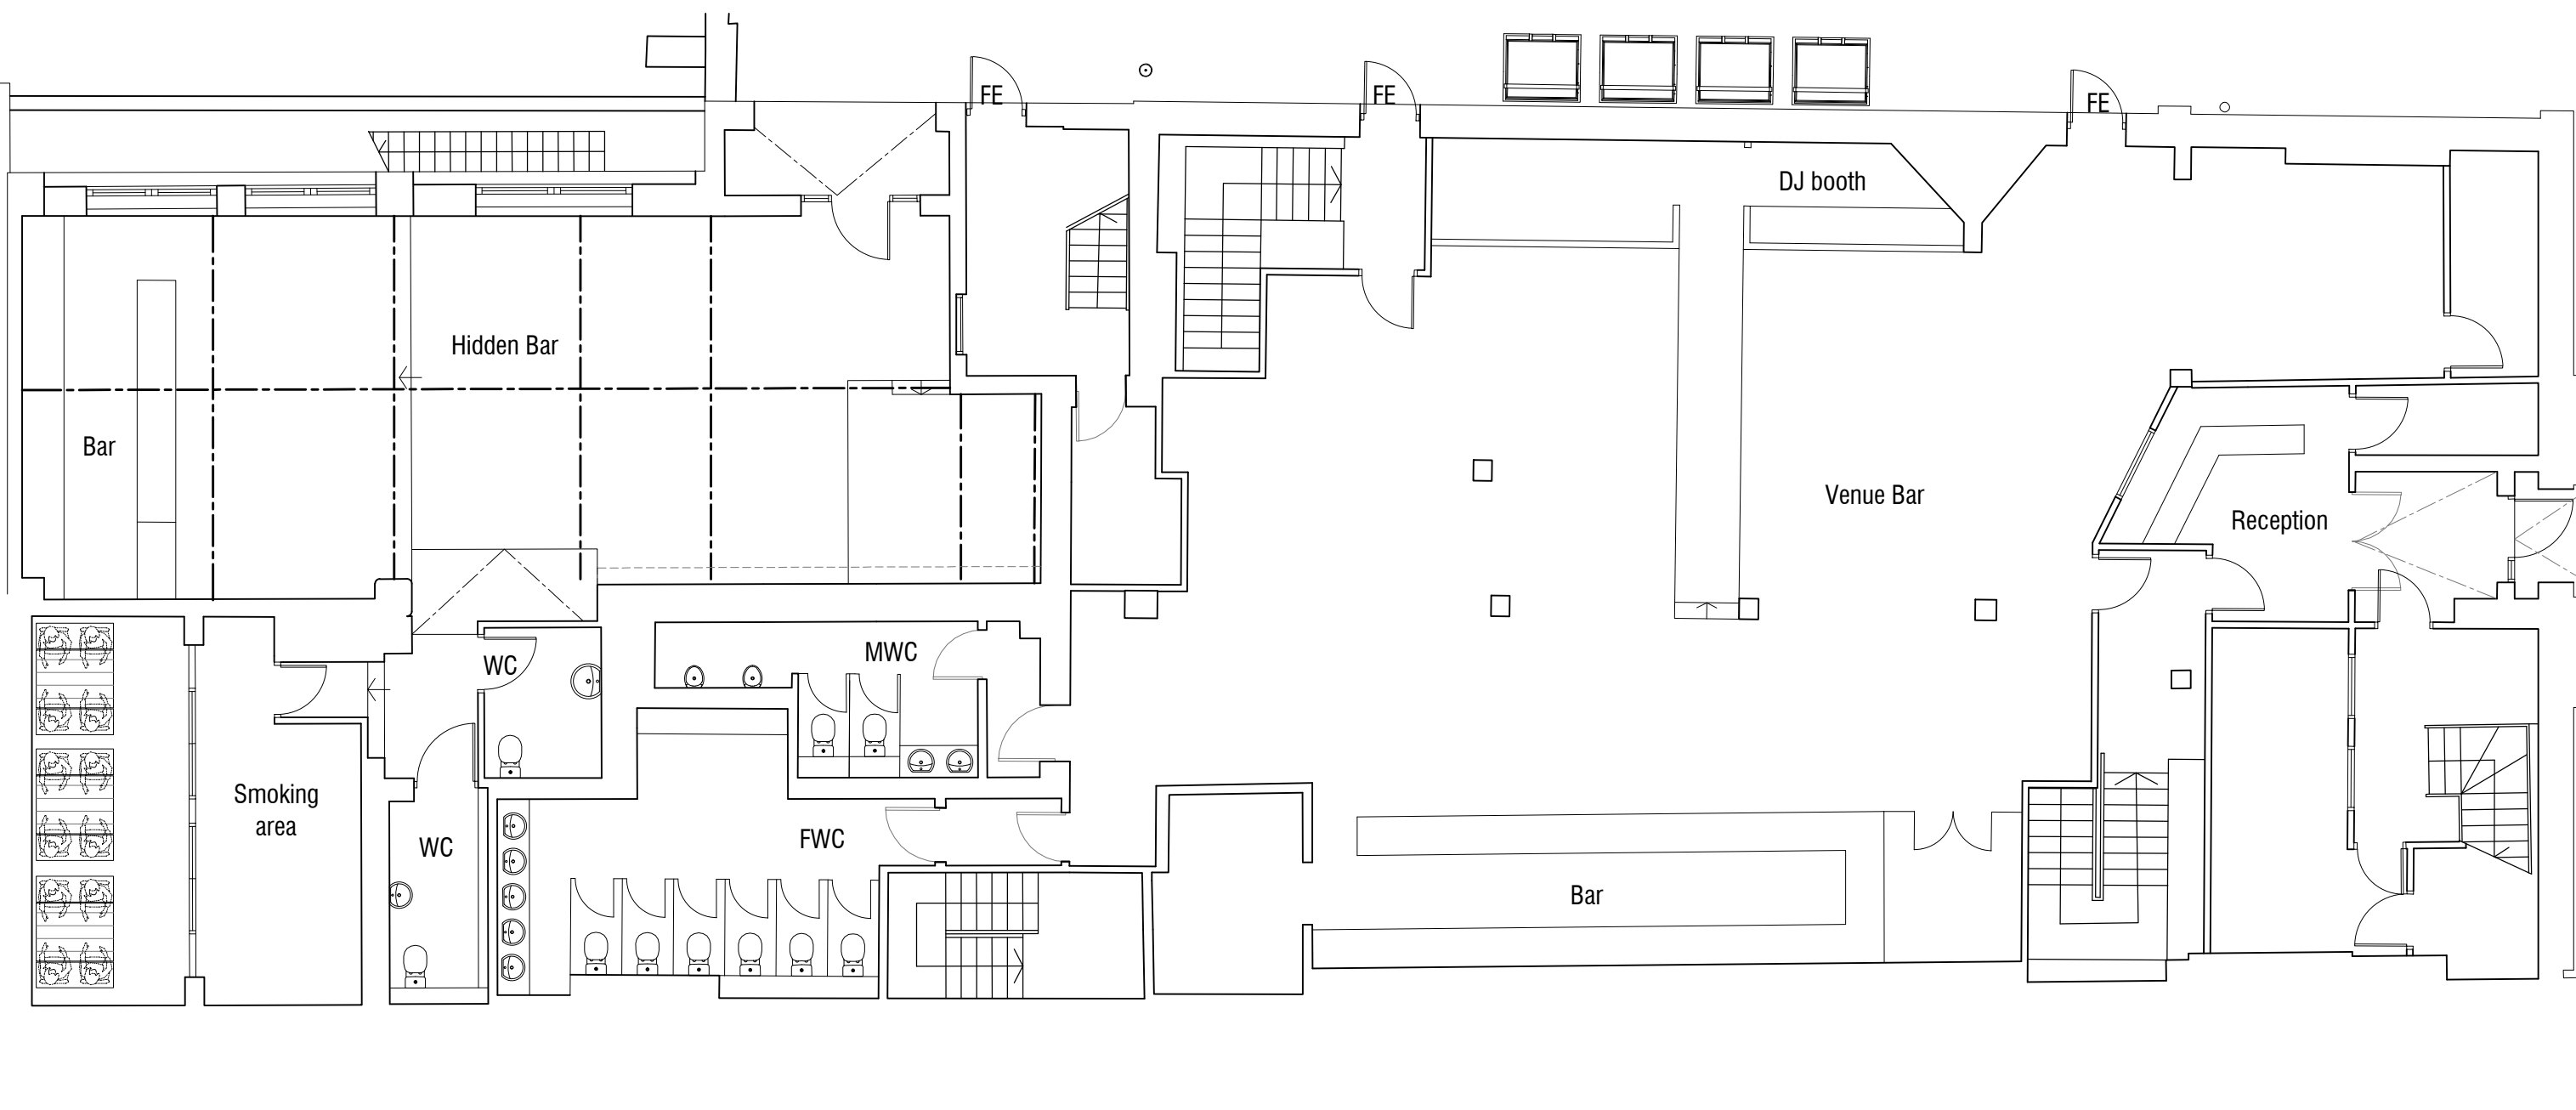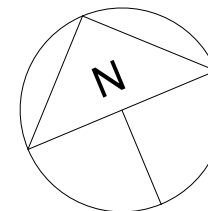

0m 1m 2m 3m 4m 5m 10m

Note: Plans based on a limited check of dimensions of the entire building to ensure it is a reasonable representation of the existing



Project: Feasibility Study for New Wellbeing Centre
Existing Ground Floor Plan

Client: That Space (Lancs) LLP
24 Silver Street Bury BL9 0DH

C-0507 SK006
Scale 1:100 @ A3



Bank Chambers, 2A Bank Street, Bury, BL9 0DL T : 0161 797 2077 F : 0161 797 2088
info@equilibriumarchitects.co.uk www.equilibriumarchitects.co.uk

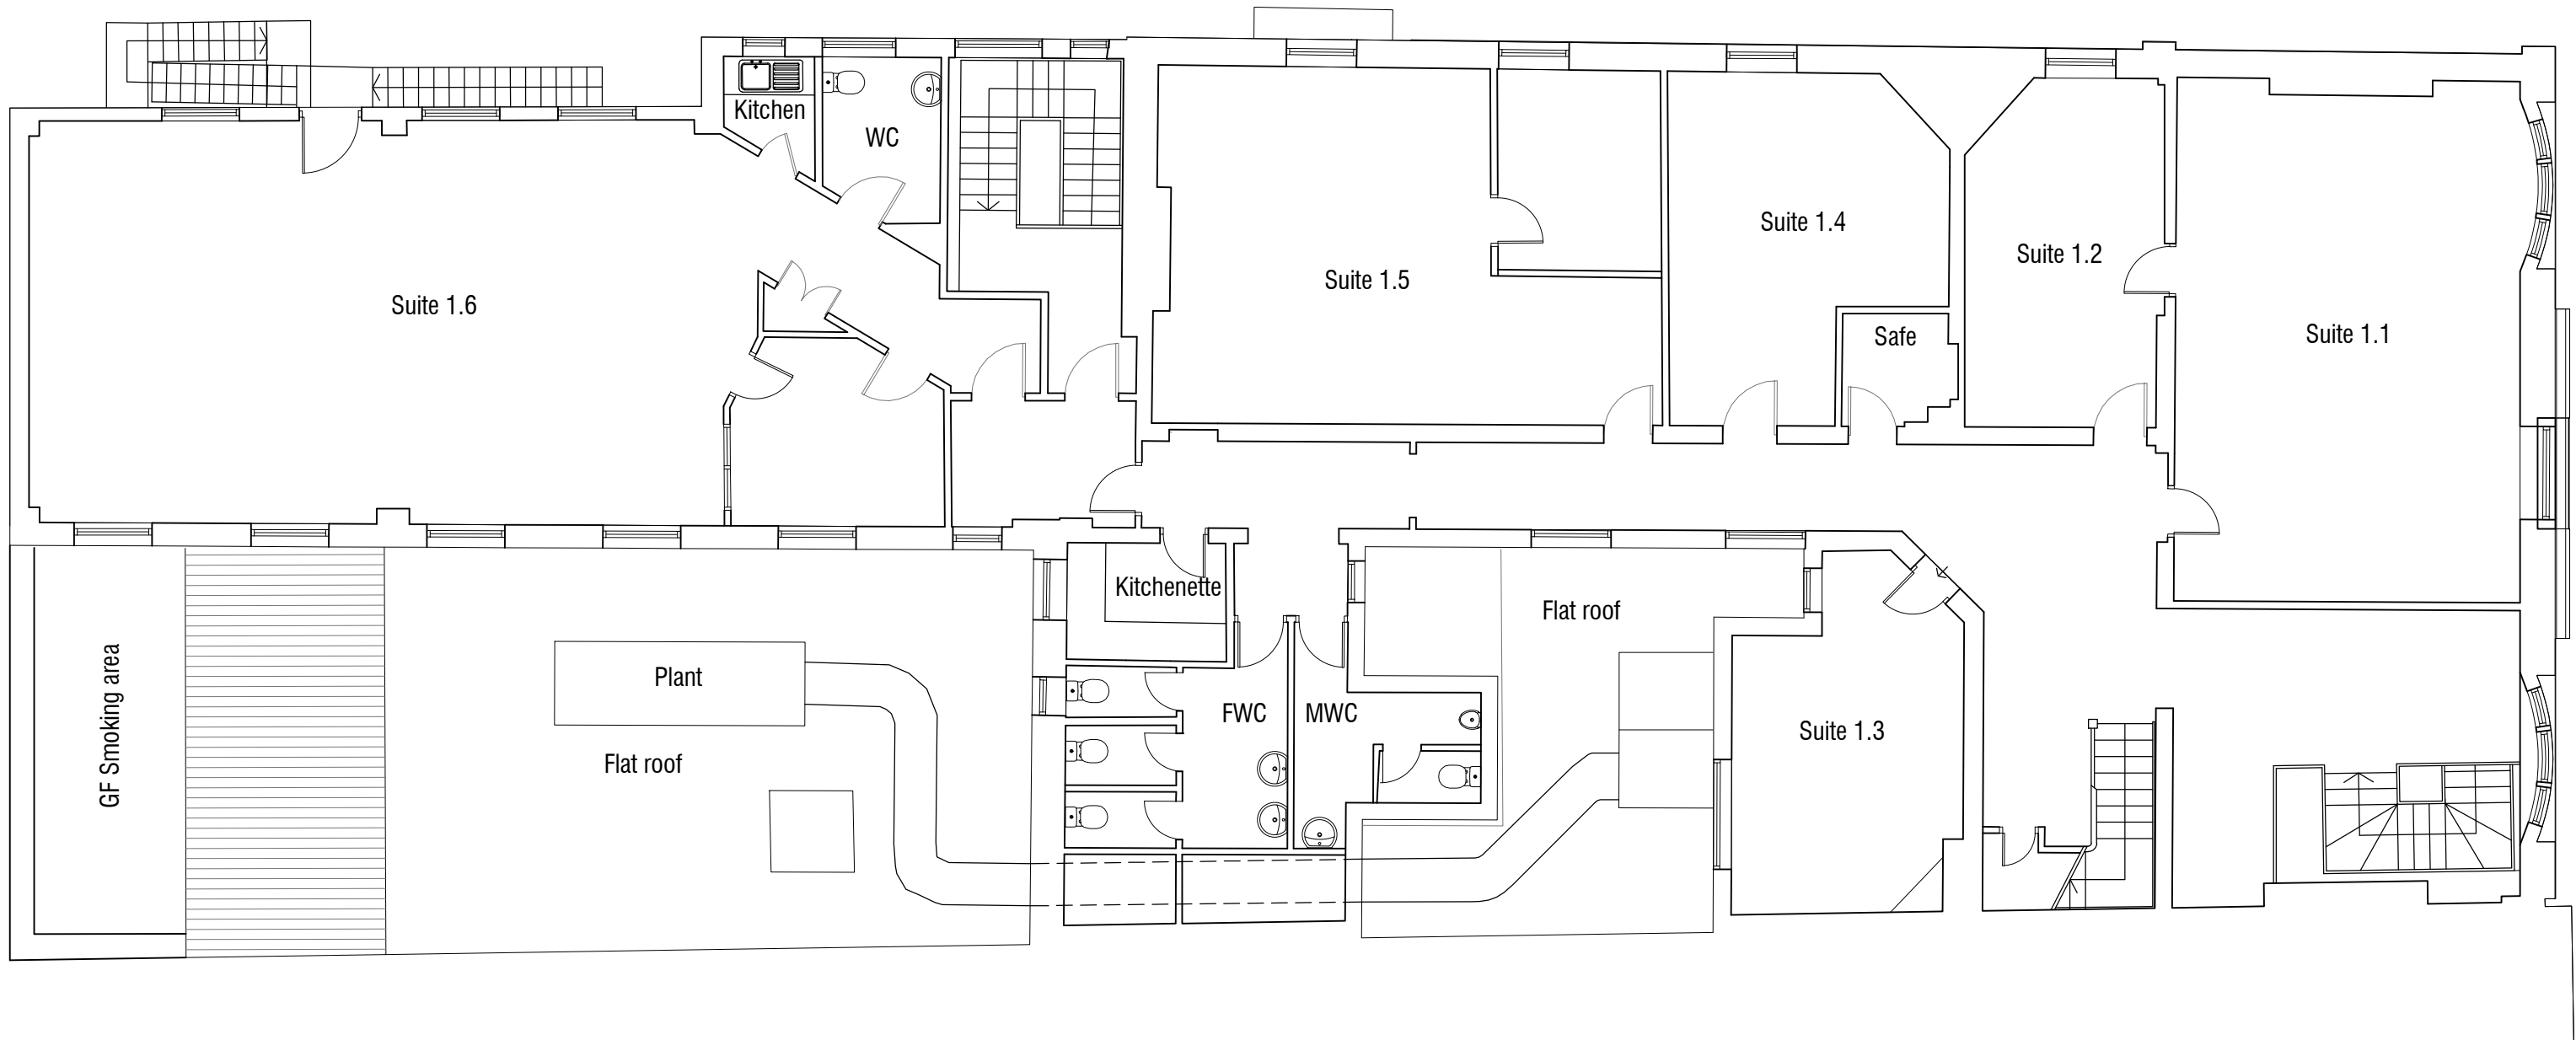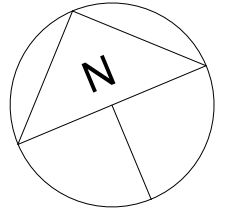

0m 1m 2m 3m 4m 5m 10m

Note: Plans based on a limited check of dimensions of the entire building to ensure it is a reasonable representation of the existing



Project: Feasibility Study for New Wellbeing Centre
Existing First Floor Plan

Client: That Space (Lancs) LLP
24 Silver Street Bury BL9 0DH

C-0507 SK007
Scale 1:100 @ A3



Bank Chambers, 2A Bank Street, Bury, BL9 0DL T : 0161 797 2077 F : 0161 797 2088
info@equilibriumarchitects.co.uk www.equilibriumarchitects.co.uk

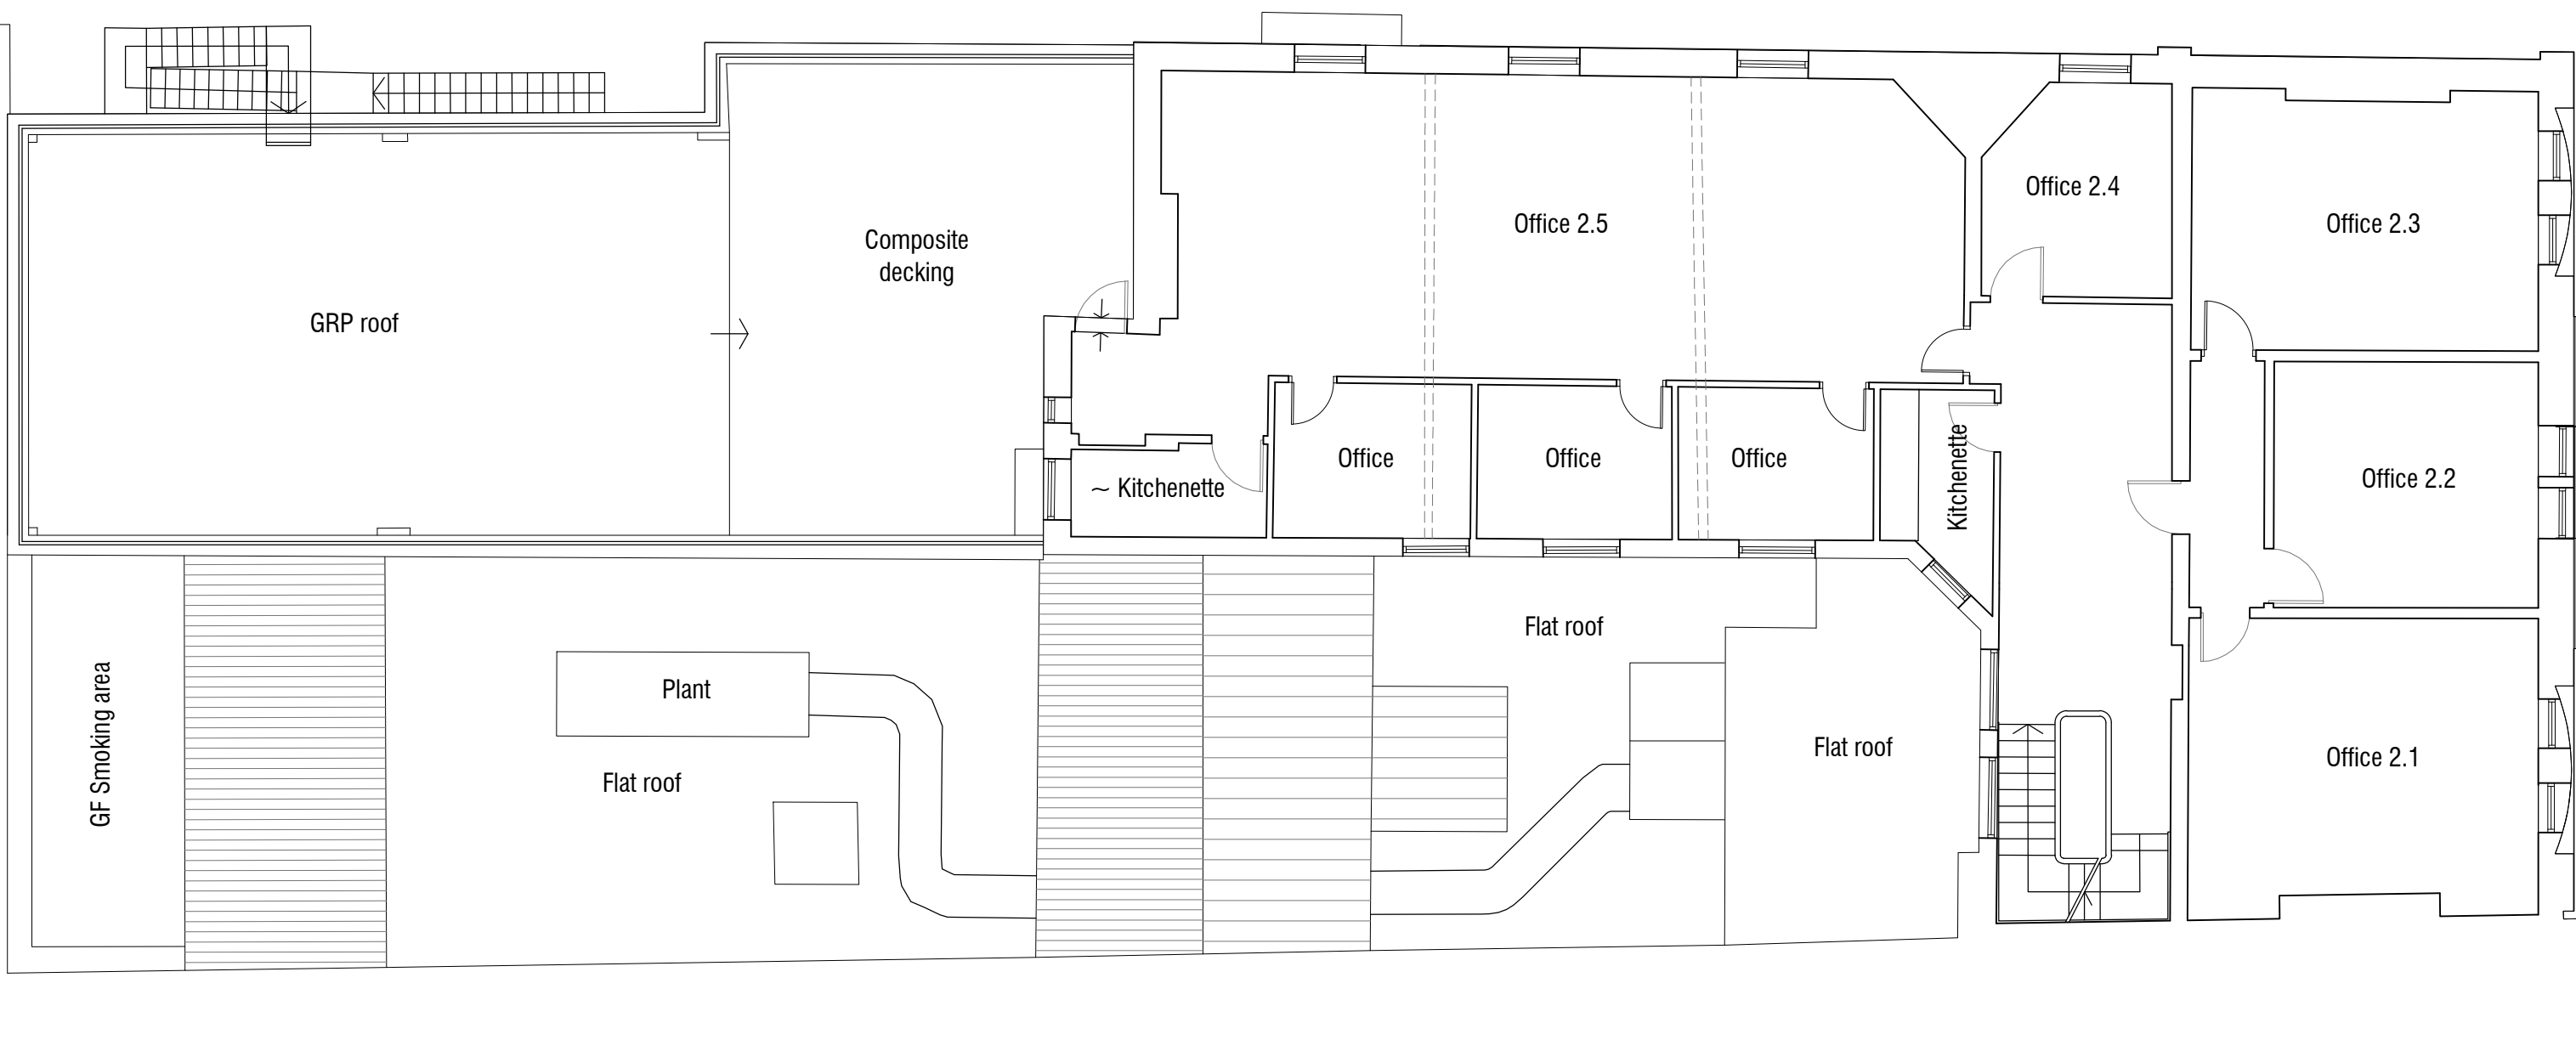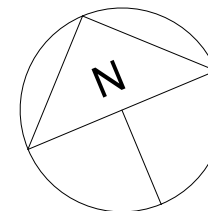

0m 1m 2m 3m 4m 5m 10m

Note: Plans based on a limited check of dimensions of the entire building to ensure it is a reasonable representation of the existing



Project: Feasibility Study for New Wellbeing Centre
Existing Second Floor Plan

Client: That Space (Lancs) LLP
24 Silver Street Bury BL9 0DH

C-0507 SK008
Scale 1:100 @ A3



Bank Chambers, 2A Bank Street, Bury, BL9 0DL T : 0161 797 2077 F : 0161 797 2088
info@equilibriumarchitects.co.uk www.equilibriumarchitects.co.uk

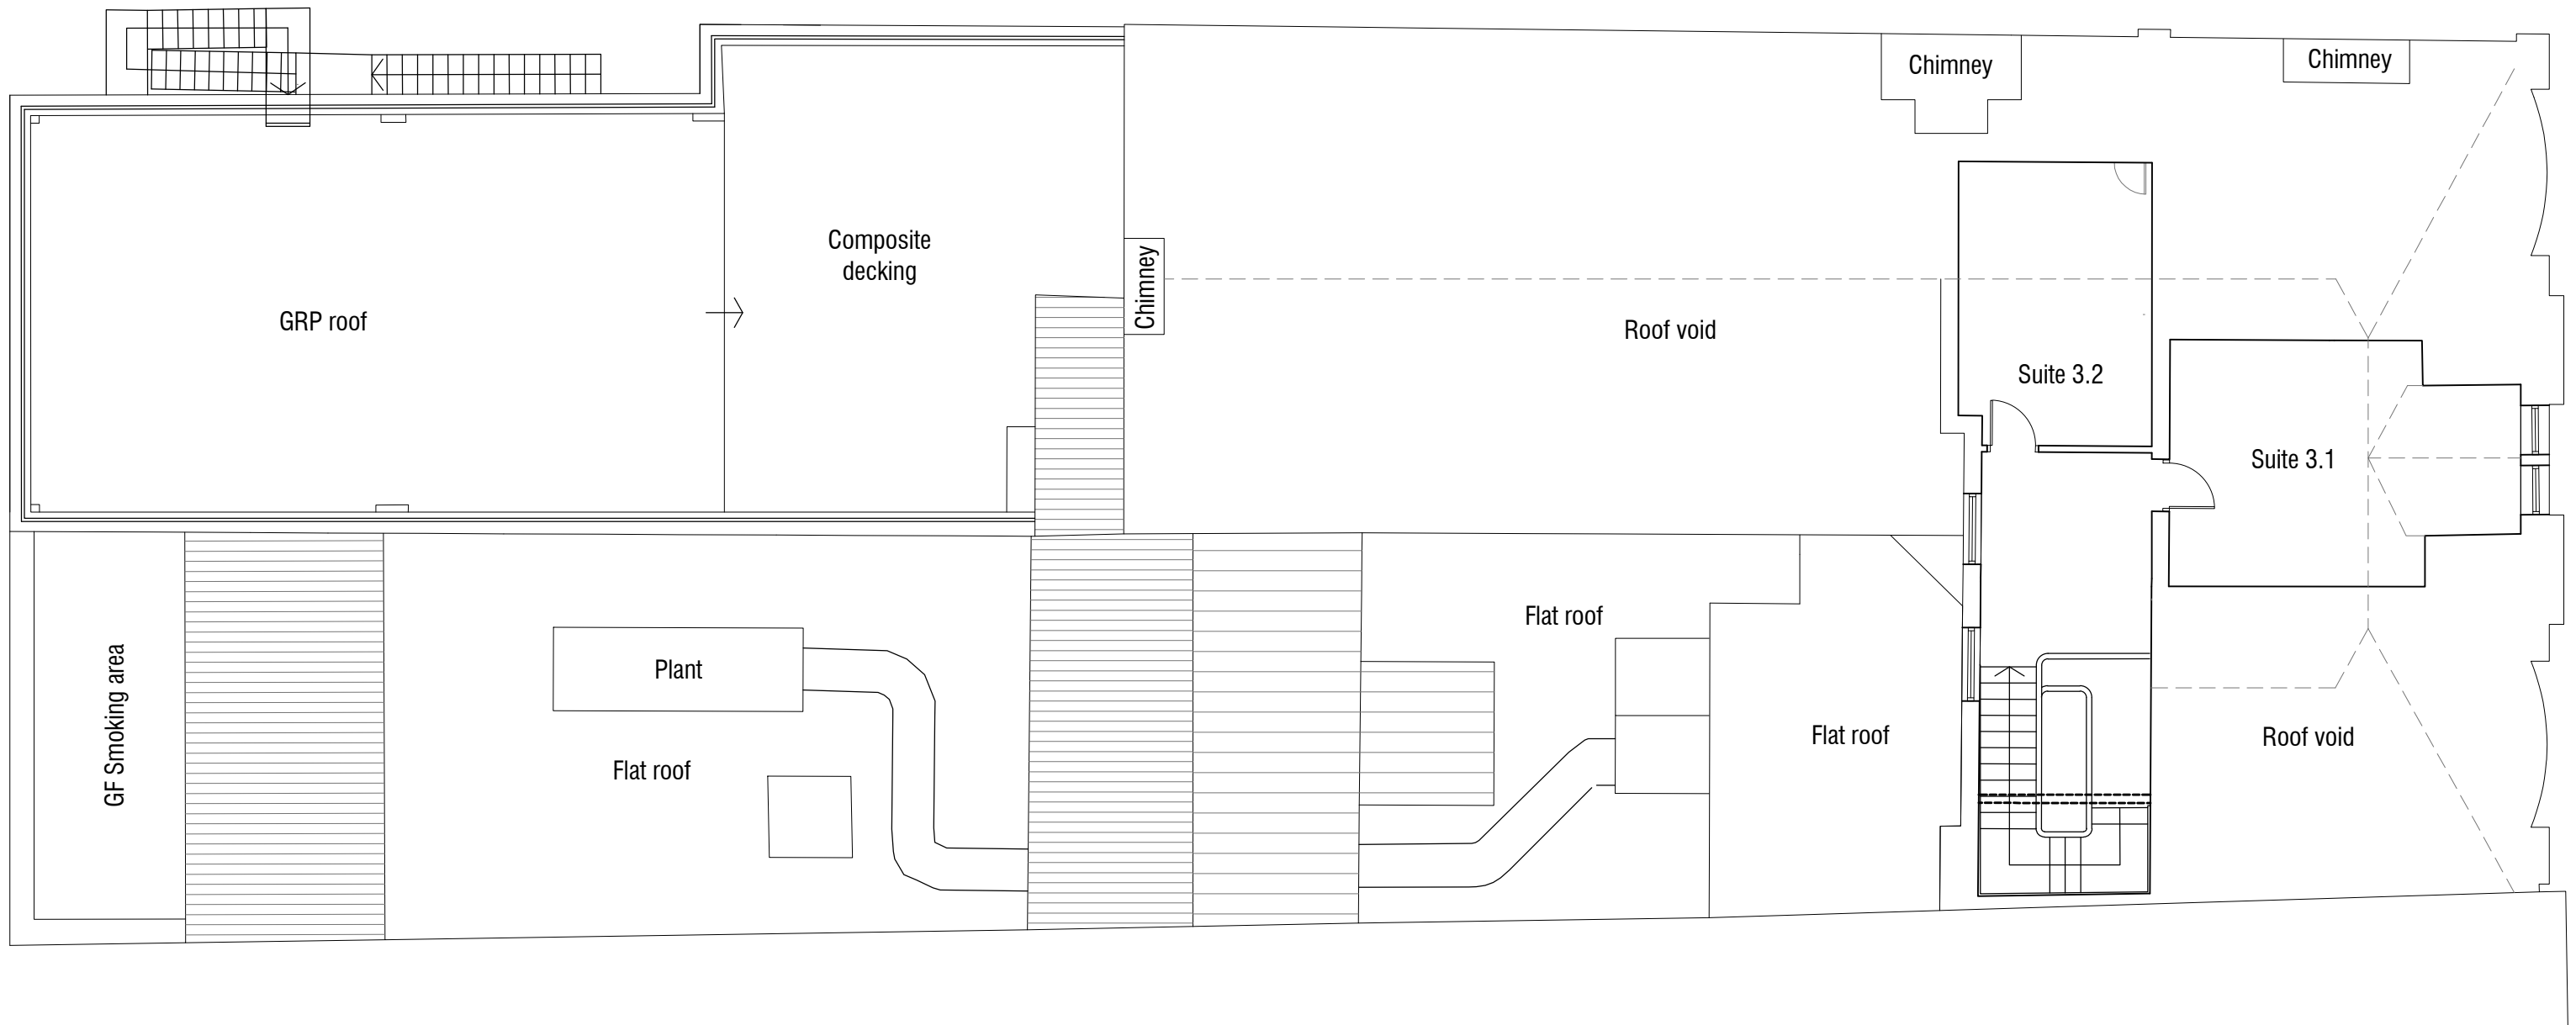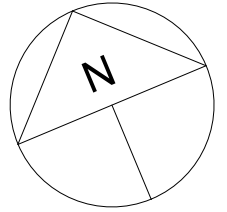

0m 1m 2m 3m 4m 5m 10m

Note: Plans based on a limited check of dimensions of the entire building to ensure it is a reasonable representation of the existing



Project: Feasibility Study for New Wellbeing Centre
Existing Third Floor Plan

Client: That Space (Lancs) LLP
24 Silver Street Bury BL9 0DH

C-0507 SK009
Scale 1:100 @ A3



Bank Chambers, 2A Bank Street, Bury, BL9 0DL T : 0161 797 2077 F : 0161 797 2088
info@equilibriumarchitects.co.uk www.equilibriumarchitects.co.uk

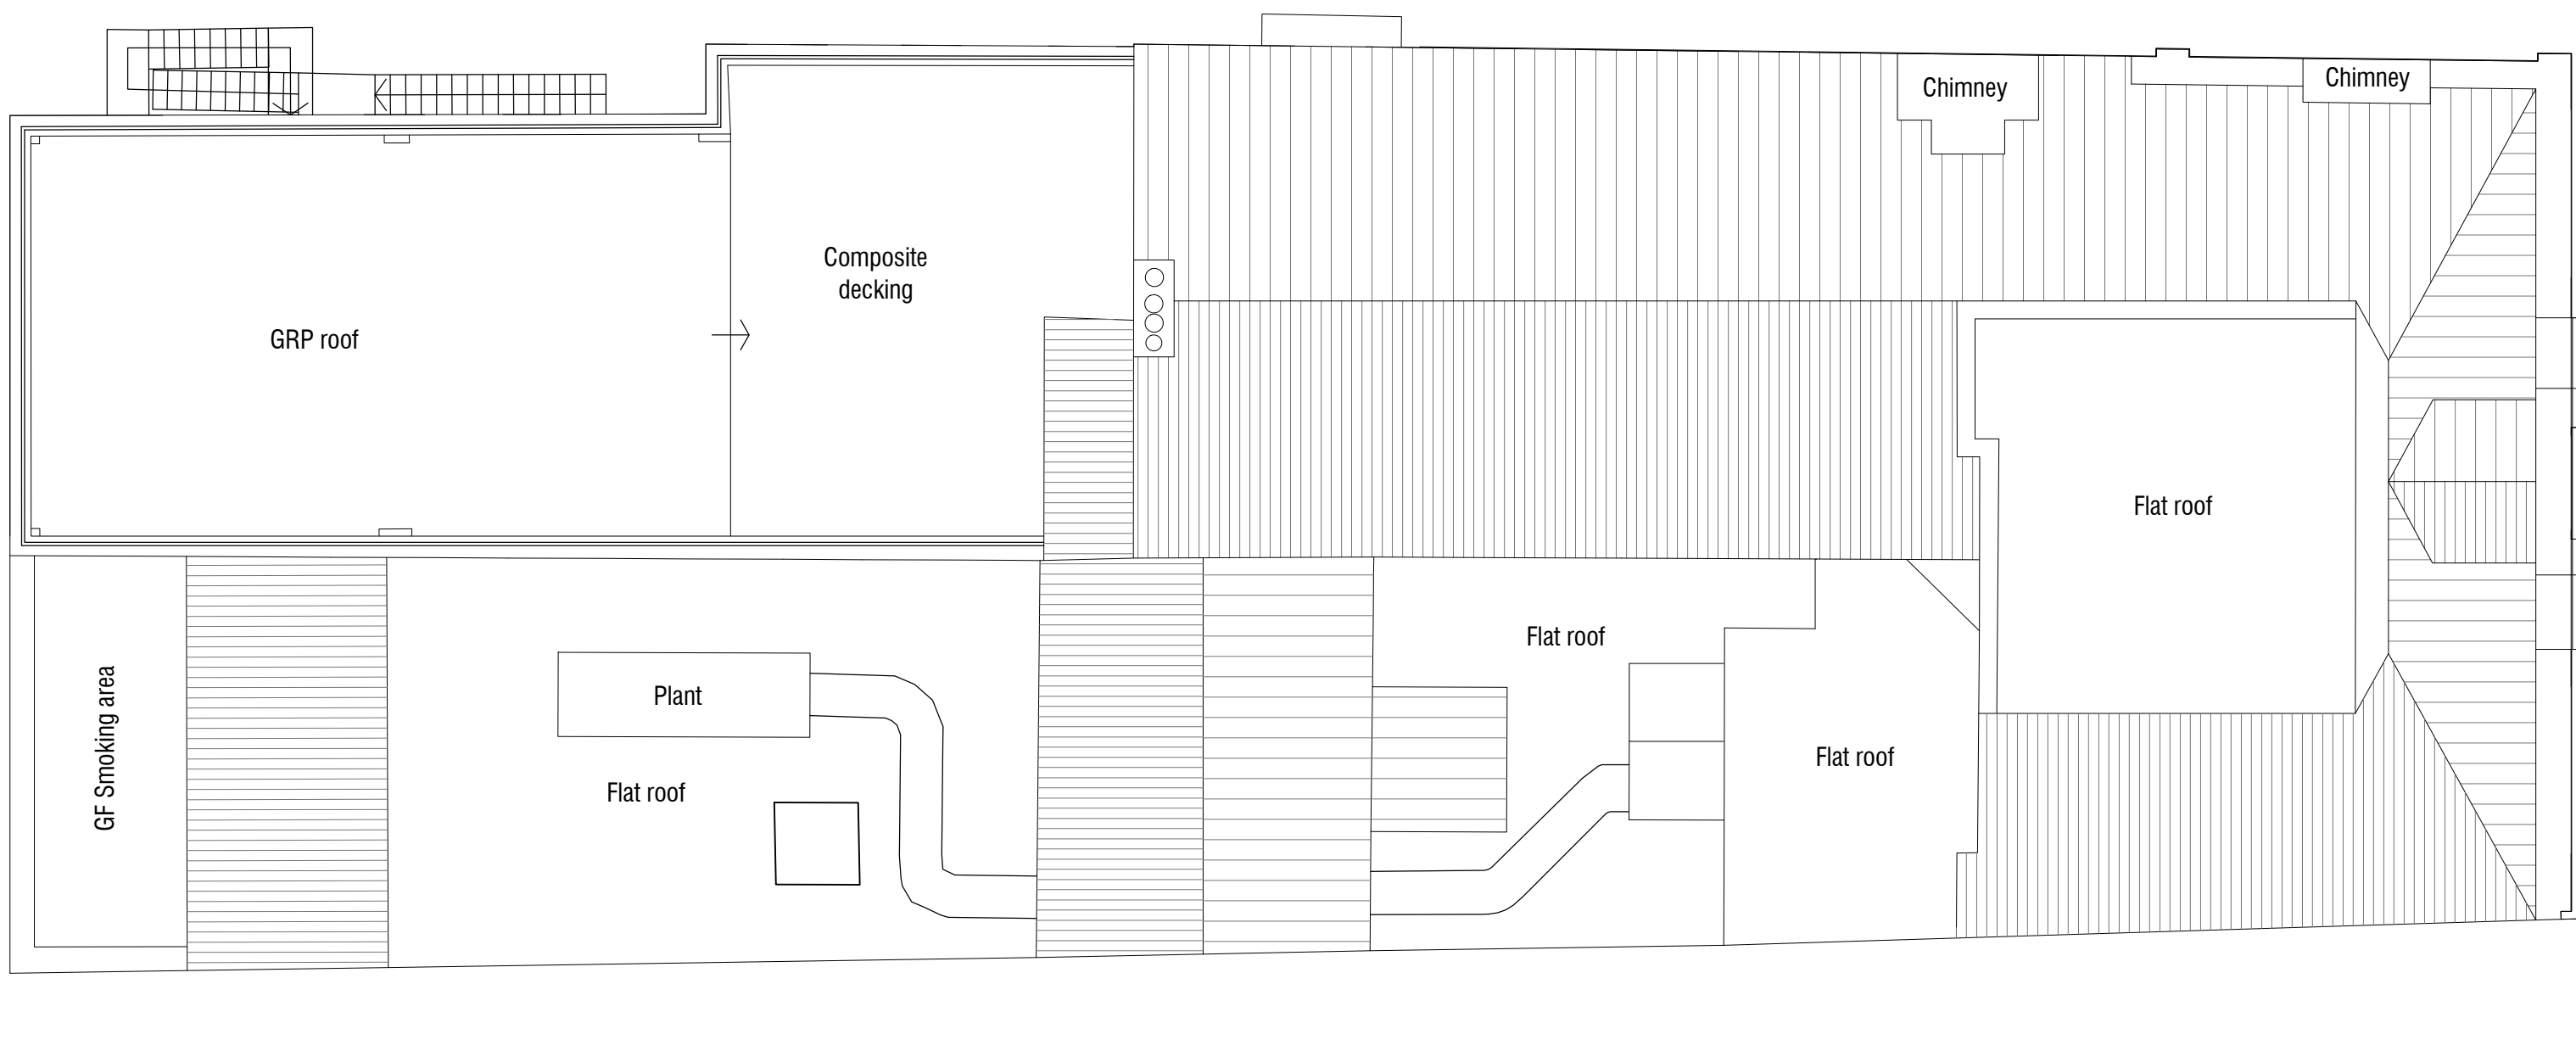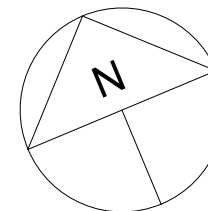

0m 1m 2m 3m 4m 5m 10m

Note: Plans based on a limited check of dimensions of the entire building to ensure it is a reasonable representation of the existing

Project: Feasibility Study for New Wellbeing Centre
Existing Roof Plan

Client: That Space (Lancs) LLP
24 Silver Street Bury BL9 0DH

C-0507 SK010
Scale 1:100 @ A3



Bank Chambers, 2A Bank Street, Bury, BL9 0DL T : 0161 797 2077 F : 0161 797 2088
info@equilibriumarchitects.co.uk www.equilibriumarchitects.co.uk