

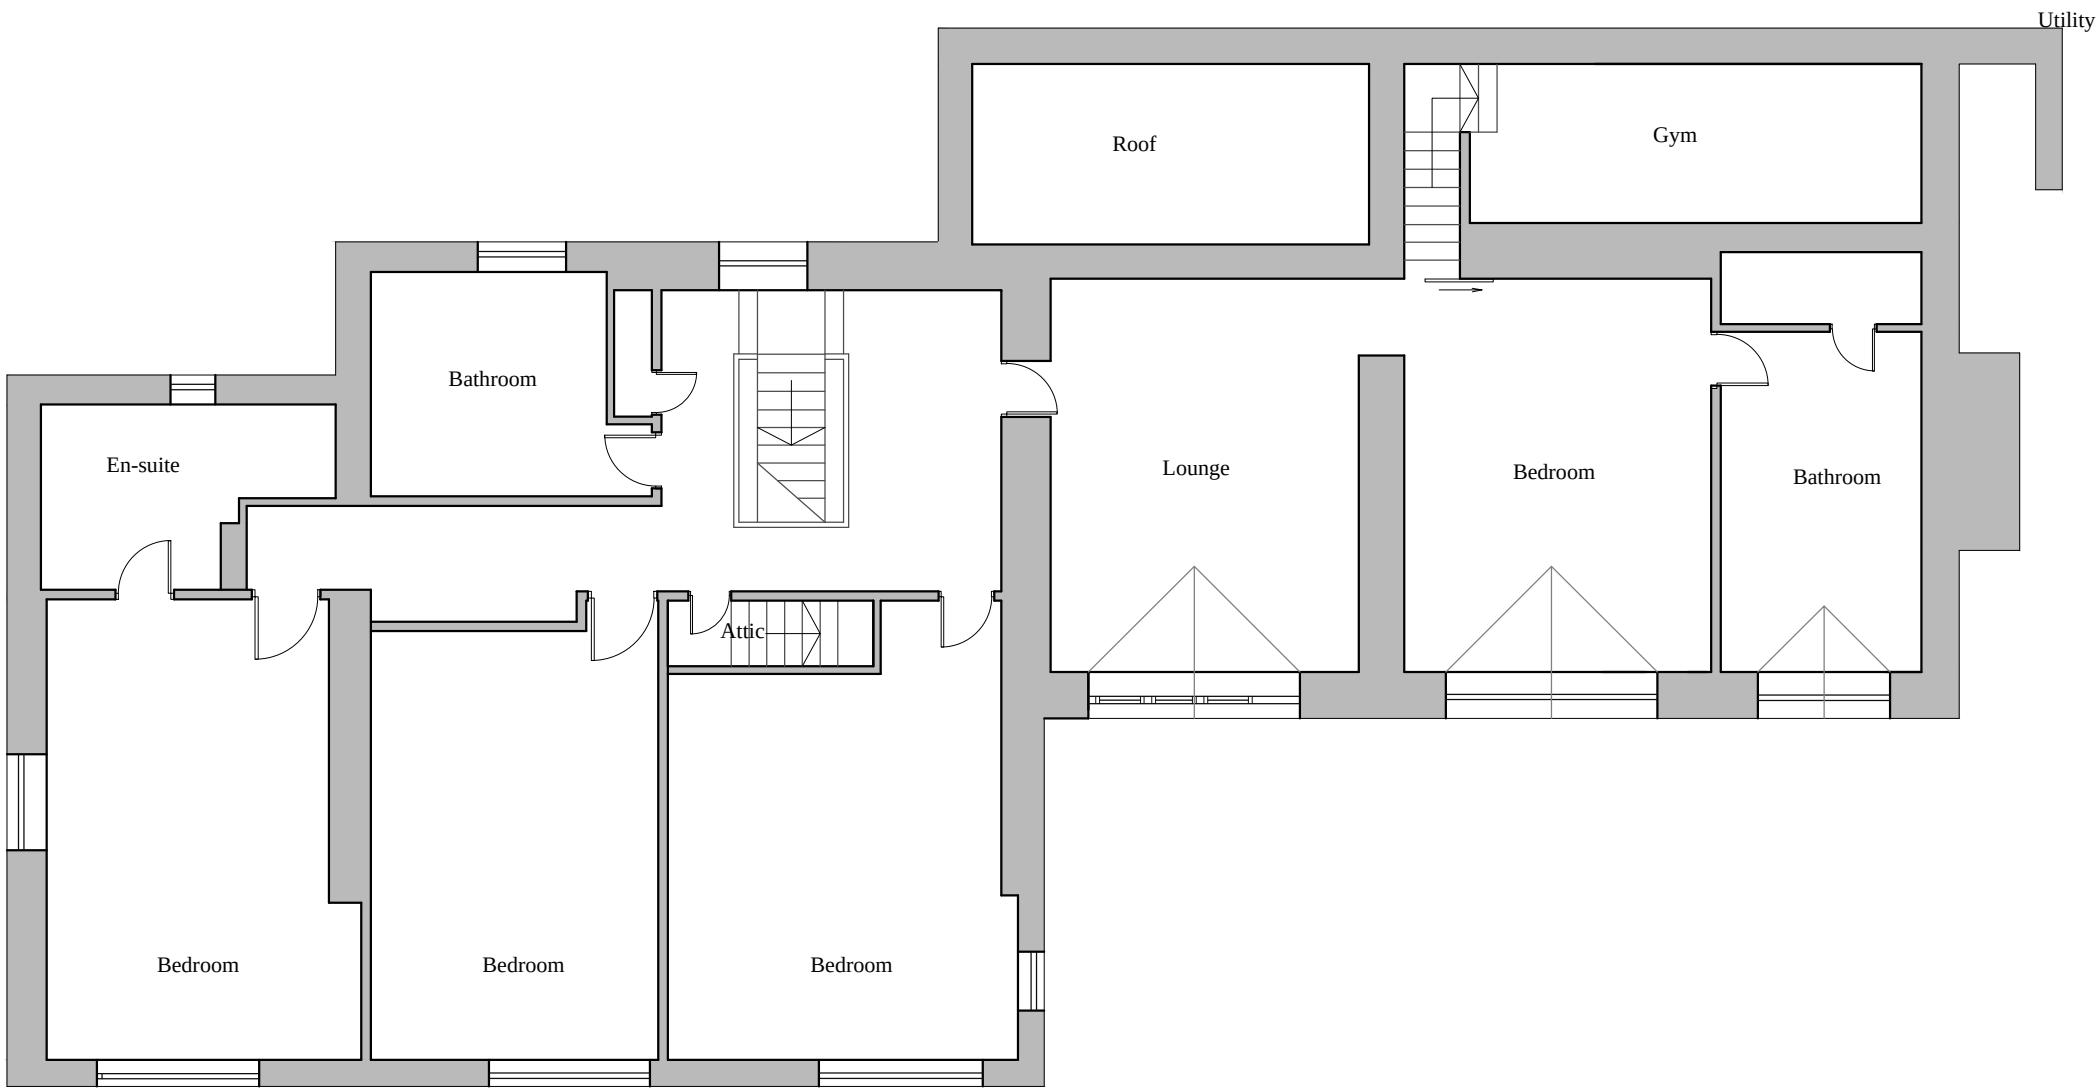


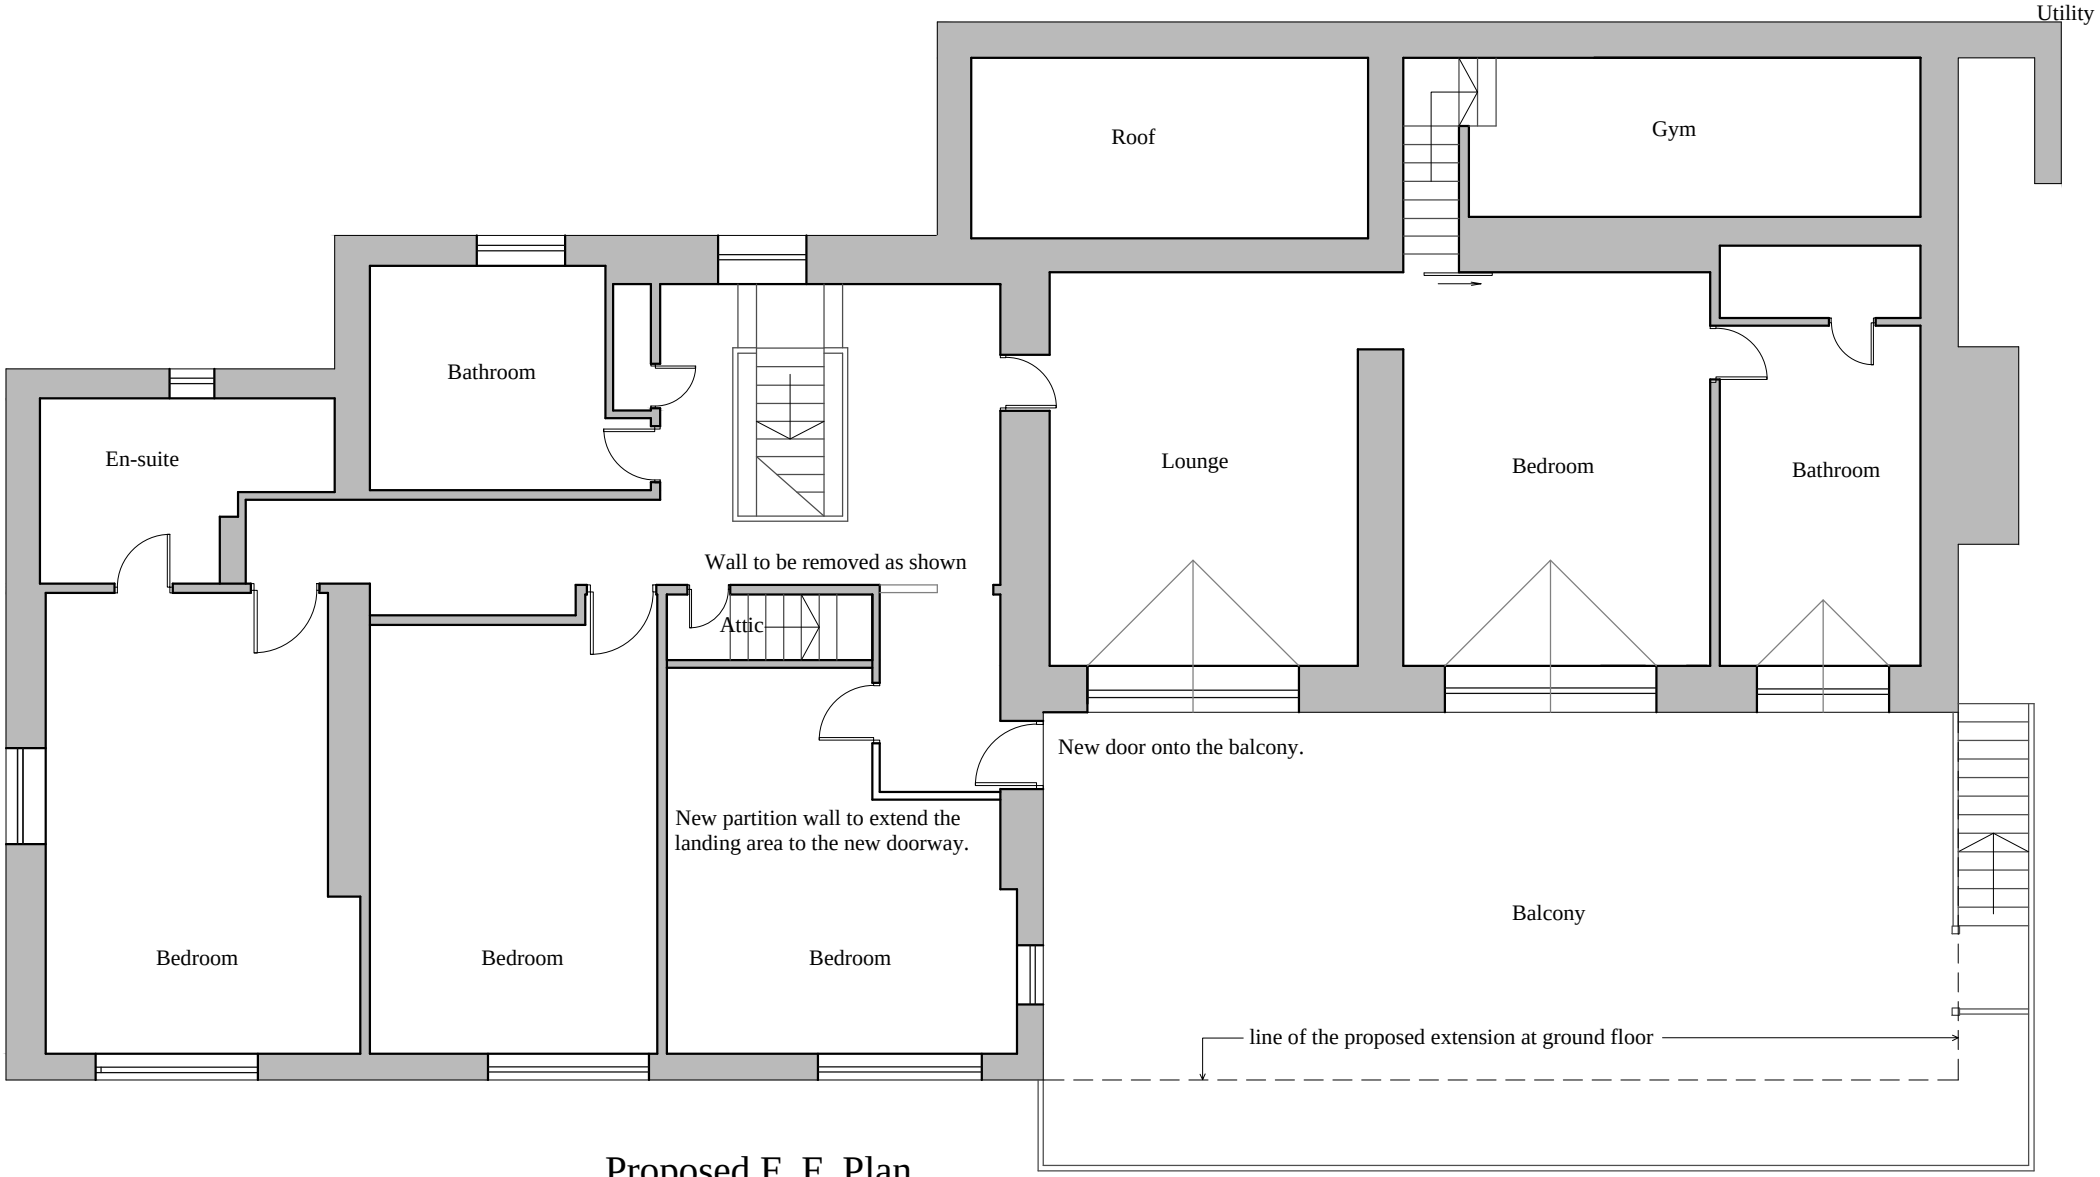

Existing F. F. Plan

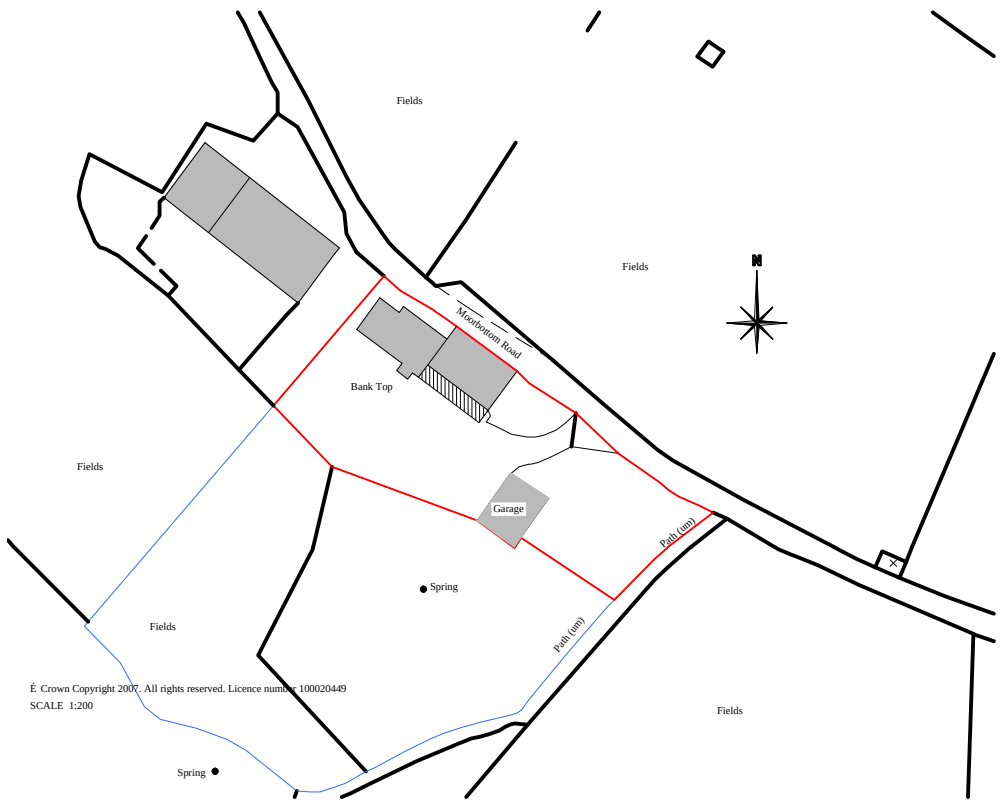

Proposed F. F. Plan

Client Mr A. Humby	
Location Bank Top Farm, Moorbottom Road, Holcombe, Ramsbottom.	
Project New extension to form new kitchen area and re-positioning of the bedroom windows with a pitch roof	
Drawing Existing & Proposed First Floor PLAN	
Agent APB Consultant Building Surveyors 1 Maple Grove Ramsbottom BL0 0AN Telephone 01706 826300 Mobile 0797640449	
Scale 1:100	Date 13th September 2022
Drawing No. DWG/02	Revision
This drawing is provided for planning & Building Regulations consent only. The contractor must check all dimensions on site before works are commenced. The contractor must comply with all requirements of the Health & Safety Regulations. DO NOT SCALE THIS DRAWING	