



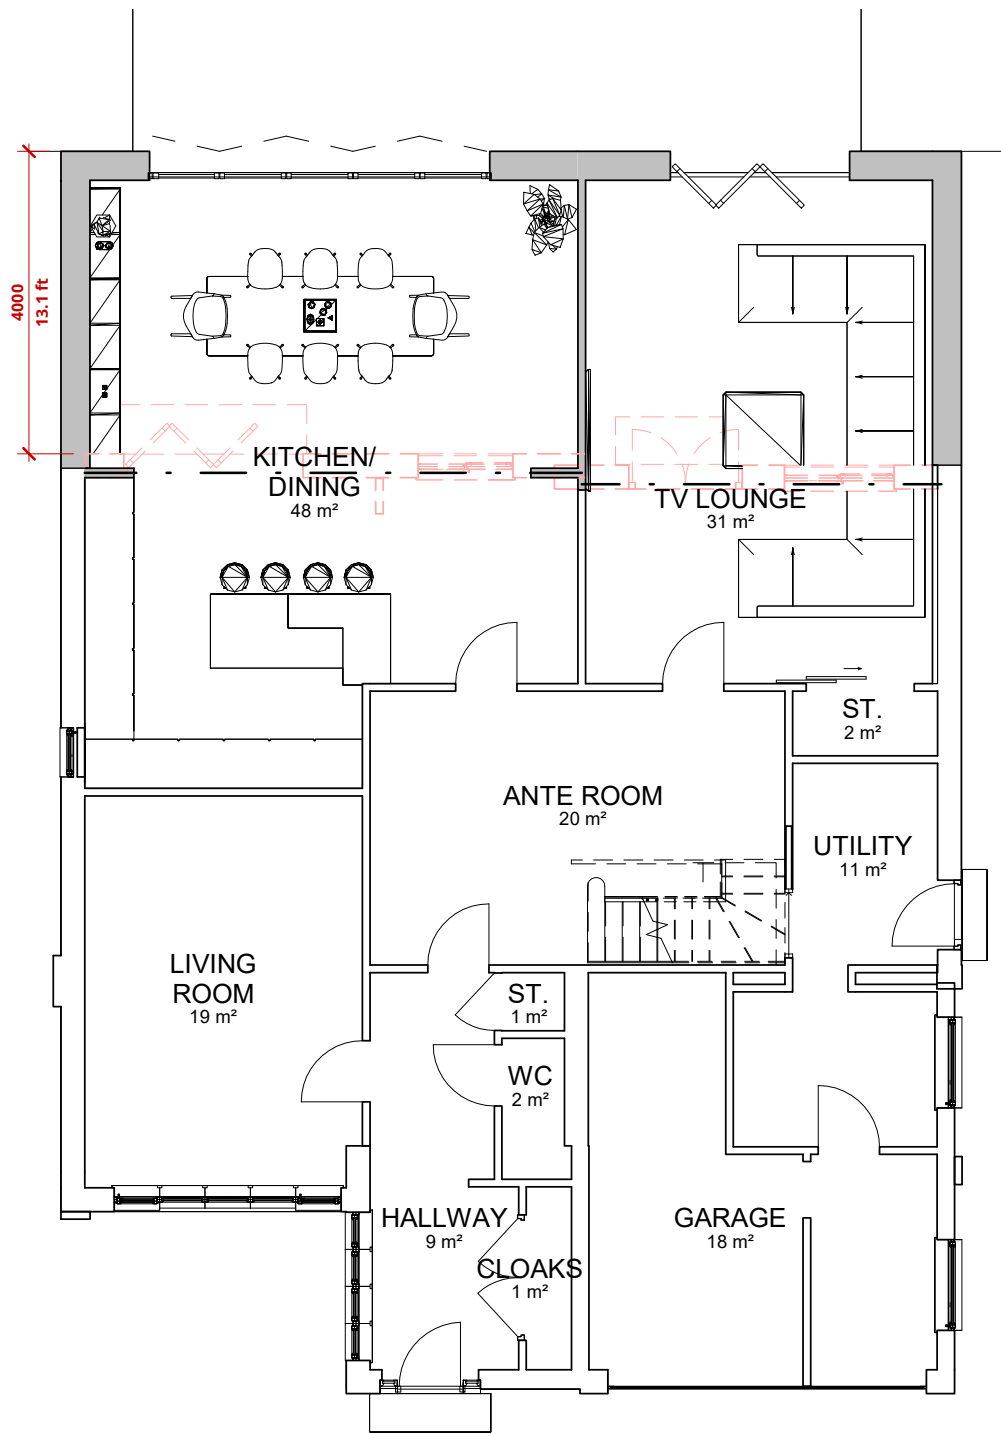

1 Proposed Ground Floor
1 : 100

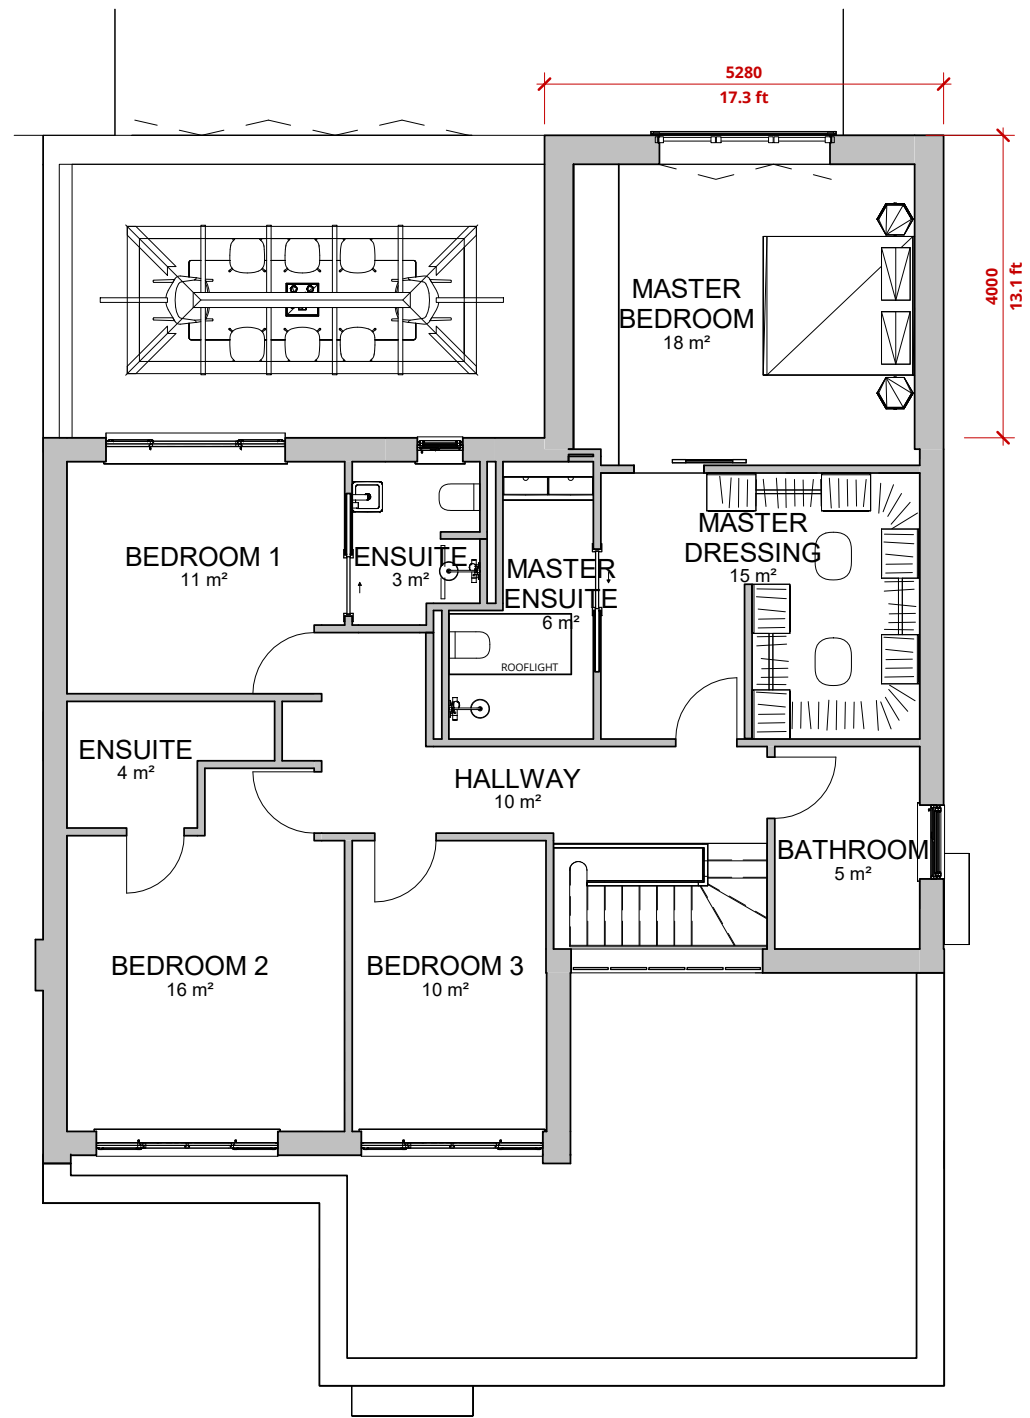


2 Proposed First Floor Plan
1 : 100

External Materials Schedule	
Bi-folding Doors	4.5m x 2.1m (New) 2.37 x 2.1m (Existing relocated) 2.37 x 1.9m (New within gable)
Windows (New)	0.6m x 1.2m 2.37 x 0.7m (Triangular gable)
External wall	81.1m2 (area excludes glazed openings)
Roof	63.4m2 (excludes rooflight openings)
Rooflights	4.5m x 1m (sky lantern) 1.5m x 0.9m (rooflight)
Internal Doors	3 no. 0.926m x 1.9m sliding

Internal Area Schedule	
Name	Area

Level 0	
KITCHEN/ DINING	48 m²
LIVING ROOM	19 m²
ANTE ROOM	20 m²
ST.	2 m²
UTILITY	11 m²
HALLWAY	9 m²
WC	2 m²
ST.	1 m²
CLOAKS	1 m²
GARAGE	18 m²
TV LOUNGE	31 m²
Level 1	
ENSUITE	3 m²
MASTER ENSUITE	6 m²
MASTER BEDROOM	18 m²
MASTER DRESSING	15 m²
BEDROOM 1	11 m²
ENSUITE	4 m²
BATHROOM	5 m²
BEDROOM 3	10 m²
BEDROOM 2	16 m²
HALLWAY	10 m²

 

RALA SHALL HAVE NO RESPONSIBILITY FOR ANY USE MADE OF THIS DOCUMENT OTHER THAN FOR THAT WHICH IT WAS PREPARED AND ISSUED. ALL DIMENSIONS SHOULD BE CHECKED ON SITE. DO NOT SCALE FROM THIS DRAWING

ANY DRAWING ERRORS OR DIVERGENCIES SHOULD BE BROUGHT TO THE ATTENTION OF RALA AT THE ADDRESS SHOWN BELOW.

DRAWINGS SHALL BE READ IN CONJUNCTION WITH THE FOLLOWING BEFORE WORK COMMENCES:

- THE CDM DESIGN ISSUES REGISTER
- THE RALA RISK SERIES OF DRAWINGS
- THE PROJECT CDM RISK REGISTER

NOTES

P00	First Issue	RB	RB	12/06/23
P01	Planning Draft Issue	RB	RB	19/06/23
P02	Planning Issue	RB	RB	05/07/23

REVISION	DESCRIPTION	DRAWN	CHECKED	DATE
----------	-------------	-------	---------	------

CLIENT

11 Hackford Close,
Brandlesholme,
Bury,
Greater Manchester,
BL8 1XP
United Kingdom

T +44 [0]7564 361 972

Rachel Ann Lucy

RAL

Architect

PROJECT TITLE 50 Woodhey Road	
ROP JOB NUMBER P0038	ISO 27001 CLASSIFICATION Planning
DRAWING TITLE Proposed Plans	
SCALE @ A3 1 : 100	
DATE FIRST ISSUED 05/06/23	
DRAWING NO. WHR-RALA-XX-XX-DR-A-(PL)-0003	REVISION P02