

Notes

1.

This document and all drawings are copyright of Studio Seventeen LTD and may not be reproduced without thier specific permission.
Do not scale from this drawing unless for planning purposes only. All dimensions to be site verified by contractor before construction.
All dimensions are in millimeters unless noted otherwise.
Studio Seventeen LTD shall be notified in writing of any discrepences.
2.
3.
4.

Revisions

REV	DATE	DRAWN	NOTES

project north
not to scale



status: Tender

client:
Michael Parkinson

project:
14 Ramsbottom
Road

title:
Site Plans

revision:

drawn by: GB

approved by: GB



date:

job no: 2005

scale: 1 : 200

drawing no:

102

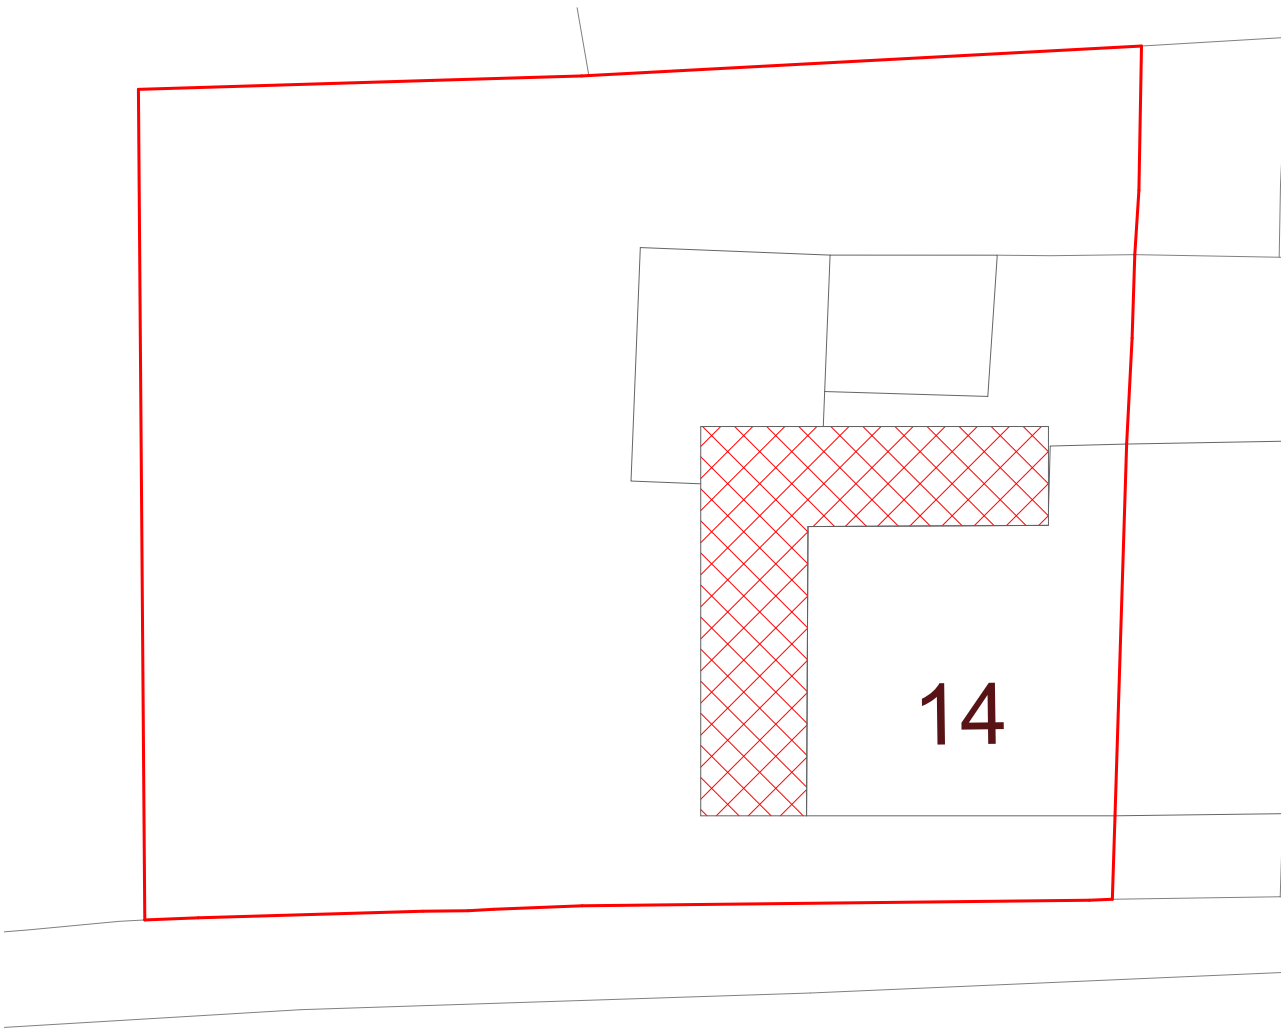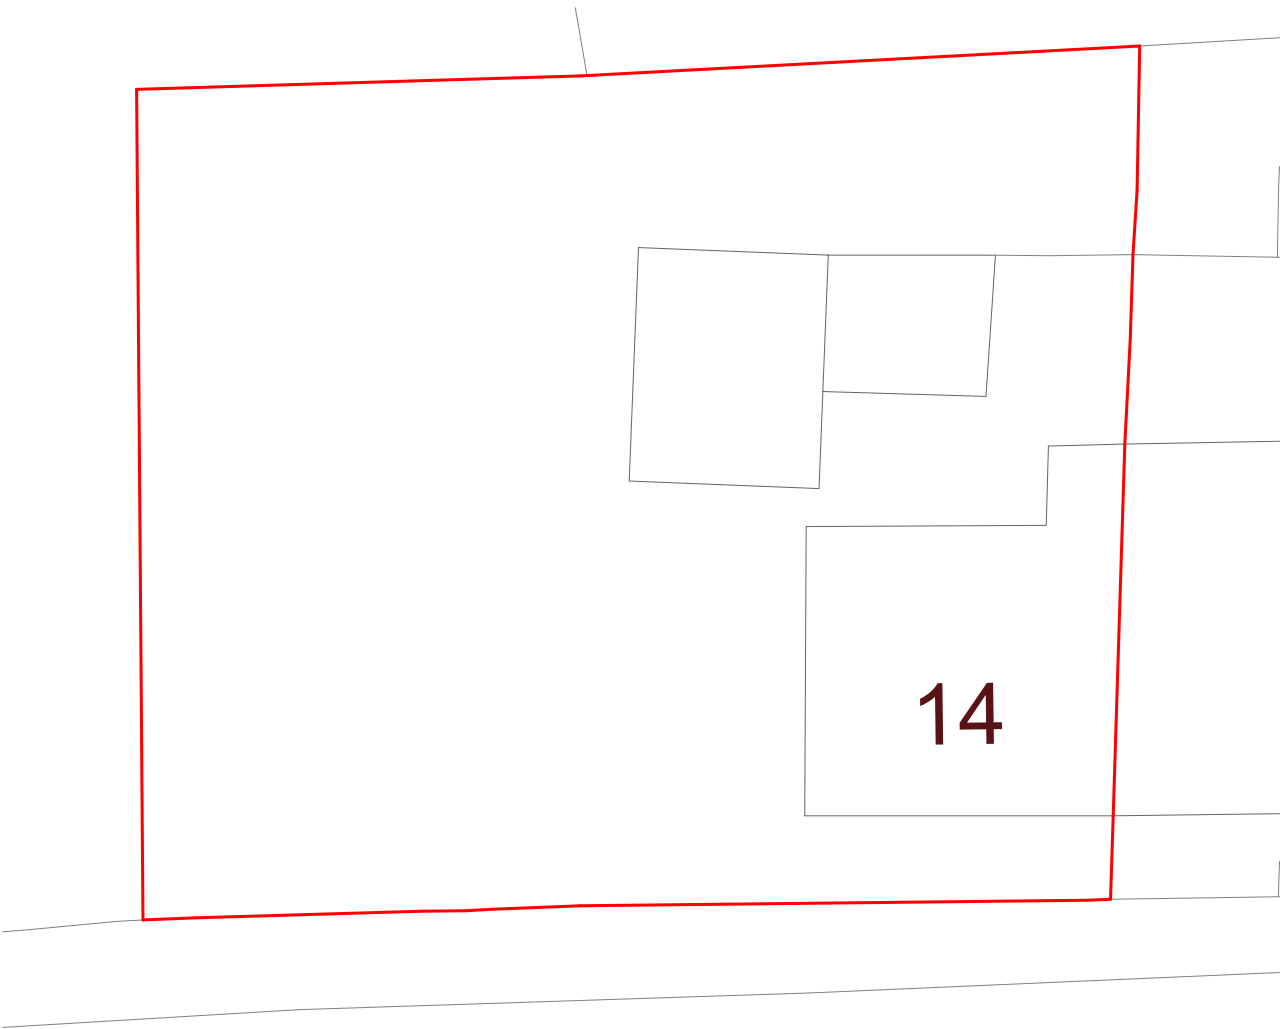

1

Existing Site Plan

SCALE: 1 : 200

2

Block Plan

SCALE: 1 : 200