

Notes	
1.	This document and all drawings are copyright of Studio Seventeen LTD and may not be reproduced without thier specific permission. Do not scale from this drawing unless for planning purposes only. All dimensions to be site verified by contractor before construction.
2.	
3.	All dimensions are in millimeters unless noted otherwise
4.	Studio Seventeen LTD shall be notified in writing of any discrepences.

Revisions			
REV	DATE	DRAWN	NOTES

project north
not to scale




status:	Tender
client:	Michael Parkinson

project:	14 Ramsbottom Road
----------	--------------------

title:	Site Plans
--------	------------

revision:	
drawn by:	Author
approved by:	Approver
date:	
job no:	2005
scale:	1 : 200

drawing no:	103
-------------	-----

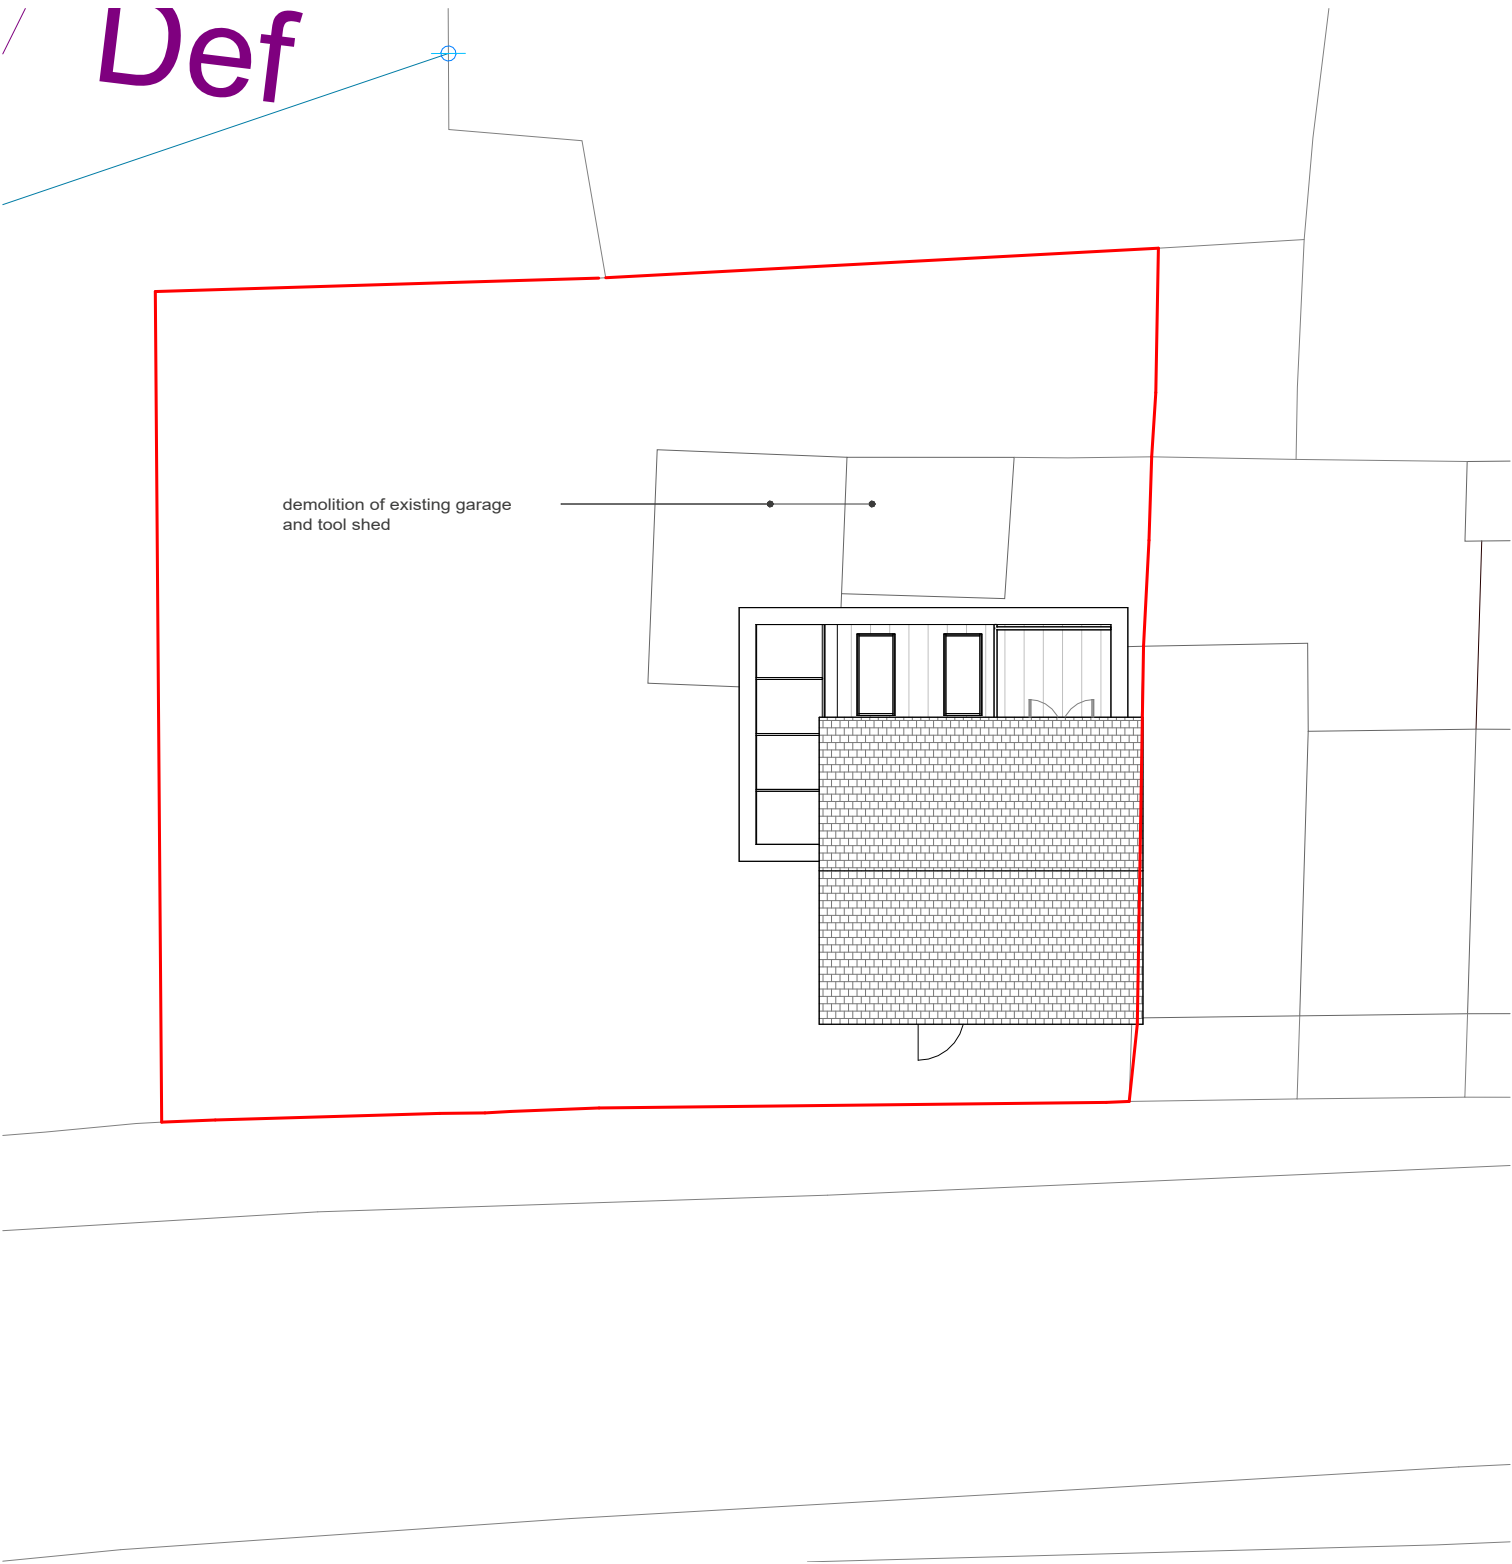

1

Proposed Site Plan

SCALE: 1 : 200

