

Notes

1.

This document and all drawings are copyright of Studio Seventeen LTD and may not be reproduced without thier specific permission.
Do not scale from this drawing unless for planning purposes only. All dimensions to be site verified by contractor before construction.
2.

All dimensions are in millimeters unless noted otherwise.
Studio Seventeen LTD shall be notified in writing of any discrepences.
3.
4.

Revisions

REV	DATE	DRAWN	NOTES

project north

not to scale



status: Tender

client:
Michael Parkinson

project:
14 Ramsbottom
Road

title:
Proposed East Elevation

revision:

drawn by: GB

approved by: GB


date:

job no: 2005

scale: 1 : 50

drawing no:

403

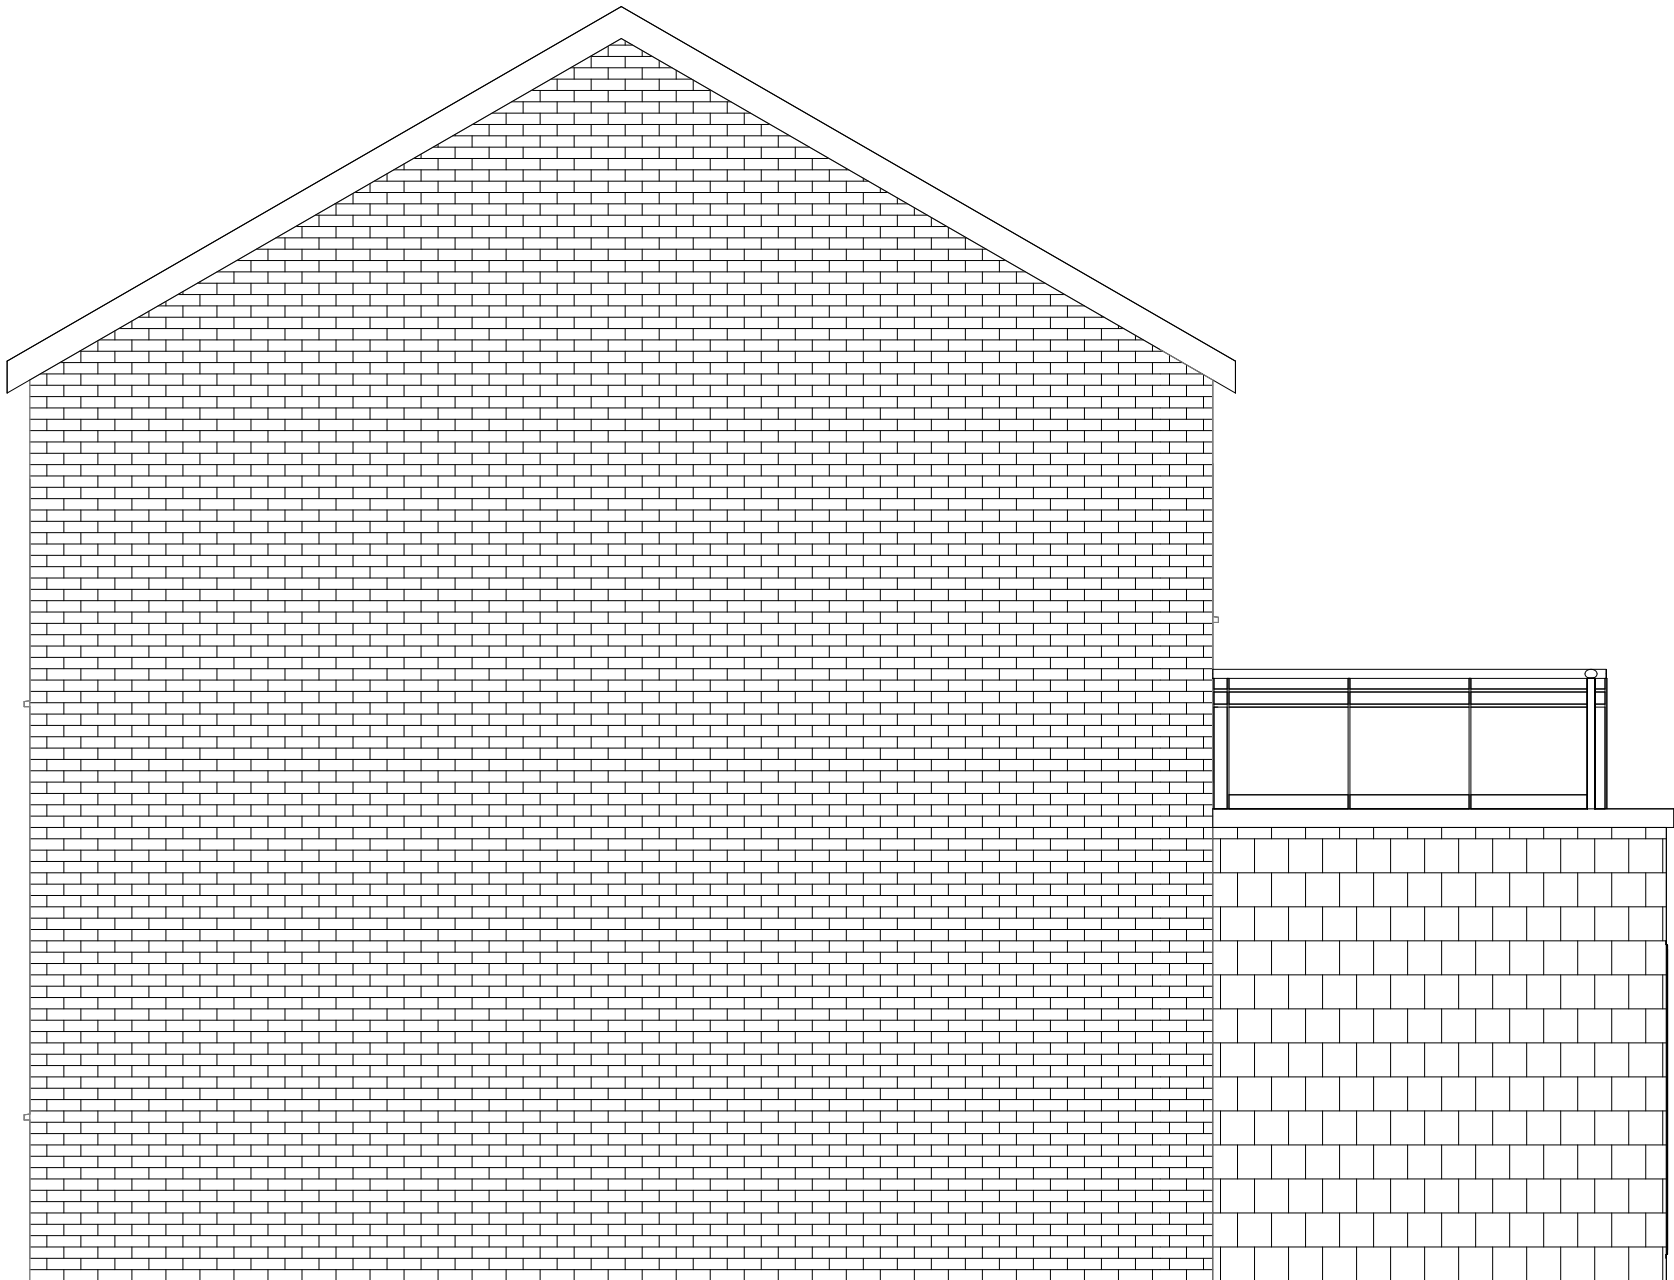

1

Proposed East

SCALE: 1 : 50

