




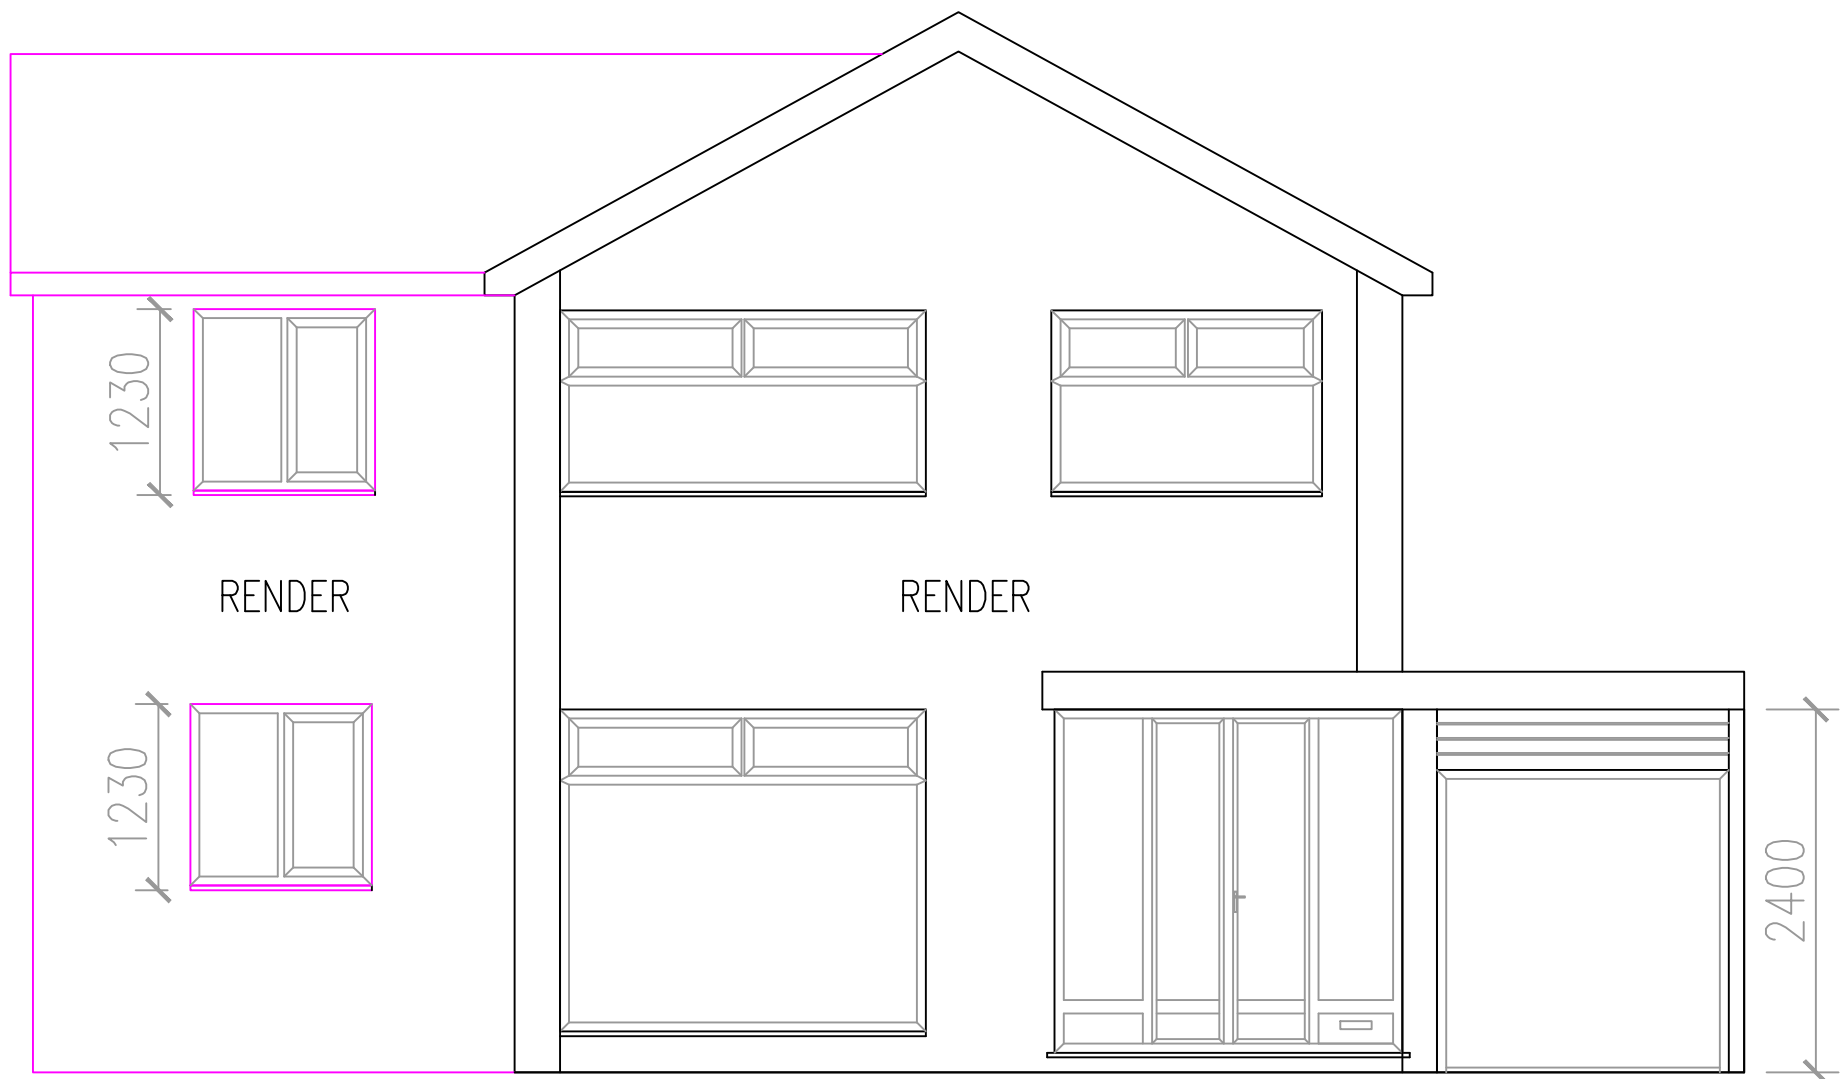


PROPOSED FRONT ELEVATION

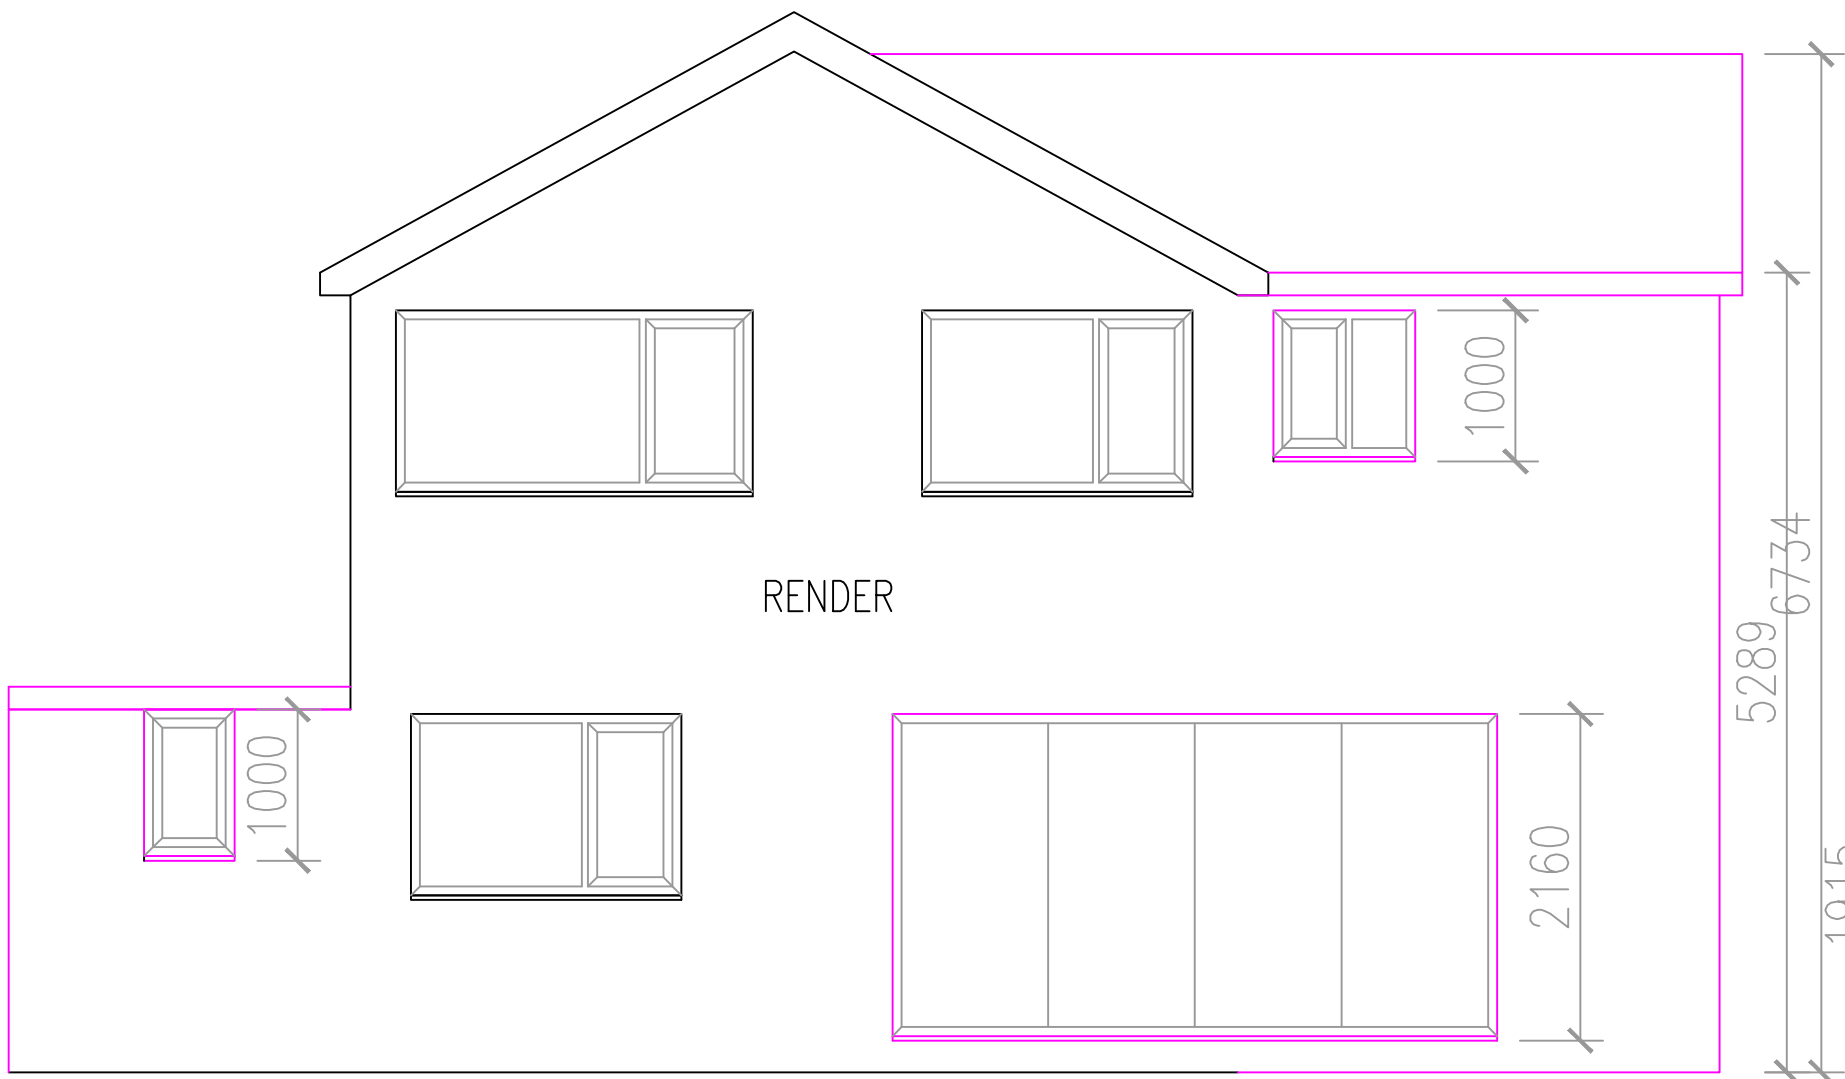


PROPOSED REAR ELEVATION

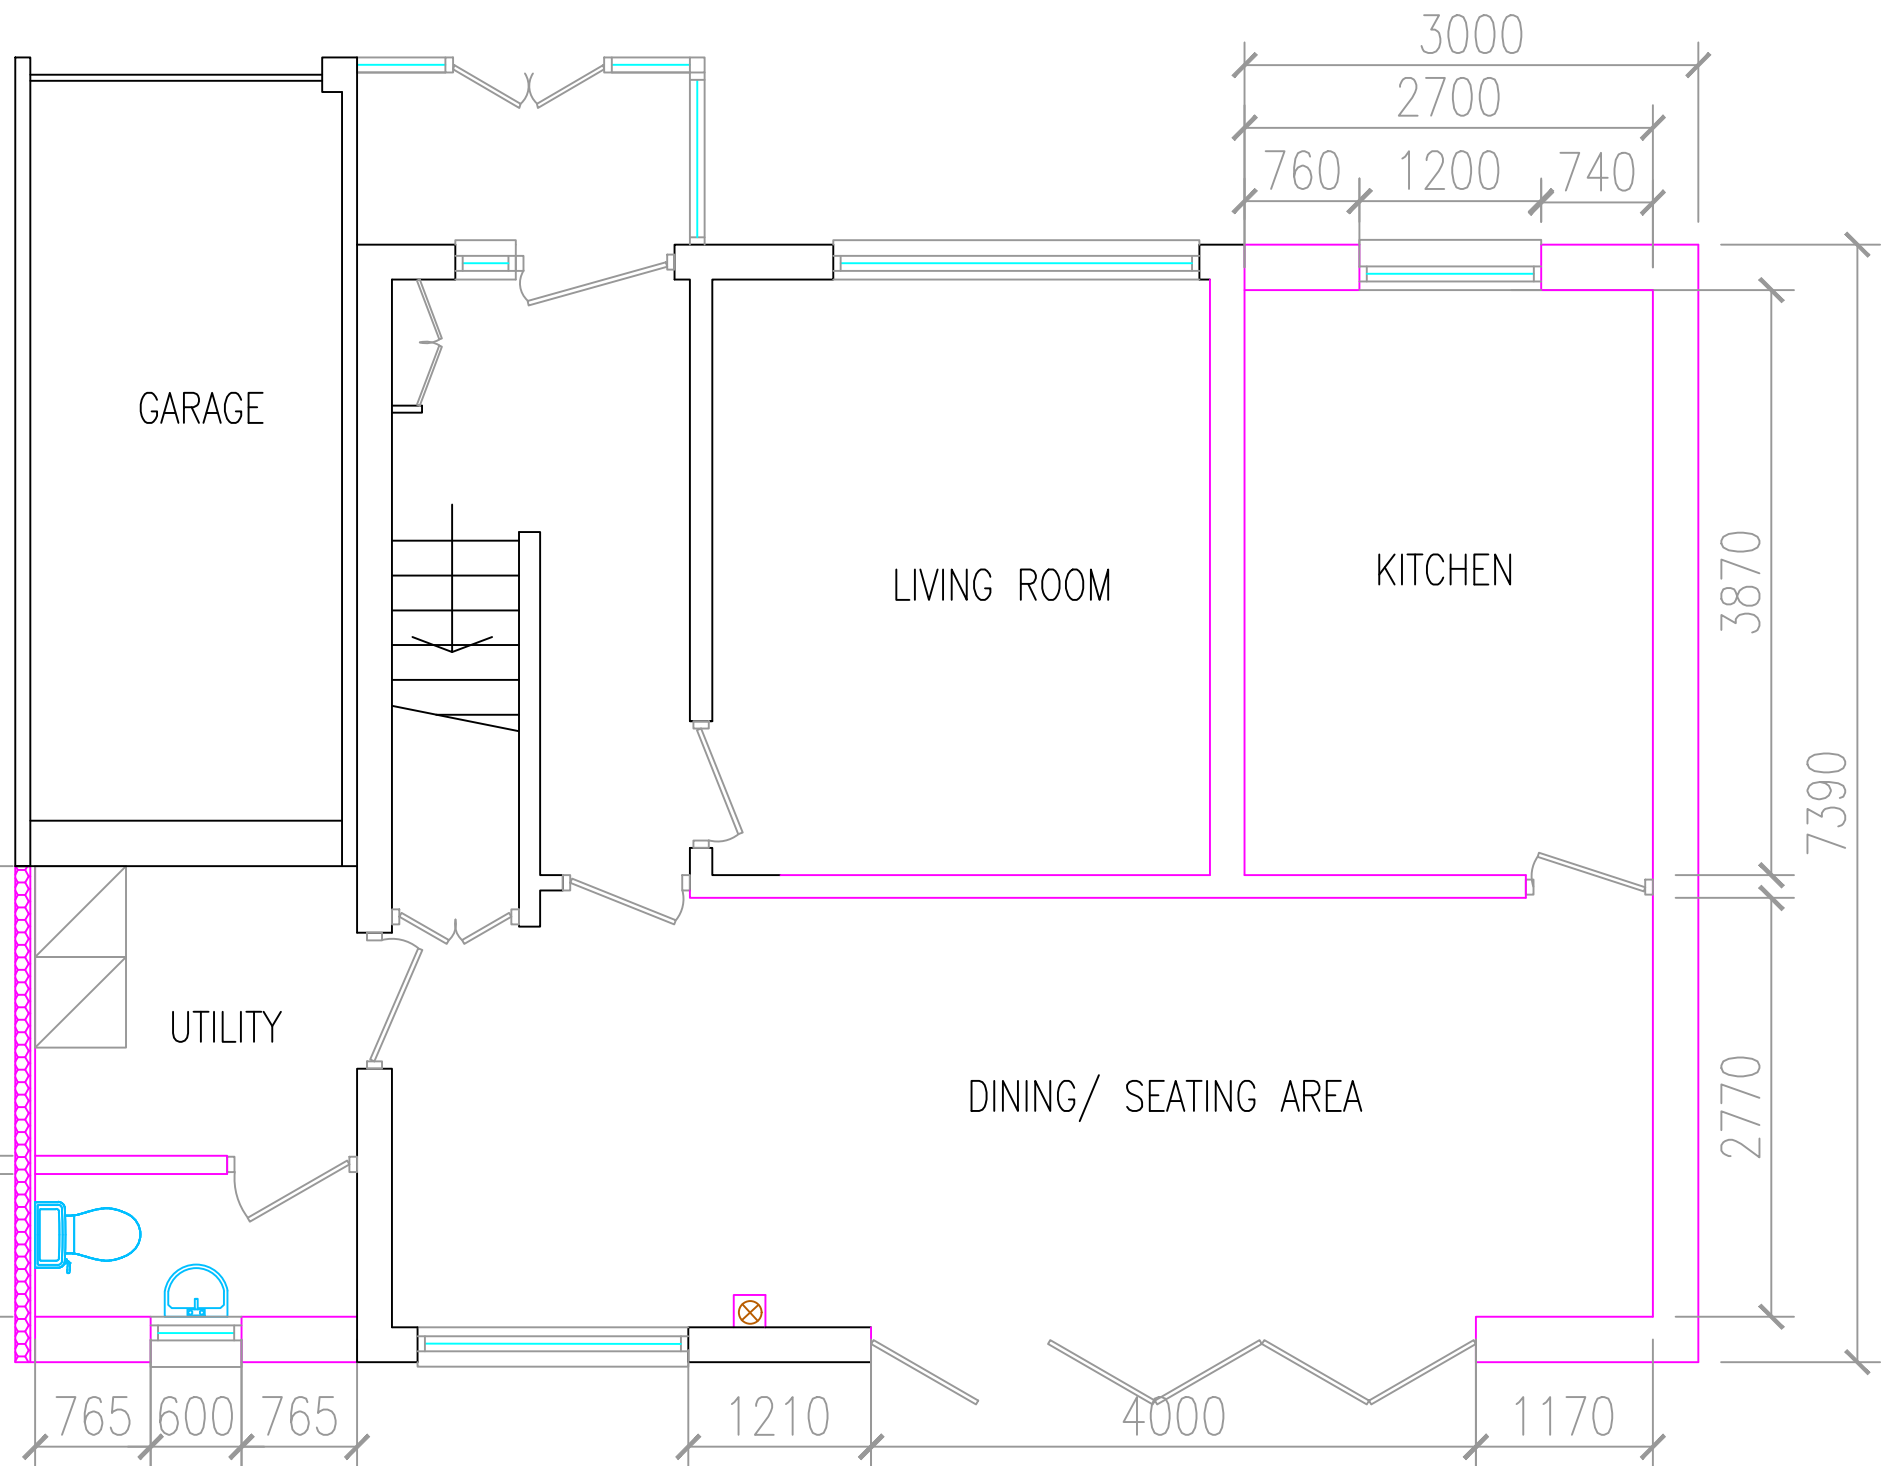


PROPOSED GROUND FLOOR

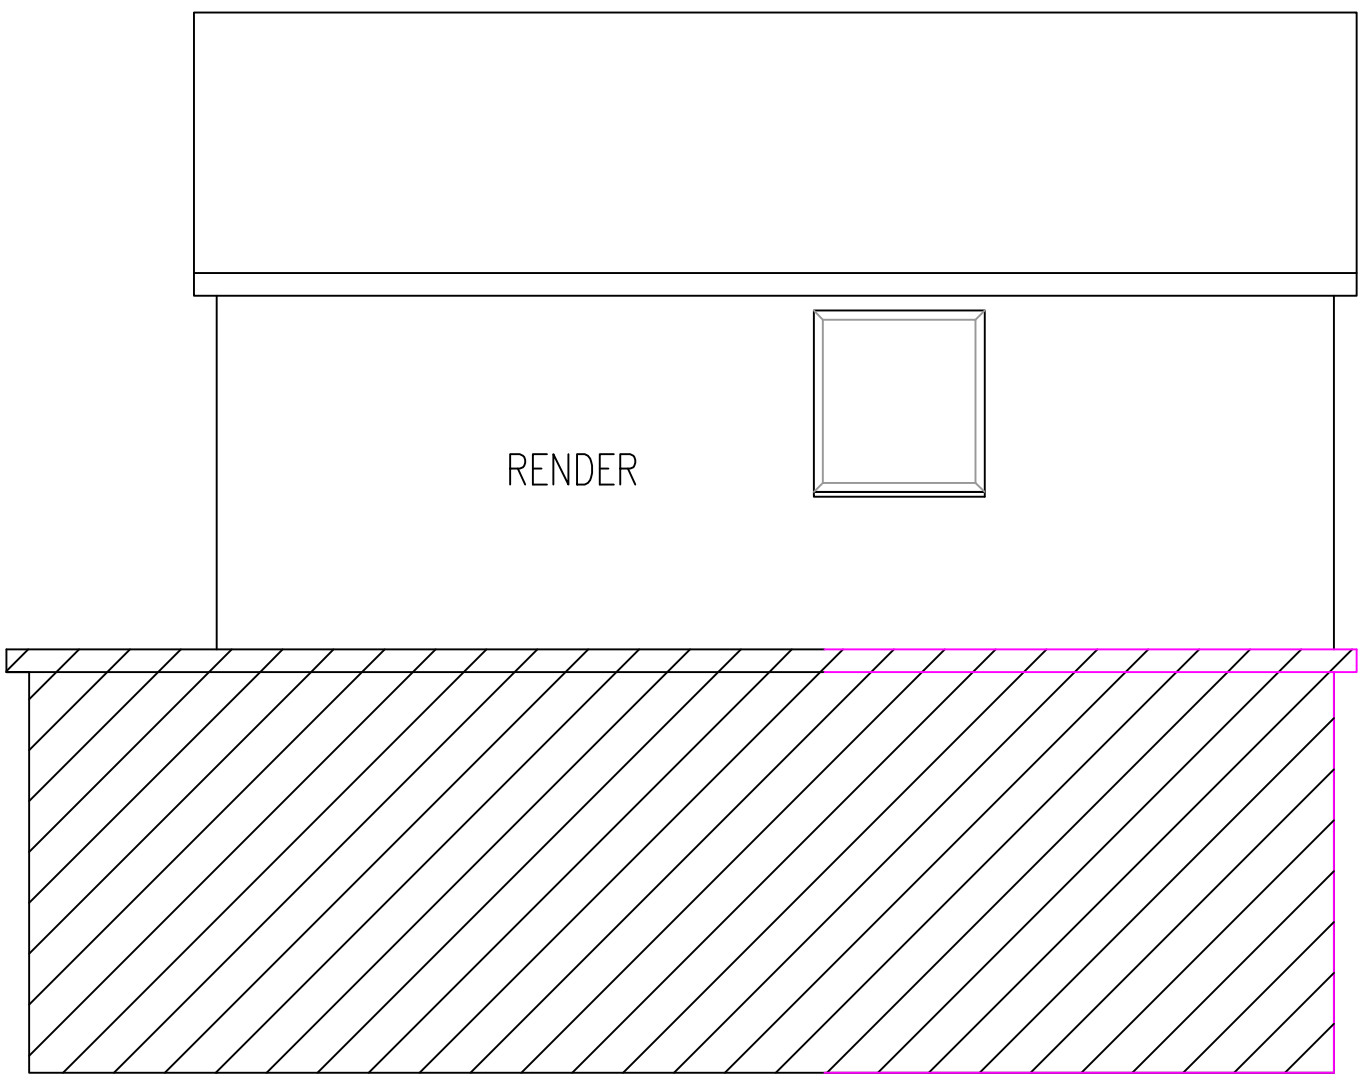

PROPOSED RHS ELEVATION

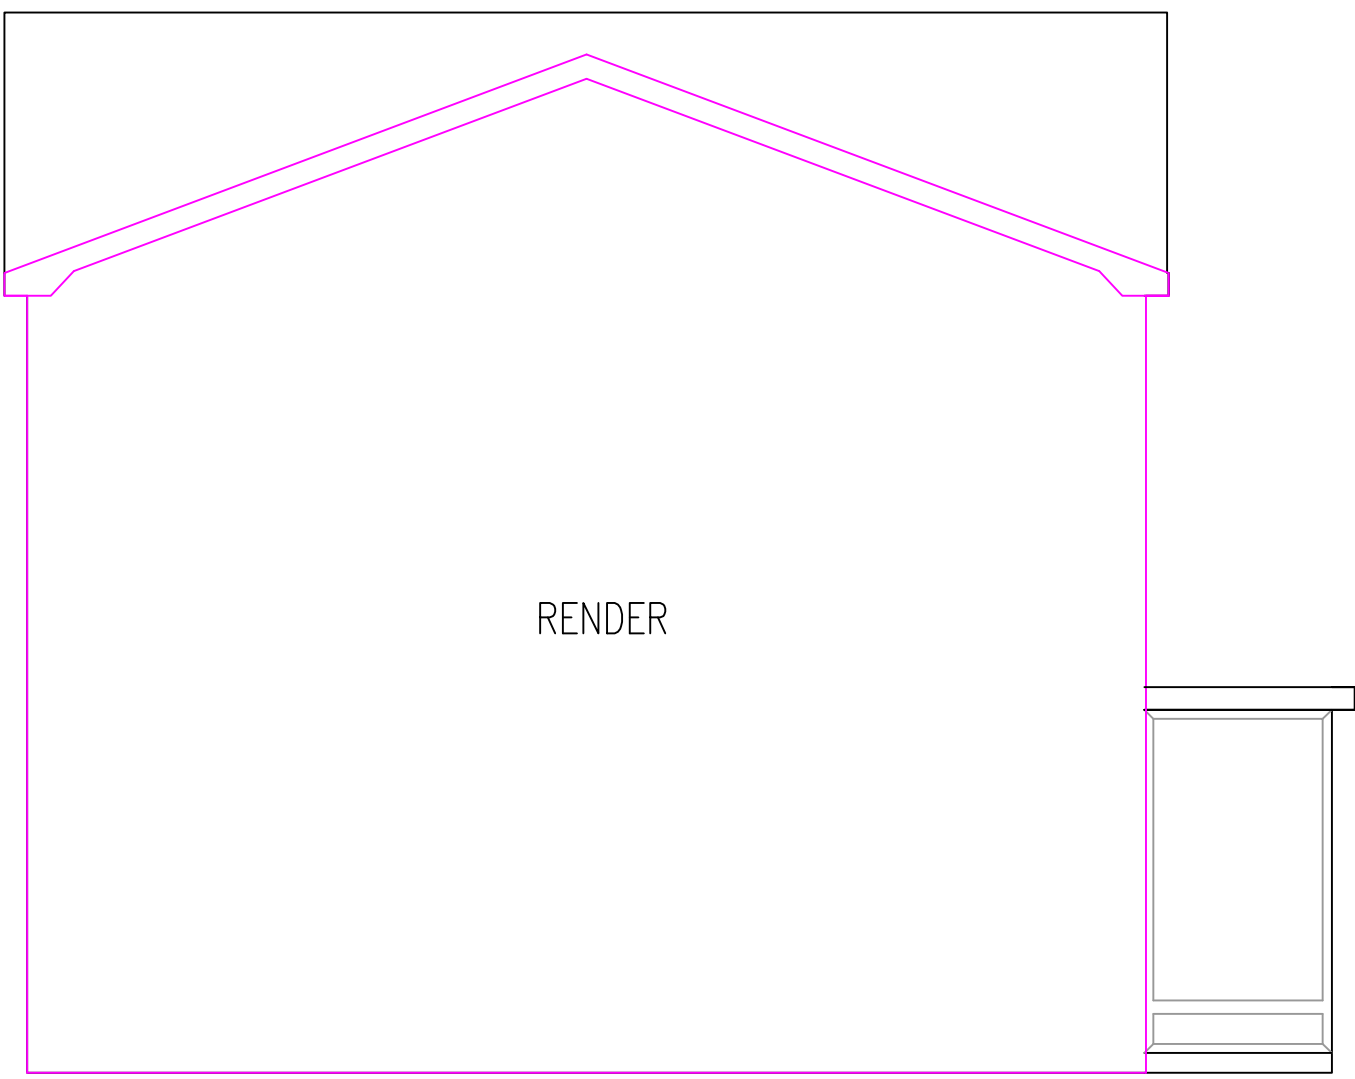

PROPOSED LHS ELEVATION

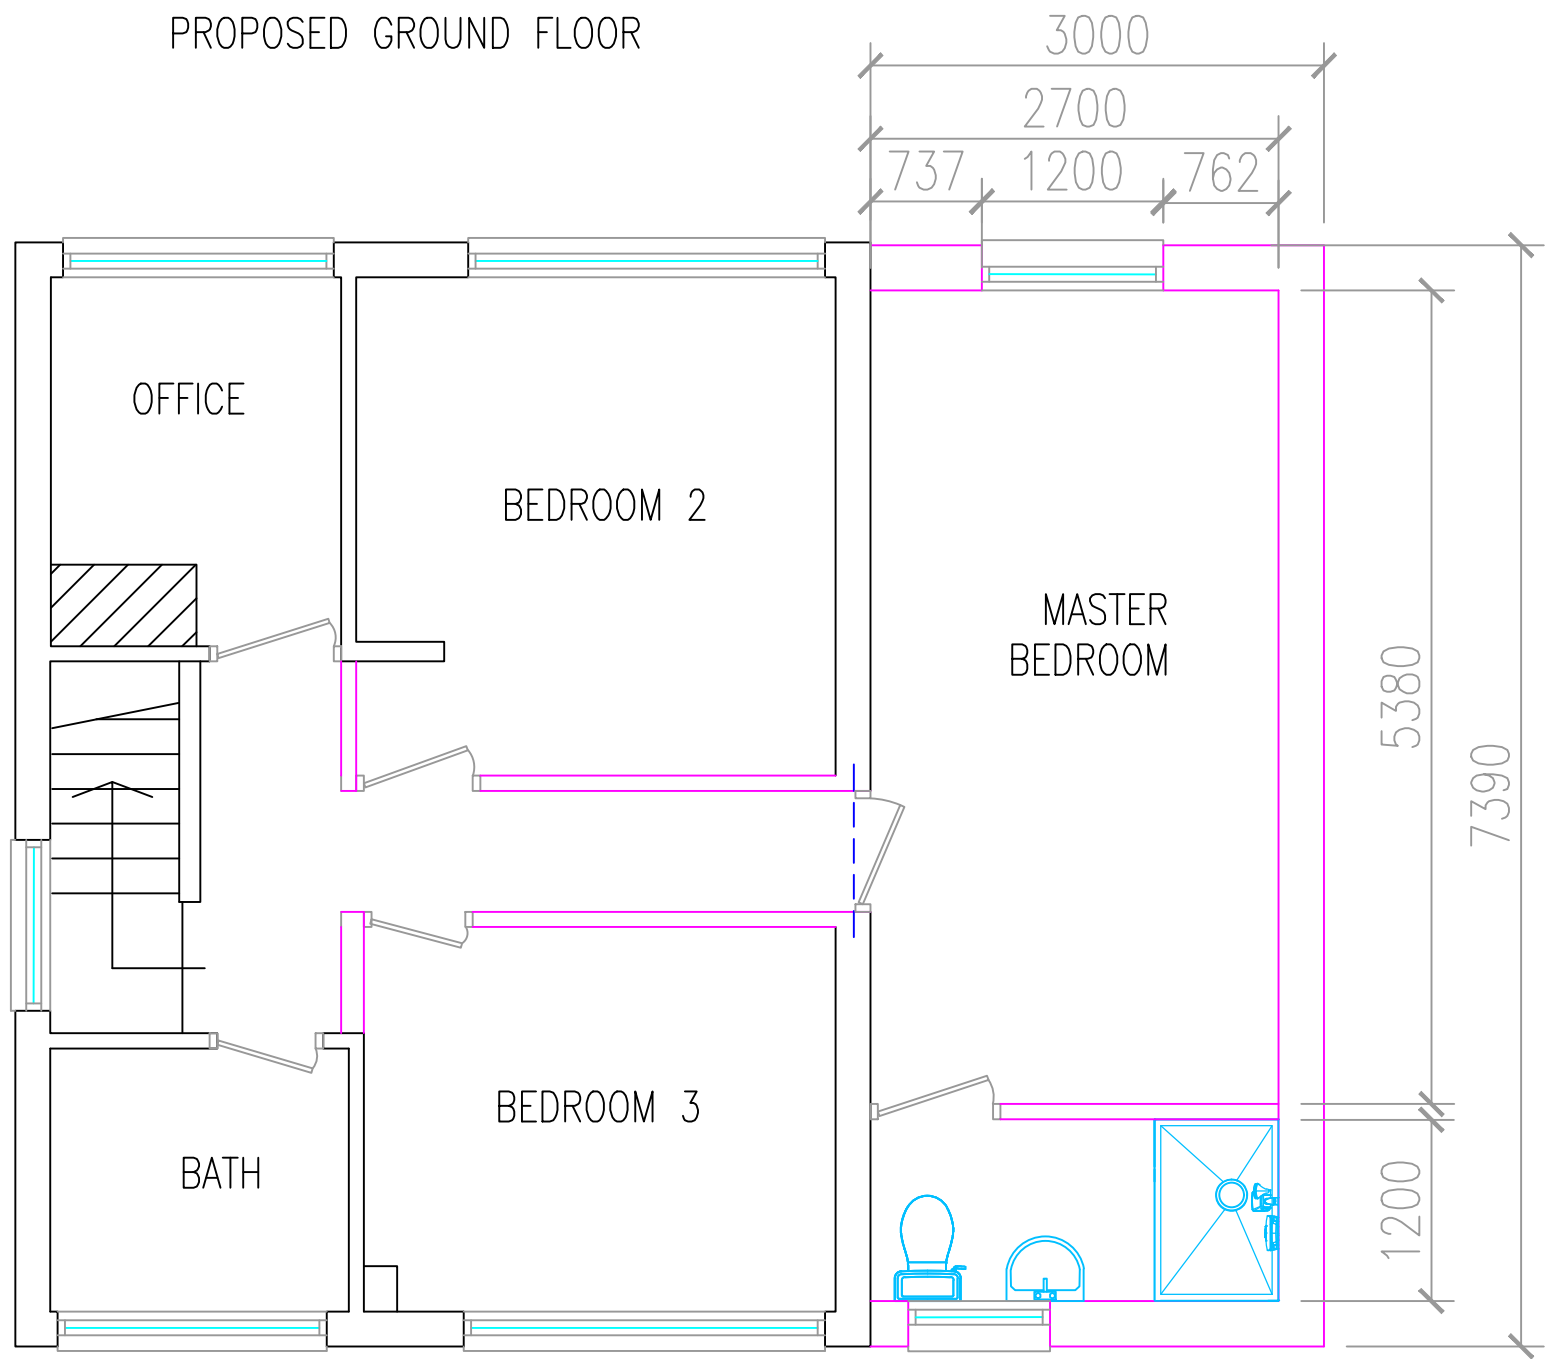

PROPOSED FIRST FLOOR

| Amendments                                             |          |  |
|--------------------------------------------------------|----------|--|
| A - Roof amendments made to include pike               | Nov 2021 |  |
| B - Alternative layout                                 | Jan 2022 |  |
| C - Annotation to show render finish to all elevations | Jan 2023 |  |

JB

DESIGNS

Rebecca Bates  
36 Brown Street  
Radcliffe  
07748282102

|                                        |                |
|----------------------------------------|----------------|
| Client: Mr and Mrs Kelly               |                |
| Address: 1 Holbeach Close              |                |
| Rev: C                                 |                |
| Scale: 1:50                            |                |
| Drawing: Proposed Plans and Elevations | Date: Jan 2022 |