





EXISTING GROUND FLOOR PLAN 1 : 50

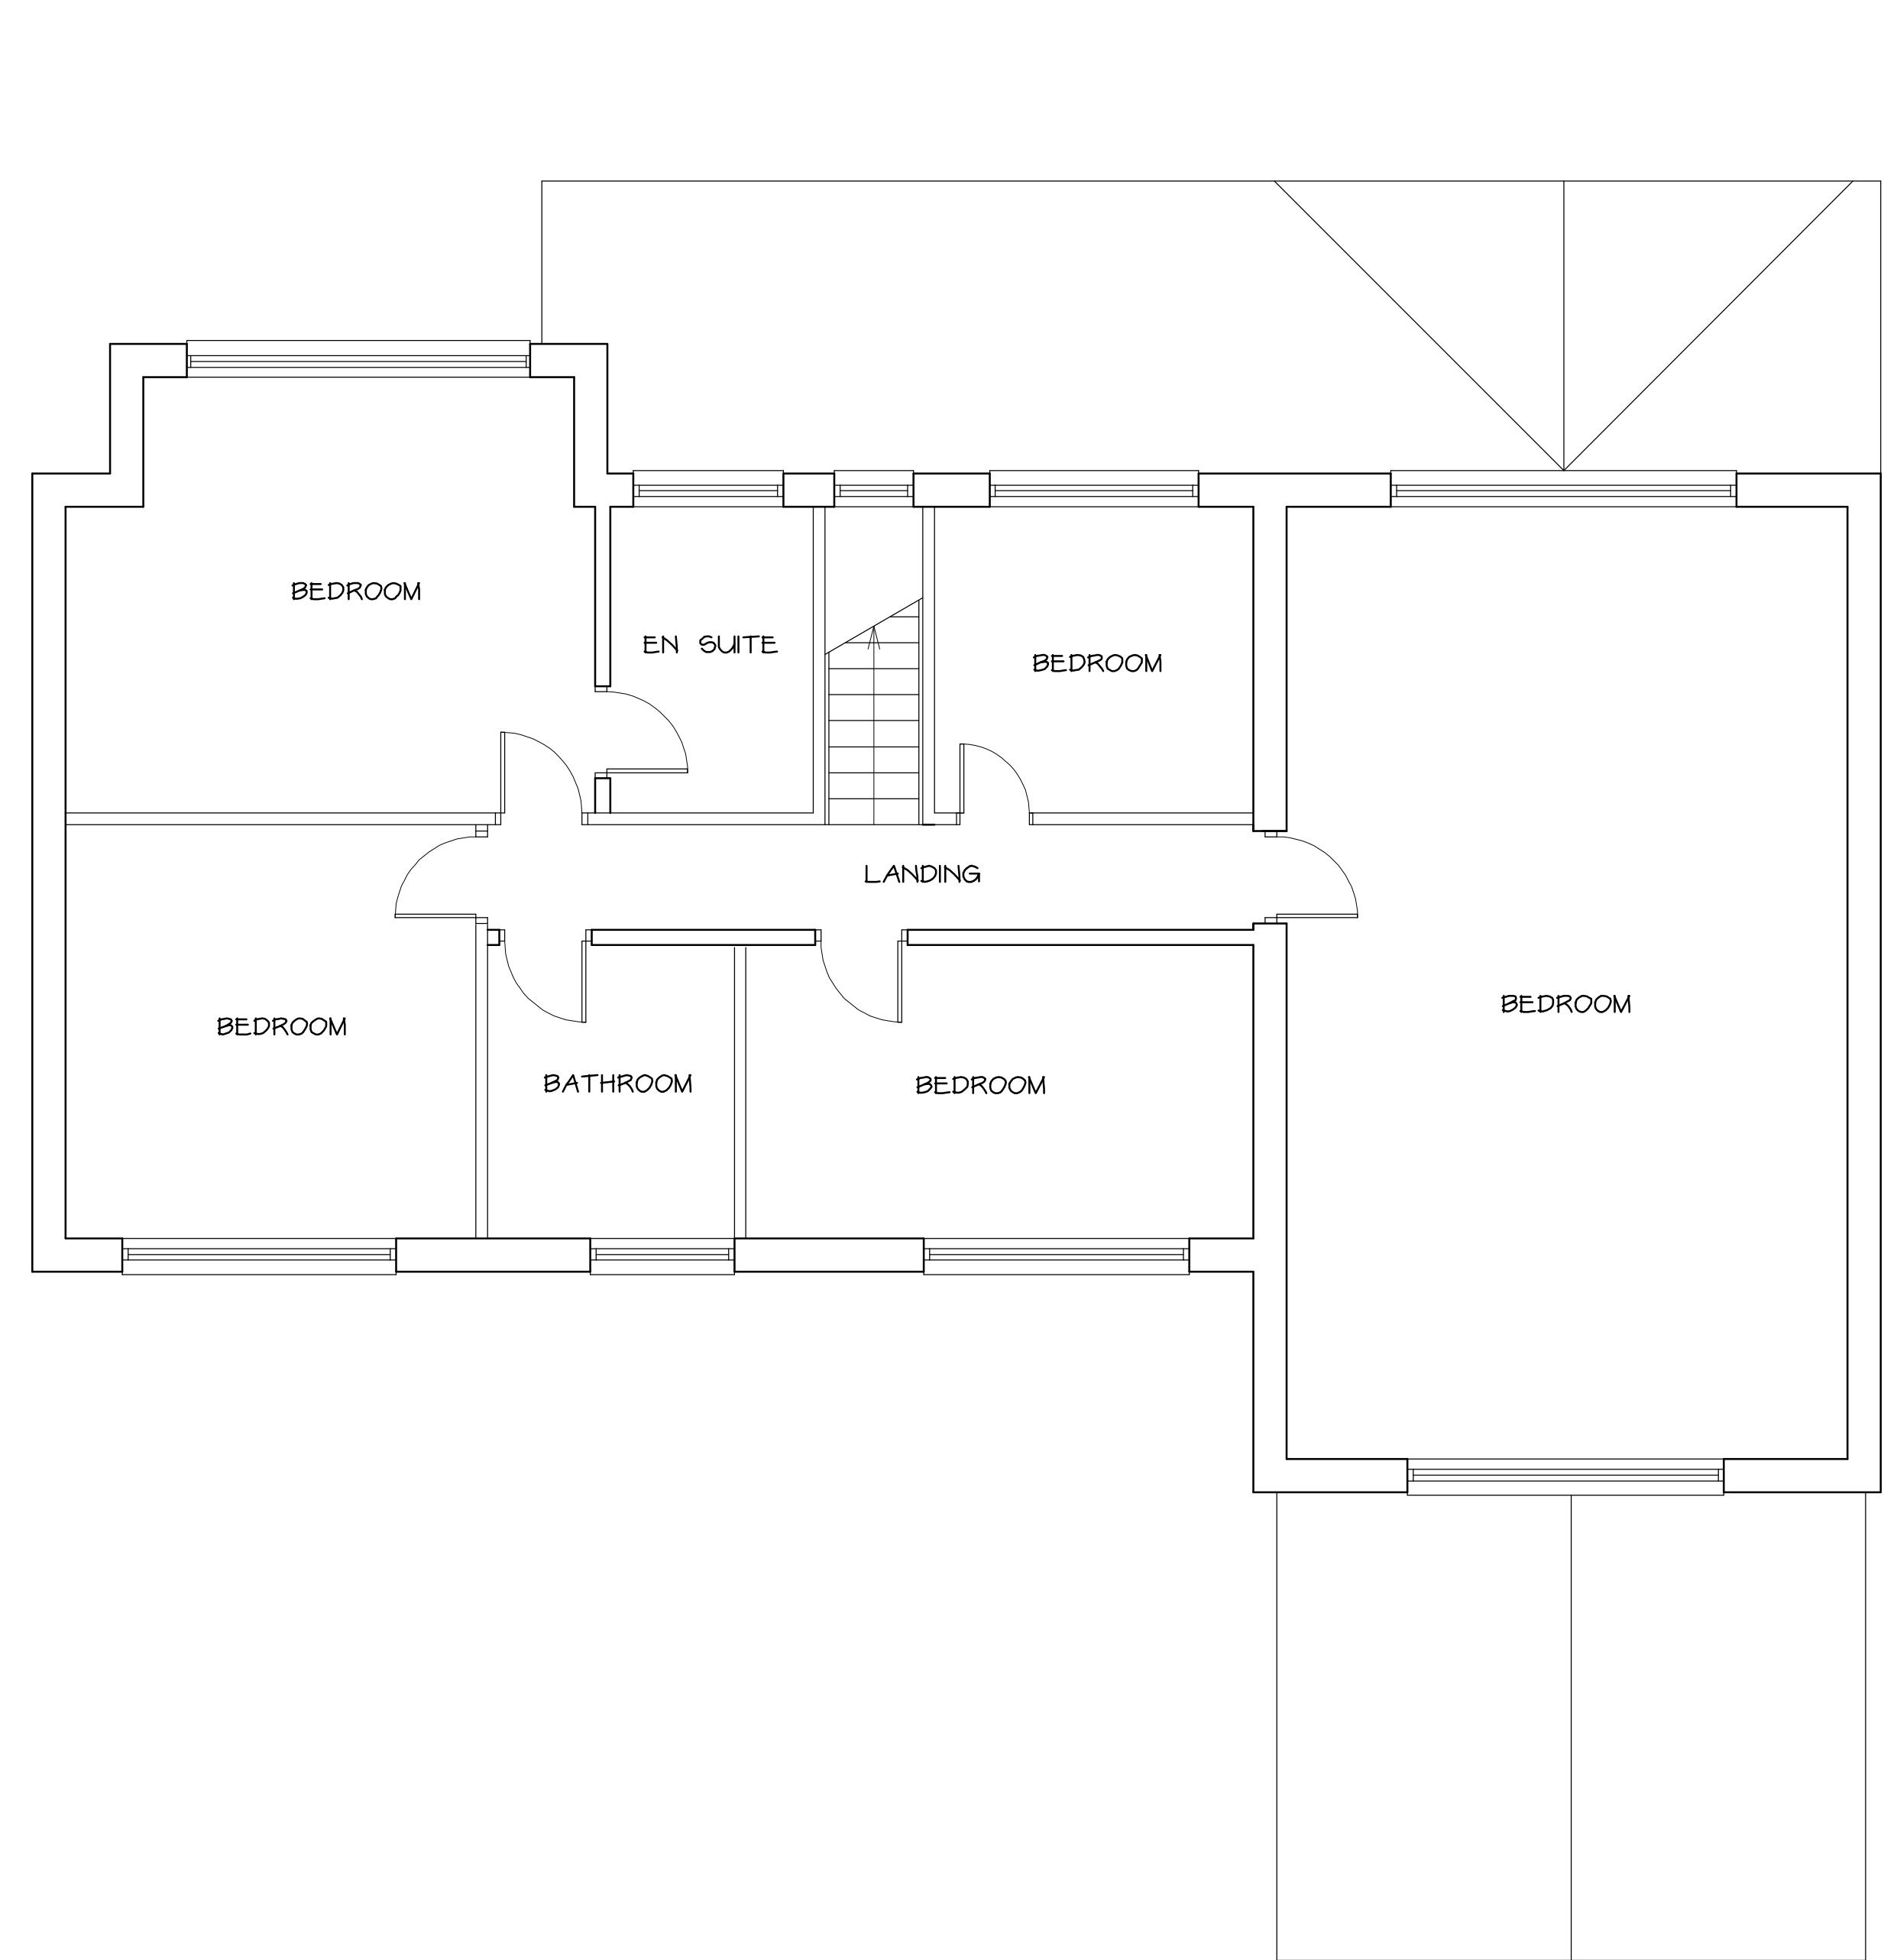


EXISTING FIRST FLOOR PLAN 1 : 50




SOUTH

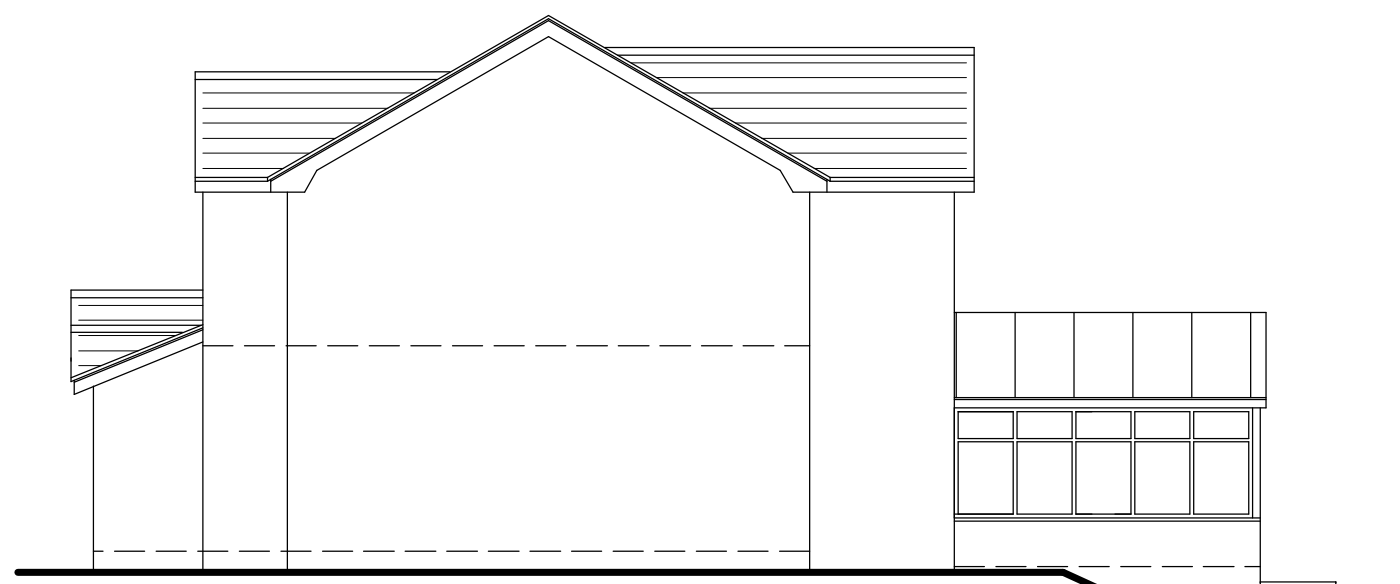

EAST

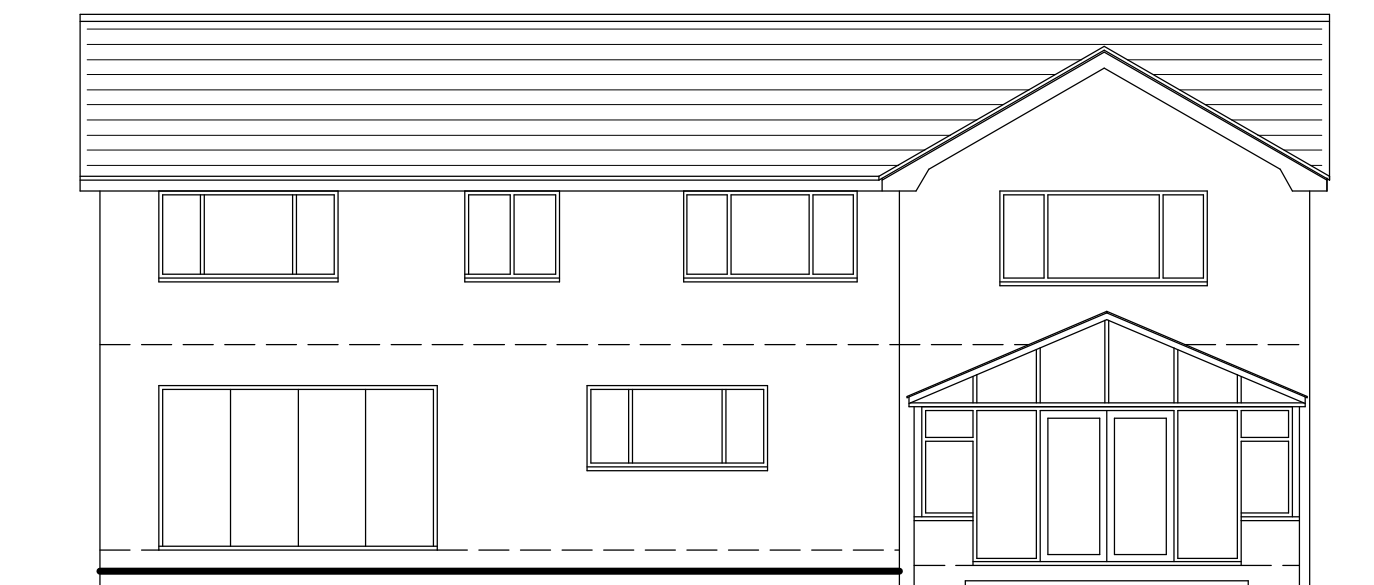

NORTH

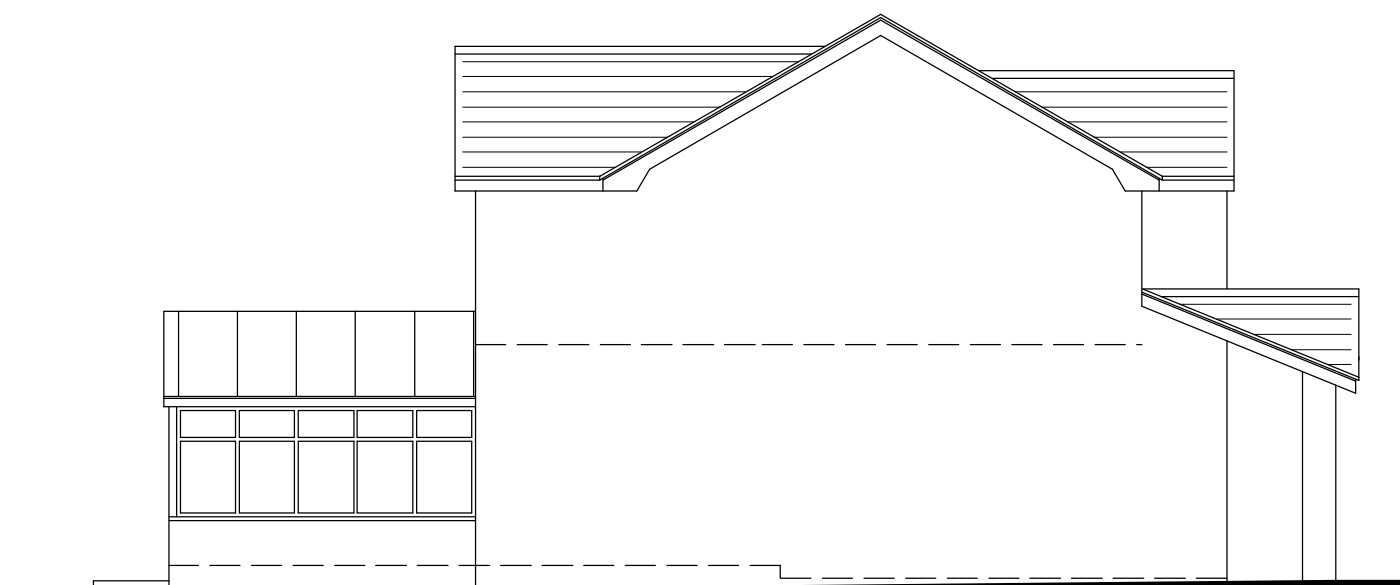

WEST

EXISTING ELEVATIONS 1 : 100

Telephone 0161 643 2422

Northside Plans Ltd

Planning and Building Design

116 Simister Lane Prestwich Manchester M25 2SB

Project
PROPOSED SINGLE STOREY FRONT
EXTENSION AND INTERNAL ALTERATIONS
TO FORM FAMILY ANNEXE AND SINGLE
STOREY REAR EXTENSION AND
CONSERVATORY

85 SIMISTER LANE
PRESTWICH

Title
EXISTING FLOOR PLANS AND ELEVATIONS

Scale 1:50 1:100 (A1) Date 01/2025
Drawn by NIGEL TAMS Dwg.no.056L/20