


SCALE 1:100

Conway Architectural Design shall have no responsibility for any use made of this document other than for that which it was prepared and issued. This drawing should not be scaled. Work to figured dimensions only.
All dimensions and levels to be checked on site. No building work is to be started until all relevant approvals are in place. Any discrepancies should be reported to Conway Architectural Design.
This drawing should not be reproduced without written permission from Conway Architectural Design.
Standard Building Regs Notes are to be provided by Conway Architectural Design prior to a building regs application being submitted.




West Facing Front Elevation

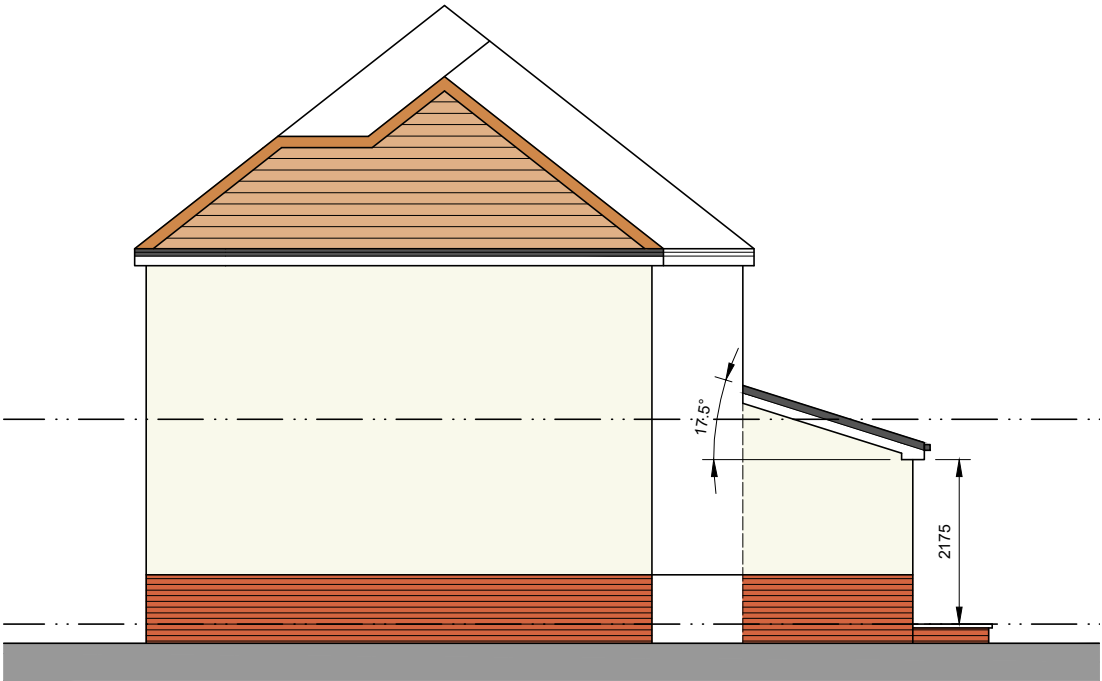

South Facing Side Elevation



East Facing Rear Elevation

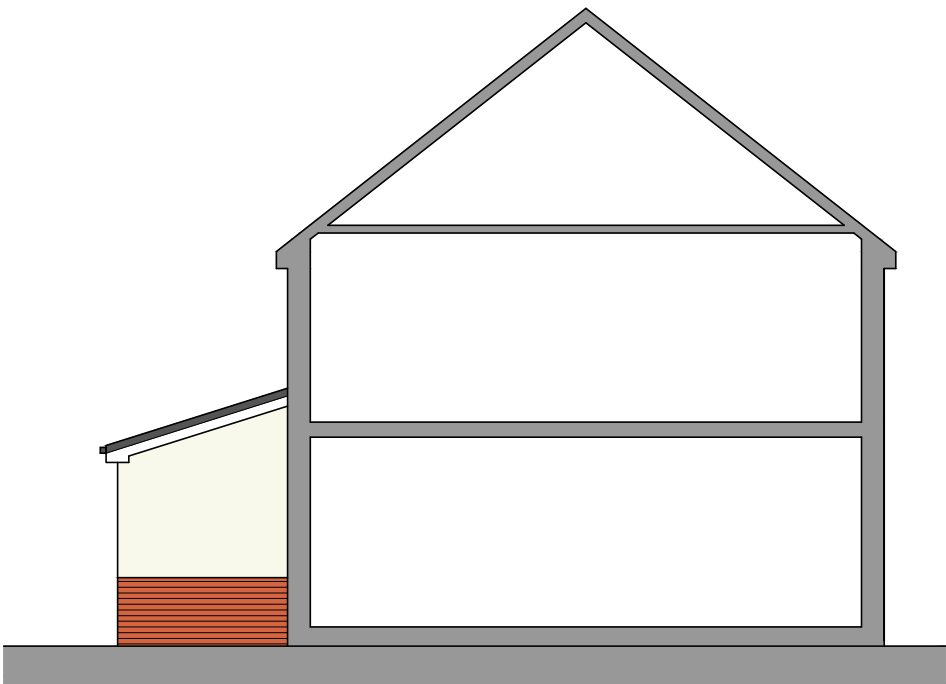

North Facing Side Elevation

New Elevational Finishes

Brickwork	Red multi to match existing
Render	Off white to match existing
Roof Tiles/Slates	Terracottato match existing
Doors	Upvc
Windows	Upvc
Soffits and Fascias	Upvc
Rainwater Goods	Upvc

Conway Architectural Design

6 Conway Close
Alkrington
Middleton
Manchester, M24 1EW
E: conway-design@outlook.com

JOB TITLE :
ADDRESS :
DRAWING TITLE :
SCALE :
DRAWN : xxx

Proposed Extensions
1 Mansfield Avenue, Ramsbottom
Proposed Elevations
1:100 @ A3
DATE : 17.10.24

JOB NO./
DWG NO.

891-108A