



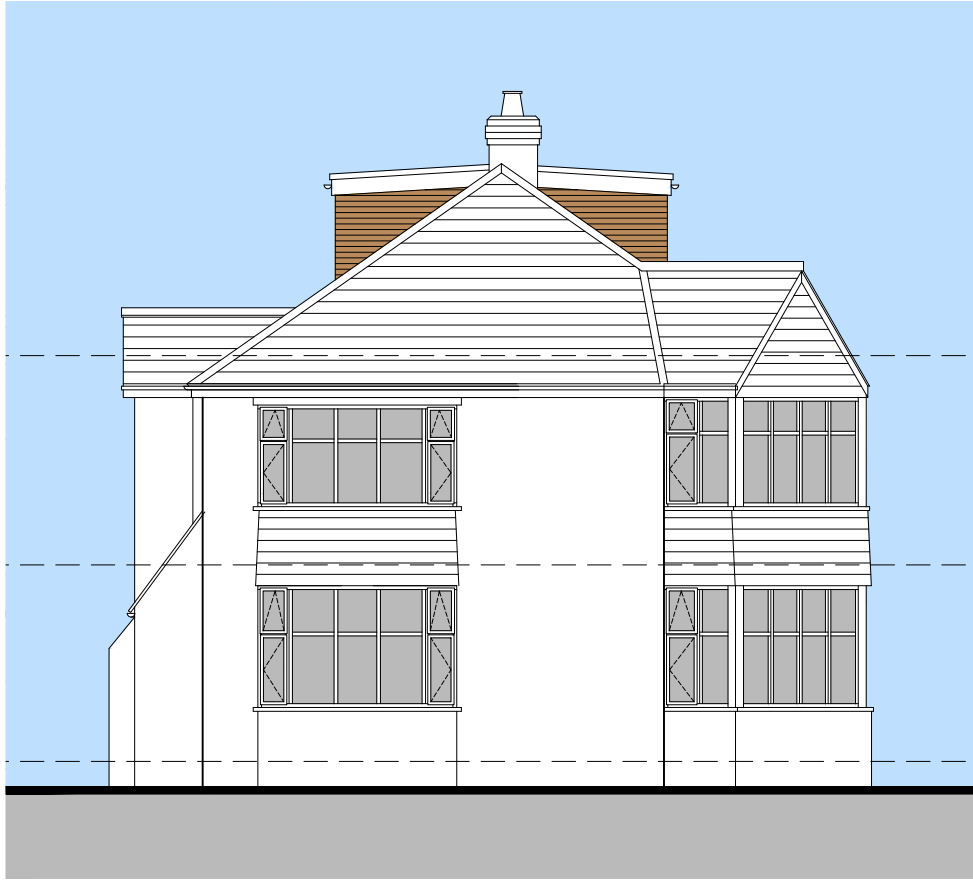

Proposed North / Front (Facing Holyrood Grove) Elevation  
(1:100)




Proposed East / Gable Elevation  
(1:100)

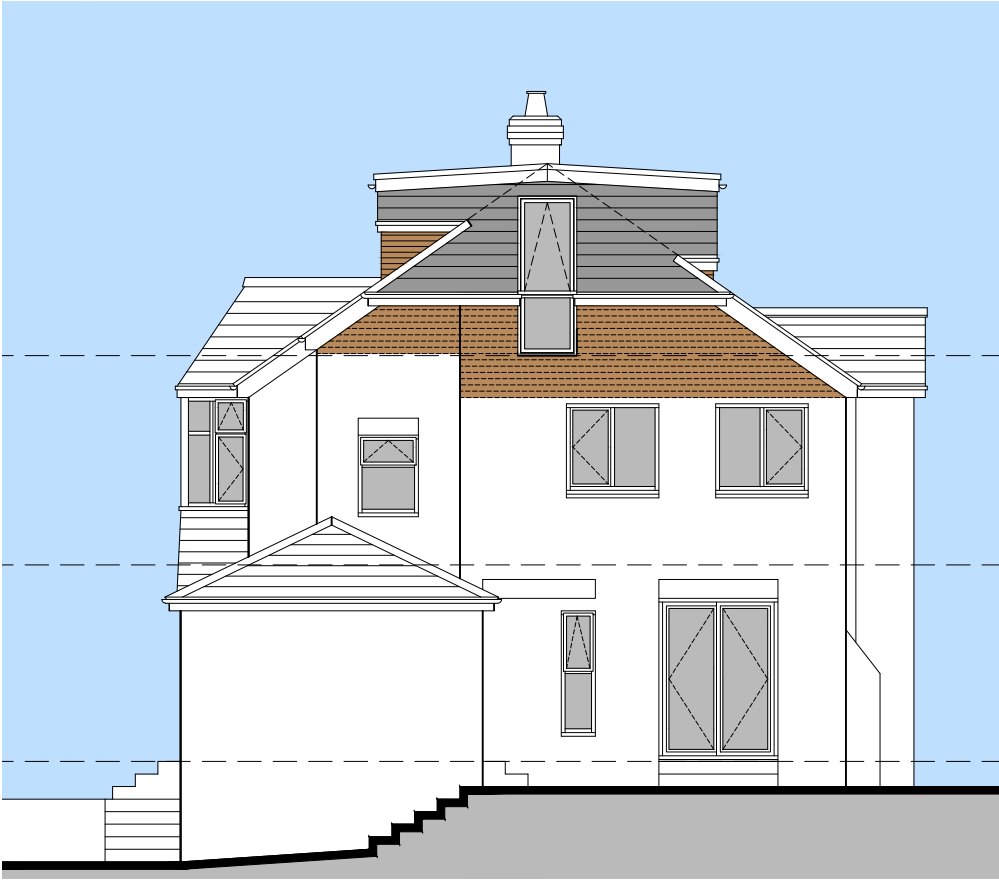


Proposed South / Rear Elevation  
(1:100)



Proposed West / Side (Facing Holyrood Drive) Elevation  
(1:100)

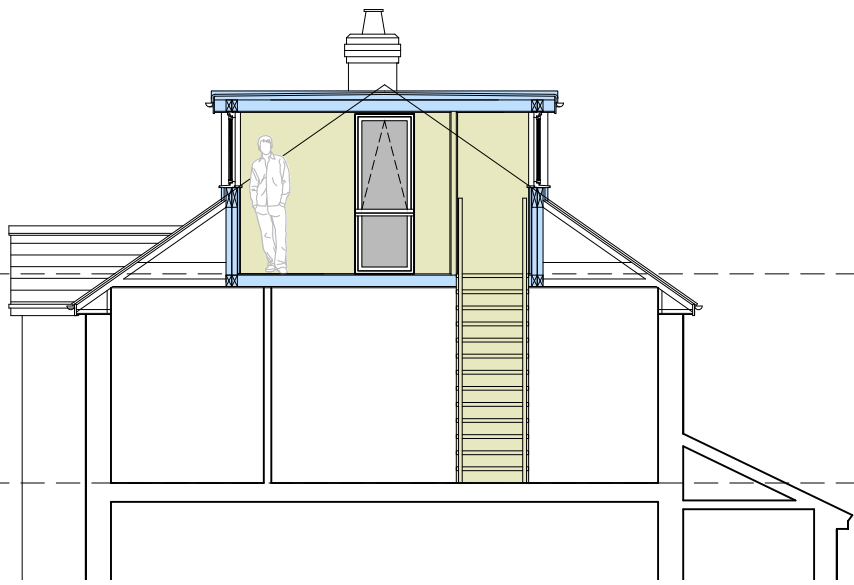


Proposed Typical Sections  
(1:100)

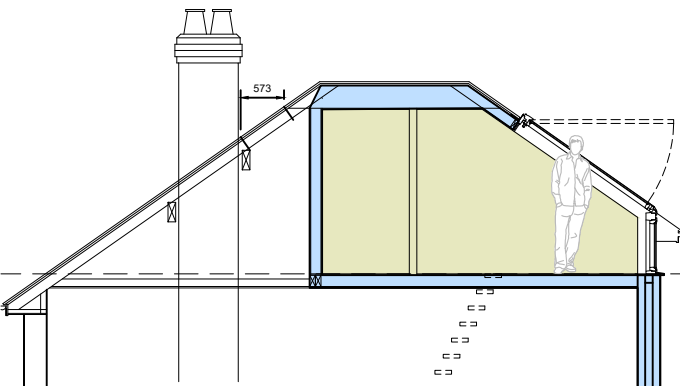


**MATERIALS:-**


- Blue / grey natural roof slates to main roof, to match existing
- Plain clay brown, vertical wall tiles to dormer walls
- White uPVC rainwater goods / soffits / fascias to match existing
- Brown facing brickwork to match existing
- White double glazed uPVC windows & doors to match existing

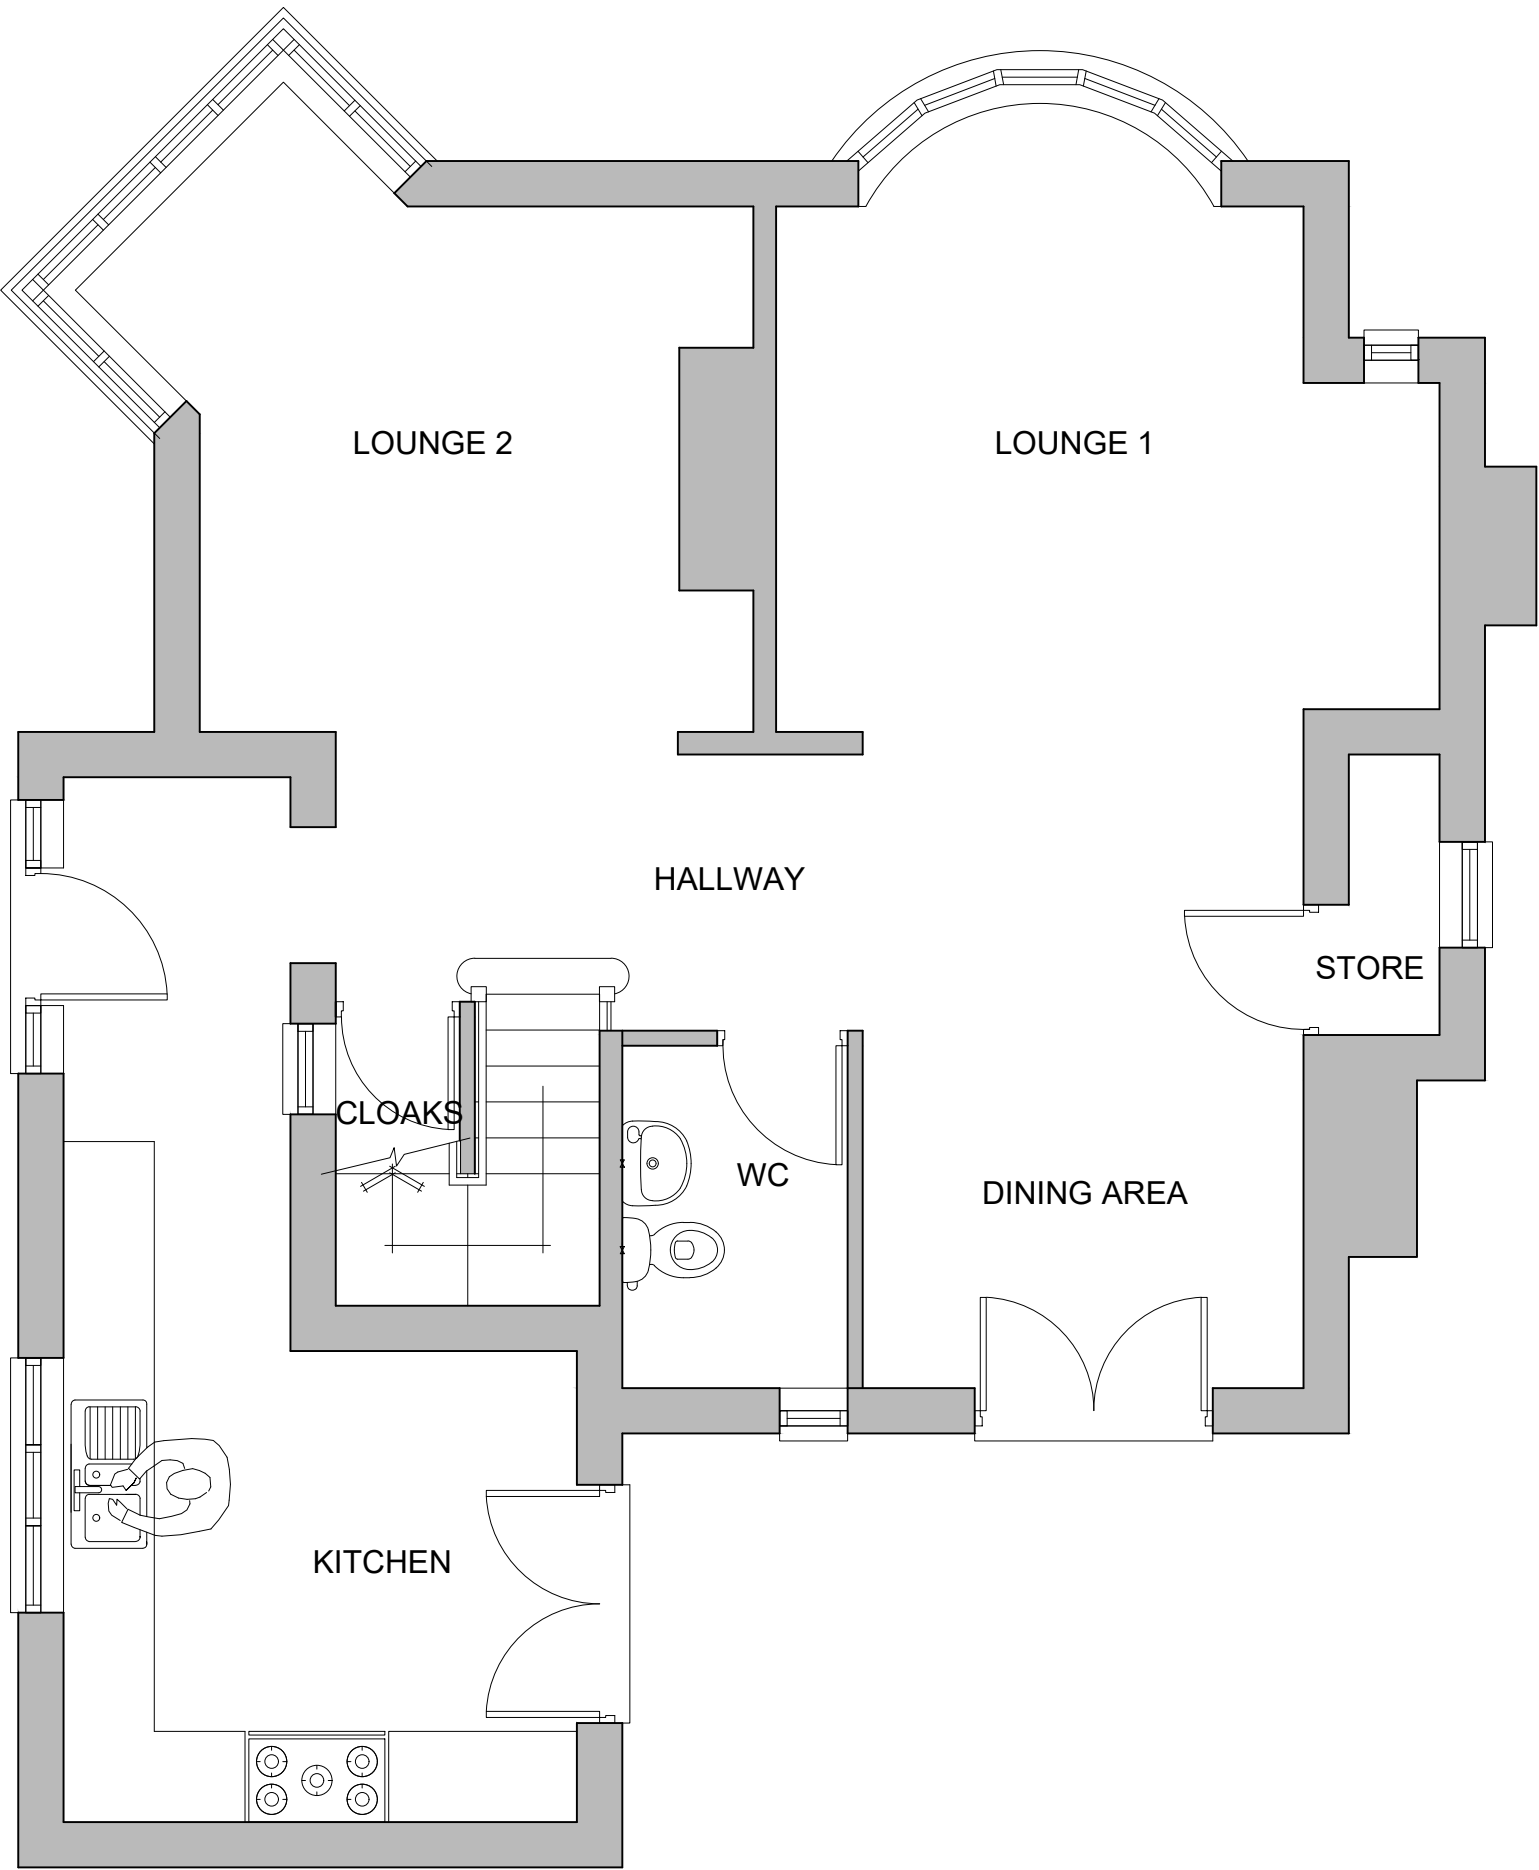


Existing / Proposed Ground Floor Plan (1:50)

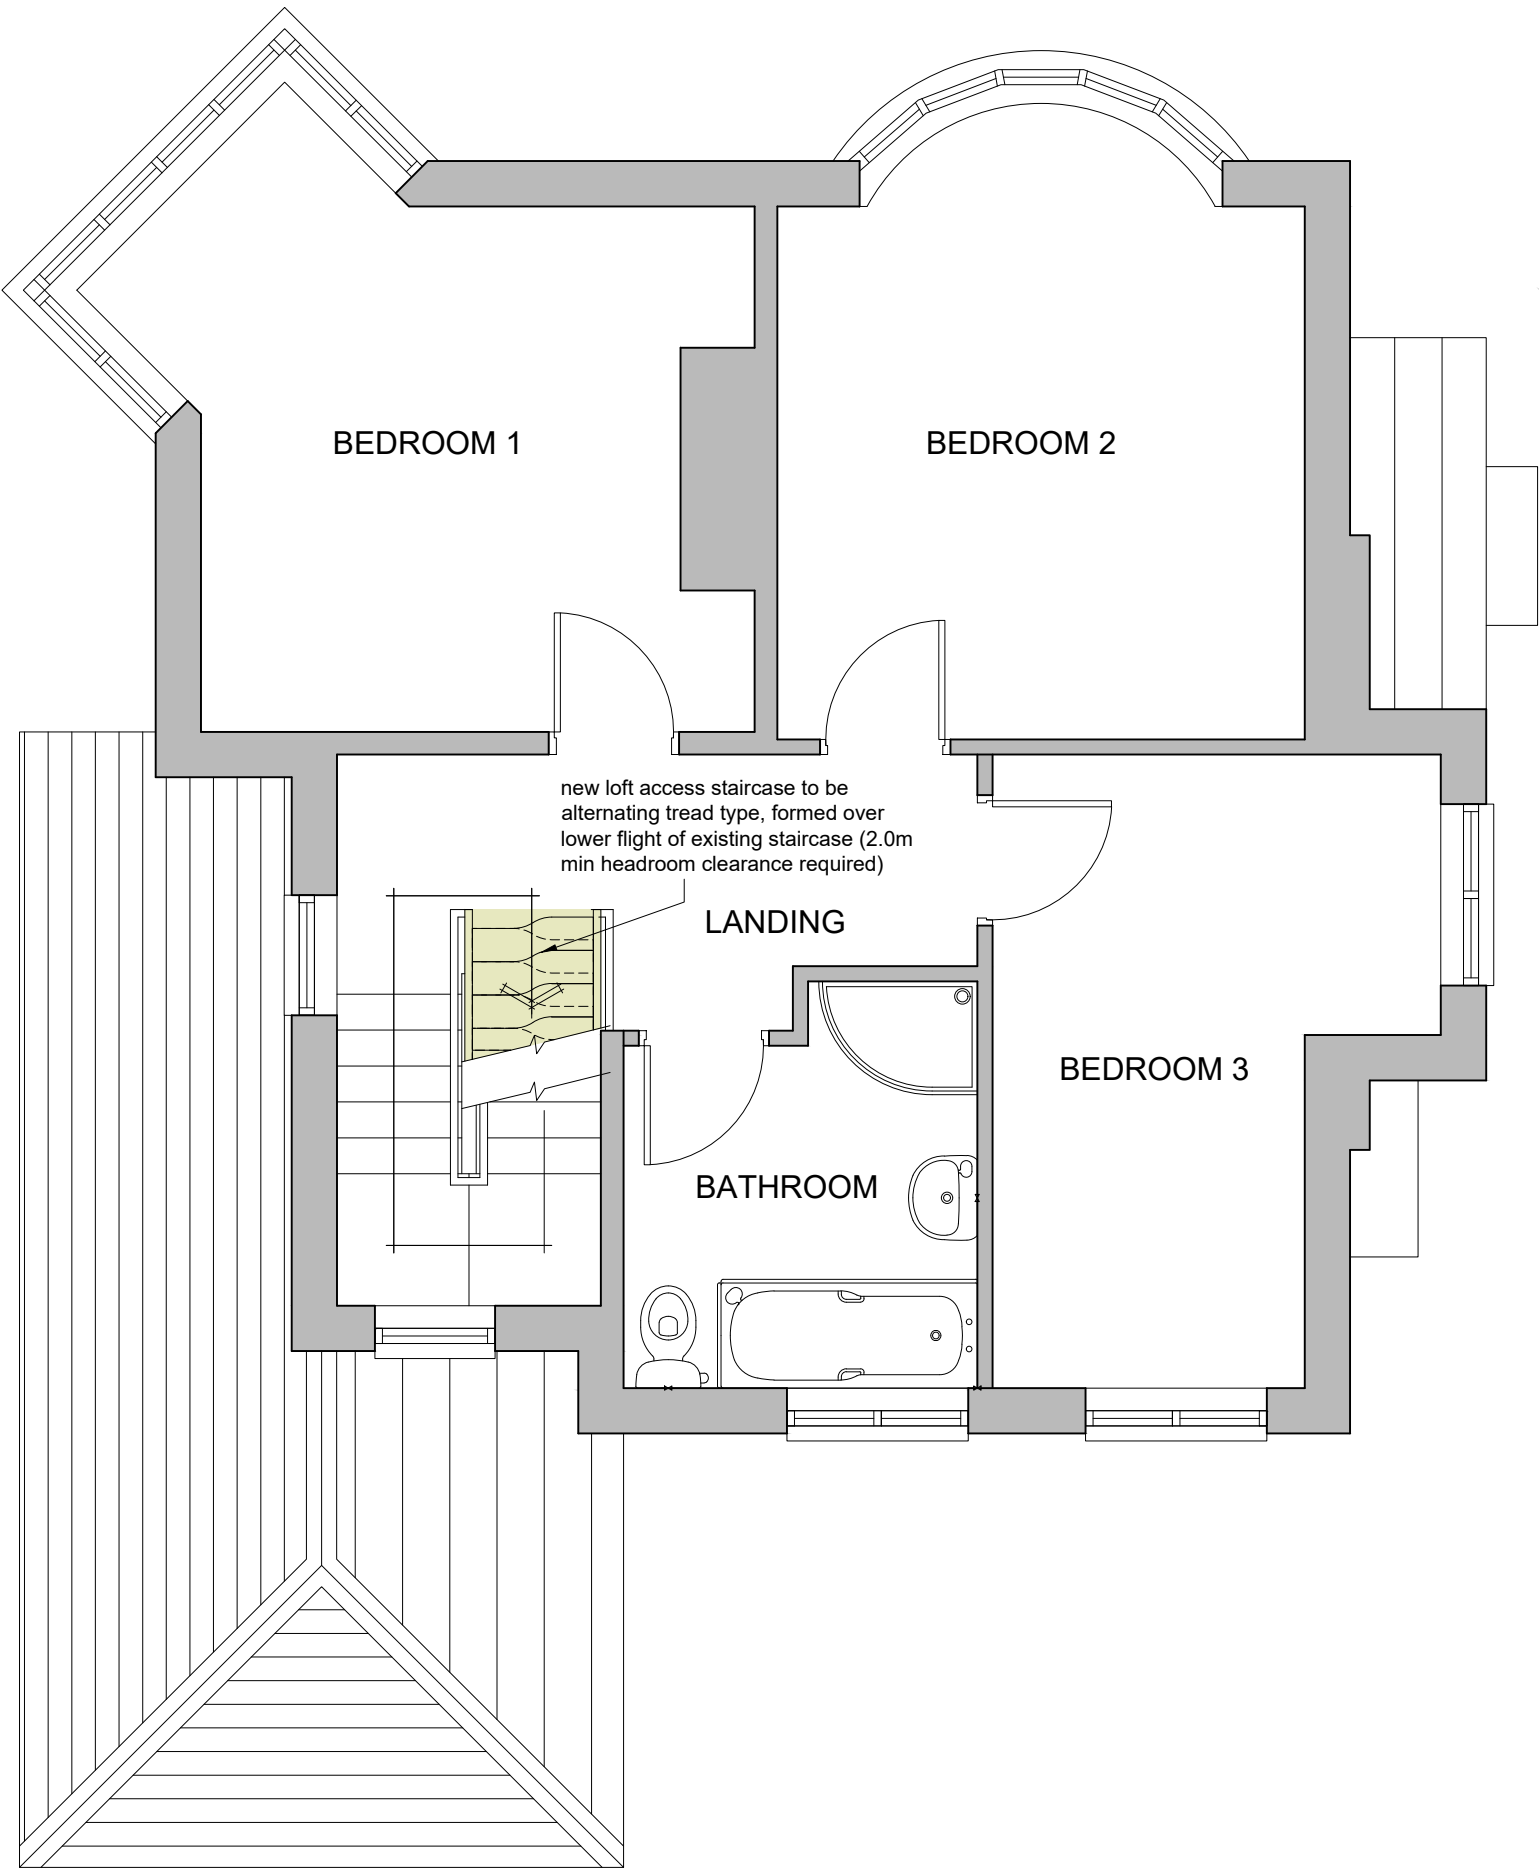

Proposed First Floor Plan (1:50)

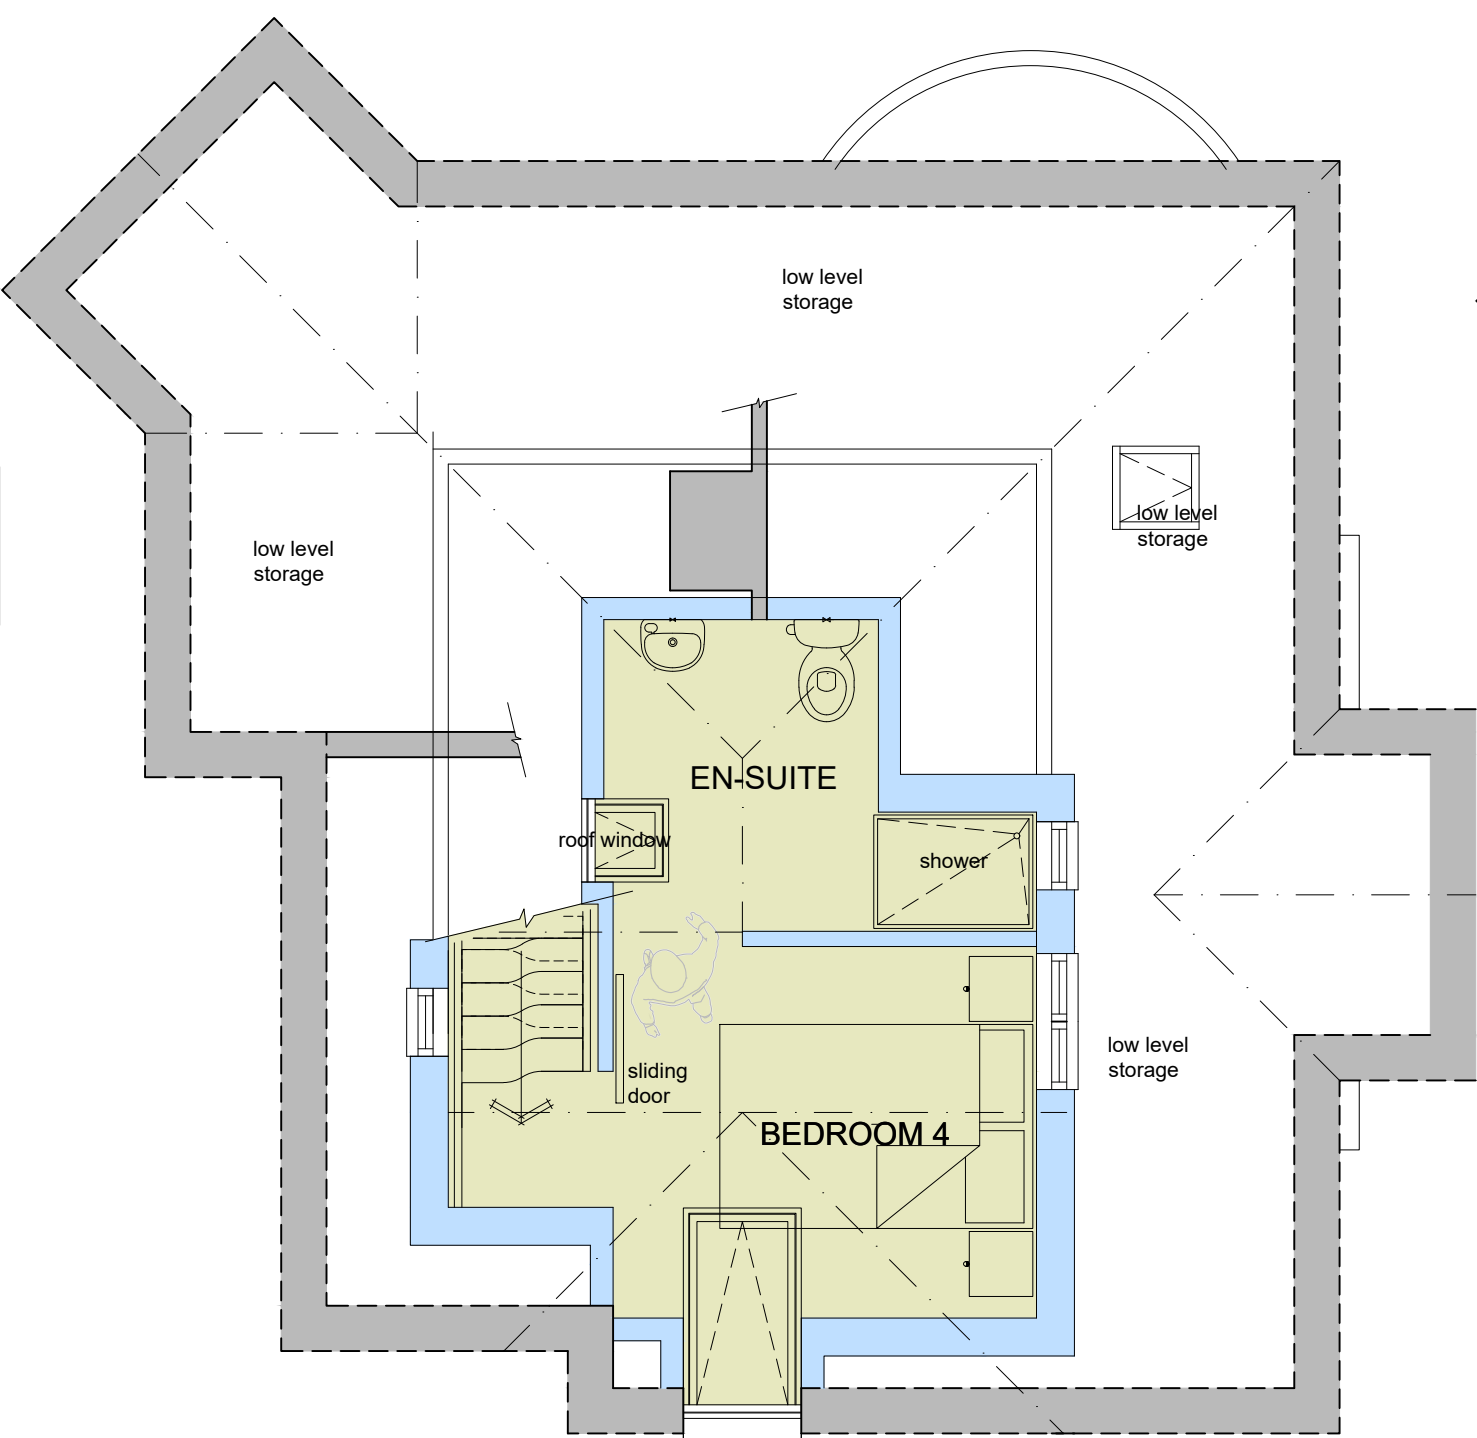

Proposed Roof Space Plan (1:50)

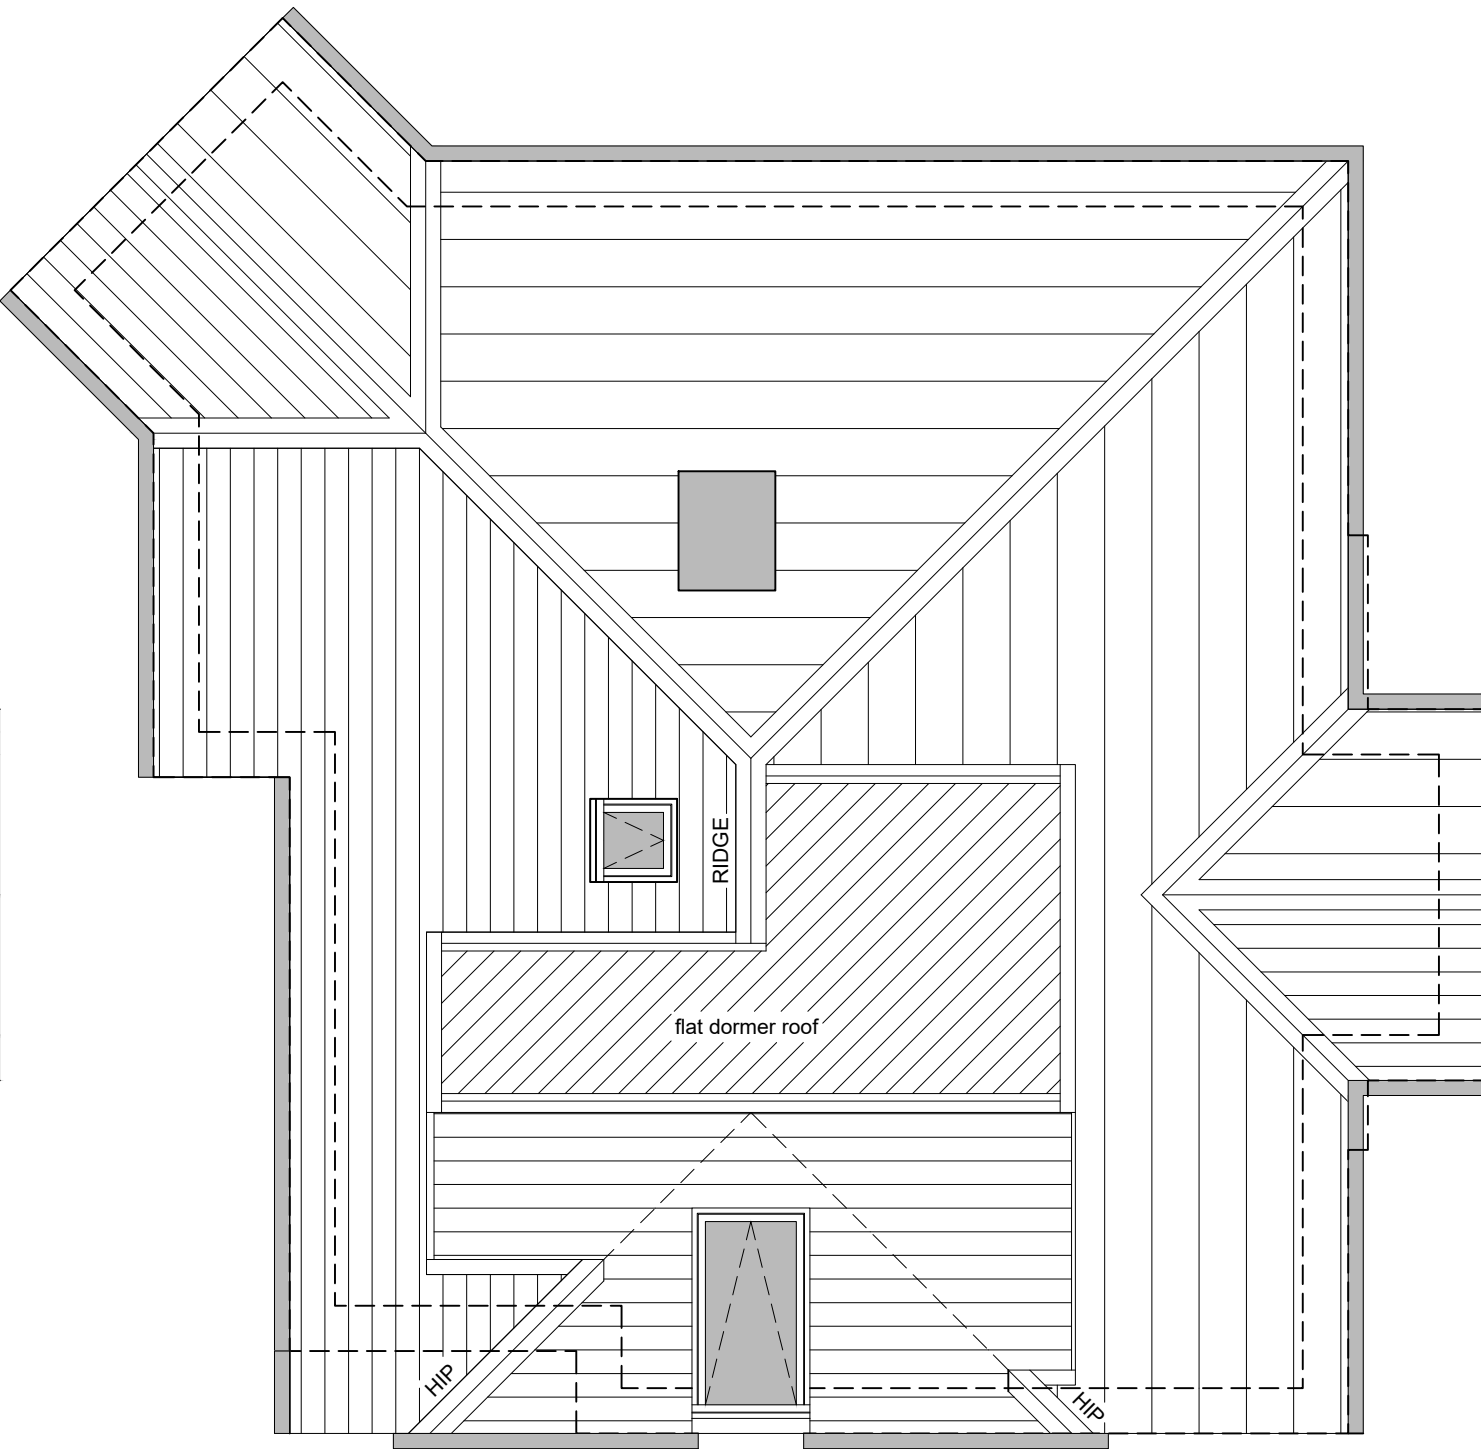

Proposed Roof Plan (1:50)

|     |          |                                                               |
|-----|----------|---------------------------------------------------------------|
| D   | 10/08/26 | Roof window shown to En-Suite. Internal floor layout revised. |
| C   | 10/07/26 | Revised following L.A. Planning Dept. comments                |
| B   | 18/01/26 | Minor revisions for Planning Permission Issue                 |
| A   | 10/01/26 | Planning Permission Issue                                     |
| Rev | Date     | Description                                                   |

Project :  
2 HOLYROOD DRIVE  
PRESTWICH  
MANCHESTER  
M25 1QG  
Proposed Loft Conversion with Dormer Extensions

Drawing Title :  
Proposed Plans and Elevations

Drawing Title :  
LOD-02\_01 rev 4

Date :  
January '26  
Scale :  
as noted @ A1