

NOTES

ALL DIMENSIONS AND LEVELS ARE TO BE CHECKED ON SITE


ANY DISCREPANCIES ARE TO BE REPORTED TO THE PROJECT MANAGER BEFORE ANY WORK COMMENCES

THIS DRAWING SHALL NOT BE SCALED TO ASCERTAIN ANY DIMENSIONS WORK TO FIGURED DIMS ONLY


THIS DRAWING SHALL NOT BE REPRODUCED WITHOUT EXPRESS WRITTEN PERMISSION FROM Clarkes Bespoke Design LTD.




1 Location Plan.
1 : 1250

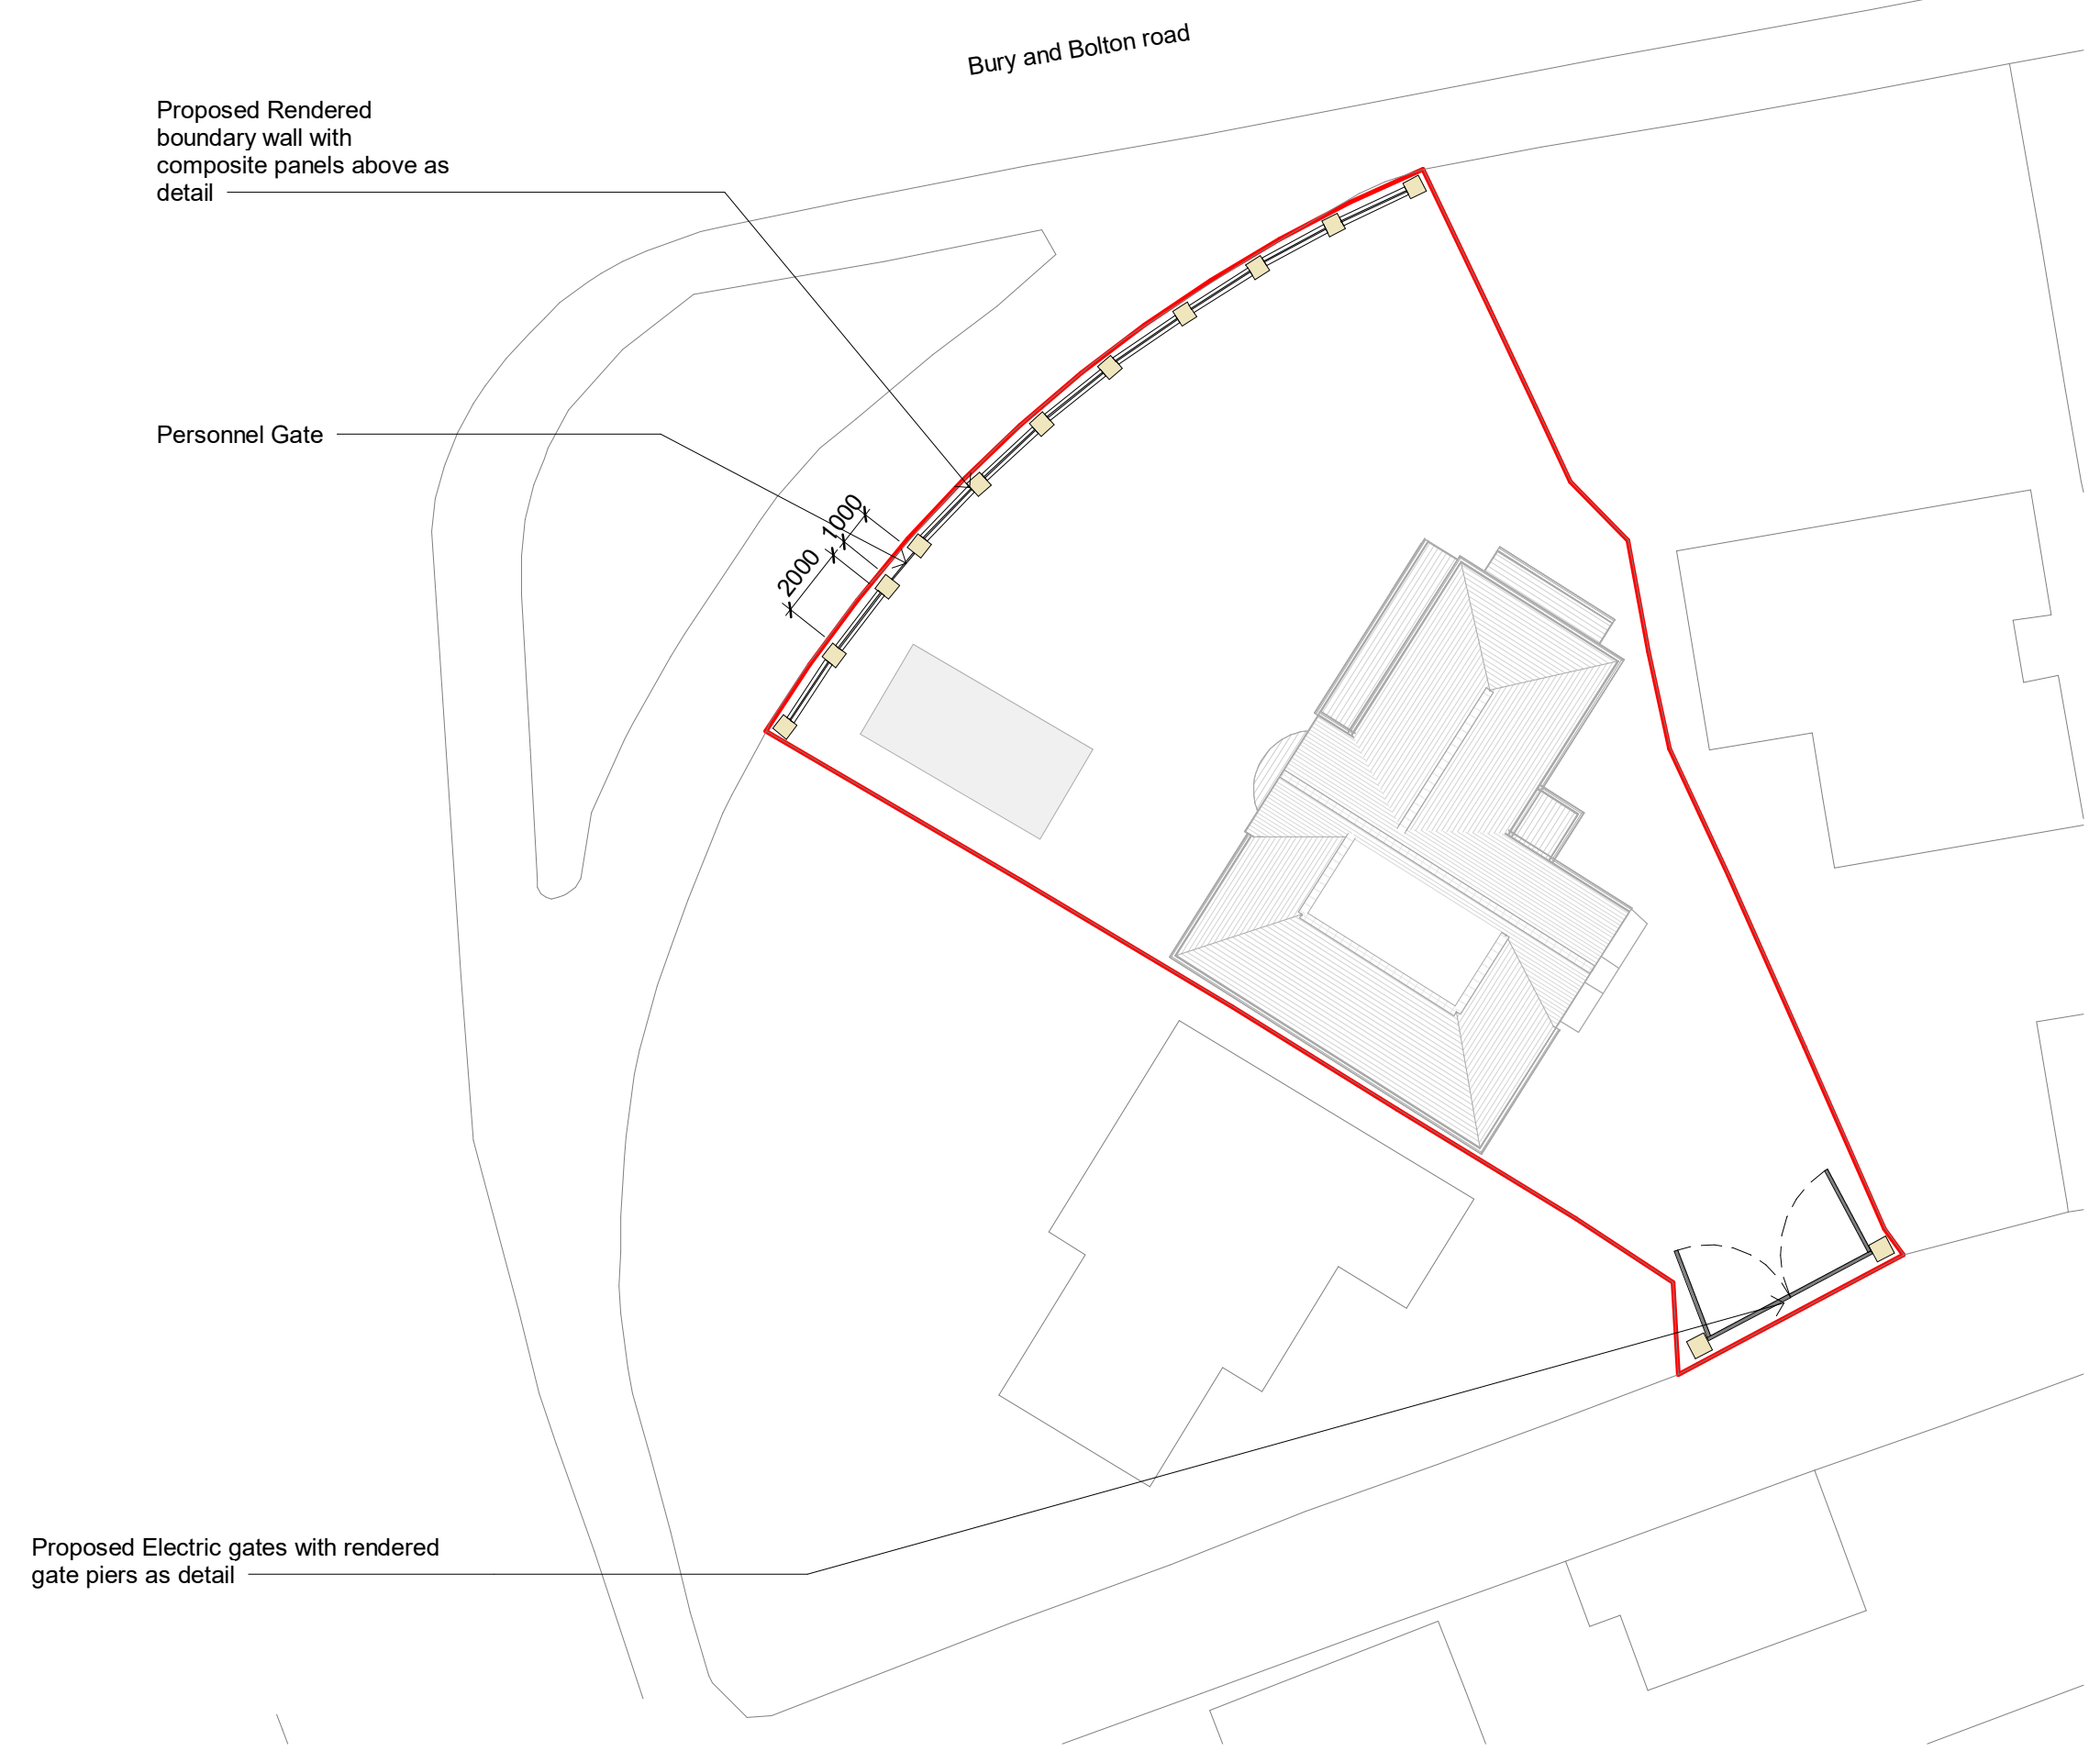

4 Proposed Site Plan
1 : 200

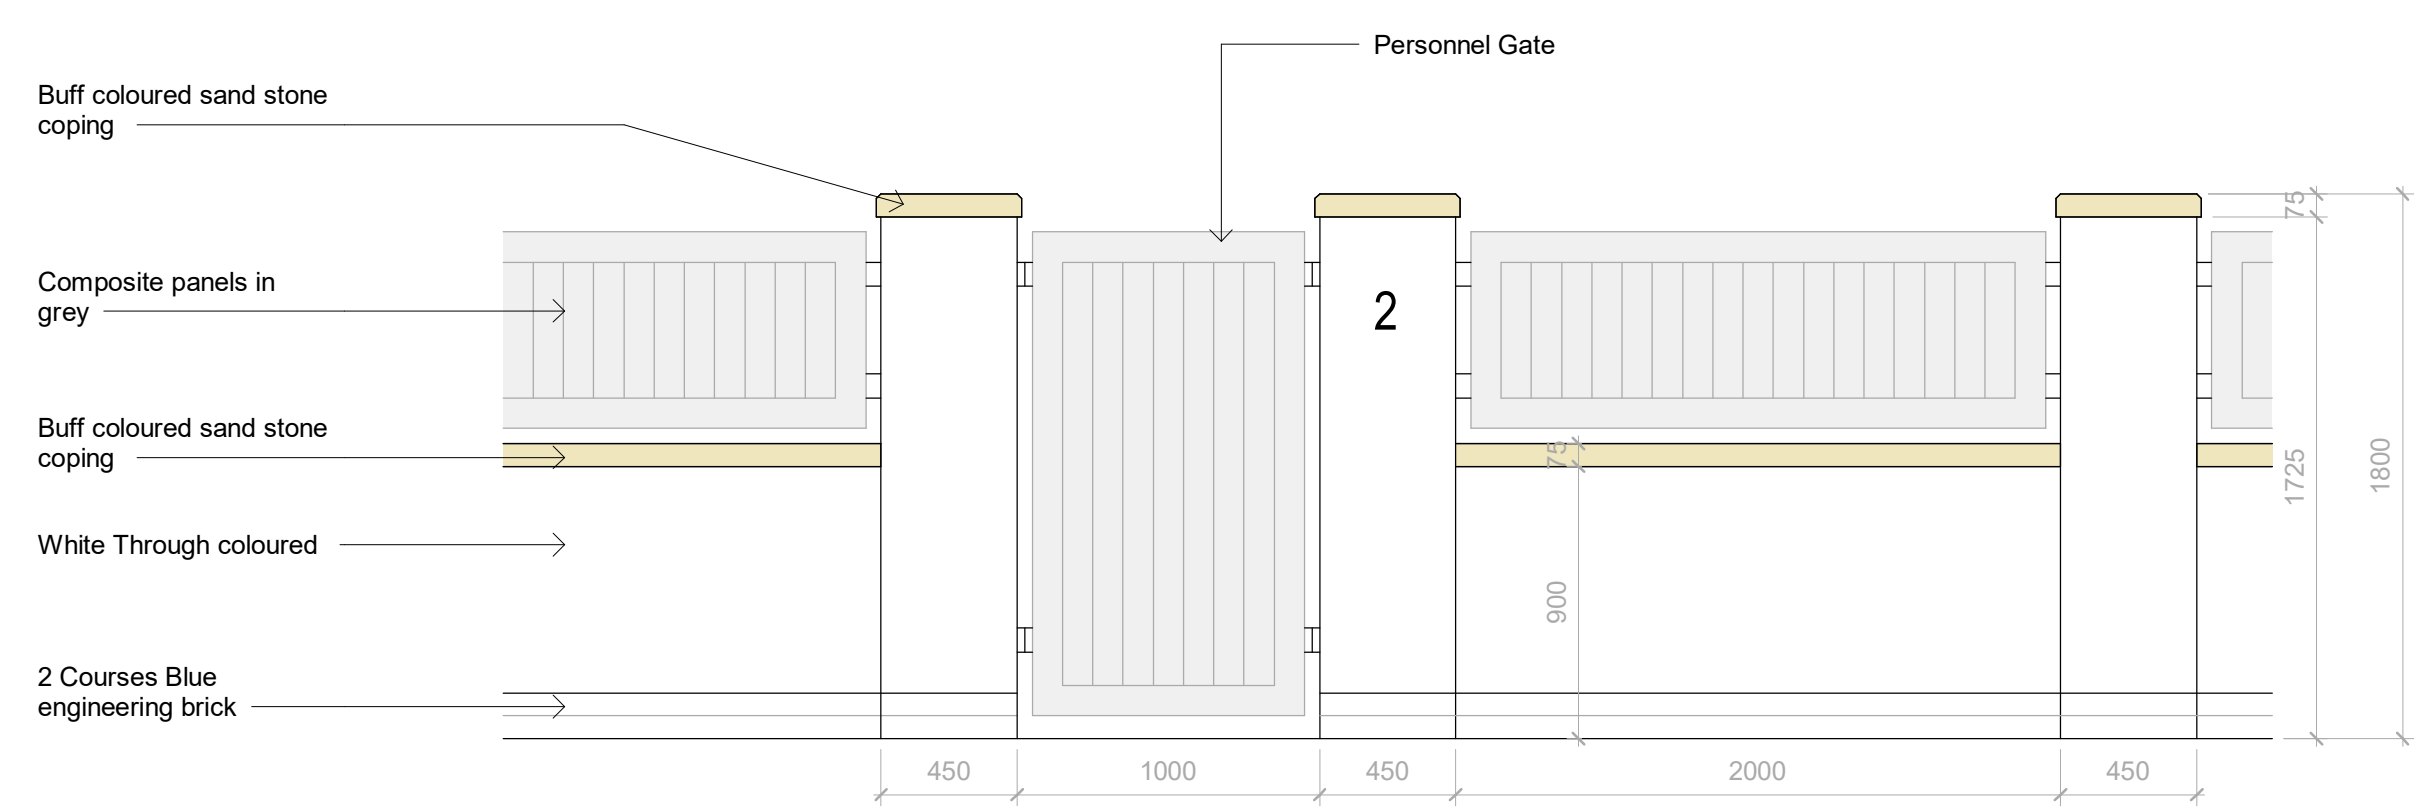

2 Boundary wall detail
1 : 25

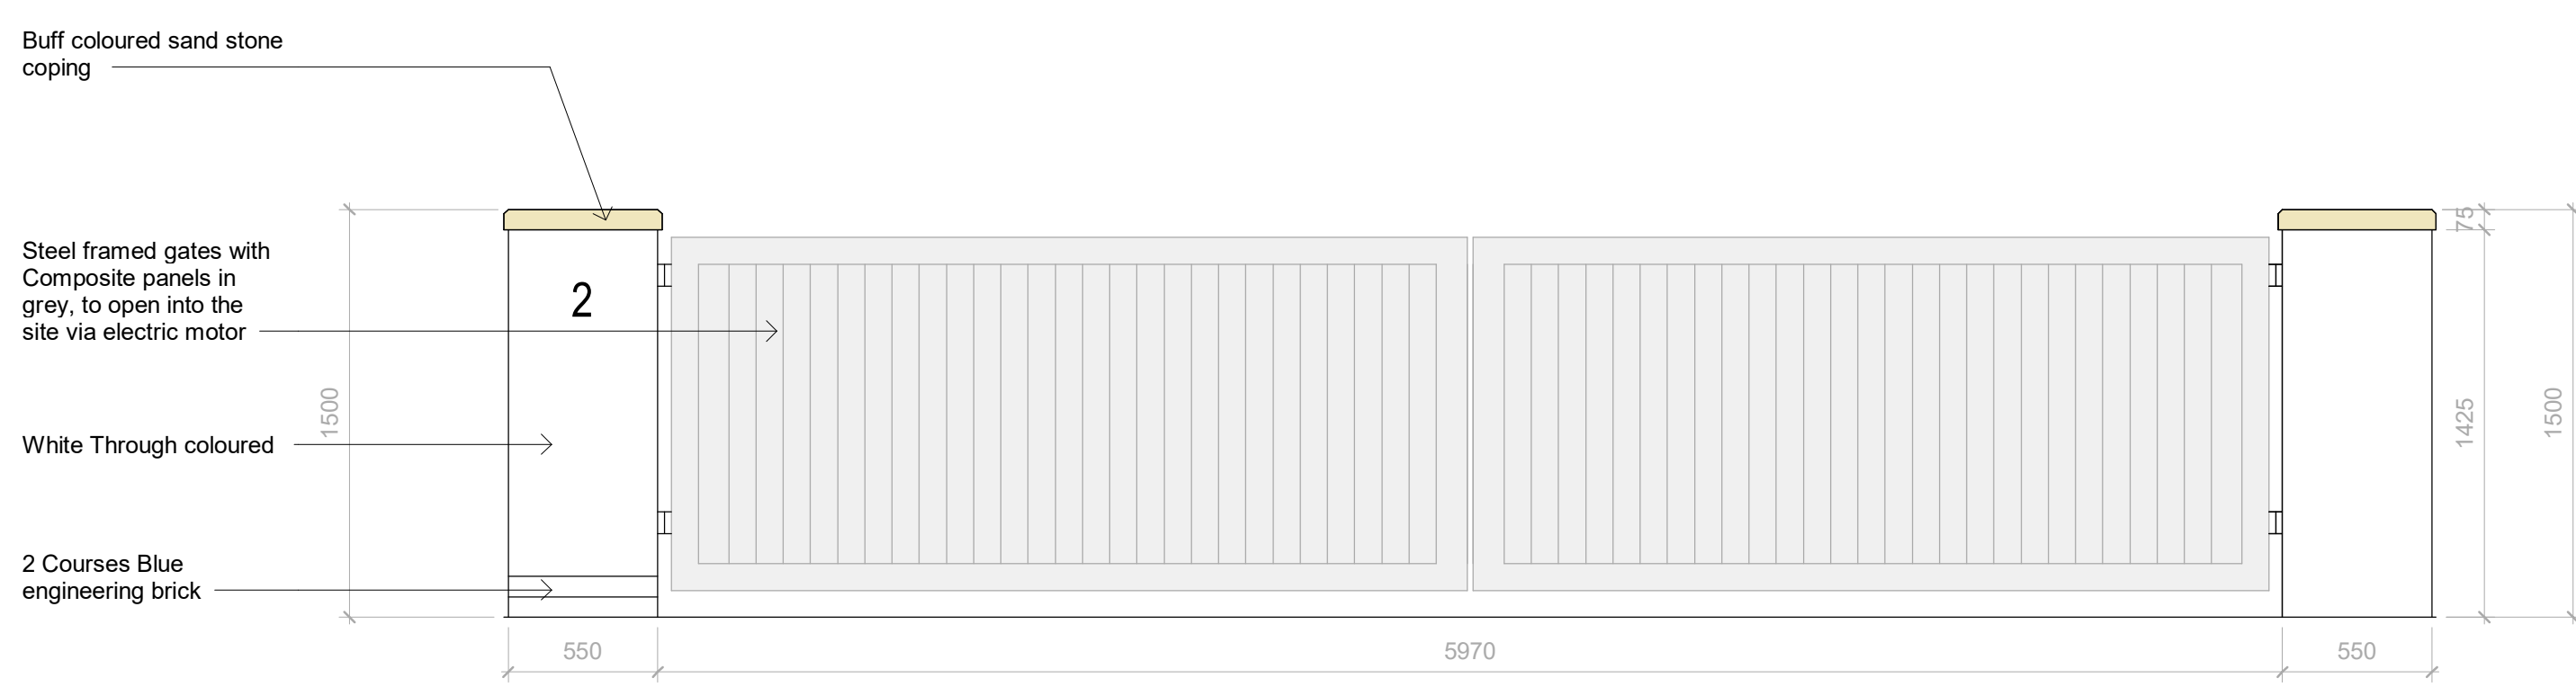

3 Gate detail
1 : 25

BR1 29.08.22 BC Building regs first issue

Rev No.	Rev Date	Rev By	Description
---------	----------	--------	-------------

project

2 Bury and Bolton Rd

location

2 Bury and Bolton Rd,
Radcliffe
Manchester
M26 4LD

client

Rashad Nazir



drawing title
As Proposed Boundary wall detail

dwg purpose
PRELIMINARY

scale As indicated @ sheet size A1	drawn BC rev date 29.08.22	checked BC
22-019 job number	PL-008 drawing number	BR1 revision

Clarkes Bespoke Design LTD