

This drawing (or any part thereof) is not to be copied, transmitted or disclosed to any third party or unauthorised person without the prior written consent of MECHA Works Ltd.


This Drawing is to be read in coincidence with all other relevant drawings prepared by consultants and sub-contractors.

Do not scale from this document. Work only in accordance to printed dimensions.

Report any discrepancies to the drawing author or representatives thereof.


© ALL RIGHTS RESERVED. no part of this drawing may be reproduced or transmitted in any form or by any means without the written consent of the copyright holder.

Once printed & distributed this document is assumed 'Uncontrolled'.

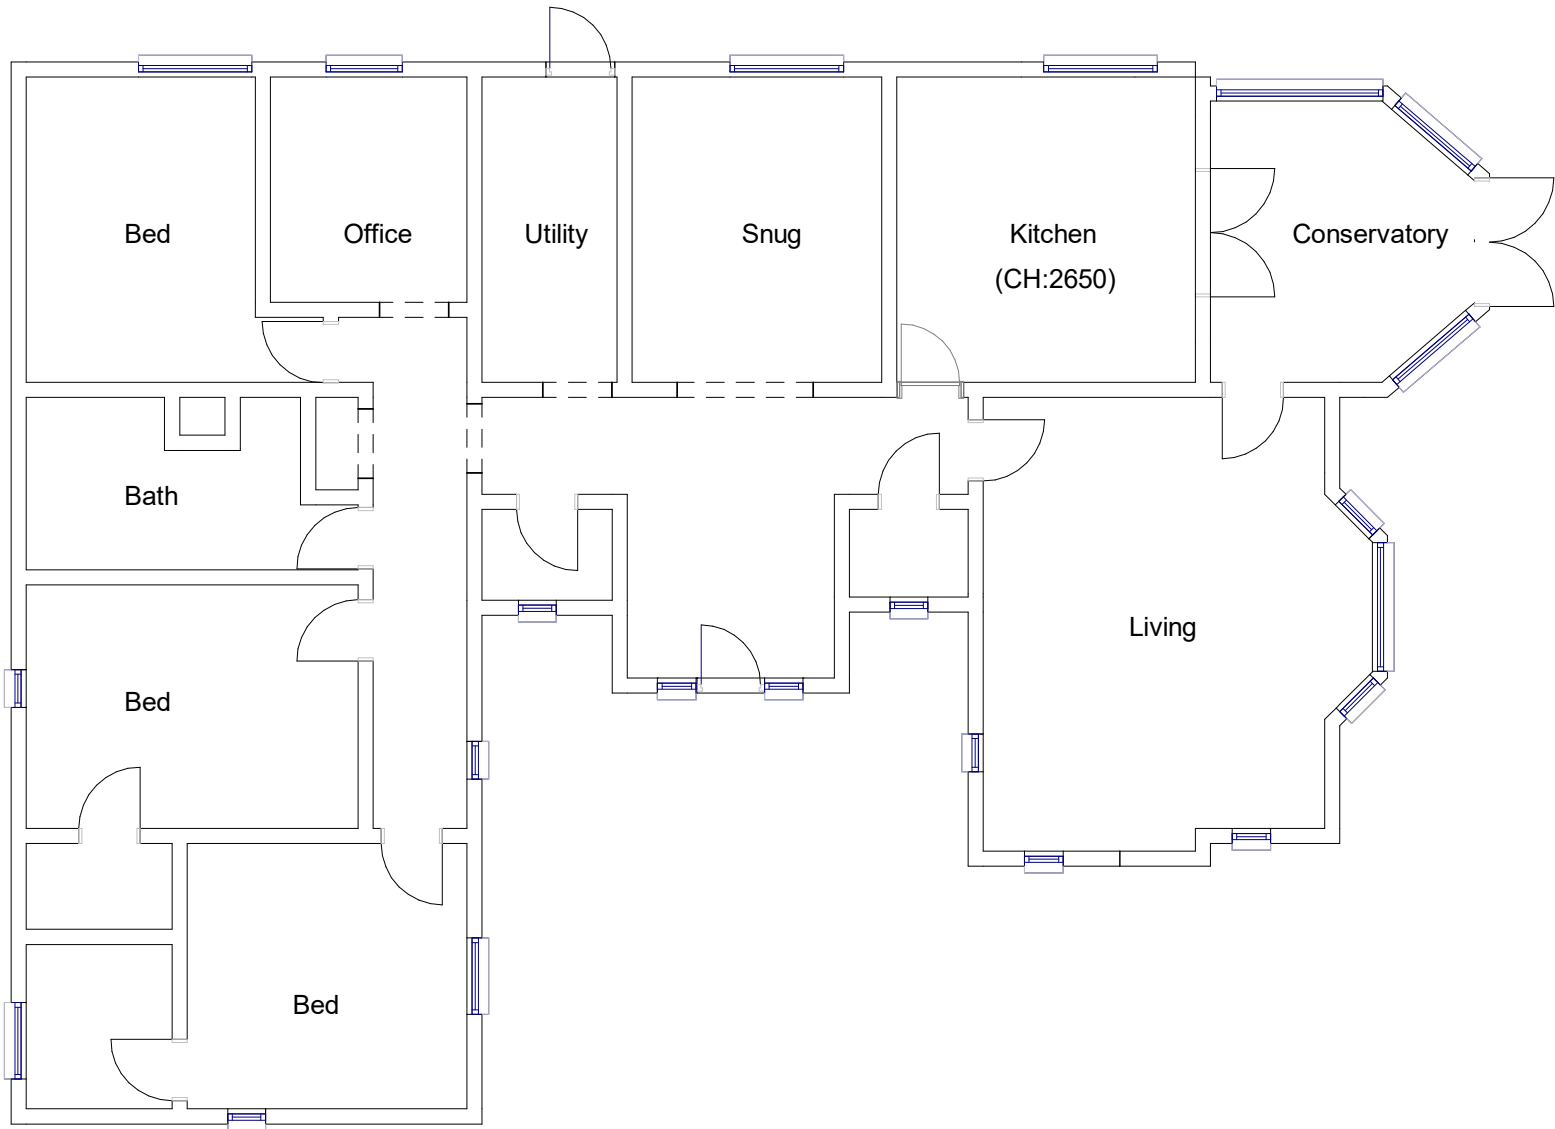

1

Ground Floor Plan
(Existing)
1 : 100

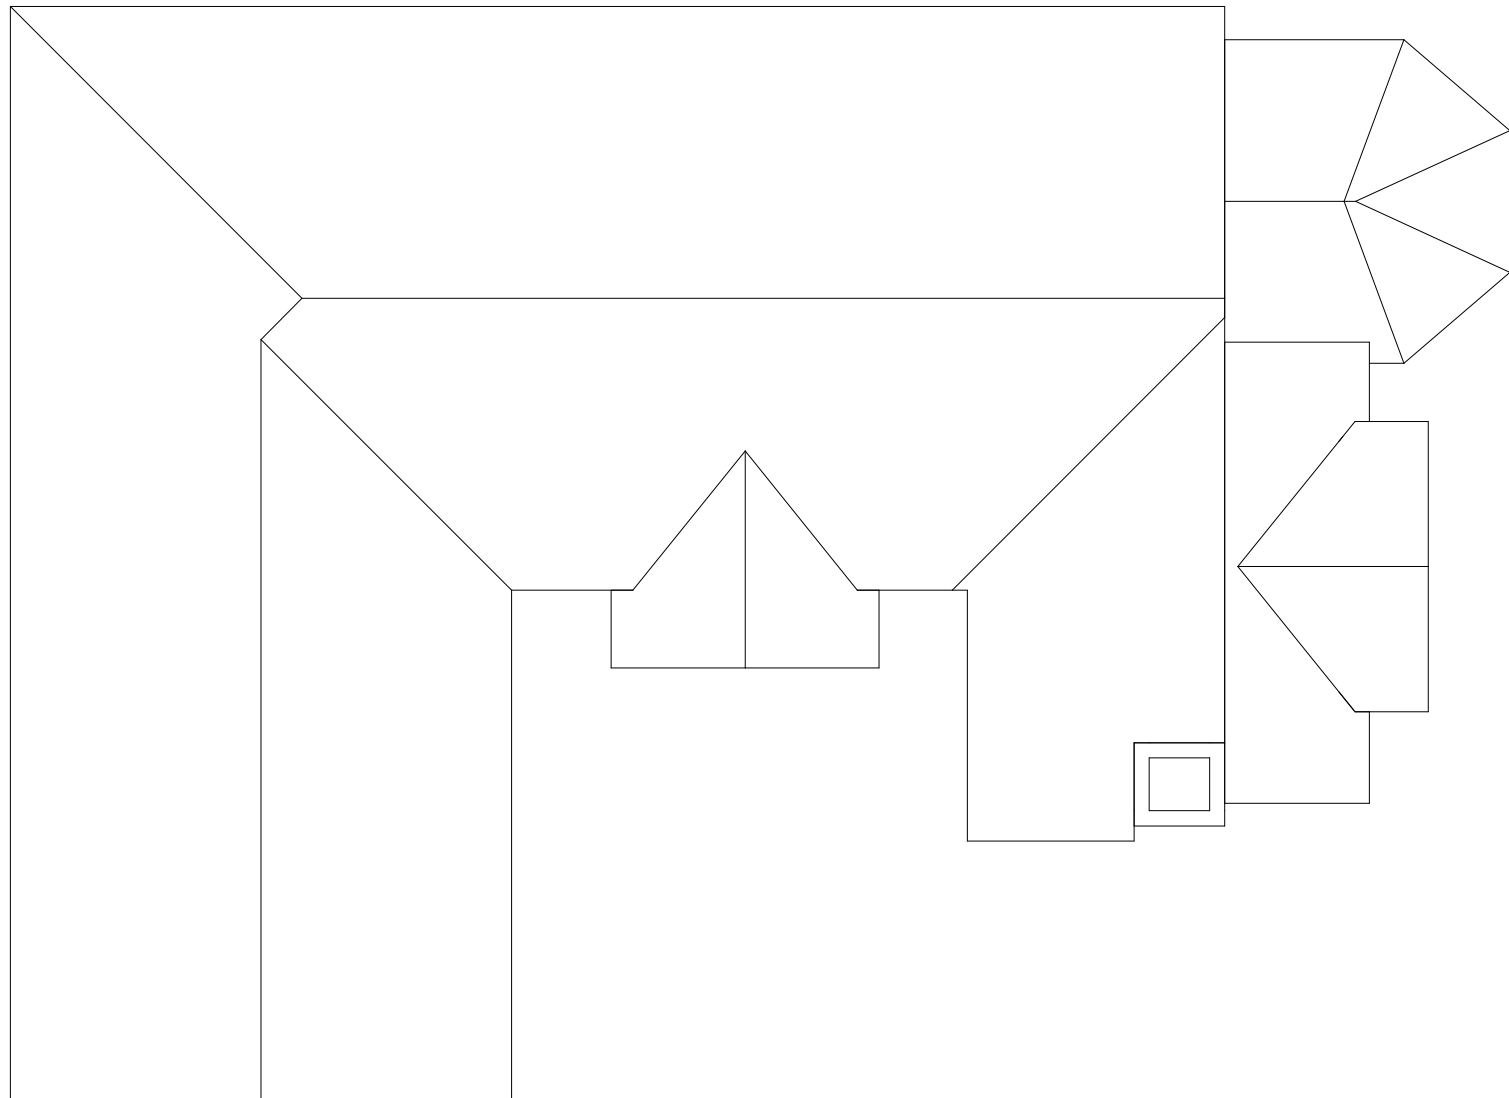


2

Roof Plan (Existing)
1 : 100




5

Front Elevation
(Existing)
1 : 100

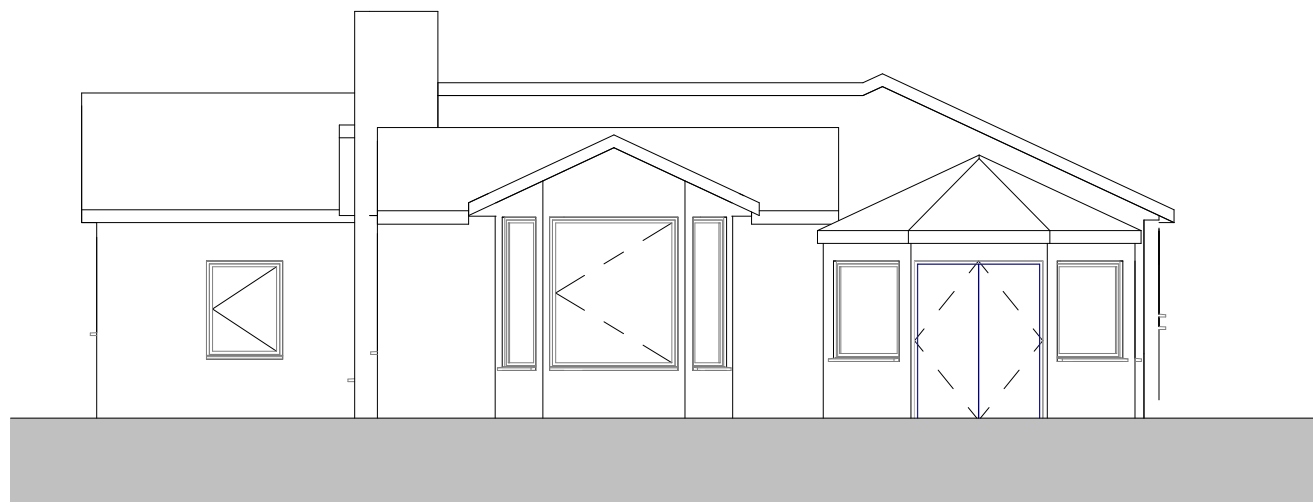


3

Side Elevation
(Existing)
1 : 100

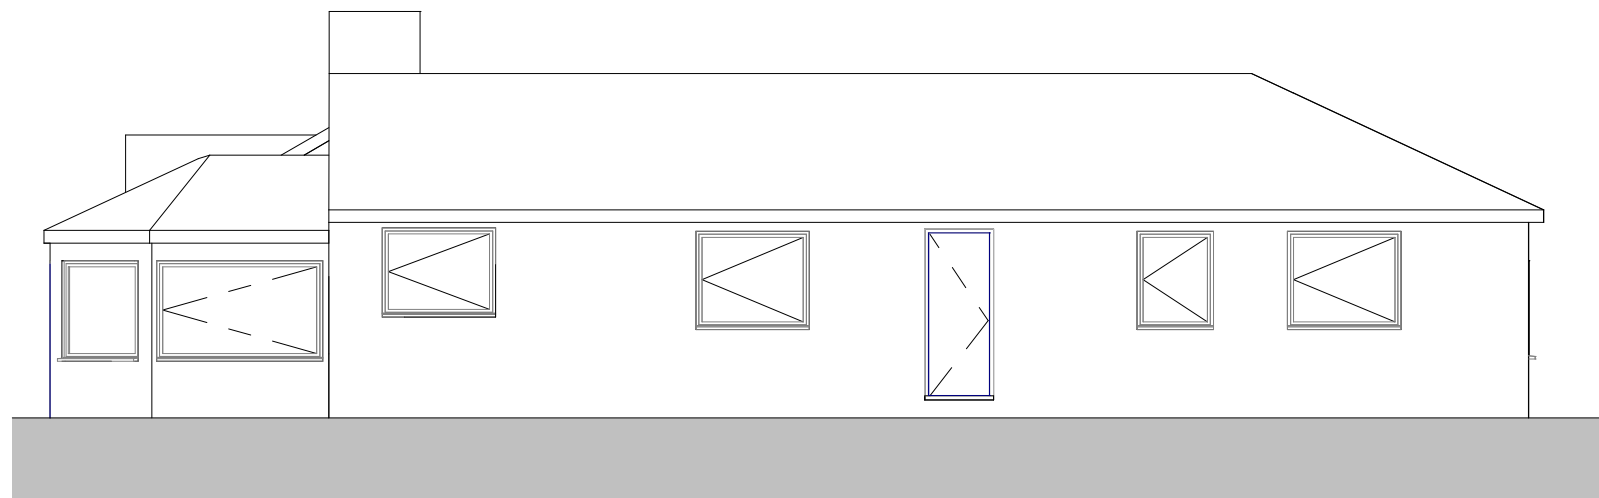

4

Rear Elevation
1 : 100

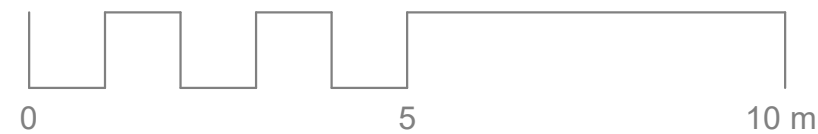

P1	13.10.20	Issued for Planning	HR
Rev #:	Issue Date:	Description:	Issued By:
CLIENT: Wayne Hepworth			
PROJECT: The Coach House The Coach House, Walshaw Hall, Bradshaw Road, Bury, BL8 3PJ			
DRAWING TITLE: Existing Plans and Elevations MW003			
THIS DRAWING HAS BEEN PRODUCED UNSING AUTODESK™ REVIT			
DRAWN: HR	CHECKED: SP	APPROVED: SP	
SCALE: 1 : 100	DATE: 13.10.20	SHEET SIZE: A2	
PROJECT NUMBER: MW0089	SUITABILITY CODE: Planning :		
DRAWING CLASSIFICATION:			