


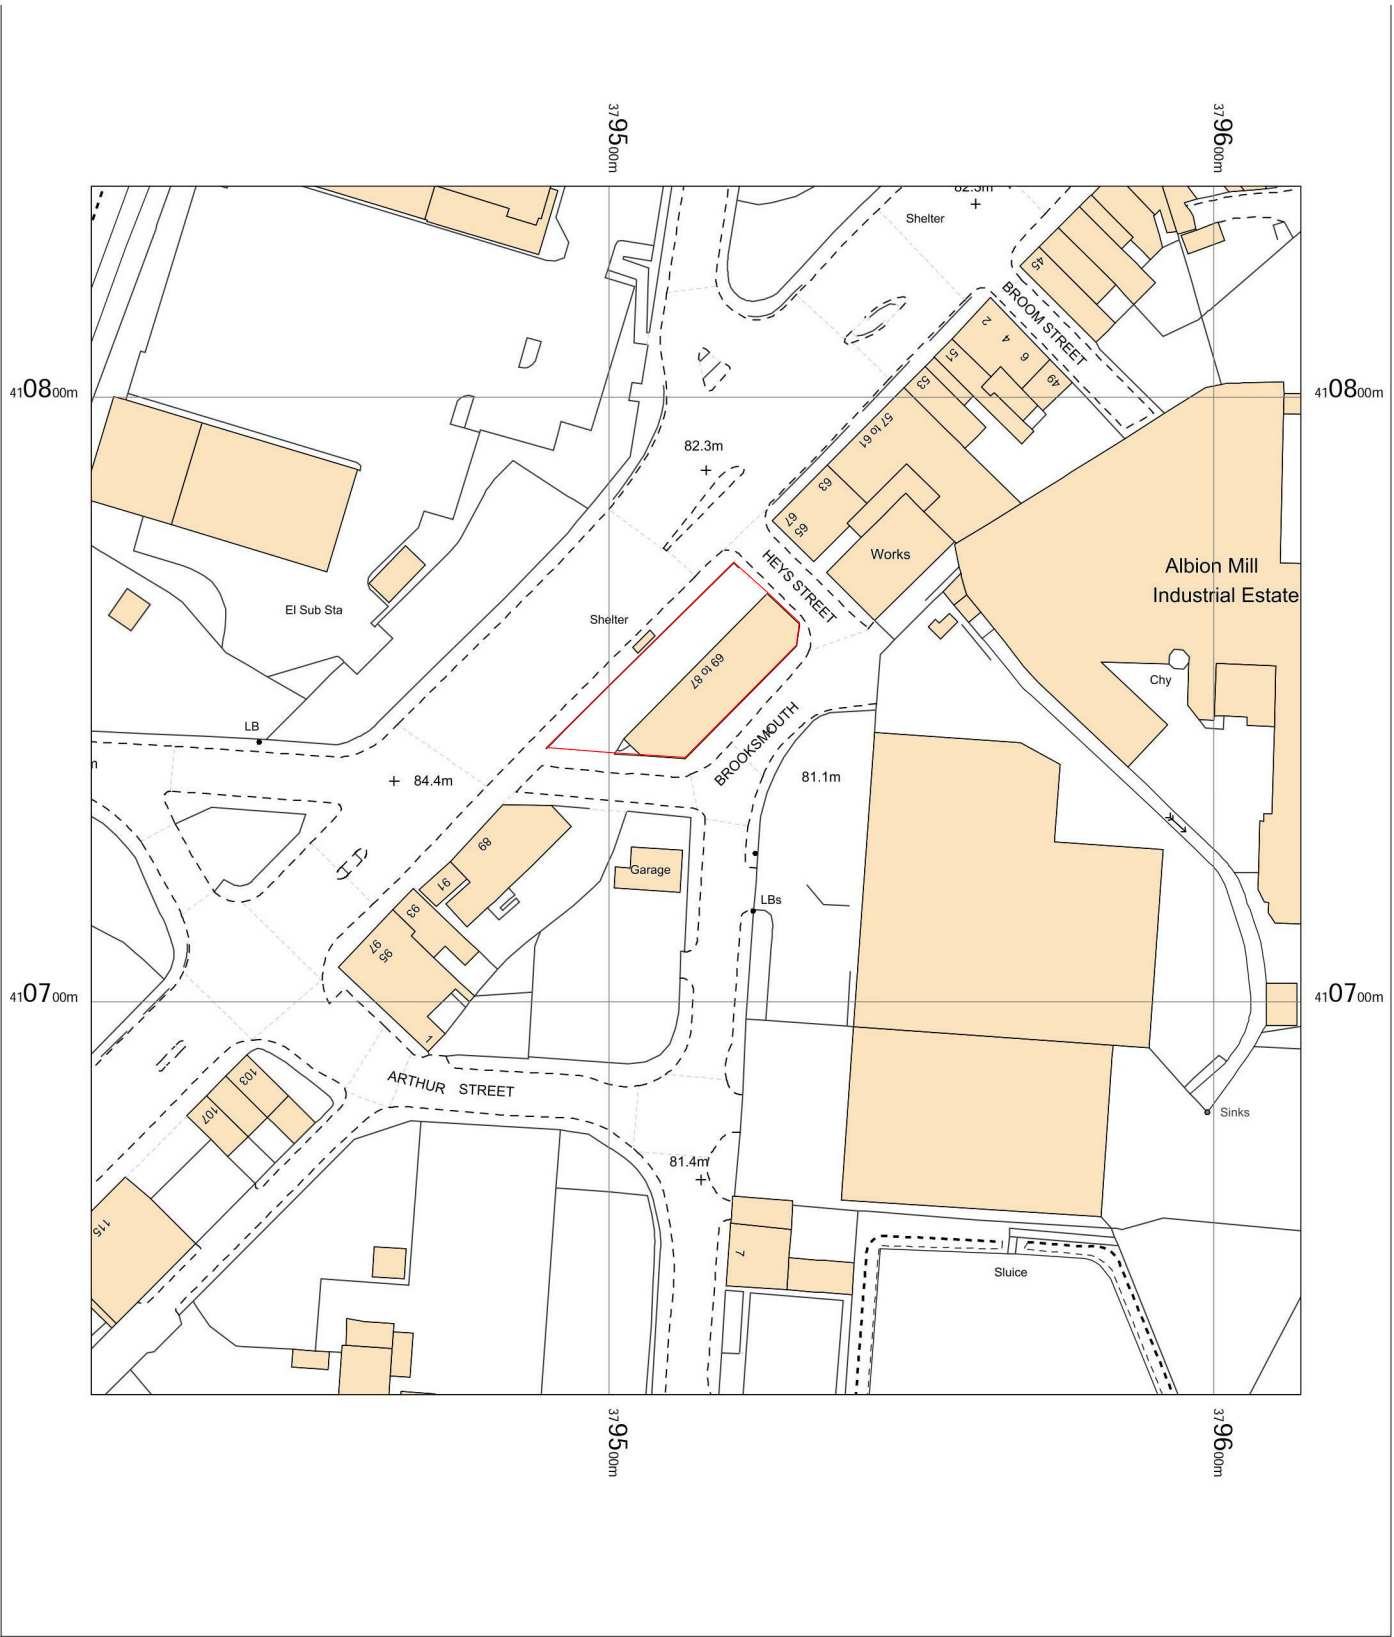





OS MasterMap 1250/2500/10000 scale
Thursday, June 10, 2021, ID: BW1-00968583
maps.blackwell.co.uk
1:1250 scale print at A4, Centre: 379514 E, 410735 N
©Crown Copyright Ordnance Survey. Licence no. 100041041

**BLACKWELL'S
MAPPING SERVICES**
RESIDENTIAL & COMMERCIAL MAPPING
www.blackwellmapping.co.uk
TEL: 0800 151 2612
maps@blackwell.co.uk

00_Site Location Plan
1 : 1250

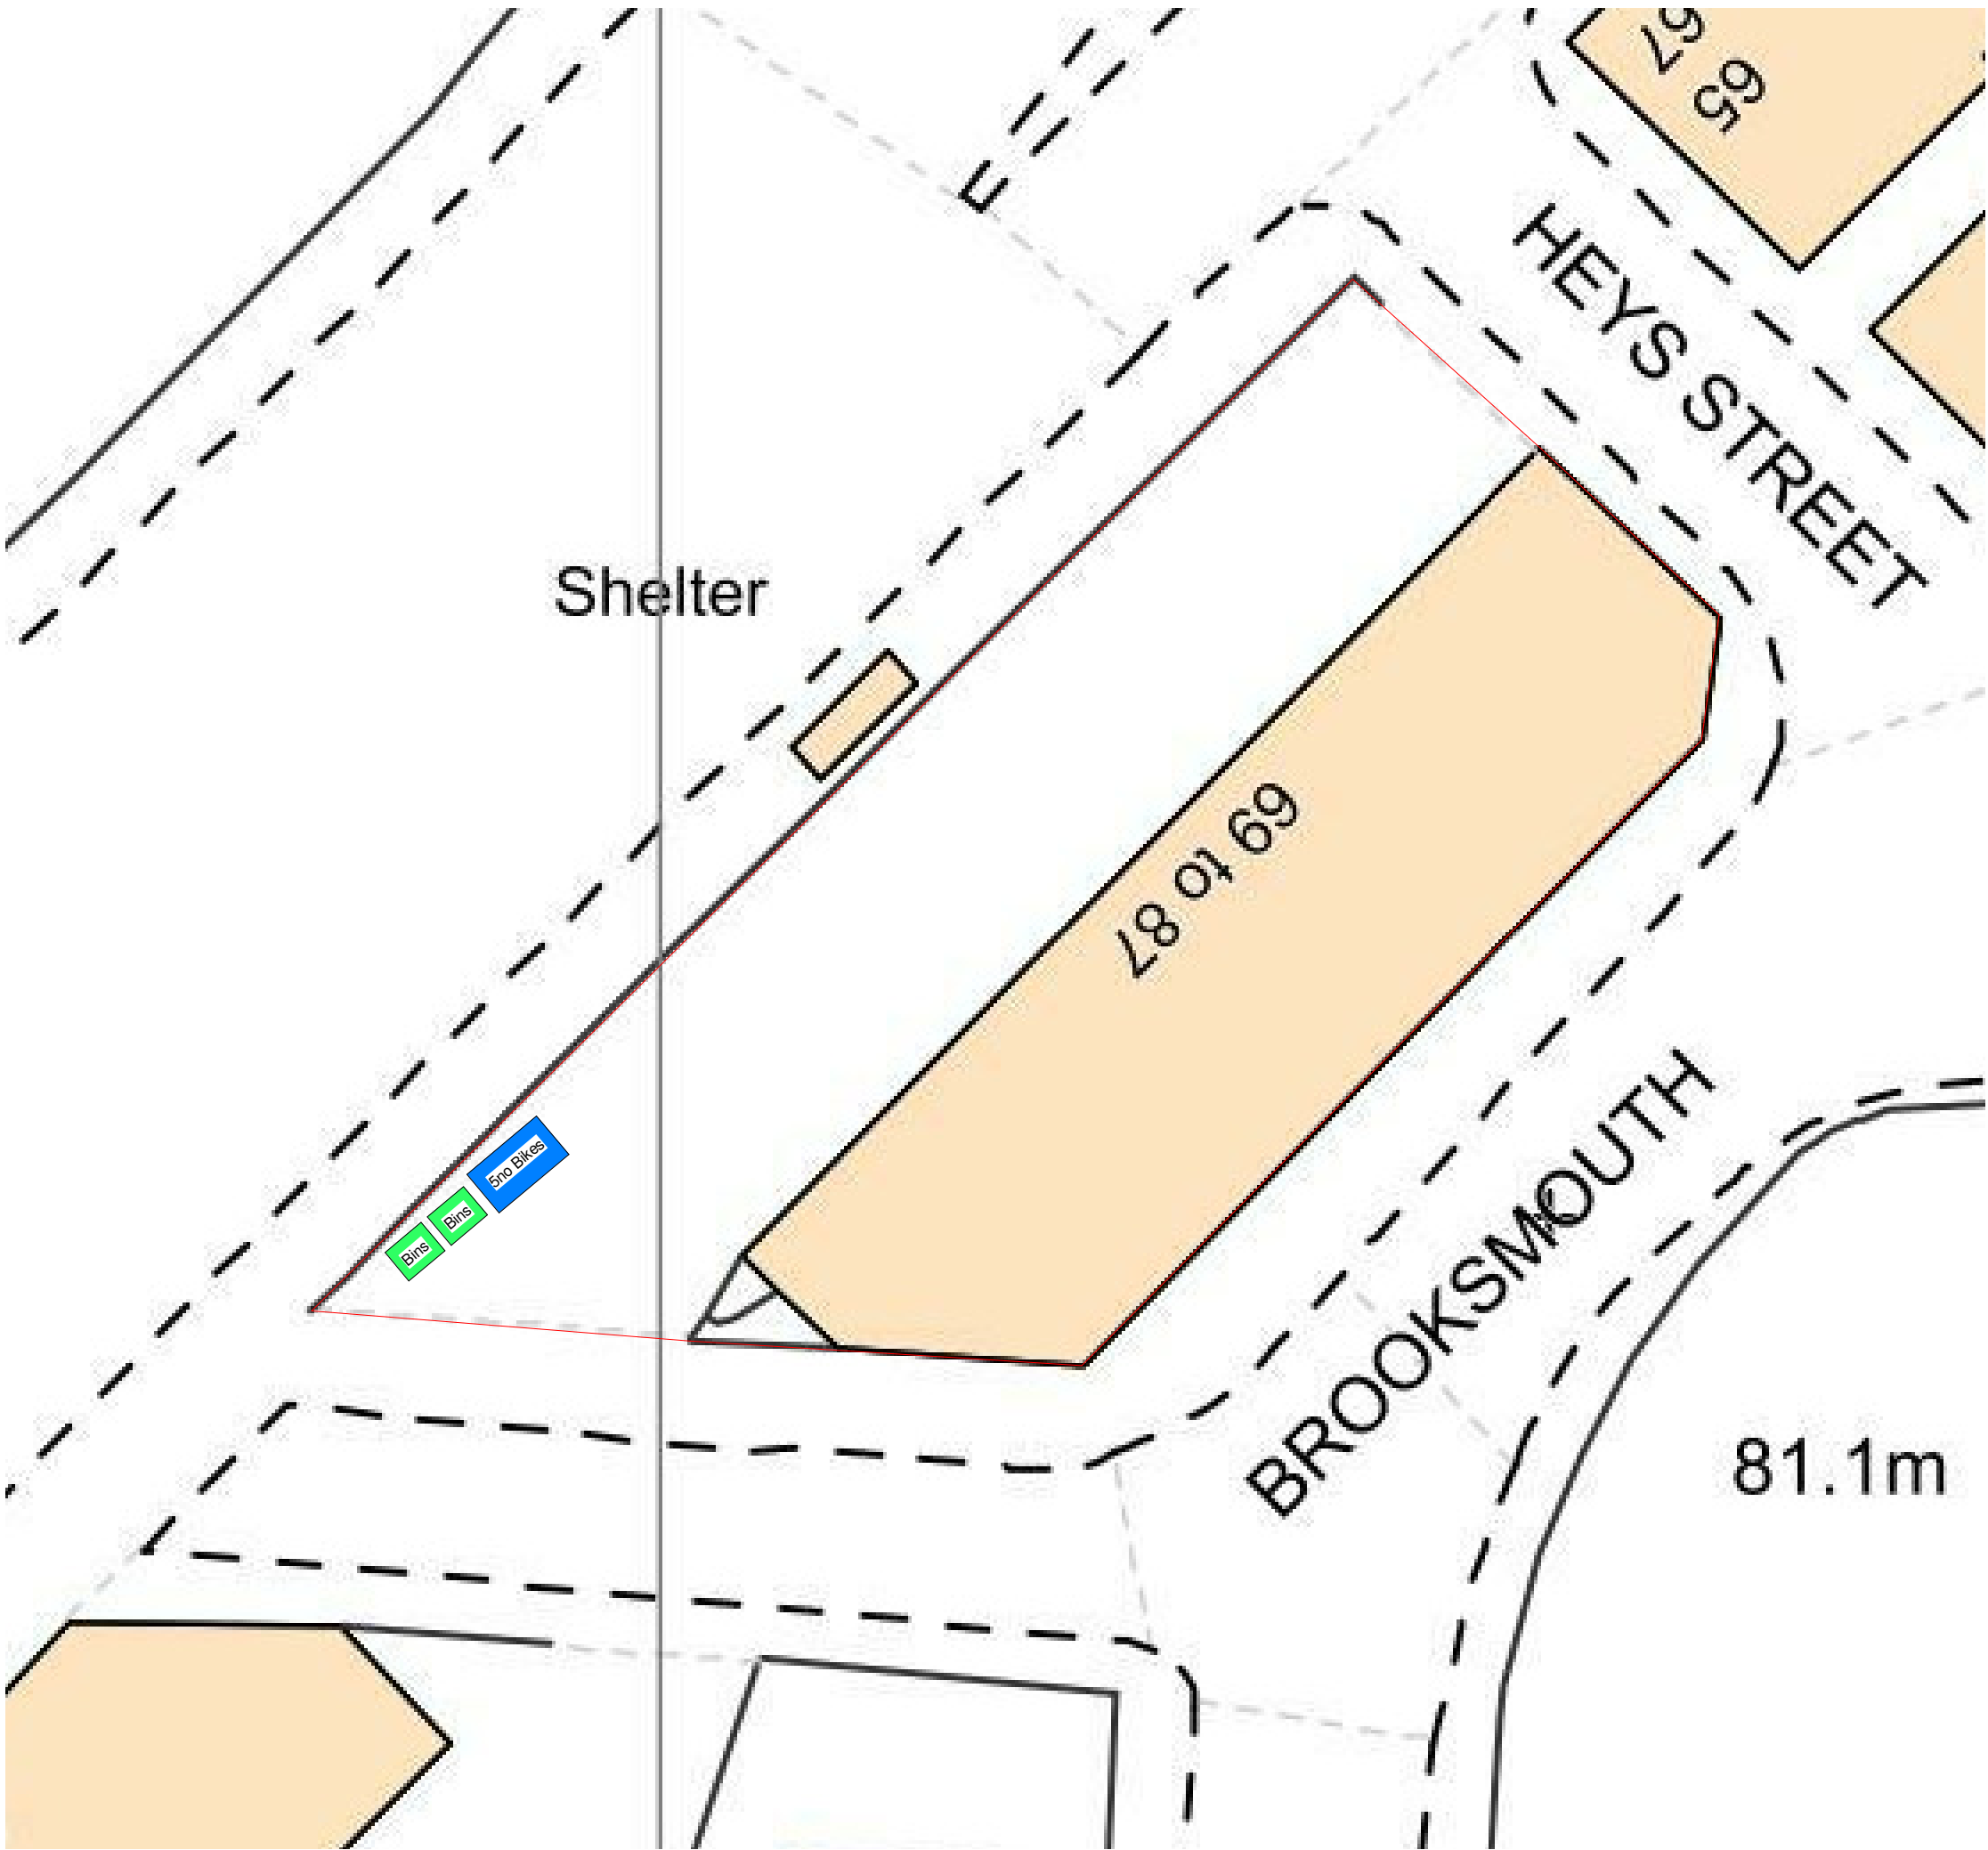

00_Site Plan
1 : 200
0 5m 10m 15m 20m
Scale 1 to 200

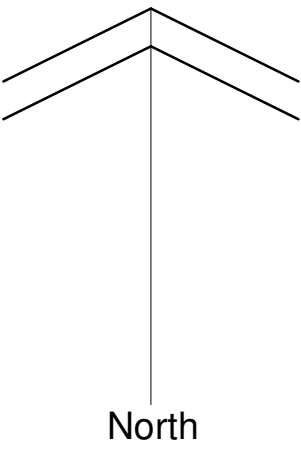

Rev	Description	Date
-----	-------------	------

DRAWING TITLE:
Site Plan and Location Plan

PROJECT DESCRIPTION:
Proposed Residential Development

PROJECT ADDRESS:
Bolton Road , Bury

Planning Drawing