




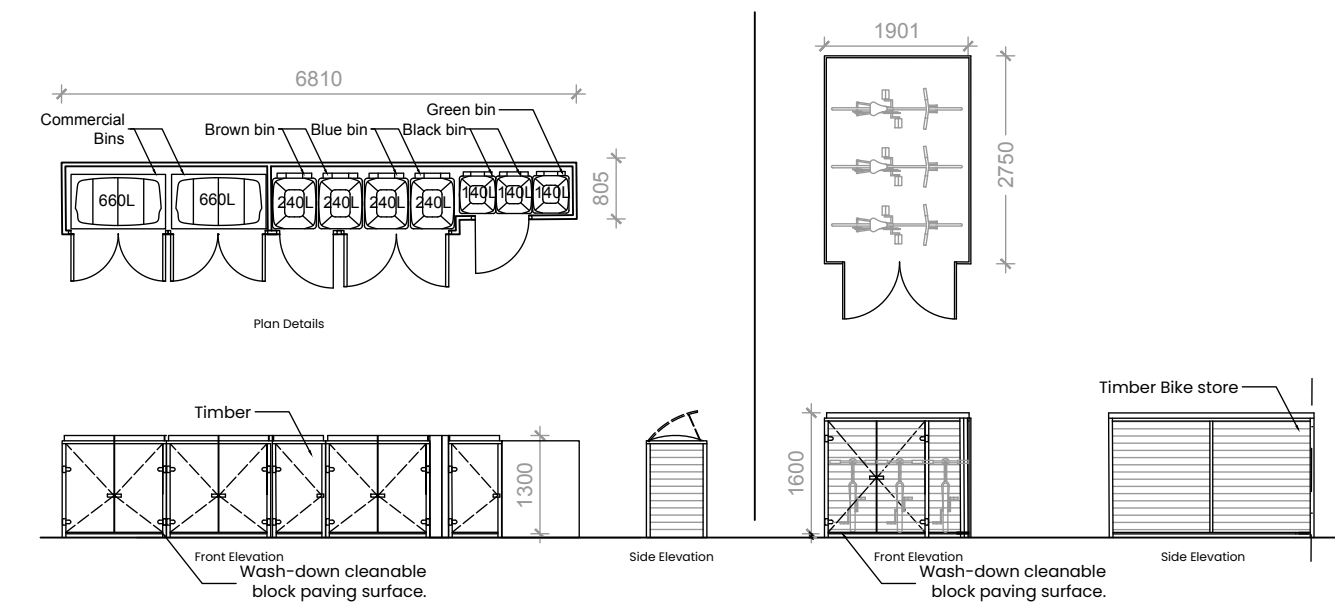


Proposed Bin Storage
1:50 @ A2


Proposed Cycle Storage
1:50 @ A2

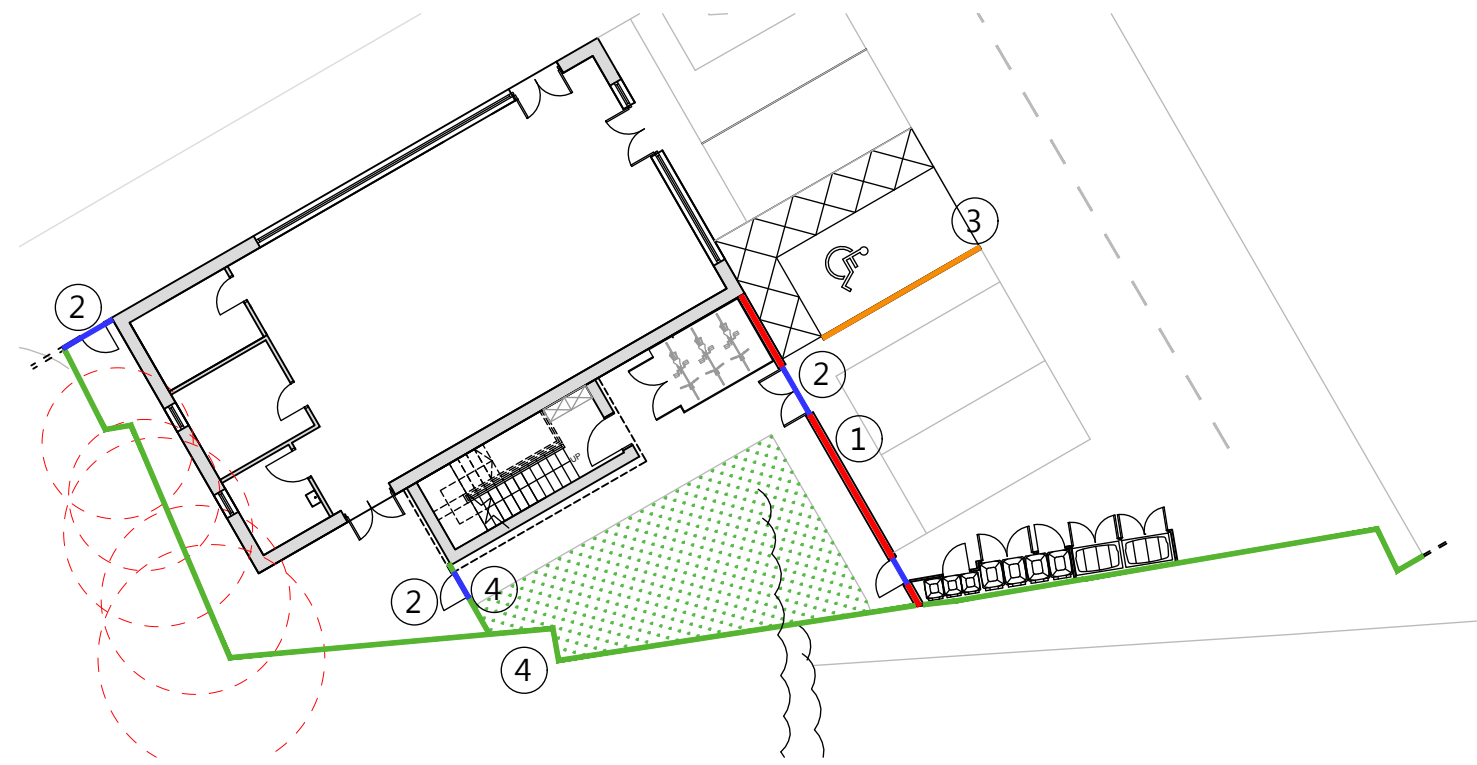


Proposed Site Plan with Highlighted Boundary treatment
1:200 @ A3

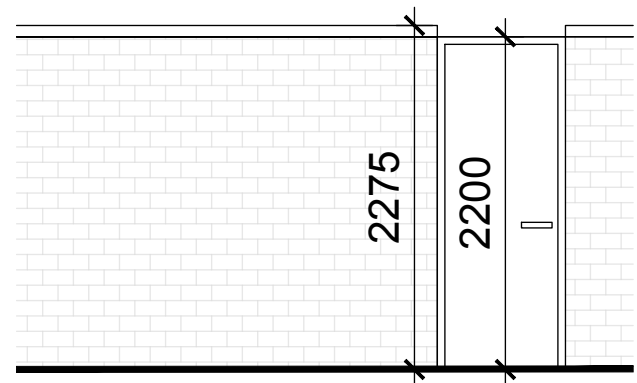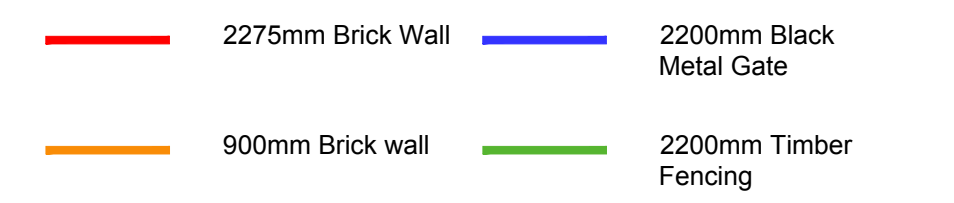


① Proposed Brick wall and Black Metal Gate 1:50 @ A3

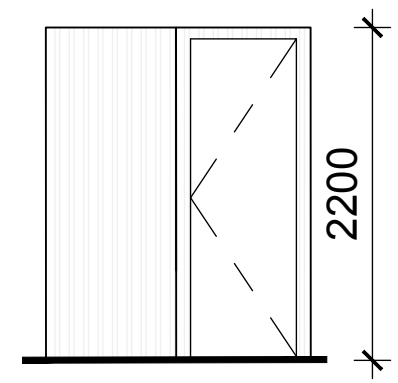



② Proposed Black Metal Gate for Boundary treatment 1:50 @ A3

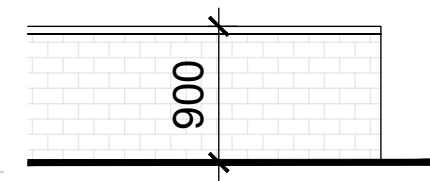

③ Proposed 900m Brick wall 1:50 @ A3

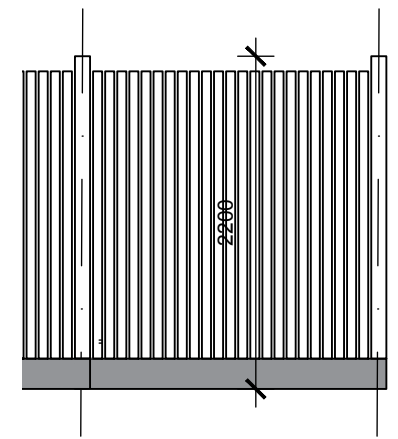

④ Proposed Timber Fencing for Boundary treatment 1:50 @ A3

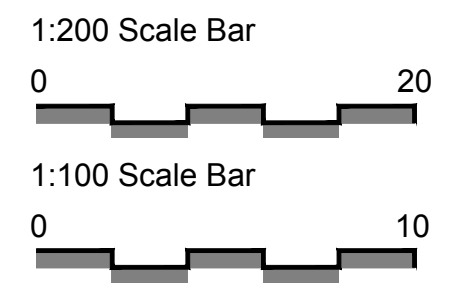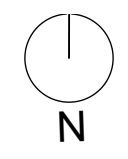

General Notes:

All site dimensions shall be verified by the Contractor on site prior to commencing any works.


Do not scale from this drawing.

Design intent drawing only. Construction to comply with latest building regulation requirements.

All statutory approvals must be sought prior to development.

This drawing is the property of "Studio Tashkeel Architecture Ltd." and copyright is reserved by them. The drawing is not to be copied or disclosed by or to any unauthorised persons without the prior written consent of Studio Tashkeel Architecture Ltd.

Rev	Description	Date	Dr by	App by
1	First Issue	01/07/24	AM	MK

 

**STUDIO TASHKEEL
ARCHITECTURE LTD.**
1-3 Ashton Lane,
Sale M33 6WT
United Kingdom
T +44(0)1615465395
E info@StudioTashkeel.com
www.studiotashkeel.com

client name Mr Ahuja	
project Land off 49 Rainsough Brow	
drawing Boundary Treatment	
project number 24_024	scale Varies
drawing number PL_07	rev / issue status Planning
This drawing is to be read in conjunction with all related drawings. All dimensions must be checked and verified on site before commencing any work or producing shop drawings. The originator should be notified immediately of any discrepancy. This drawing is copyright and remains the property of Studio Tashkeel Architecture Ltd.	