




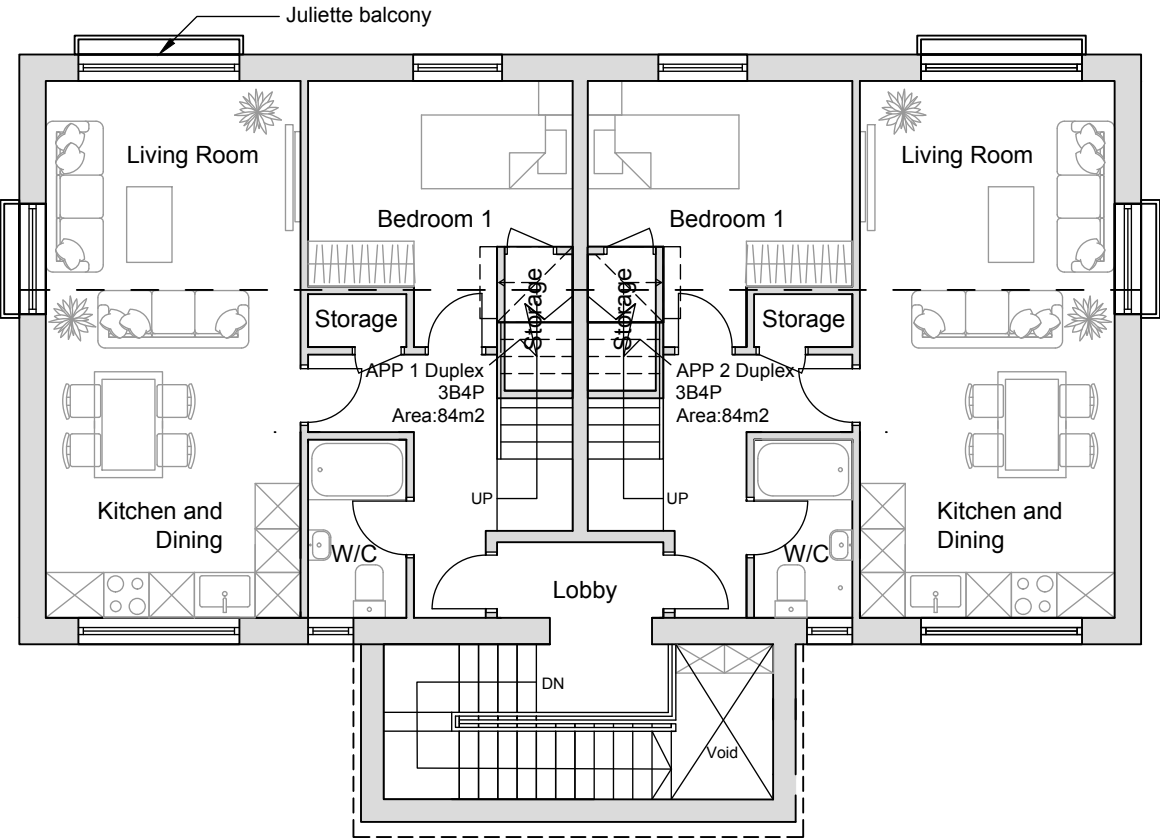

Proposed 1st Floor Plan
Scale 1:100 @ A3

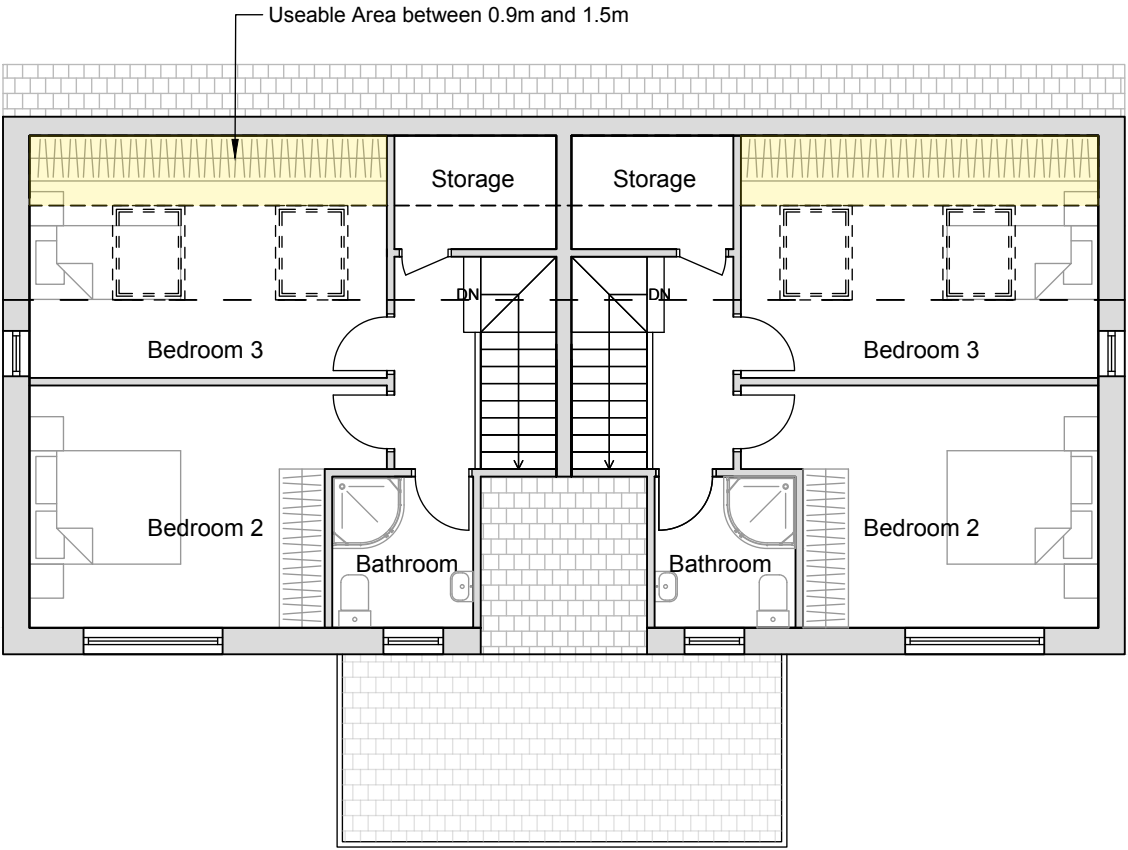


Proposed 2nd Floor Plan
Scale 1:100 @ A3

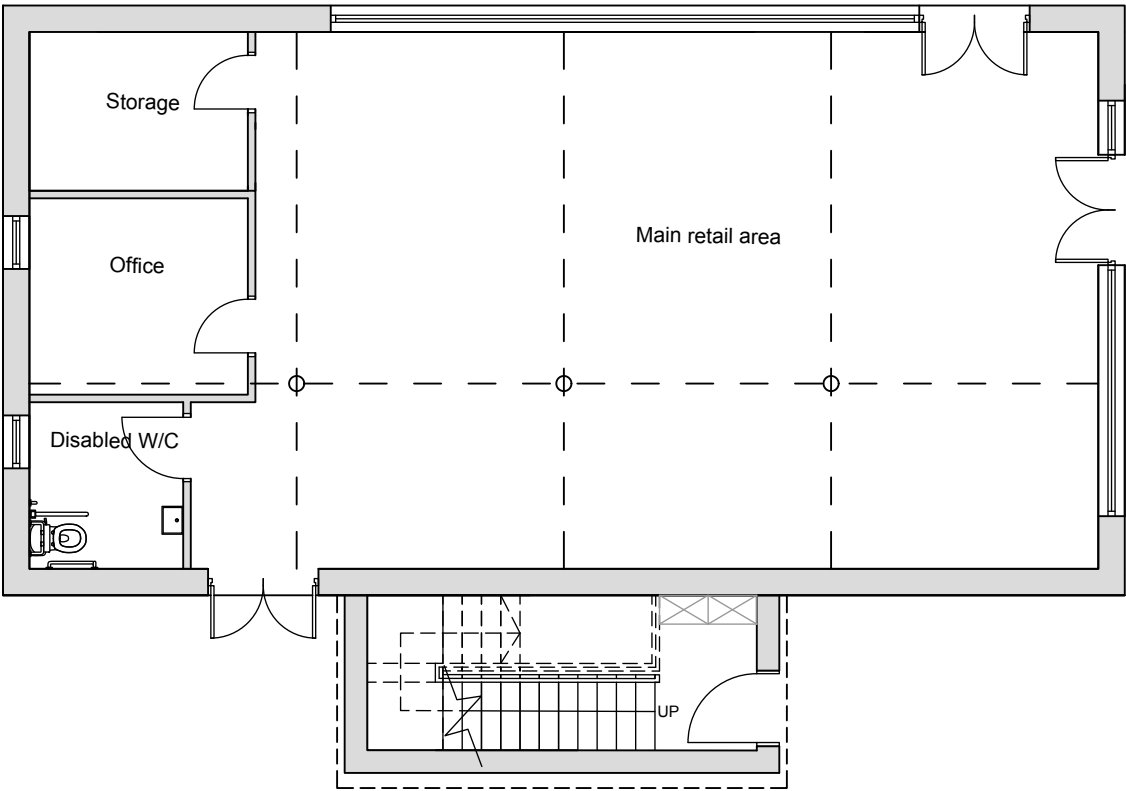

Proposed Ground Floor Plan
Scale 1:100 @ A3

/	First Issue	01/07/24	AM	MK	
Rev	Description	Date	Dr by	App by	

 

STUDIO TASHKEEL
ARCHITECTURE LTD.
1-3 Ashton Lane,
Sale M33 6WT
United Kingdom
T +44(0)1615465395
E info@studiotashkeel.com
www.studiotashkeel.com

client name		
Mr Ahuja		
project		
Land off 49 Rainsough Brow		
drawing		
GA Proposed Plans		
project number		scale
24_024		1:100 @ A3
drawing number	rev	issue status
PL_04	/	Planning
This drawing is to be read in conjunction with all related drawings. All dimensions must be checked and verified on site before commencing any work or producing shop drawings. The originator should be notified immediately of any discrepancy. This drawing is copyright and remains the property of Studio Tashkeel Architecture Ltd.		