

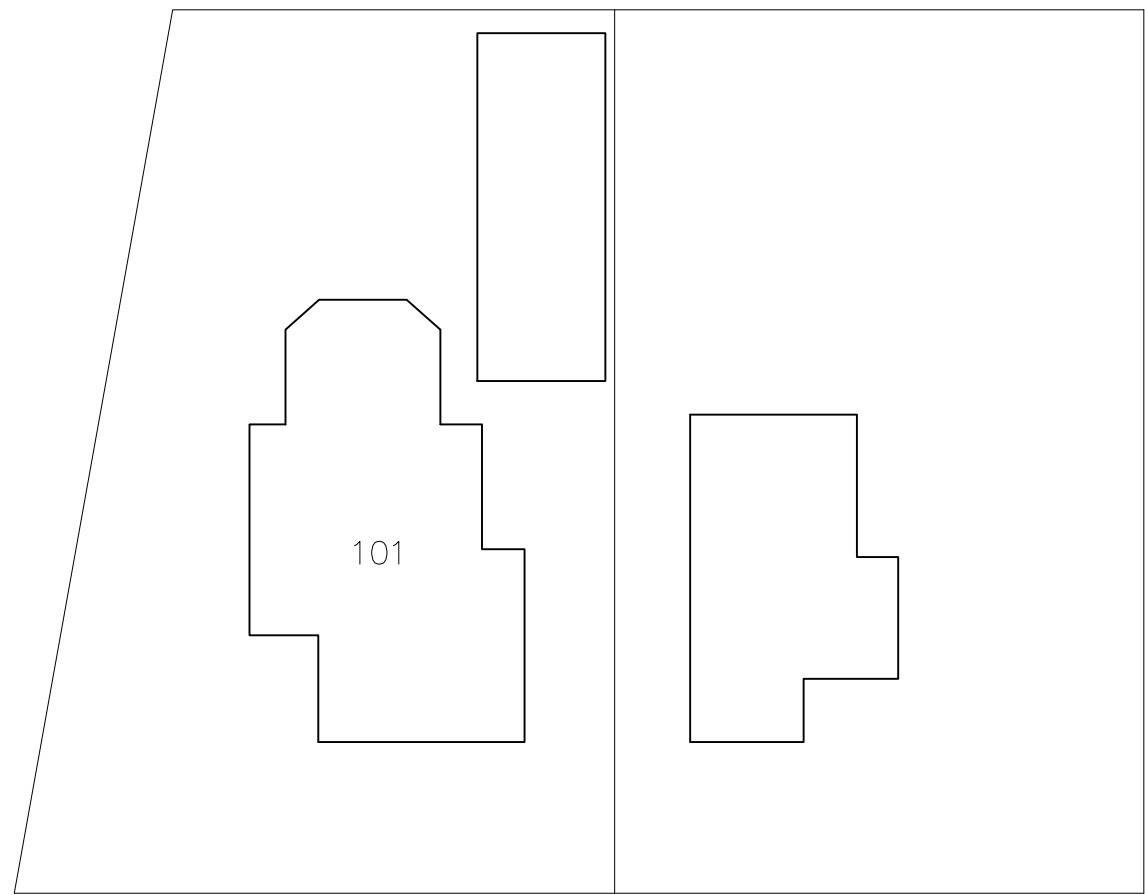
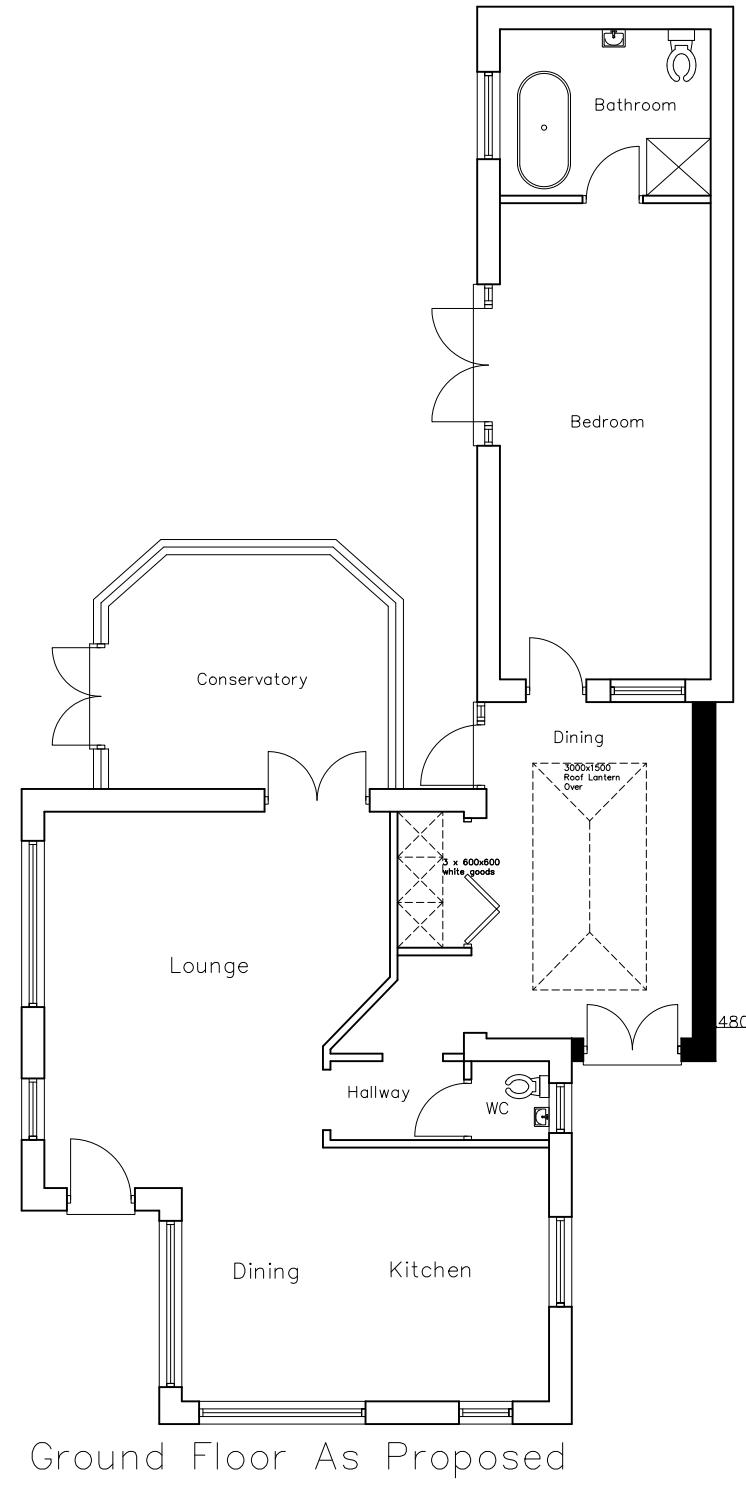
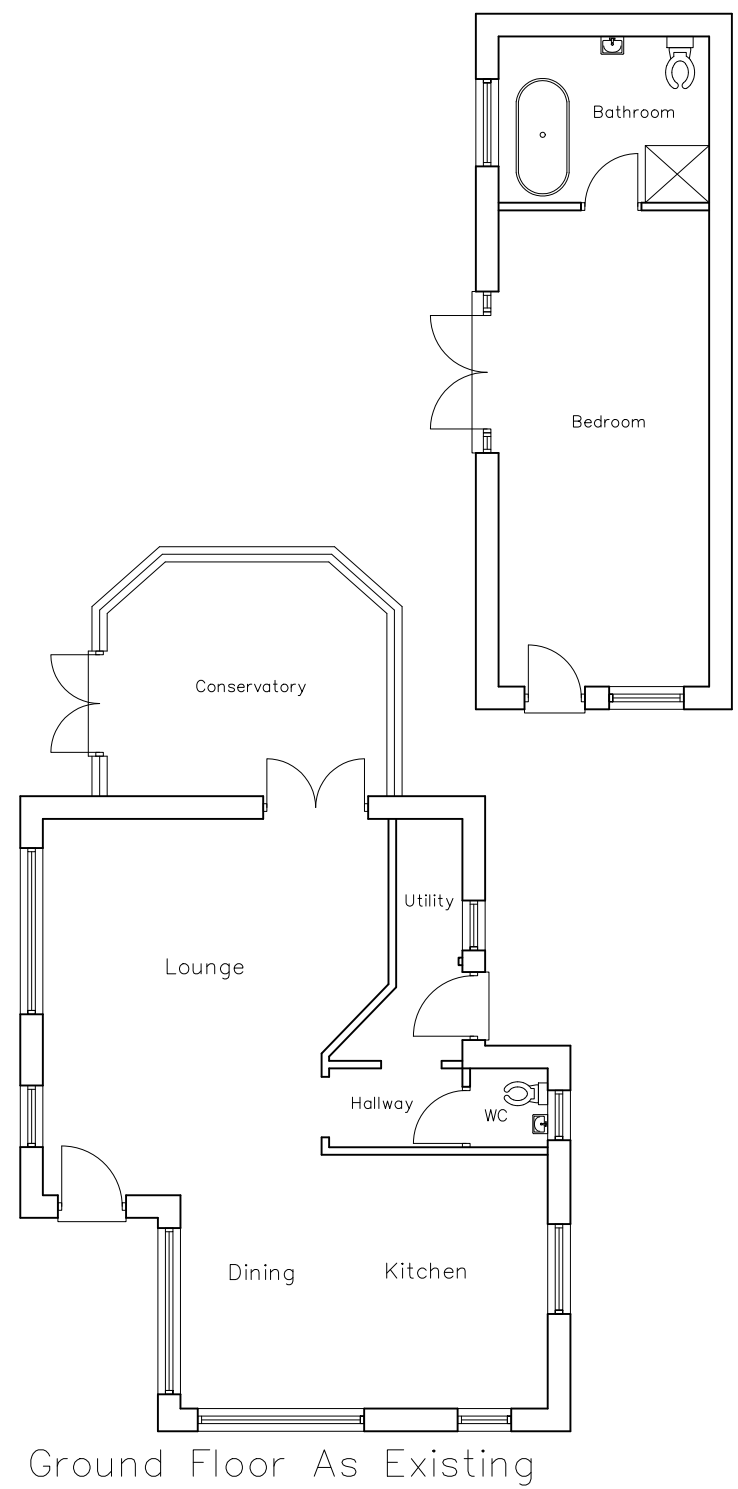


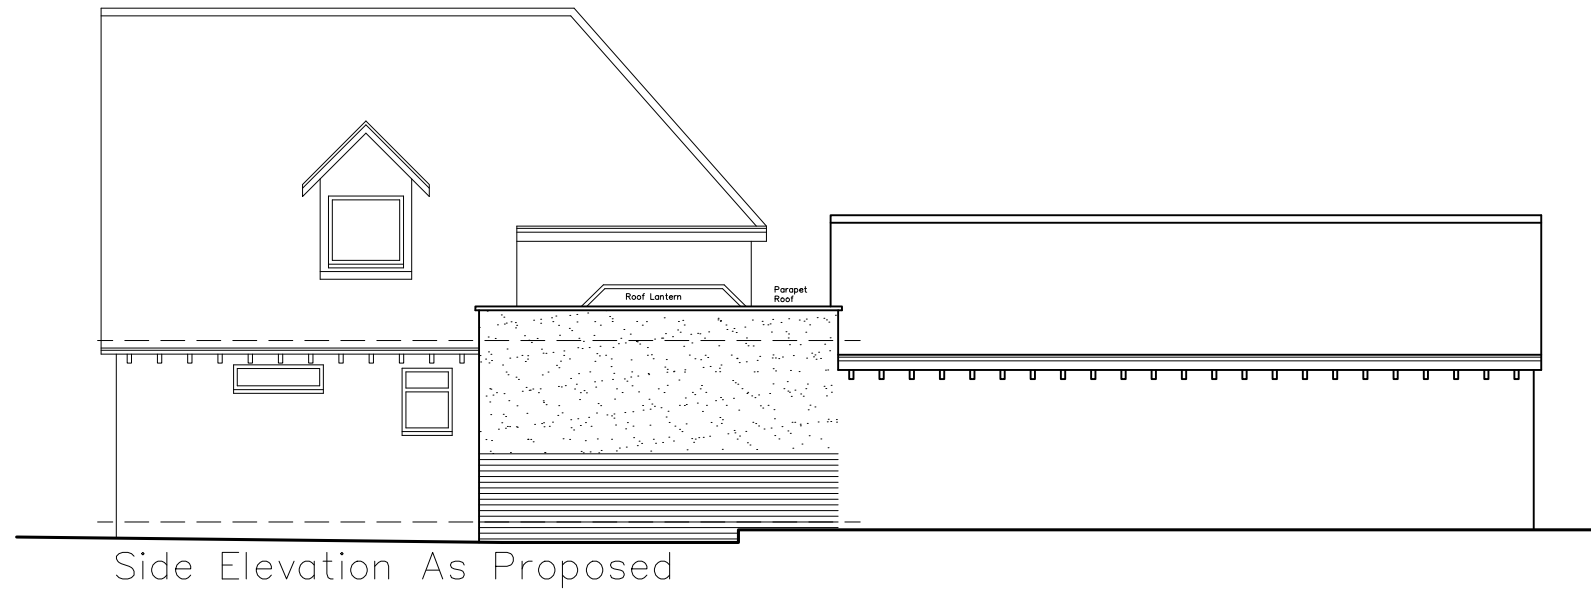

St Anns Road

Site Layout As Existing
1: 500

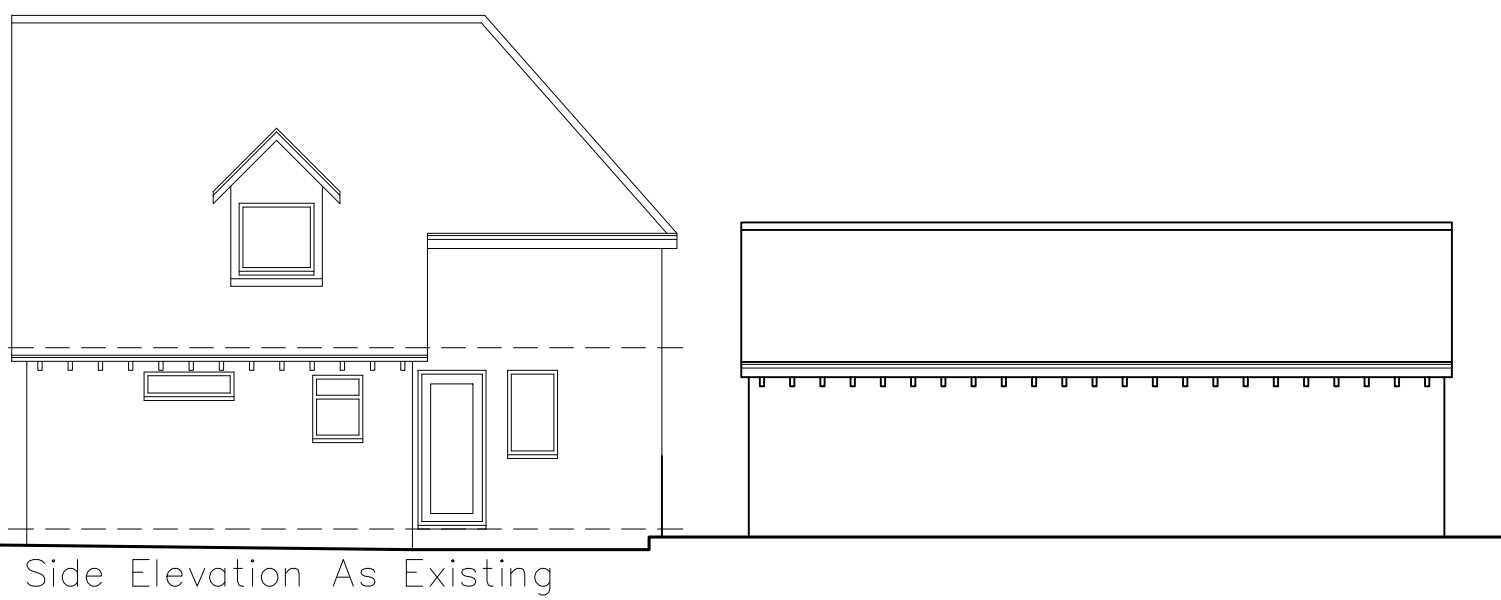

St Anns Road

Site Layout As Proposed
1: 500



Single Storey Side Extension at 102 St Anns Road for Mr Ambrose

EXISTING AND PROPOSED FLOOR PLANS AND ELEVATIONS

PLANNING DRAWING.

SCALE	1:100 @A1	DATE	20.06.24
DRAWN	M.B		
REF.			
DRAWING NO.	2024/0031/0001	REV.	