


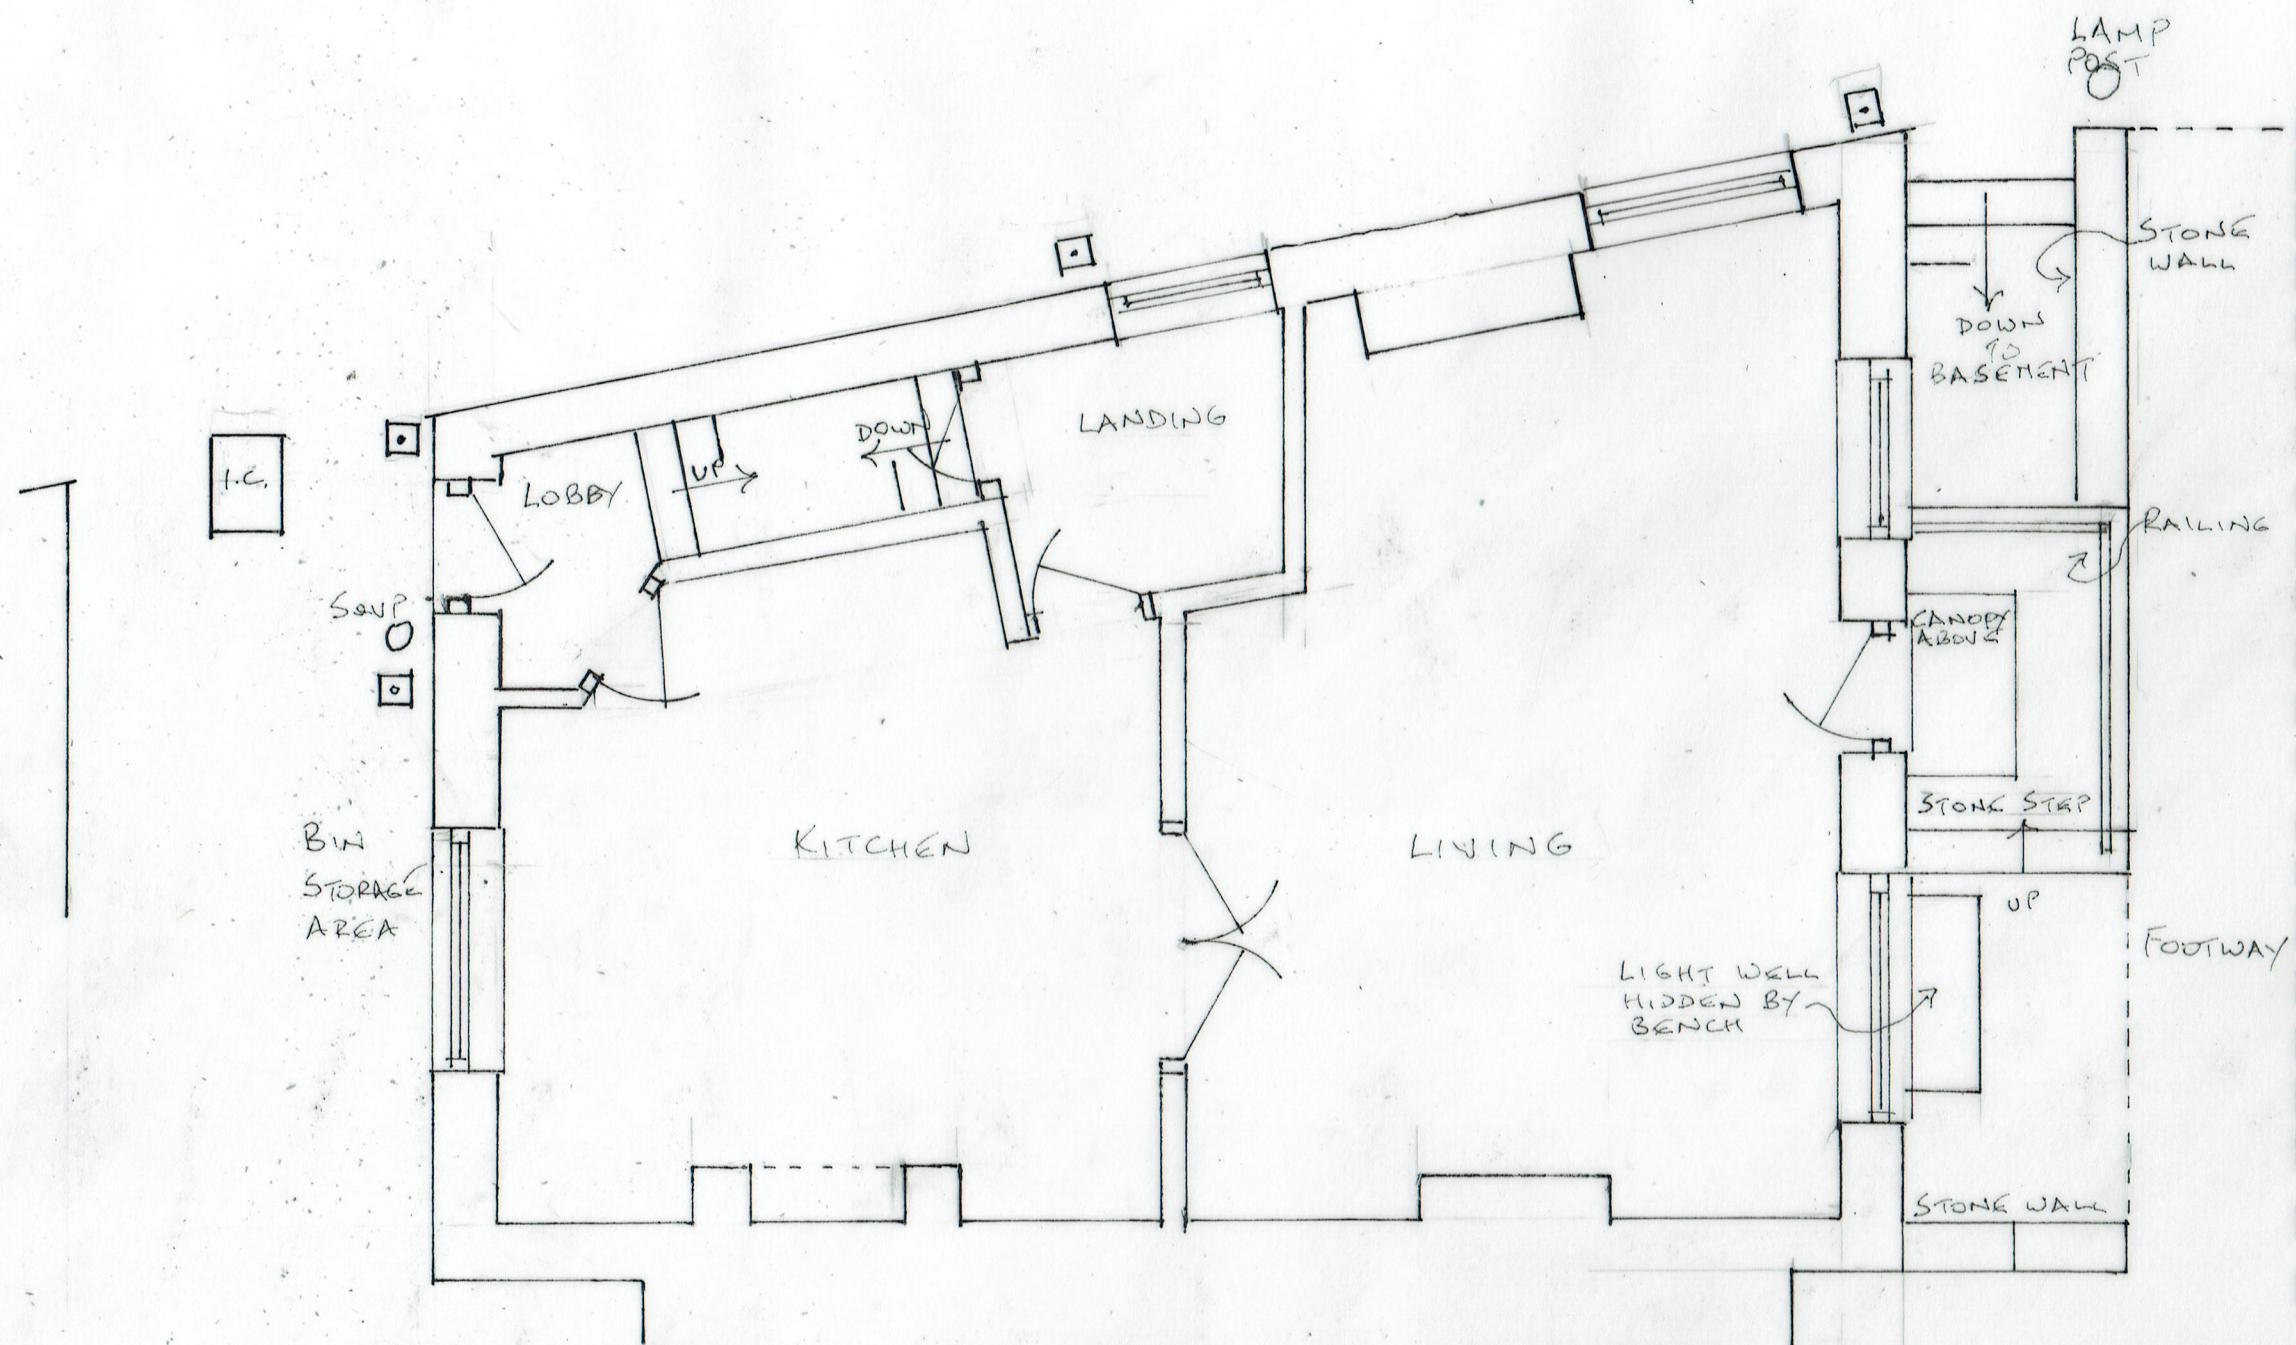

GROUND FLOOR PLAN

0 5 METRES

SCALE 1:50 @ A3

BASEMENT FLAT

68 TANNERS STREET, RAMSBOTTOM BLOQUES