

[illegible]

1. ALL DIMENSIONS IN MM UNLESS OTHERWISE NOTED.

A	Issued for Planning	JWO	RWB	17.10.22
REV	MODIFICATION	BY	CH	DATE

Green Park,
450 Longwater Avenue,
Reading,
RG30 3UR



Great British Communications
Lapwing House, Block 3 Forward Point,
Tan House Lane, Widnes, Cheshire, WAB 0SL
t. 44 (0)151 420 4128
www.gbcservices.co.uk

WOODHILL ROAD

BRY12801

BRANDLESHOLME
LIMEFIELD, BURY
GREATER MANCHESTER
BL8 1BD

001 DRAWING REGISTER

UNILATERAL SW


PLANNING

BRY133/88165/BL0028

BRY12801_BRY133_88165_BL0028_GA_REV_A


A

SITE LOCATION

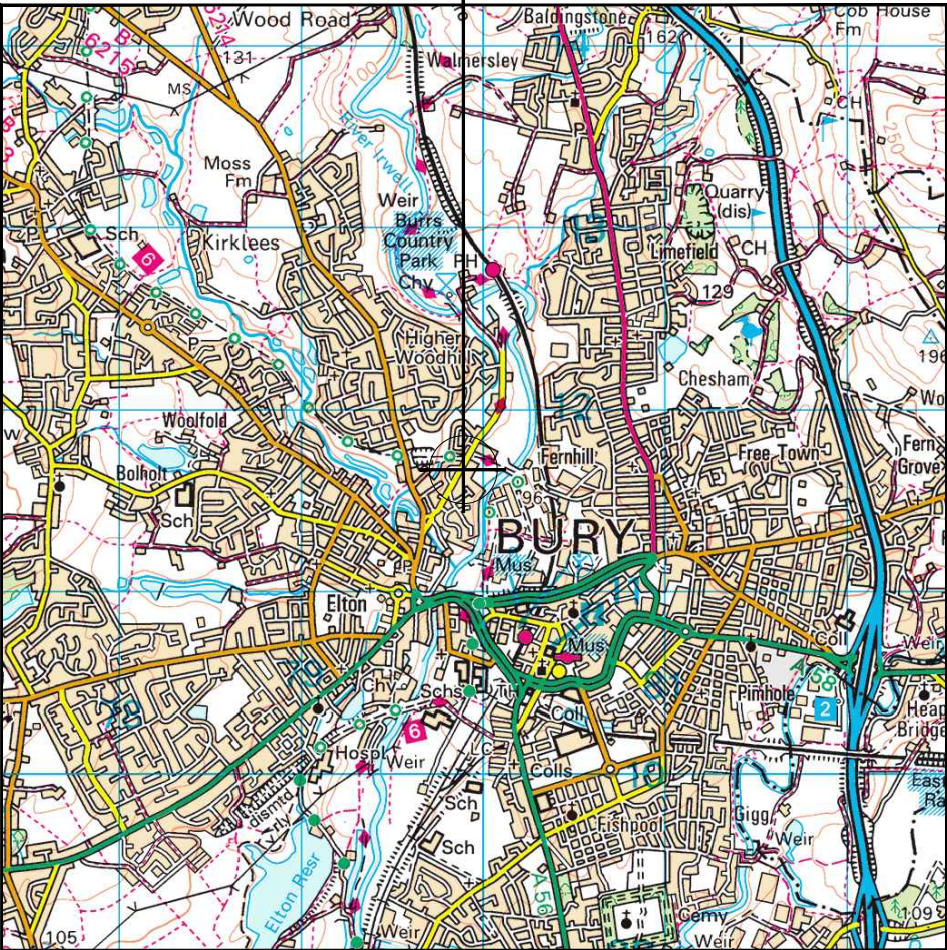

Reproduced by permission of Ordnance Survey on behalf of the Controller of Her Majesty's Stationary Office
All rights reserved. © Crown Copyright licence no. 100022432


SITE AREA PLAN

 

SITE PHOTOGRAPH




PARKING LOCATION

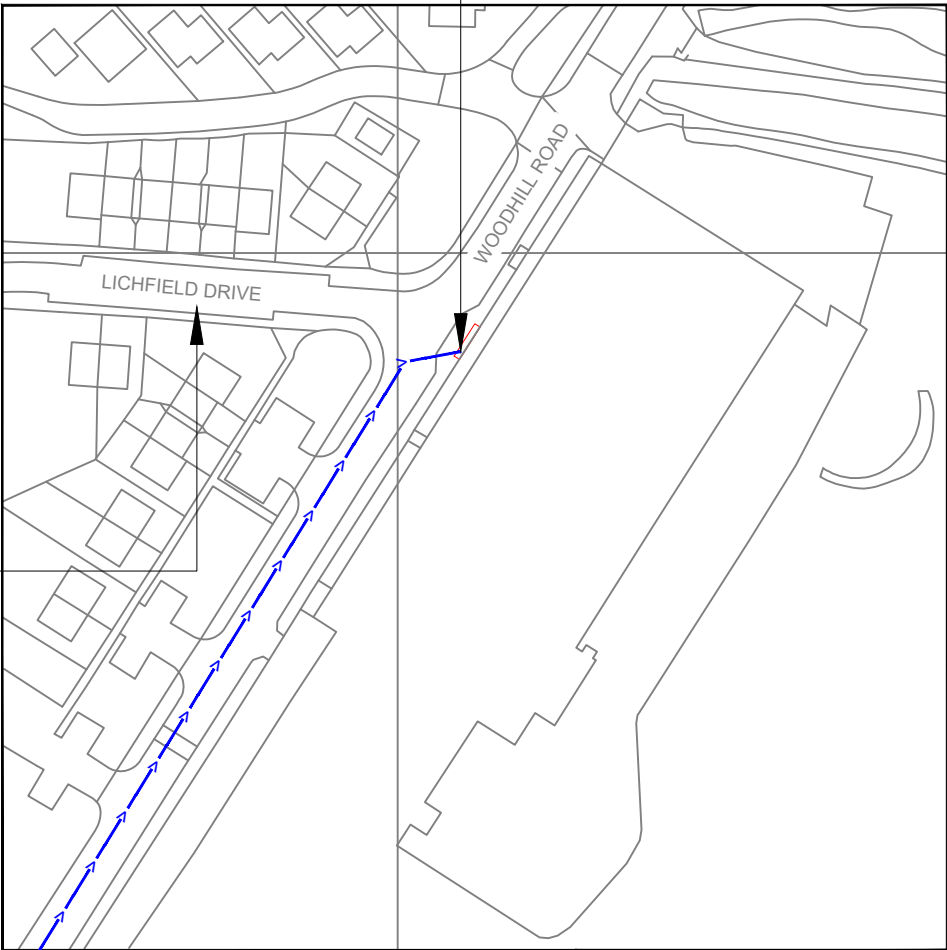

Reproduced by permission of Ordnance Survey on behalf of
the Controller of Her Majesty's Stationary Office
All rights reserved. © Crown Copyright licence no. 100022432

NGR E: 379910 N: 411684

SITE LOCATION PLAN

 

GOOGLE MAPS QR CODE

GOOGLE MAPS - <https://tinyurl.com/336385dp>

STREETVIEW - <https://tinyurl.com/5n893ynh>

NOTES:

1. ALL DIMENSIONS IN MM UNLESS OTHERWISE NOTED.

Access Route To Site:

Directions To Site: - Follow M66 and A58 to Crostons Rd/B6213 9 min (3.5 mi). Head north on M66 1.4 mi. At junction 2, exit towards A58/Bury/Heywood 0.2 mi. At Heap Bridge Interchange, take the 2nd exit onto Rochdale Rd/A58 0.1 mi. Continue straight to stay on Rochdale Rd/A58. Continue to follow A58 1.2 mi. Continue straight onto Jubilee Way/Manchester Rd/A58. Continue to follow A58 0.5 mi. Follow Crostons Rd/B6213, B6214 and Woodhill Rd to your destination 2 min (0.6 mi). Keep right to continue on Crostons Rd/B6213 0.2 mi. Keep right to continue on Crostons Rd/B6214. Continue to follow B6214 0.2 mi. Turn right onto Woodhill Rd 0.2 mi.

A	Issued for Planning	JWO	RWB	17.10.22
REV	MODIFICATION	BY	CH	DATE

CK Hutchison
Networks (UK)
Limited

Green Park,
450 Longwater Avenue,
Reading,
RG30 3UR

Design Consultant & Principal Contractor:



Great British Communications
Lapwing House, Block 3 Forward Point,
Tan House Lane, Widnes, Cheshire, WAB 0SL
t. 44 (0)151 420 4128
www.gbcservices.co.uk

Site Name: WOODHILL ROAD

3UK Nominal ID: BRY12801

Address: BRANDLESHOLME
LIMEFIELD, BURY
GREATER MANCHESTER
BL8 1BD

Title: 002 SITE LOCATION PLAN


Project: UNILATERAL SW

Purpose of Issue: PLANNING

MBNL/TM/H3G Cell ID:
BRY133/88165/BL0028

Drawing No: BRY12801_BRY133_88165_BL0028_GA_REV_A

Issue: A

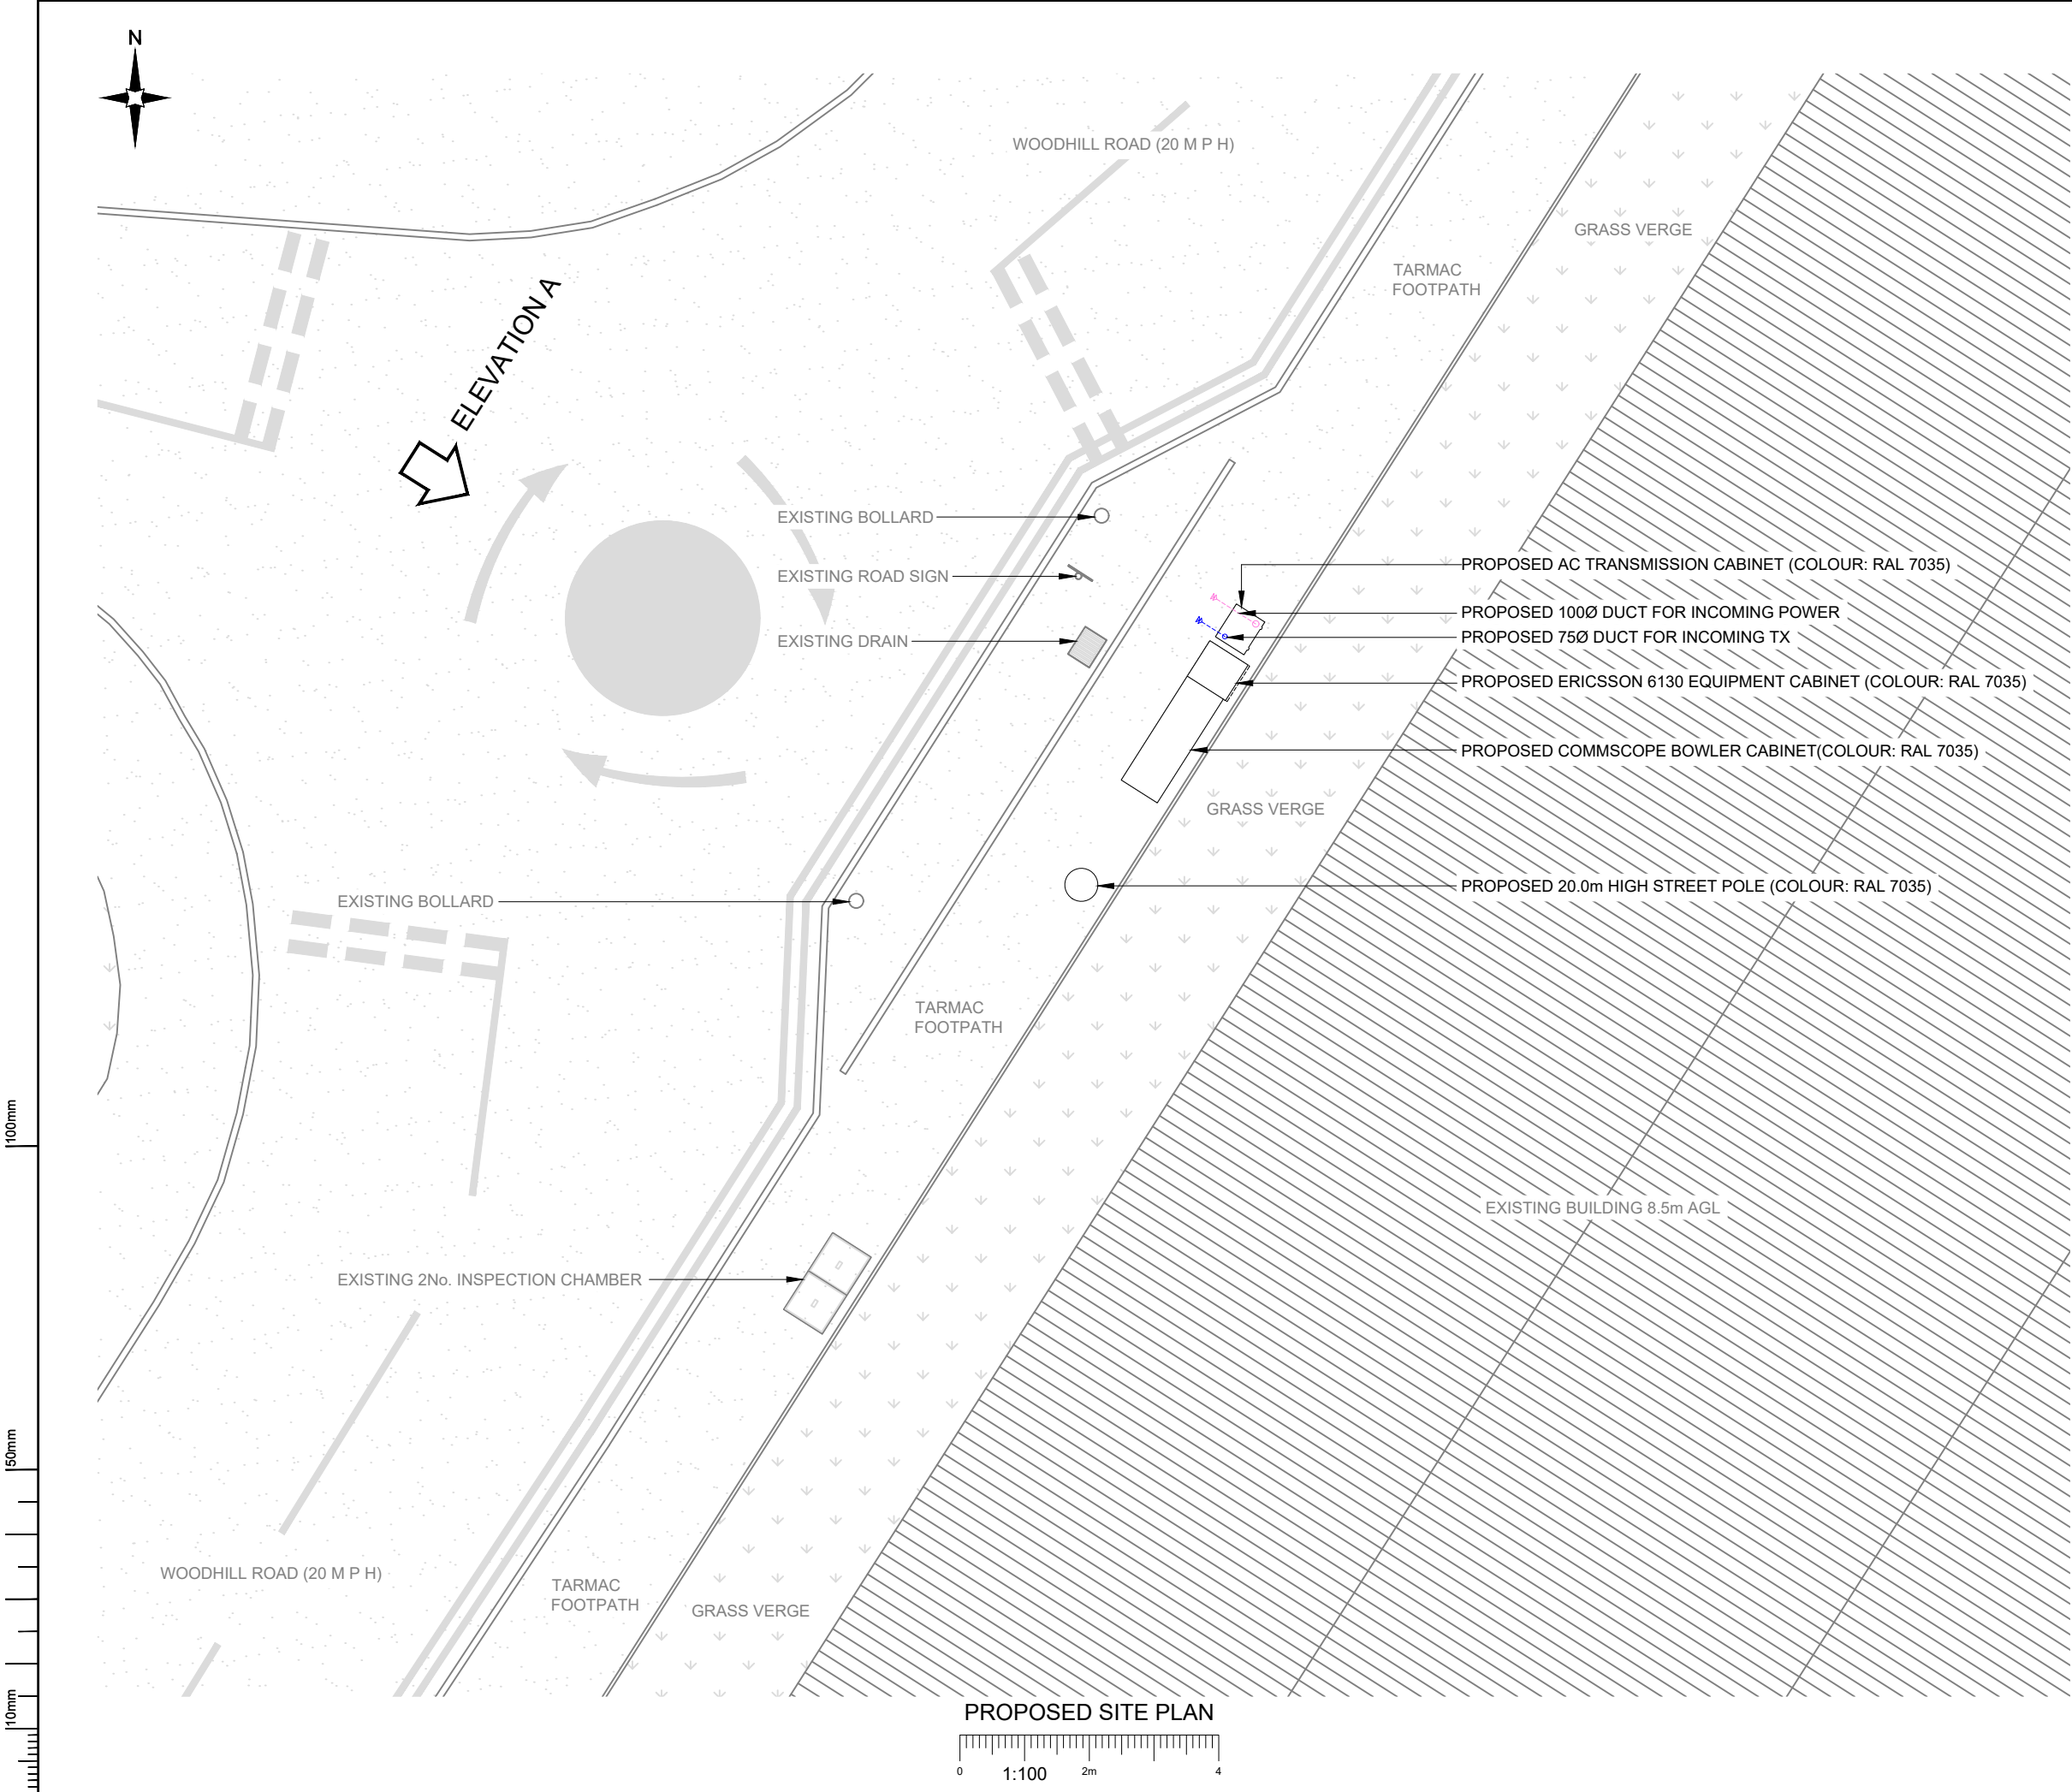

- NOTES:
- ALL DIMENSIONS IN MM UNLESS OTHERWISE NOTED.

A	Issued for Planning	JWO	RWB	17.10.22
REV	MODIFICATION	BY	CH	DATE

**CK Hutchison
Networks (UK)
Limited**
Green Park,
450 Longwater Avenue,
Reading,
RG30 3UR

Design Consultant & Principal Contractor:



Site Name: **WOODHILL ROAD**

3UK Nominal ID: **BRY12801**

Address: **BRANDLESHOLME
LIMEFIELD, BURY
GREATER MANCHESTER
BL8 1BD**

Title: **215 PROPOSED SITE PLAN**

Project: **UNILATERAL SW**

Purpose of Issue: **PLANNING**


MBNL/TM/H3G Cell ID:
BRY133/88165/BL0028

Drawing No: **BRY12801_BRY133_88165_BL0028_GA_REV_A**

Issue: **A**

Antenna Aperture ID	Proposed 4G/5G Bearing
A1	0°
A2	0°
B1	120°
B2	120°
C1	240°
C2	240°

- NOTES:
1. ALL DIMENSIONS IN MM UNLESS OTHERWISE NOTED.

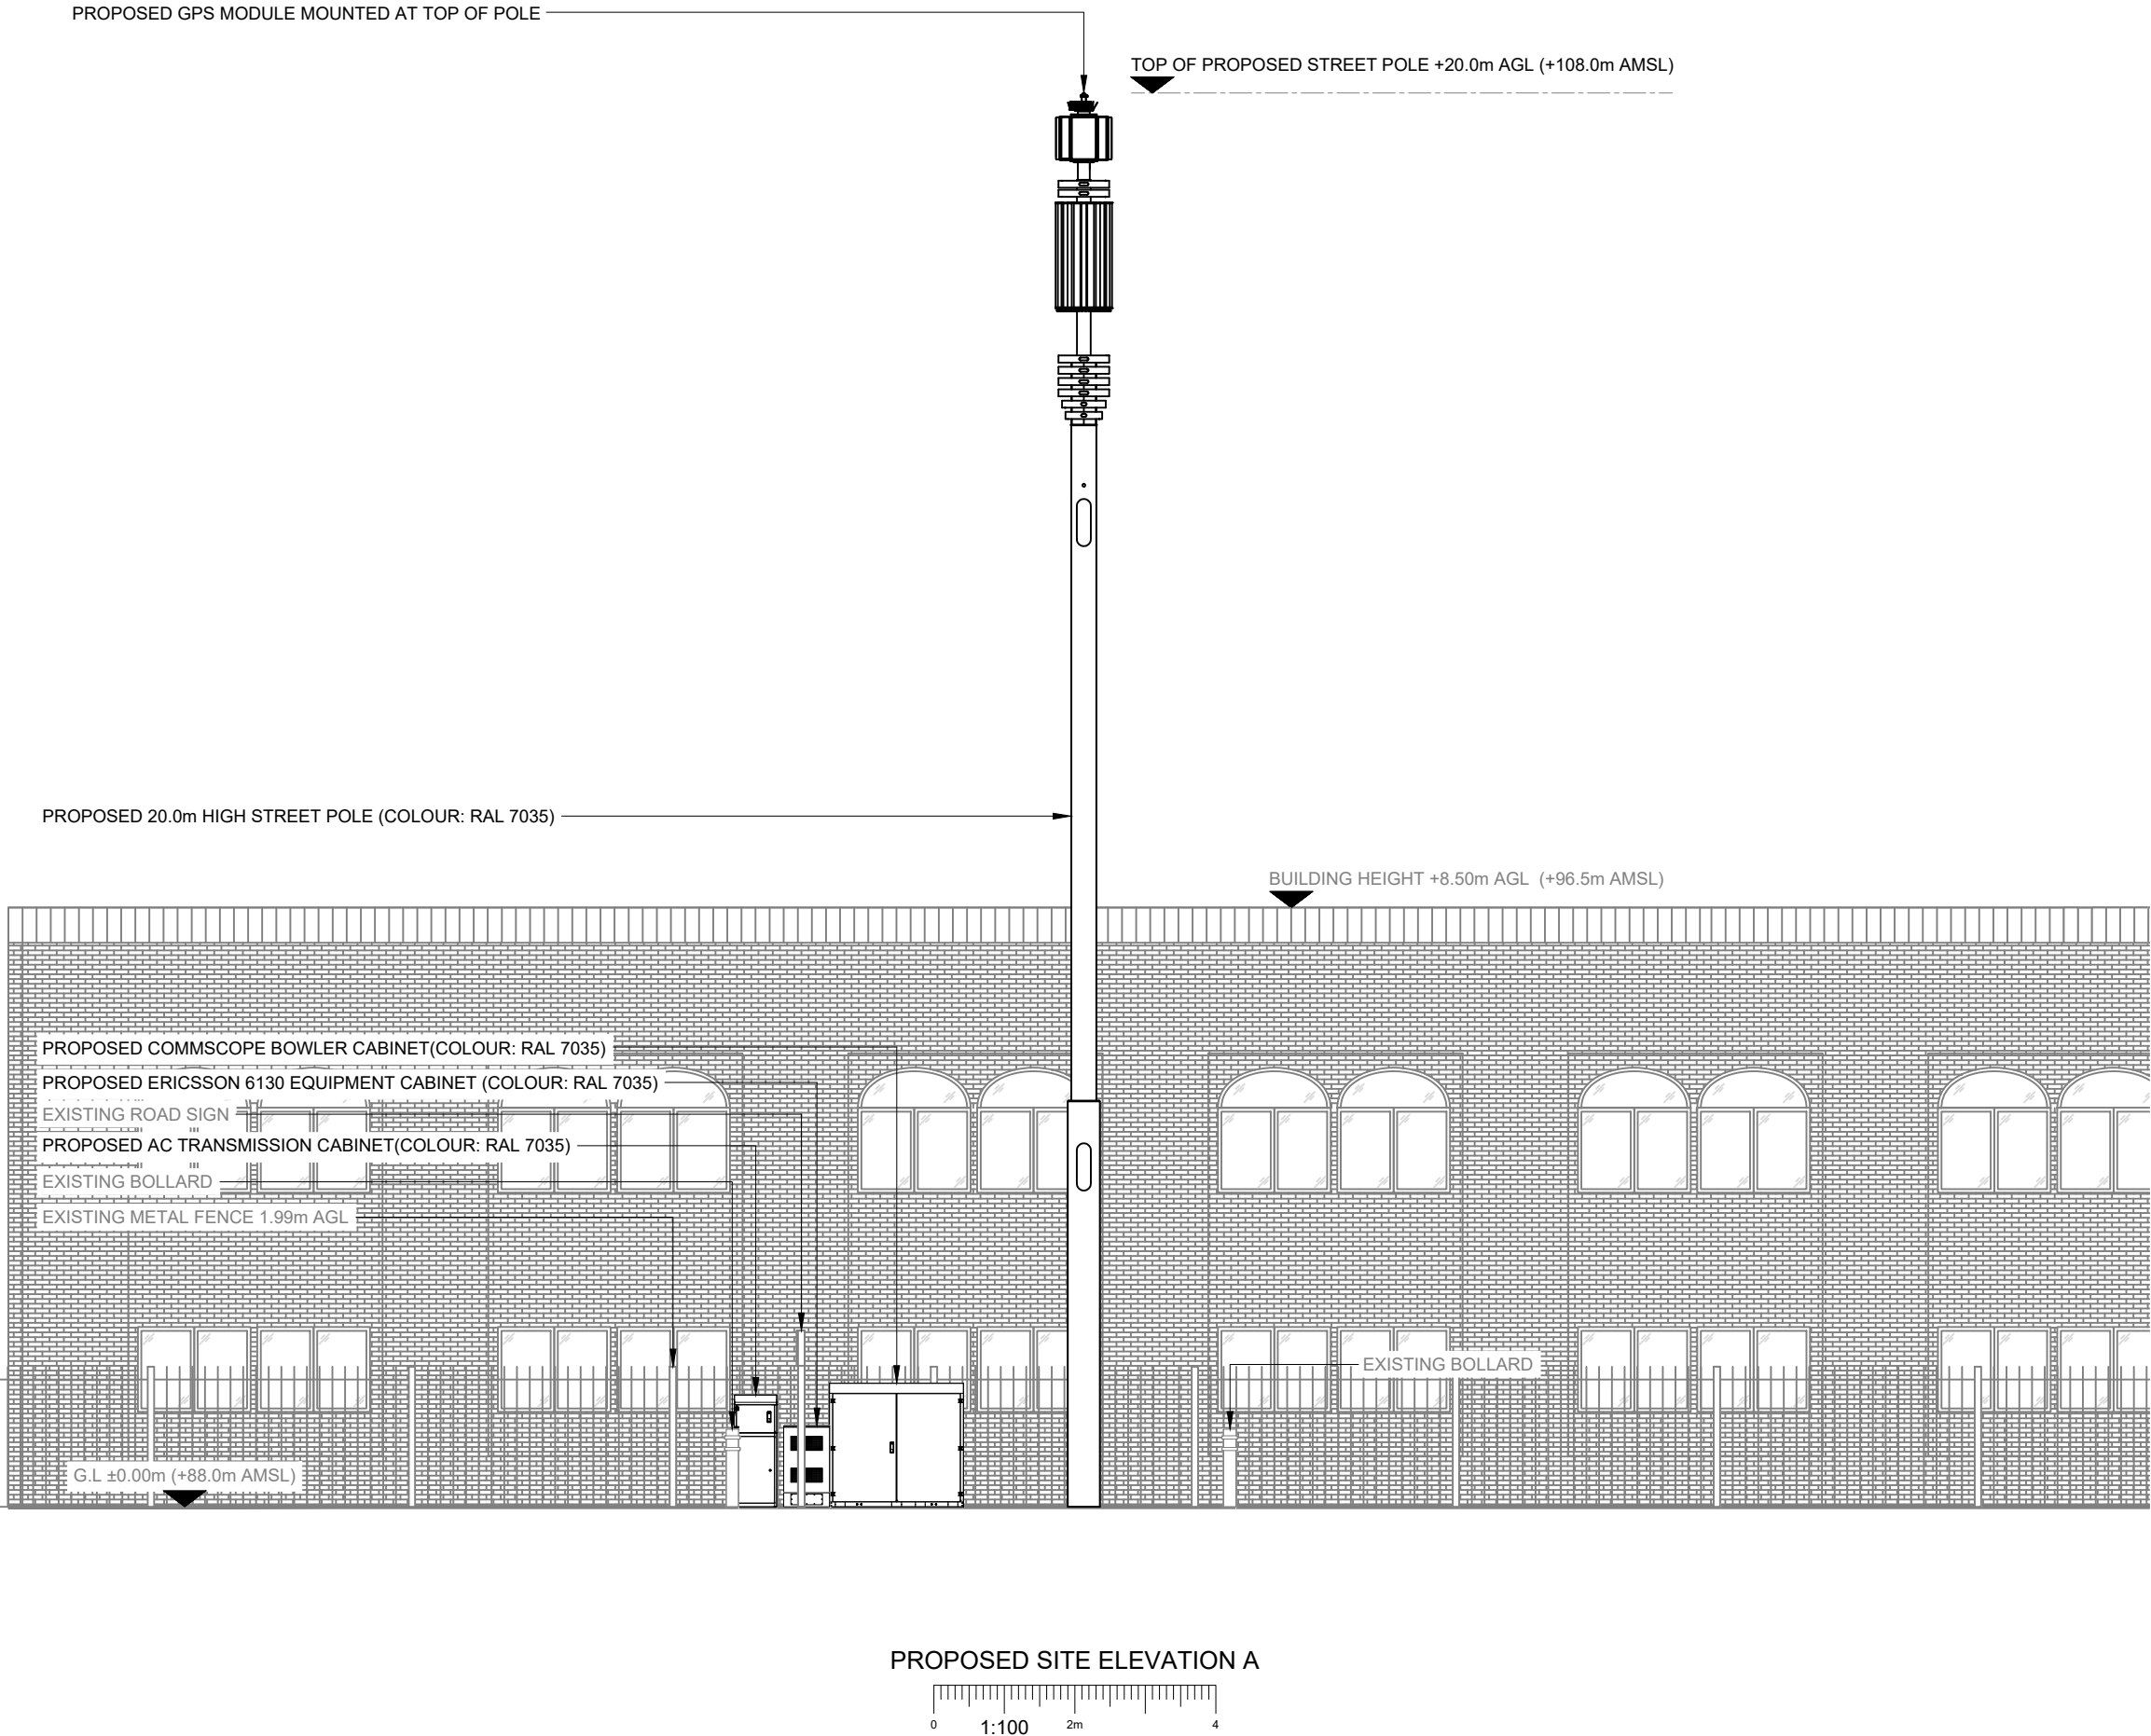

**CK Hutchison
Networks (UK)
Limited**

Green Park,
450 Longwater Avenue,
Reading,
RG30 3UR

Design Consultant & Principal Contractor:



Great British Communications
Lapwing House, Block 3 Forward Point,
Tan House Lane, Widnes, Cheshire, WA8 0SL
t. 44 (0)151 420 4128
www.gbcservices.co.uk

Site Name: **WOODHILL ROAD**

3UK Nominal ID: **BRY12801**

Address: **BRANDLESHOLME
LIMEFIELD, BURY
GREATER MANCHESTER
BL8 1BD**

Title: **265 PROPOSED SITE ELEVATION**

Project: **UNILATERAL SW**

Purpose of Issue: **PLANNING**

MBNL/TM/H3G Cell ID:
BRY133/88165/BL0028

Drawing No: **BRY12801_BRY133_88165_BL0028_GA_REV_A**

Issue: **A**