




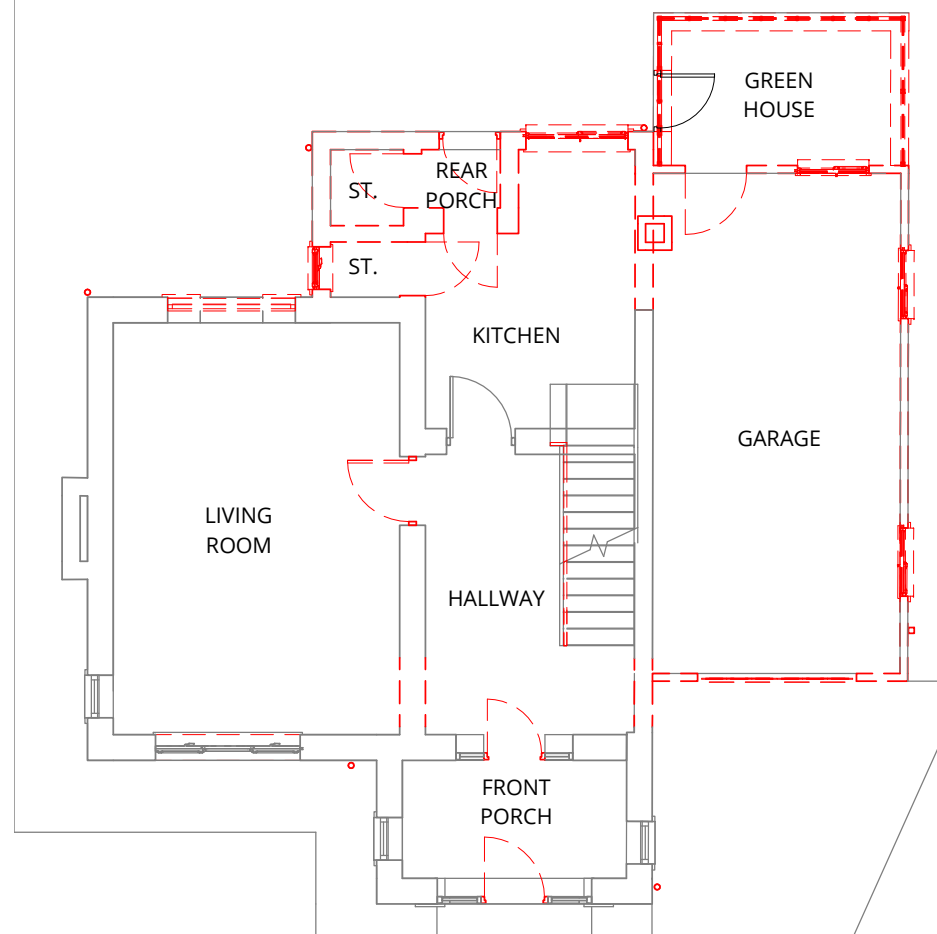


**1 Existing Ground Floor Plan - Demolitions**  
1 : 100

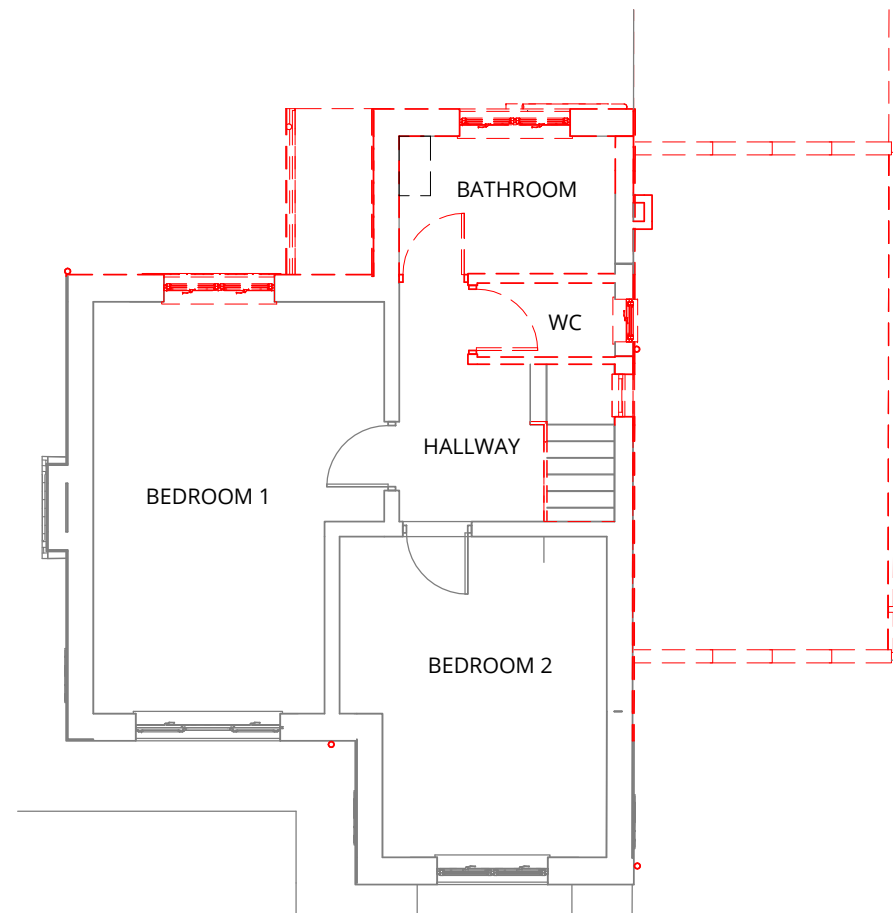

**2 Existing First Floor Plan- Demolitions**  
1 : 100

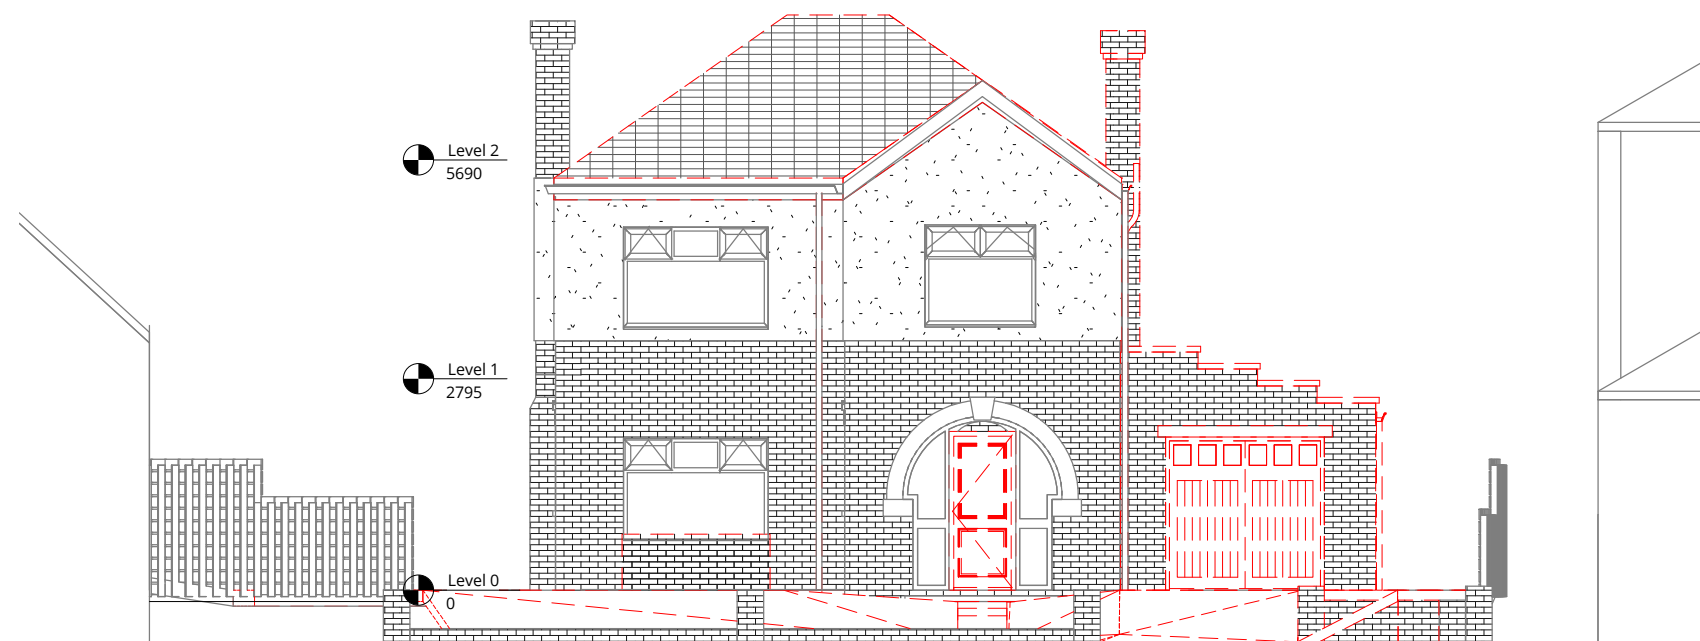

**3 Front Elevation - Demolitions**  
1 : 100

 

## NOTES

RALA SHALL HAVE NO RESPONSIBILITY FOR ANY USE MADE OF THIS DOCUMENT OTHER THAN FOR THAT WHICH IT WAS PREPARED AND ISSUED. ALL DIMENSIONS SHOULD BE CHECKED ON SITE. DO NOT SCALE FROM THIS DRAWING

ANY DRAWING ERRORS OR DIVERGENCIES SHOULD BE BROUGHT TO THE ATTENTION OF RALA AT THE ADDRESS SHOWN BELOW.

DRAWINGS SHALL BE READ IN CONJUNCTION WITH THE FOLLOWING BEFORE WORK COMMENCES:

- THE CDM DESIGN ISSUES REGISTER
- THE RALA RISK SERIES OF DRAWINGS
- THE PROJECT CDM RISK REGISTER

| REVISION | DESCRIPTION       | DRAWN | CHECKED | DATE     |
|----------|-------------------|-------|---------|----------|
| P00      | Client Workshop 2 | RB    | RB      | 02/12/21 |
| P01      | Planning Issue    | RB    | RB      | 31/12/21 |

11 Hackford Close,  
Brandlesholme,  
Bury,  
Greater Manchester,  
BL8 1XP  
United Kingdom

T +44 [0]7564 361 972



PROJECT TITLE  
19 Tor Avenue

ROP JOB NUMBER  
P0011

ISO 27001 CLASSIFICATION  
Planning

DRAWING TITLE  
Demolition Plans

SCALE  
@ A3

1 : 100

DATE FIRST ISSUED  
07/12/21

DRAWING NO.  
TOR-RALA-ZZ-XX-DR-A-(PL)-0015

REVISION  
P01