


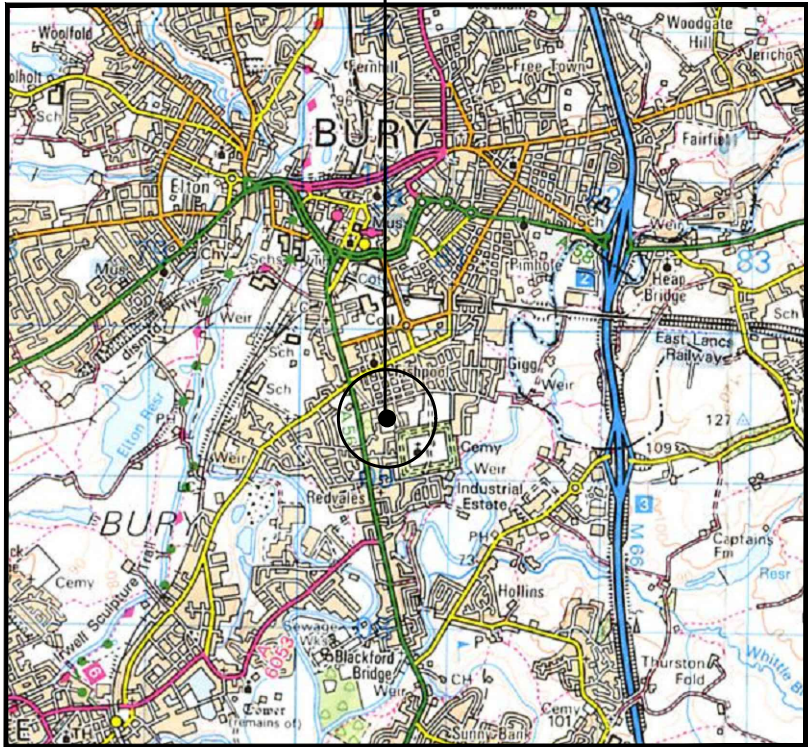



0 500 1000 1500 2000 2500m
1:50000

SITE LOCATION
(Scale 1:50000)

Ordnance Survey map extract
based upon Landranger map series
with the permission of the controller of
Her Majesty's Stationery Office
Licence No. 0100023487
Crown copyright.



SITE PHOTOGRAPH

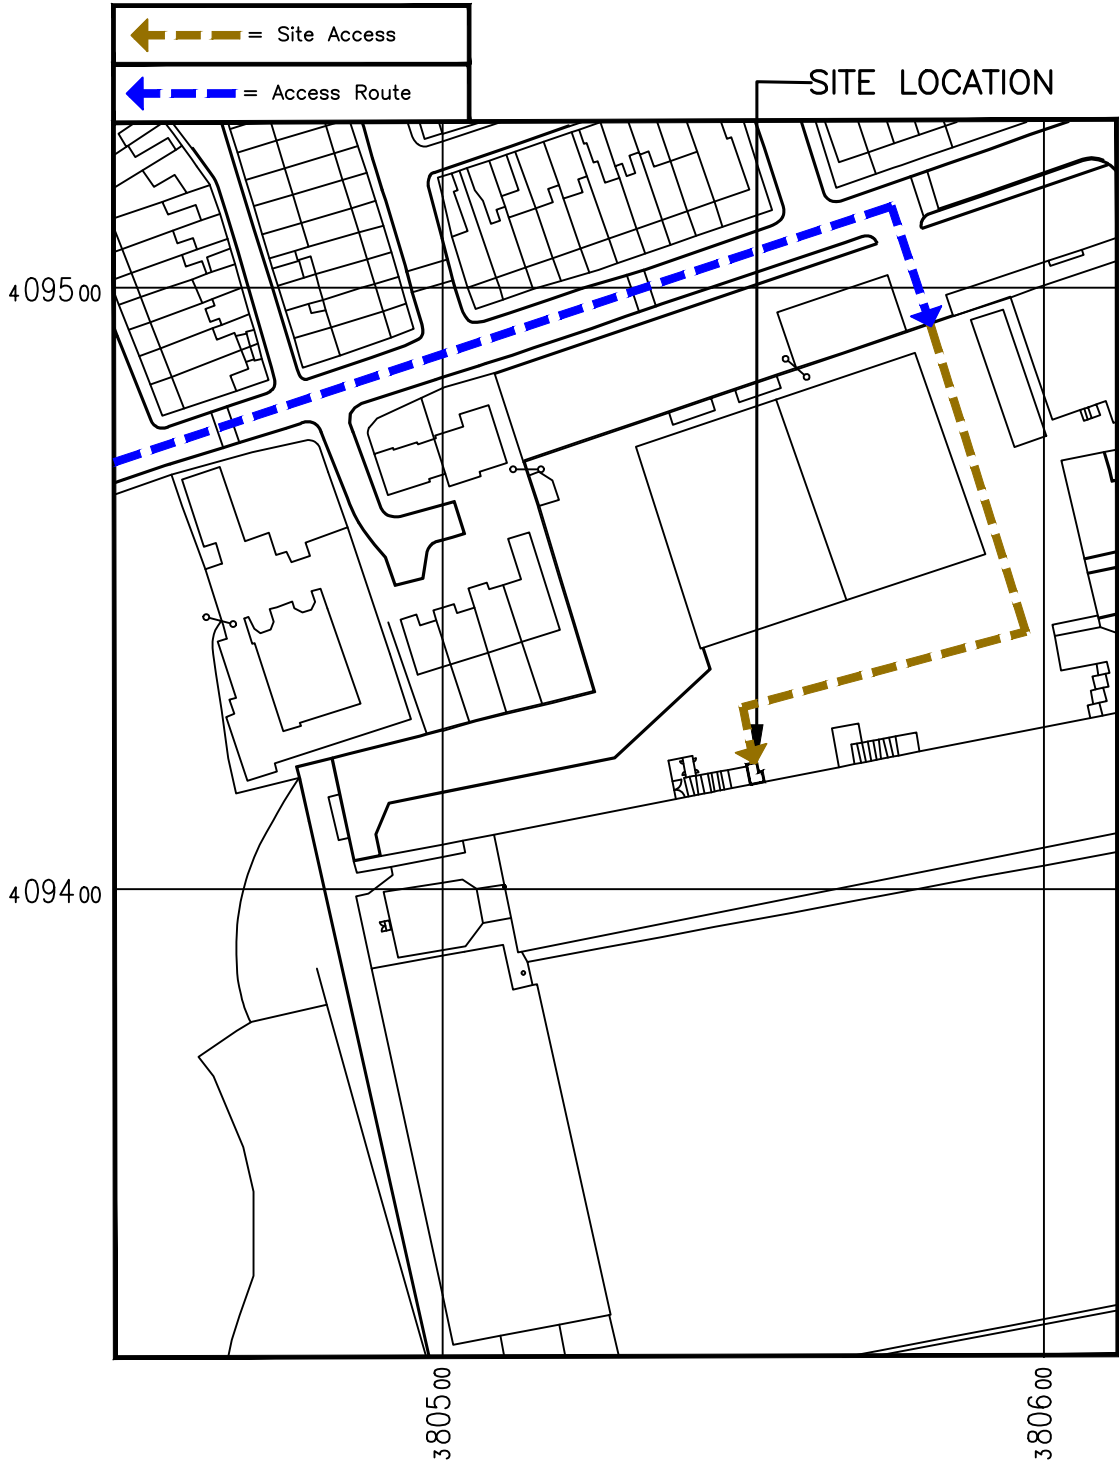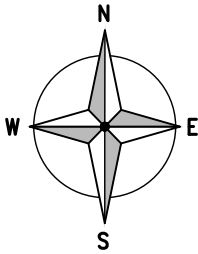

0 12.5 25 37.5 50 62.5m
1:1250

DETAILED SITE LOCATION
(Scale 1:1250)

Based upon Ordnance Survey map extract
with the permission of the Controller of
Her Majesty's Stationery Office.
Crown copyright.
Licence No. 100020449

ALL DIMENSIONS ARE IN mm UNLESS NOTED OTHERWISE

N.G.R | E: 380569 N: 409420

DIRECTIONS TO SITE:
LEAVE THE M60 AT JUNCTION 17 THEN AT ROUNDABOUT
TAKE THE 1ST EXIT ONTO A56. TURN RIGHT INTO GIGG
LANE THEN TAKE 2ND RIGHT INTO BURY F.C. CAR PARK.
SITE IS LOCATED AT THE VISITING SUPPORTERS TURNSTILE
ACCESS STEPS.

REV	MODIFICATION	BY	CH	DATE
A	Issued for Approval	BCL	DF	21.03.22



WHP Telecoms Ltd
Faraday Court
401 Faraday Street
Birchwood Park
Warrington WA3 6GA
Tel: 01925 424100 Fax: 01925 424101
e-mail: info@whptelecoms.com



vodafone
CORNERSTONE - VENDOR SWAP

Cell Name	Opt.
BURY F.C.	A

Cell ID No		
CORNERSTONE	TEF	VF
128177	-	35769_25

Site Address / Contact Details		
BURY F.C. GIGG LANE BURY BL9 9HR		

Drawing Title:	SITE LOCATION MAPS
----------------	--------------------


Purpose of issue:	PLANNING	Dwg Rev:
-------------------	----------	----------

Drawing Number:	100	A
-----------------	-----	---

Surveyed By:	BCL	Original Sheet Size:	A3	Pack Issue:
--------------	-----	----------------------	----	-------------

Drawn:	BCL	Date:	21.03.22	Checked:	PC	Date:	21.03.22	B
--------	-----	-------	----------	----------	----	-------	----------	---

The drawings comply with Vodafone Standard ICNIRP guidelines.
Designed in accordance with CORNERSTONE documents: SDN0009


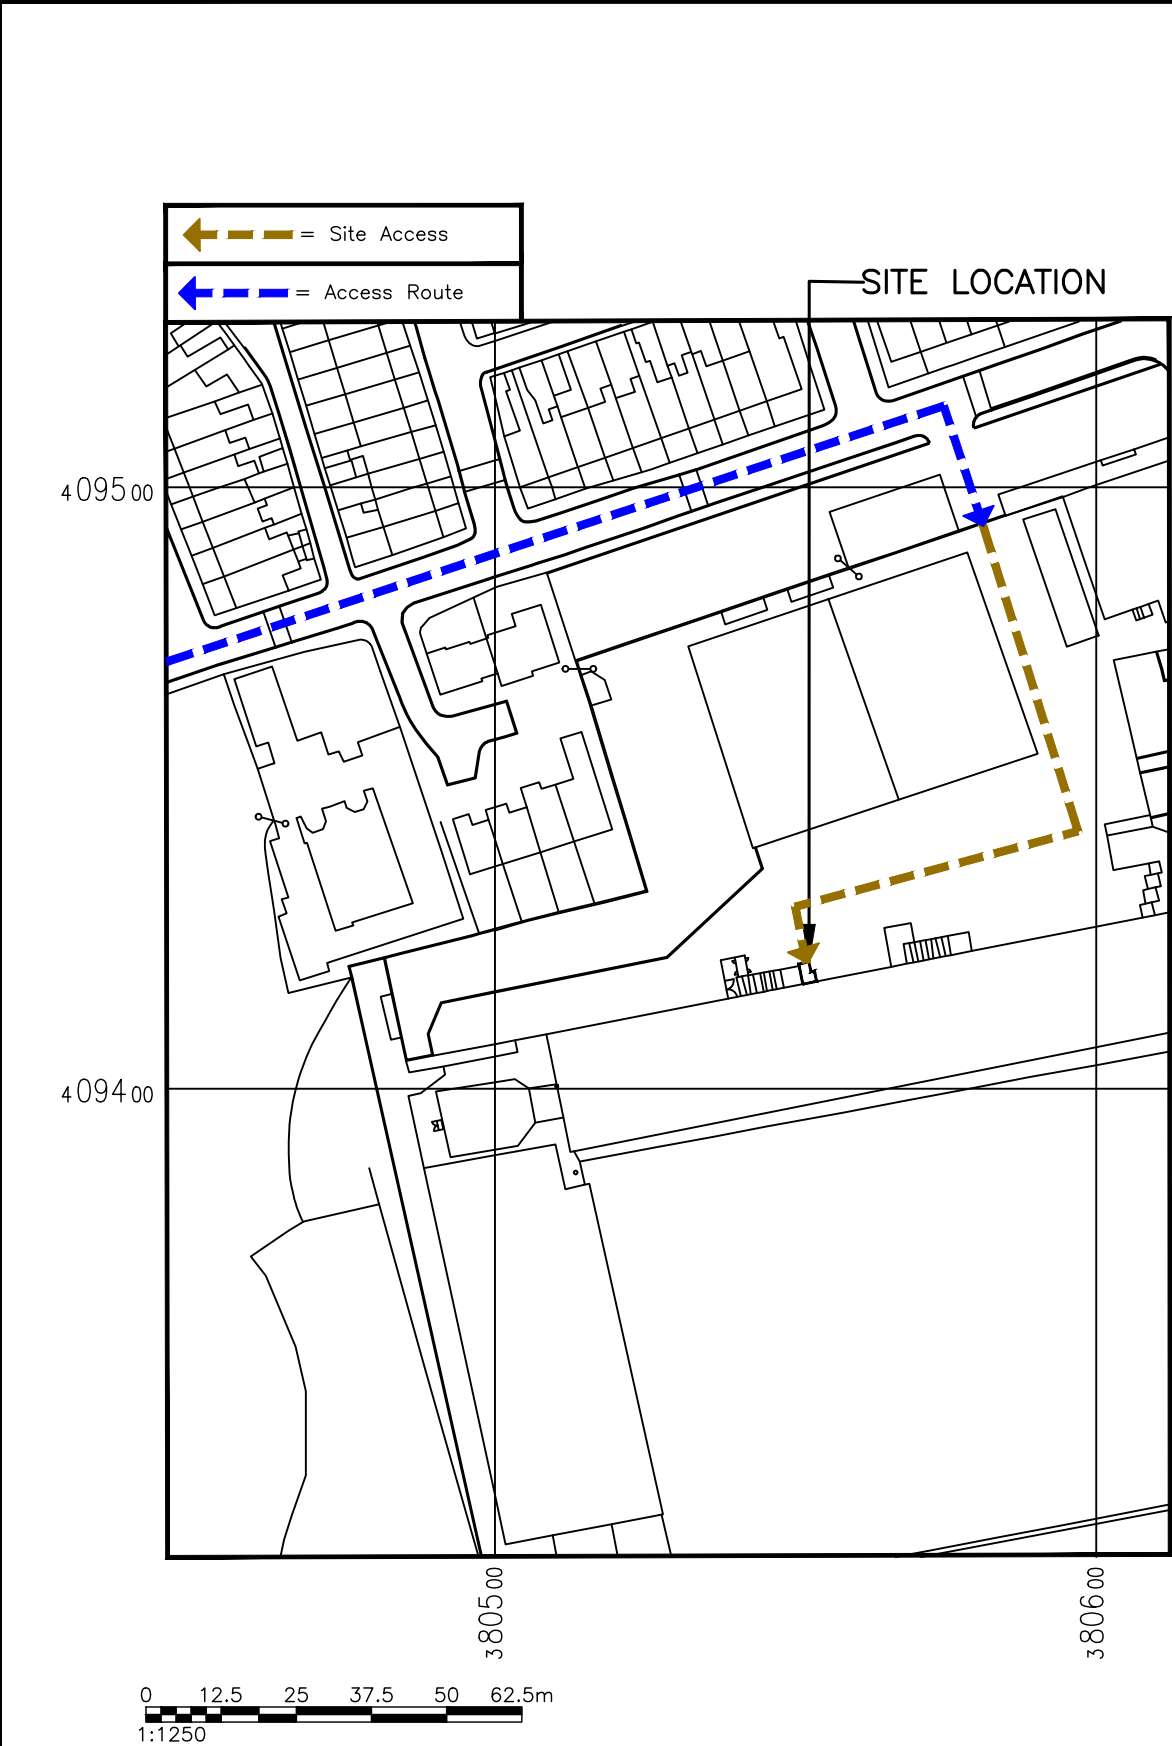


DETAILED SITE LOCATION

(Scale 1:1250)

Based upon Ordnance Survey map extract
with the permission of the Controller of
Her Majesty's Stationery Office.
Crown copyright.
Licence No. 100020449

The drawings comply with Vodafone Standard ICNIRP guidelines.
Designed in accordance with CORNERSTONE documents: SDN0009

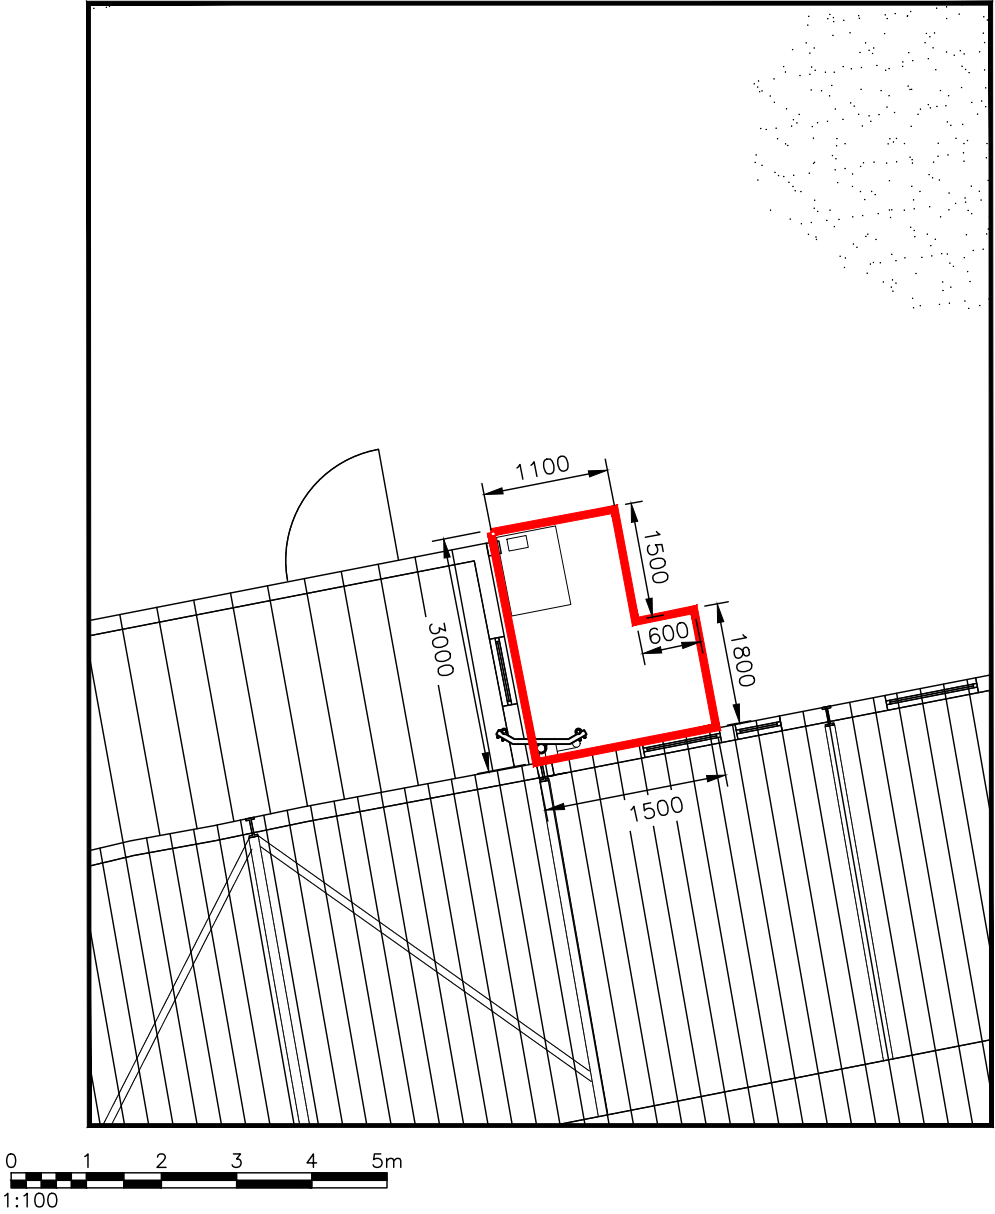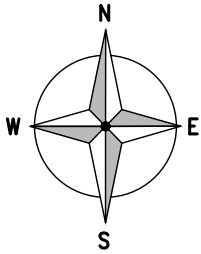

DEMISE PLAN

(SCALE 1:100)

ALL DIMENSIONS ARE IN mm UNLESS NOTED OTHERWISE

N.G.R | E: 380569 N: 409420

DEMISE KEY:

OUTLINE OF LEASE DEMISE

A	Issued for Approval	BCL	DF	21.03.22
REV	MODIFICATION	BY	CH	DATE



WHP Telecoms Ltd
Faraday Court
401 Faraday Street
Birchwood Park
Warrington WA3 6GA
Tel: 01925 424100 Fax: 01925 424101
e-mail: info@whptelecoms.com



vodafone
CORNERSTONE - VENDOR SWAP


Cell Name		Opt.
BURY F.C.		A
Cell ID No		
CORNERSTONE	TEF	VF
128177	–	35769_25

Site Address / Contact Details

BURY F.C.
GIGG LANE
BURY

BL9 9HR

Drawing Title:		LEASE DRAWING	
Purpose of issue:		PLANNING	Dwg Rev:
Drawing Number:		101	A
Surveyed By:		Original Sheet Size:	Pack Issue:
BCL		A3	
Drawn:	Date:	Checked:	Date:
BCL	21.03.22	PC	21.03.22
			B

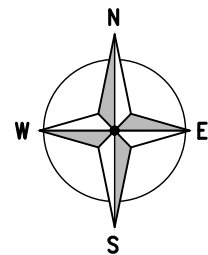

CAR PARK

NORTH WEST
ELEVATION



EXISTING VF 1No. METER PILLAR
EXISTING CONCRETE BASE.

EXISTING VF 1No. HUAWEI BTS3900AL CABINET
C/W PLINTH ON EXISTING CONCRETE BASE.

GROUND LEVEL
+0.00m GL

EXISTING VF 3No. AAU3902 ANTENNAS & RRU'S
MOUNTED ON EXISTING PRIMARY SUPPORT POLE
VIA MAFI 3 SECTOR ANTENNA MOUNTS.

EXISTING TURNSTILE ACCESS STEPS

EXISTING DRAINPIPE

EXISTING BOXED CABLE TRAY FIXED TO WALL

ROOF HEIGHT
+12.00m AGL

EXISTING SITE PLAN
(SCALE 1:100)

0 1 2 3 4 5m
1:100

ALL DIMENSIONS ARE IN mm UNLESS NOTED OTHERWISE

N.G.R | E: 380569 N: 409420

NOTES:

REV	MODIFICATION	BY	CH	DATE
A	Issued for Approval	BCL	DF	21.03.22

WHP Telecoms Ltd
Faraday Court
401 Faraday Street
Birchwood Park
Warrington WA3 6GA
Tel: 01925 424100 Fax: 01925 424101
e-mail: info@whptelecoms.com



vodafone
CORNERSTONE - VENDOR SWAP

Cell Name	Opt.
BURY F.C.	A

Cell ID No		
CORNERSTONE	TEF	VF
128177	–	35769_25

Site Address / Contact Details
BURY F.C.
GIGG LANE
BURY
BL9 9HR


Drawing Title: EXISTING SITE PLAN			
Purpose of issue: PLANNING			Dwg Rev: A
Drawing Number: 200			Pack Issue: B
Surveyed By: BCL	Original Sheet Size: A3		
Drawn: BCL	Date: 21.03.22	Checked: PC	Date: 21.03.22

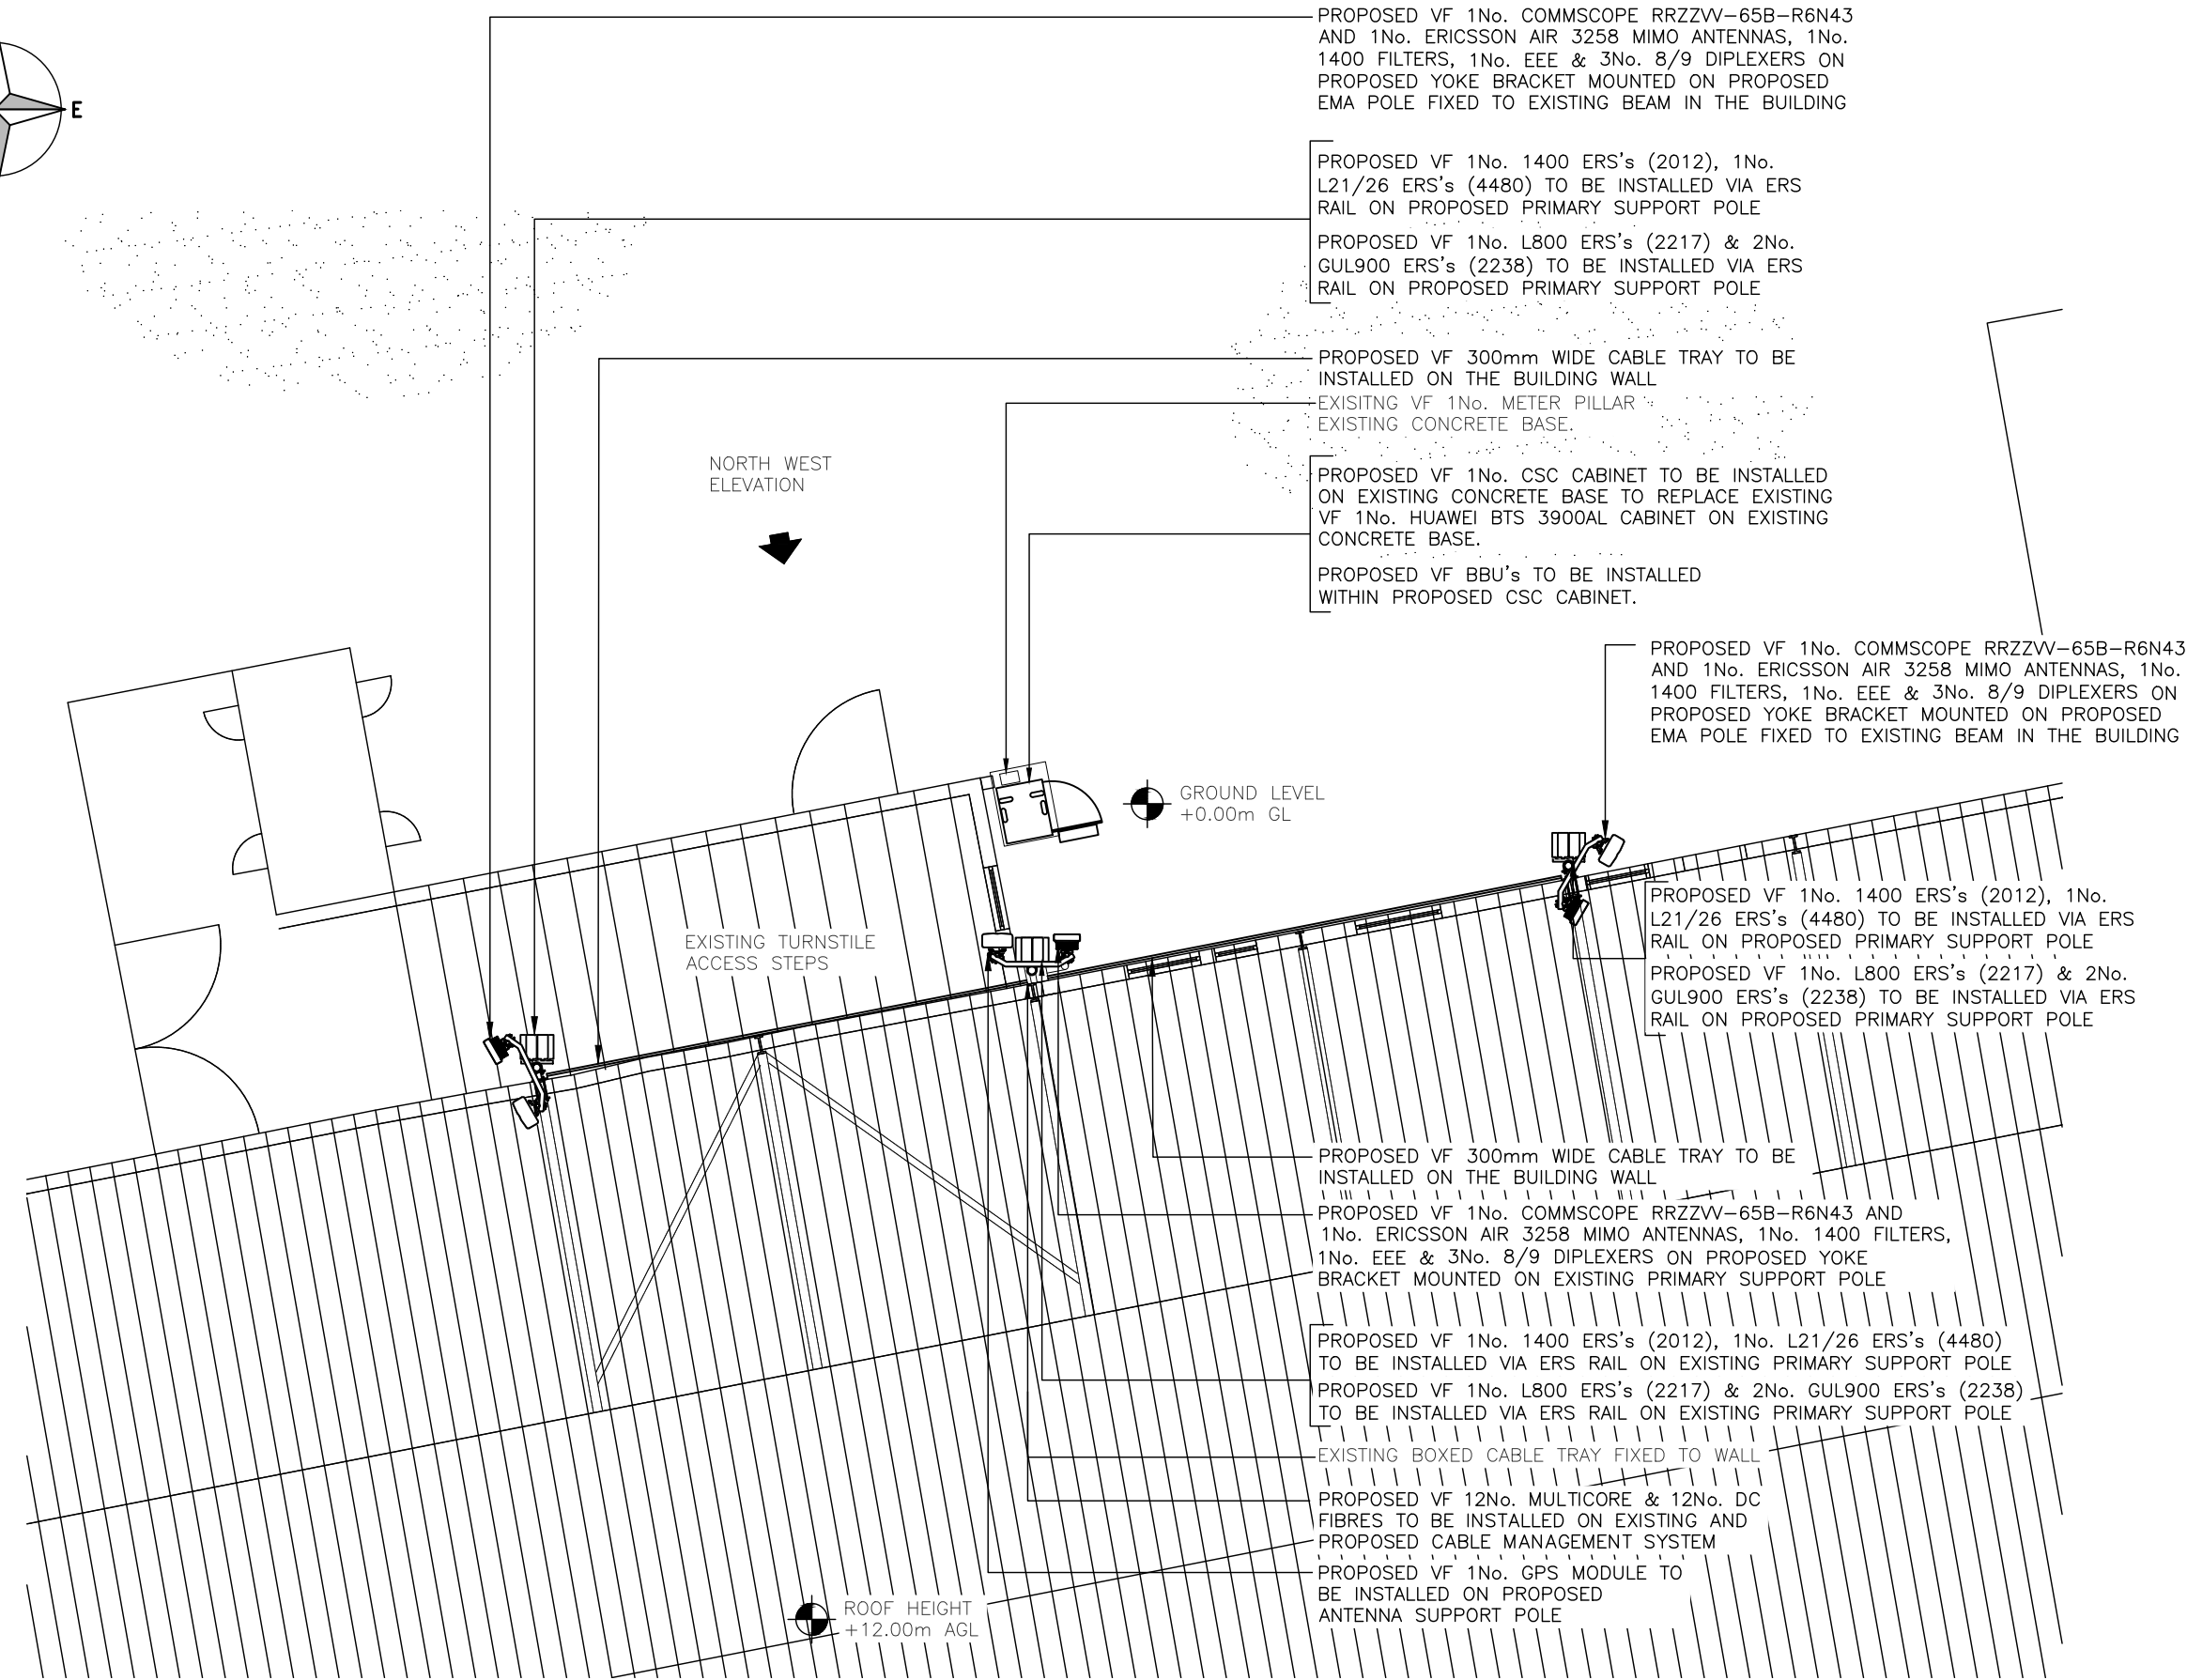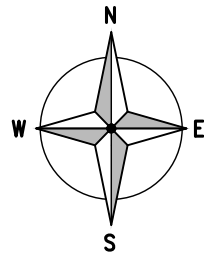


ALL DIMENSIONS ARE IN mm UNLESS NOTED OTHERWISE					
N.G.R		E: 380569		N: 409420	
NOTES:					

The drawings comply with Vodafone Standard ICNIRP guidelines.
Designed in accordance with CORNERSTONE documents: SDN0009

PROPOSED SITE PLAN
(SCALE 1:100)

 

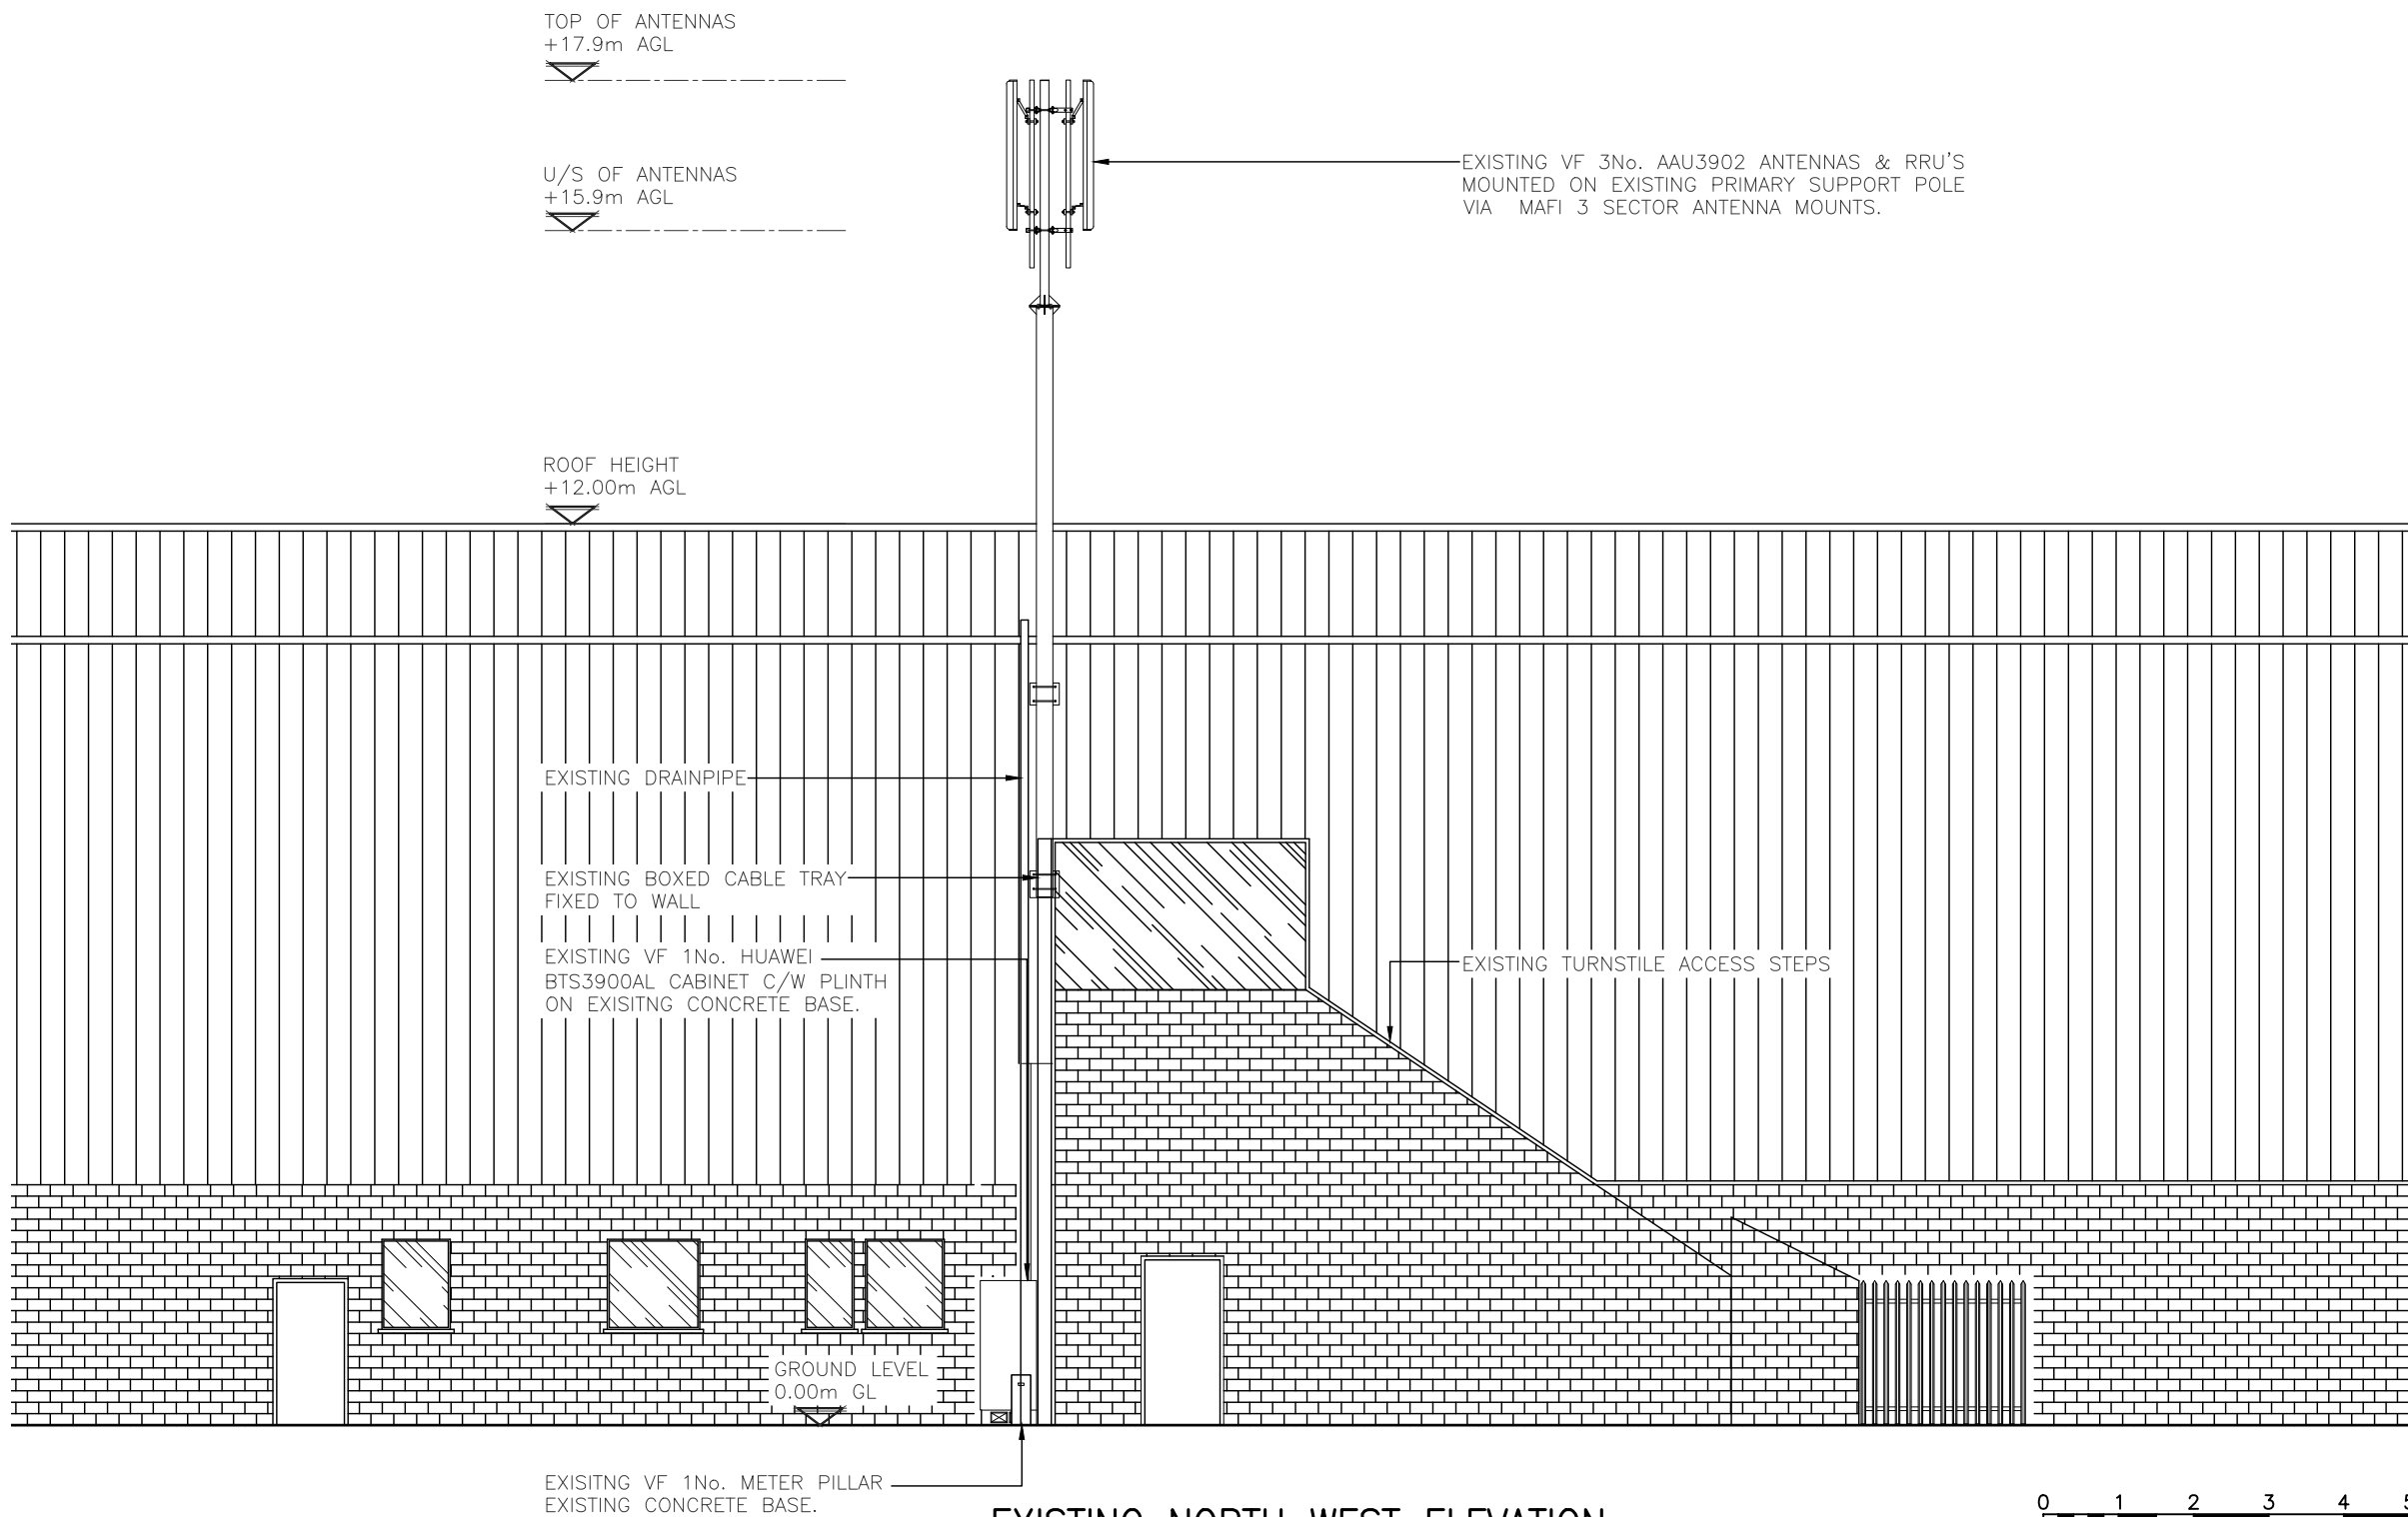

ALL DIMENSIONS ARE IN mm UNLESS NOTED OTHERWISE

N.G.R | E: 380569 N: 409420

NOTES:

REV	MODIFICATION	BY	CH	DATE
A	Issued for Approval	BCL	DF	21.03.22



WHP Telecoms Ltd
Faraday Court
401 Faraday Street
Birchwood Park
Warrington WA3 6GA
Tel: 01925 424100 Fax: 01925 424101
e-mail: info@whptelecoms.com



vodafone
CORNERSTONE - VENDOR SWAP

Cell Name	Opt.
BURY F.C.	A

Cell ID No		
CORNERSTONE	TEF	VF
128177	-	35769_25


Site Address / Contact Details	
BURY F.C. GIGG LANE BURY BL9 9HR	

Drawing Title:	EXISTING SITE ELEVATION
----------------	-------------------------

Purpose of issue:	PLANNING	Dwg Rev:
-------------------	----------	----------


Drawing Number:	300	A
-----------------	-----	---

Surveyed By: BCL		Original Sheet Size: A3		Pack Issue:
Drawn: BCL	Date: 21.03.22	Checked: PC	Date: 21.03.22	B

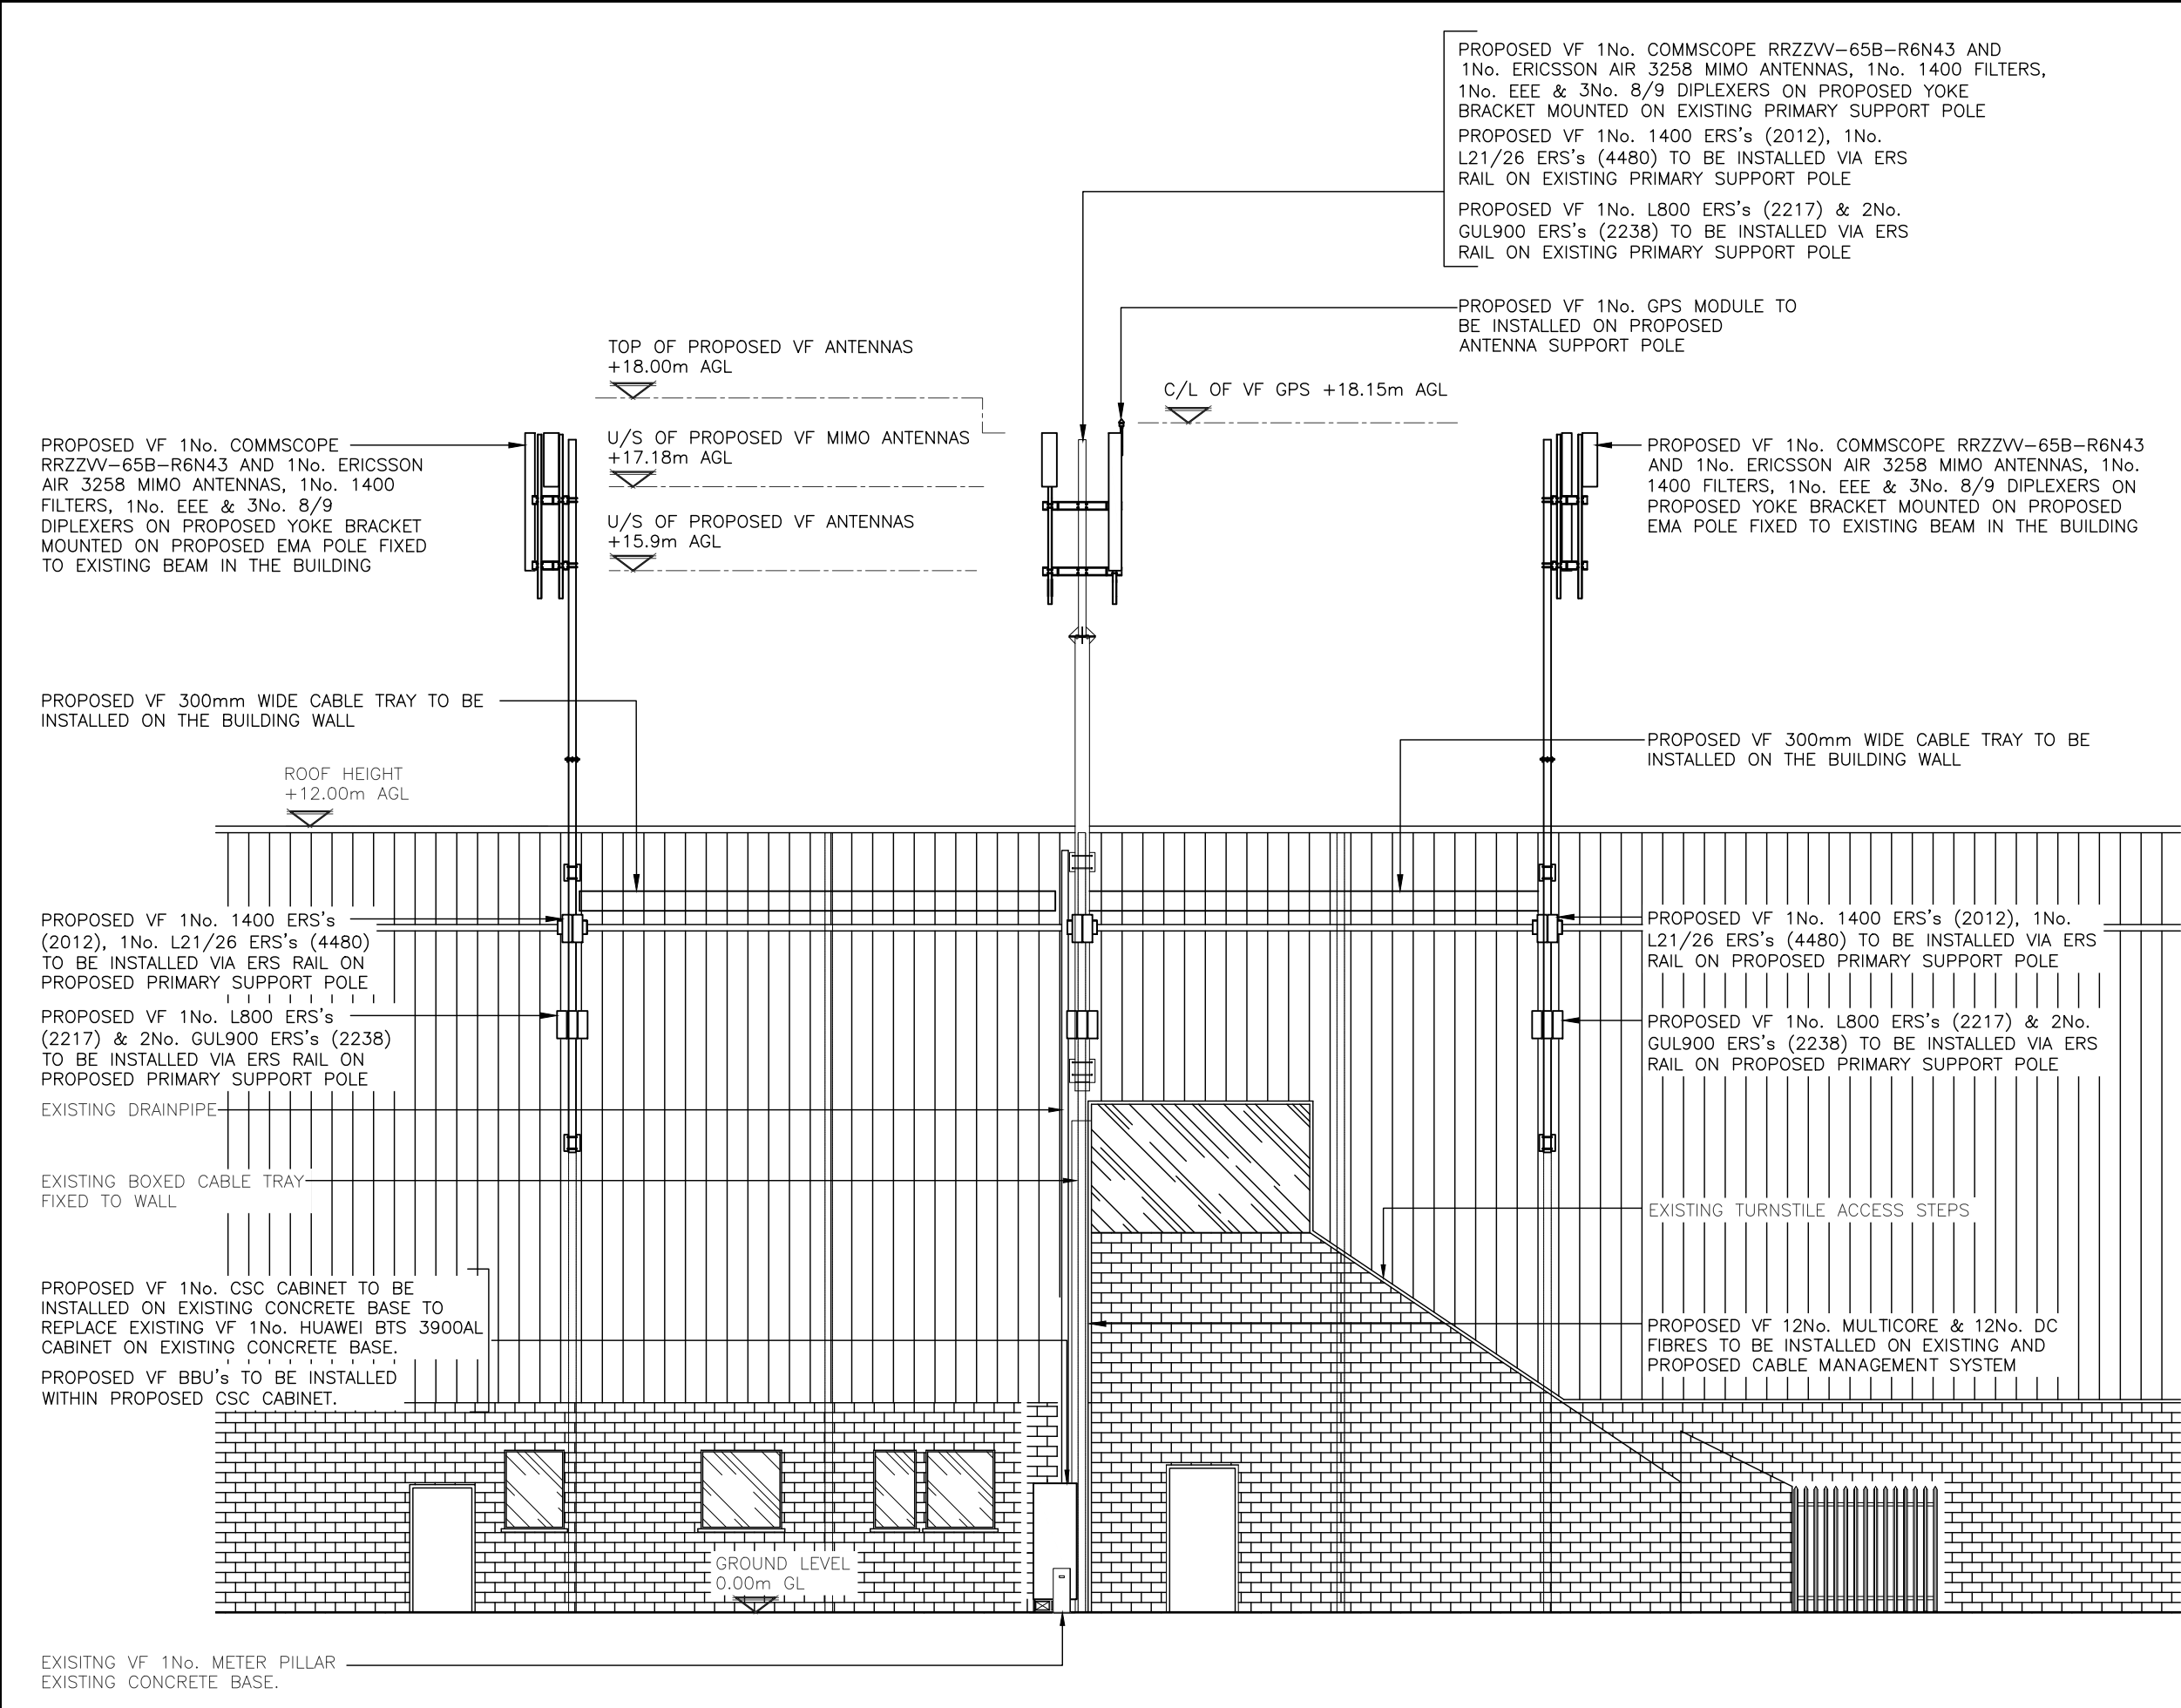

The drawings comply with Vodafone Standard ICNIRP guidelines.
Designed in accordance with CORNERSTONE documents: SDN0009

PROPOSED NORTH WEST ELEVATION
(SCALE 1:100)

 

ALL DIMENSIONS ARE IN mm UNLESS NOTED OTHERWISE

N.G.R E: 380569 N: 409420

NOTES:

REV	MODIFICATION	BY	CH	DATE
B	Add new antennas poles	BCL	DF	01.09.22
A	Issued for Approval	BCL	DF	21.03.22



WHP Telecoms Ltd
Faraday Court
401 Faraday Street
Birchwood Park
Warrington WA3 6GA
Tel: 01925 424100 Fax: 01925 424101
e-mail: info@whptelecoms.com



vodafone
CORNERSTONE - VENDOR SWAP

Cell Name	Opt.
BURY F.C.	A

Cell ID No		
CORNERSTONE	TEF	VF
128177	-	35769_25

Site Address / Contact Details		
BURY F.C. GIGG LANE BURY BL9 9HR		

Drawing Title: PROPOSED SITE ELEVATION		
Purpose of issue: PLANNING		Dwg Rev: B
Drawing Number: 301		Pack Issue: B
Surveyed By: BCL	Original Sheet Size: A3	Date: 21.03.22
Drawn: BCL	Checked: PC	Date: 21.03.22