



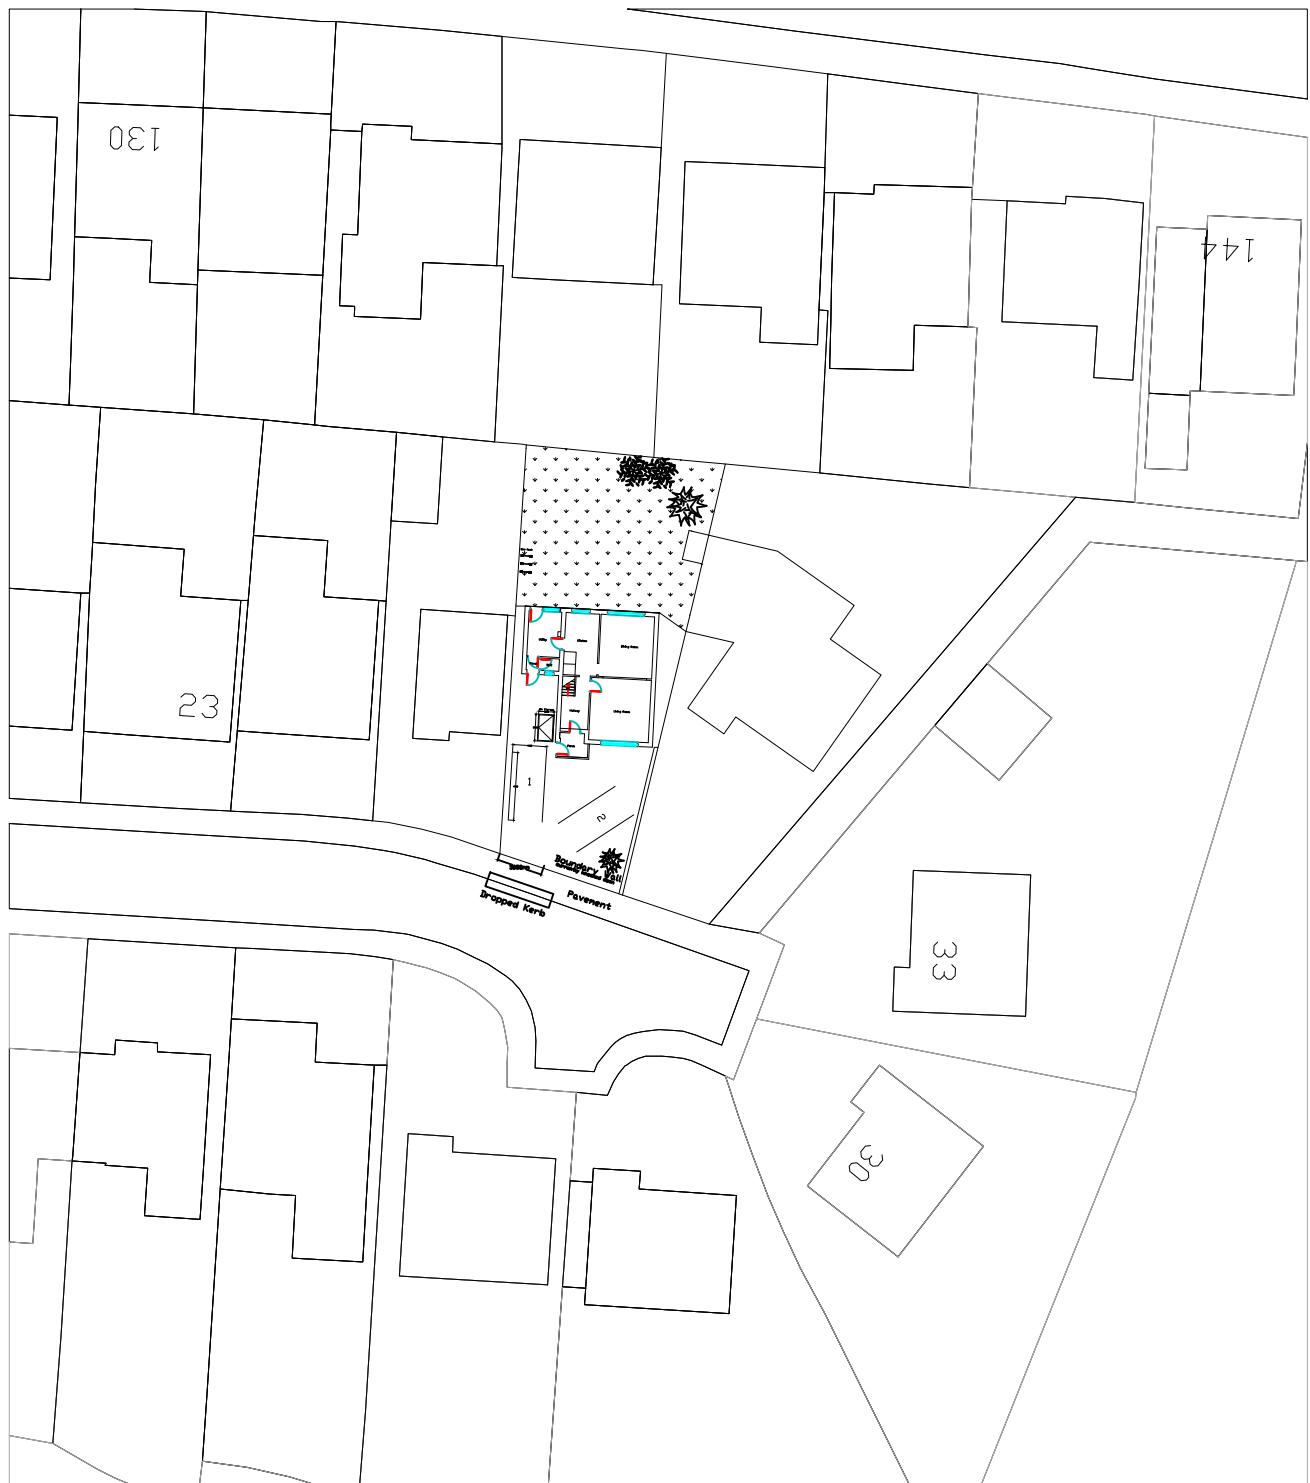


SCALE 1:500

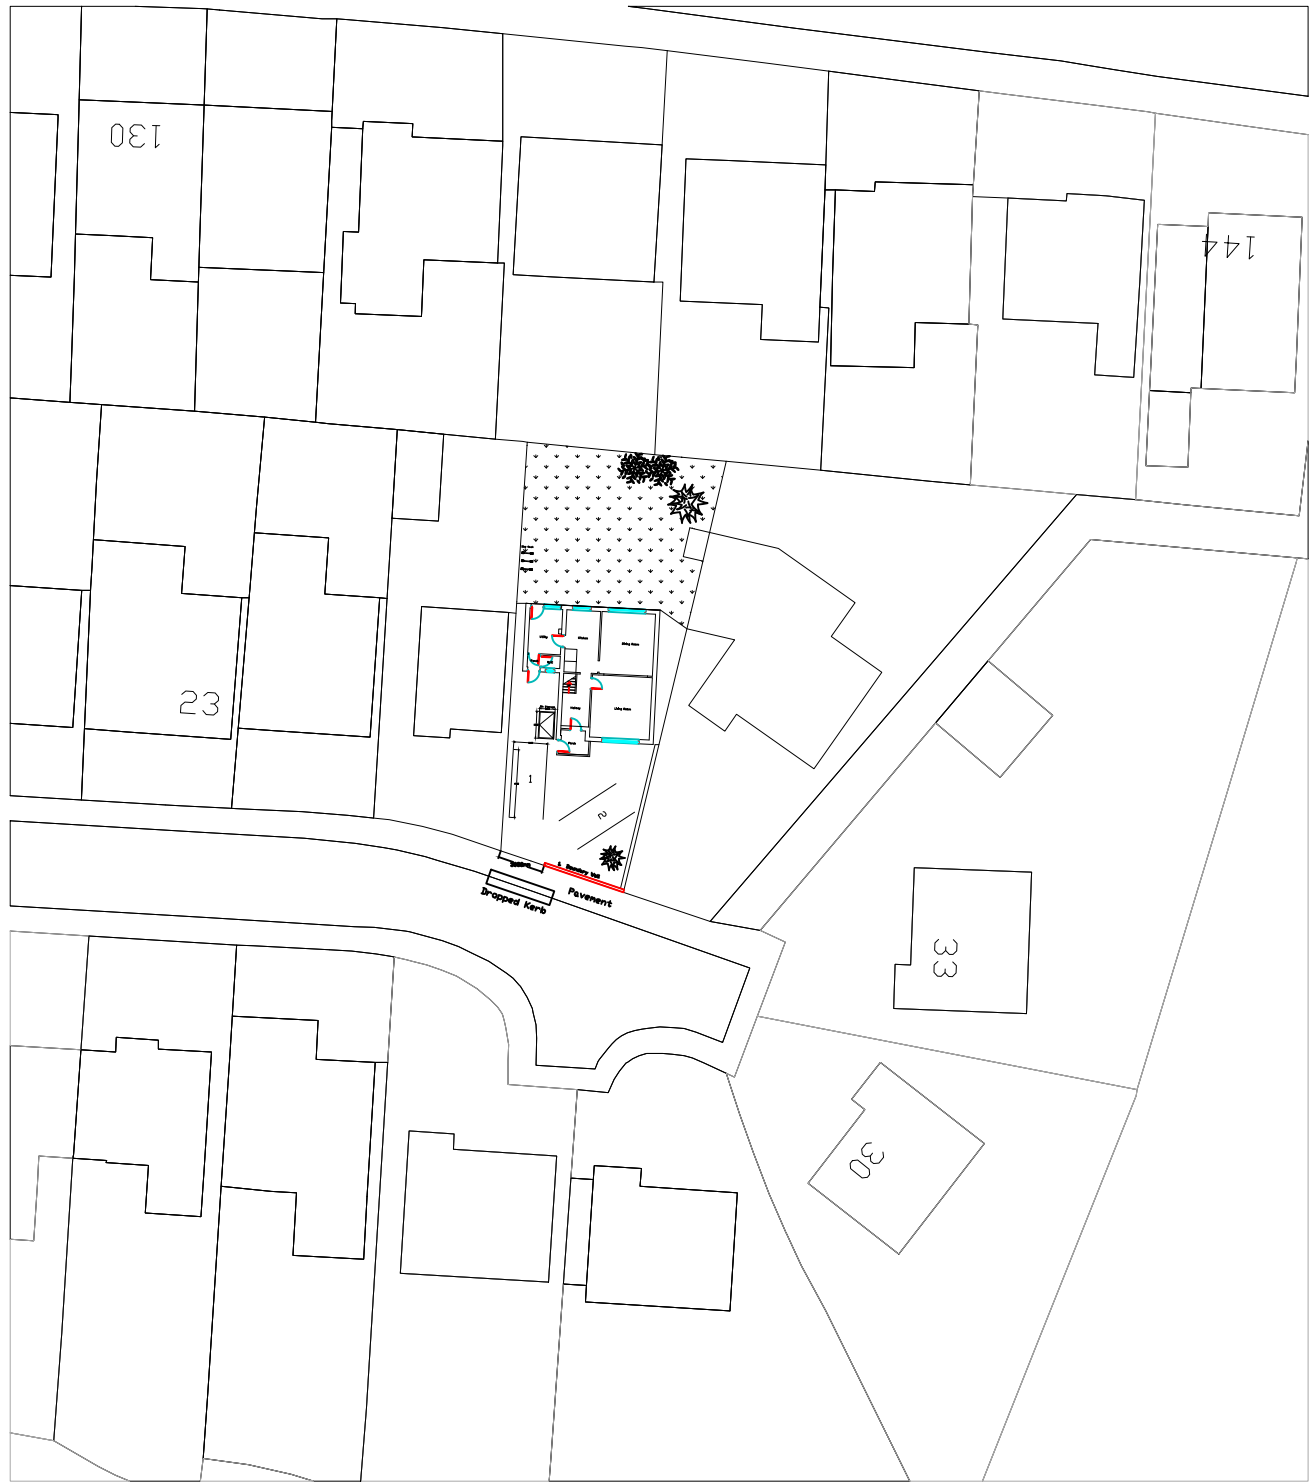

SCALE 1:500

PROPOSED FRONT BOUNDARY WALL

Existing front boundary wall to be reinstated using red facing brickwork to match the colour, texture, bonding pattern and mortar finish of the boundary walls prevalent within the surrounding cul-de-sac. The wall will retain its previous dimensions, measuring approximately 11,000mm (as it was previously) in length and 600mm in height. The replacement is proposed solely to provide a clean, consistent and aesthetically appropriate boundary treatment that preserves and enhances the established character of the surrounding area.

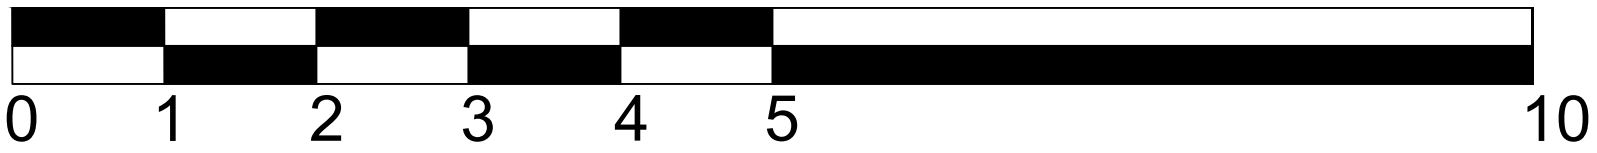

SCALE BAR 1:500

Rev	Description	Date

Project		
29 Cartmel Cl Unsworth Bury BL9 8JA		
Title		
SITE PLAN		
Client		
DRAWN BY		DATE
FT		09/07/2026
SCALE - A1		PROJECT No.
1:500		
Drawing No.		Rev
7		1