


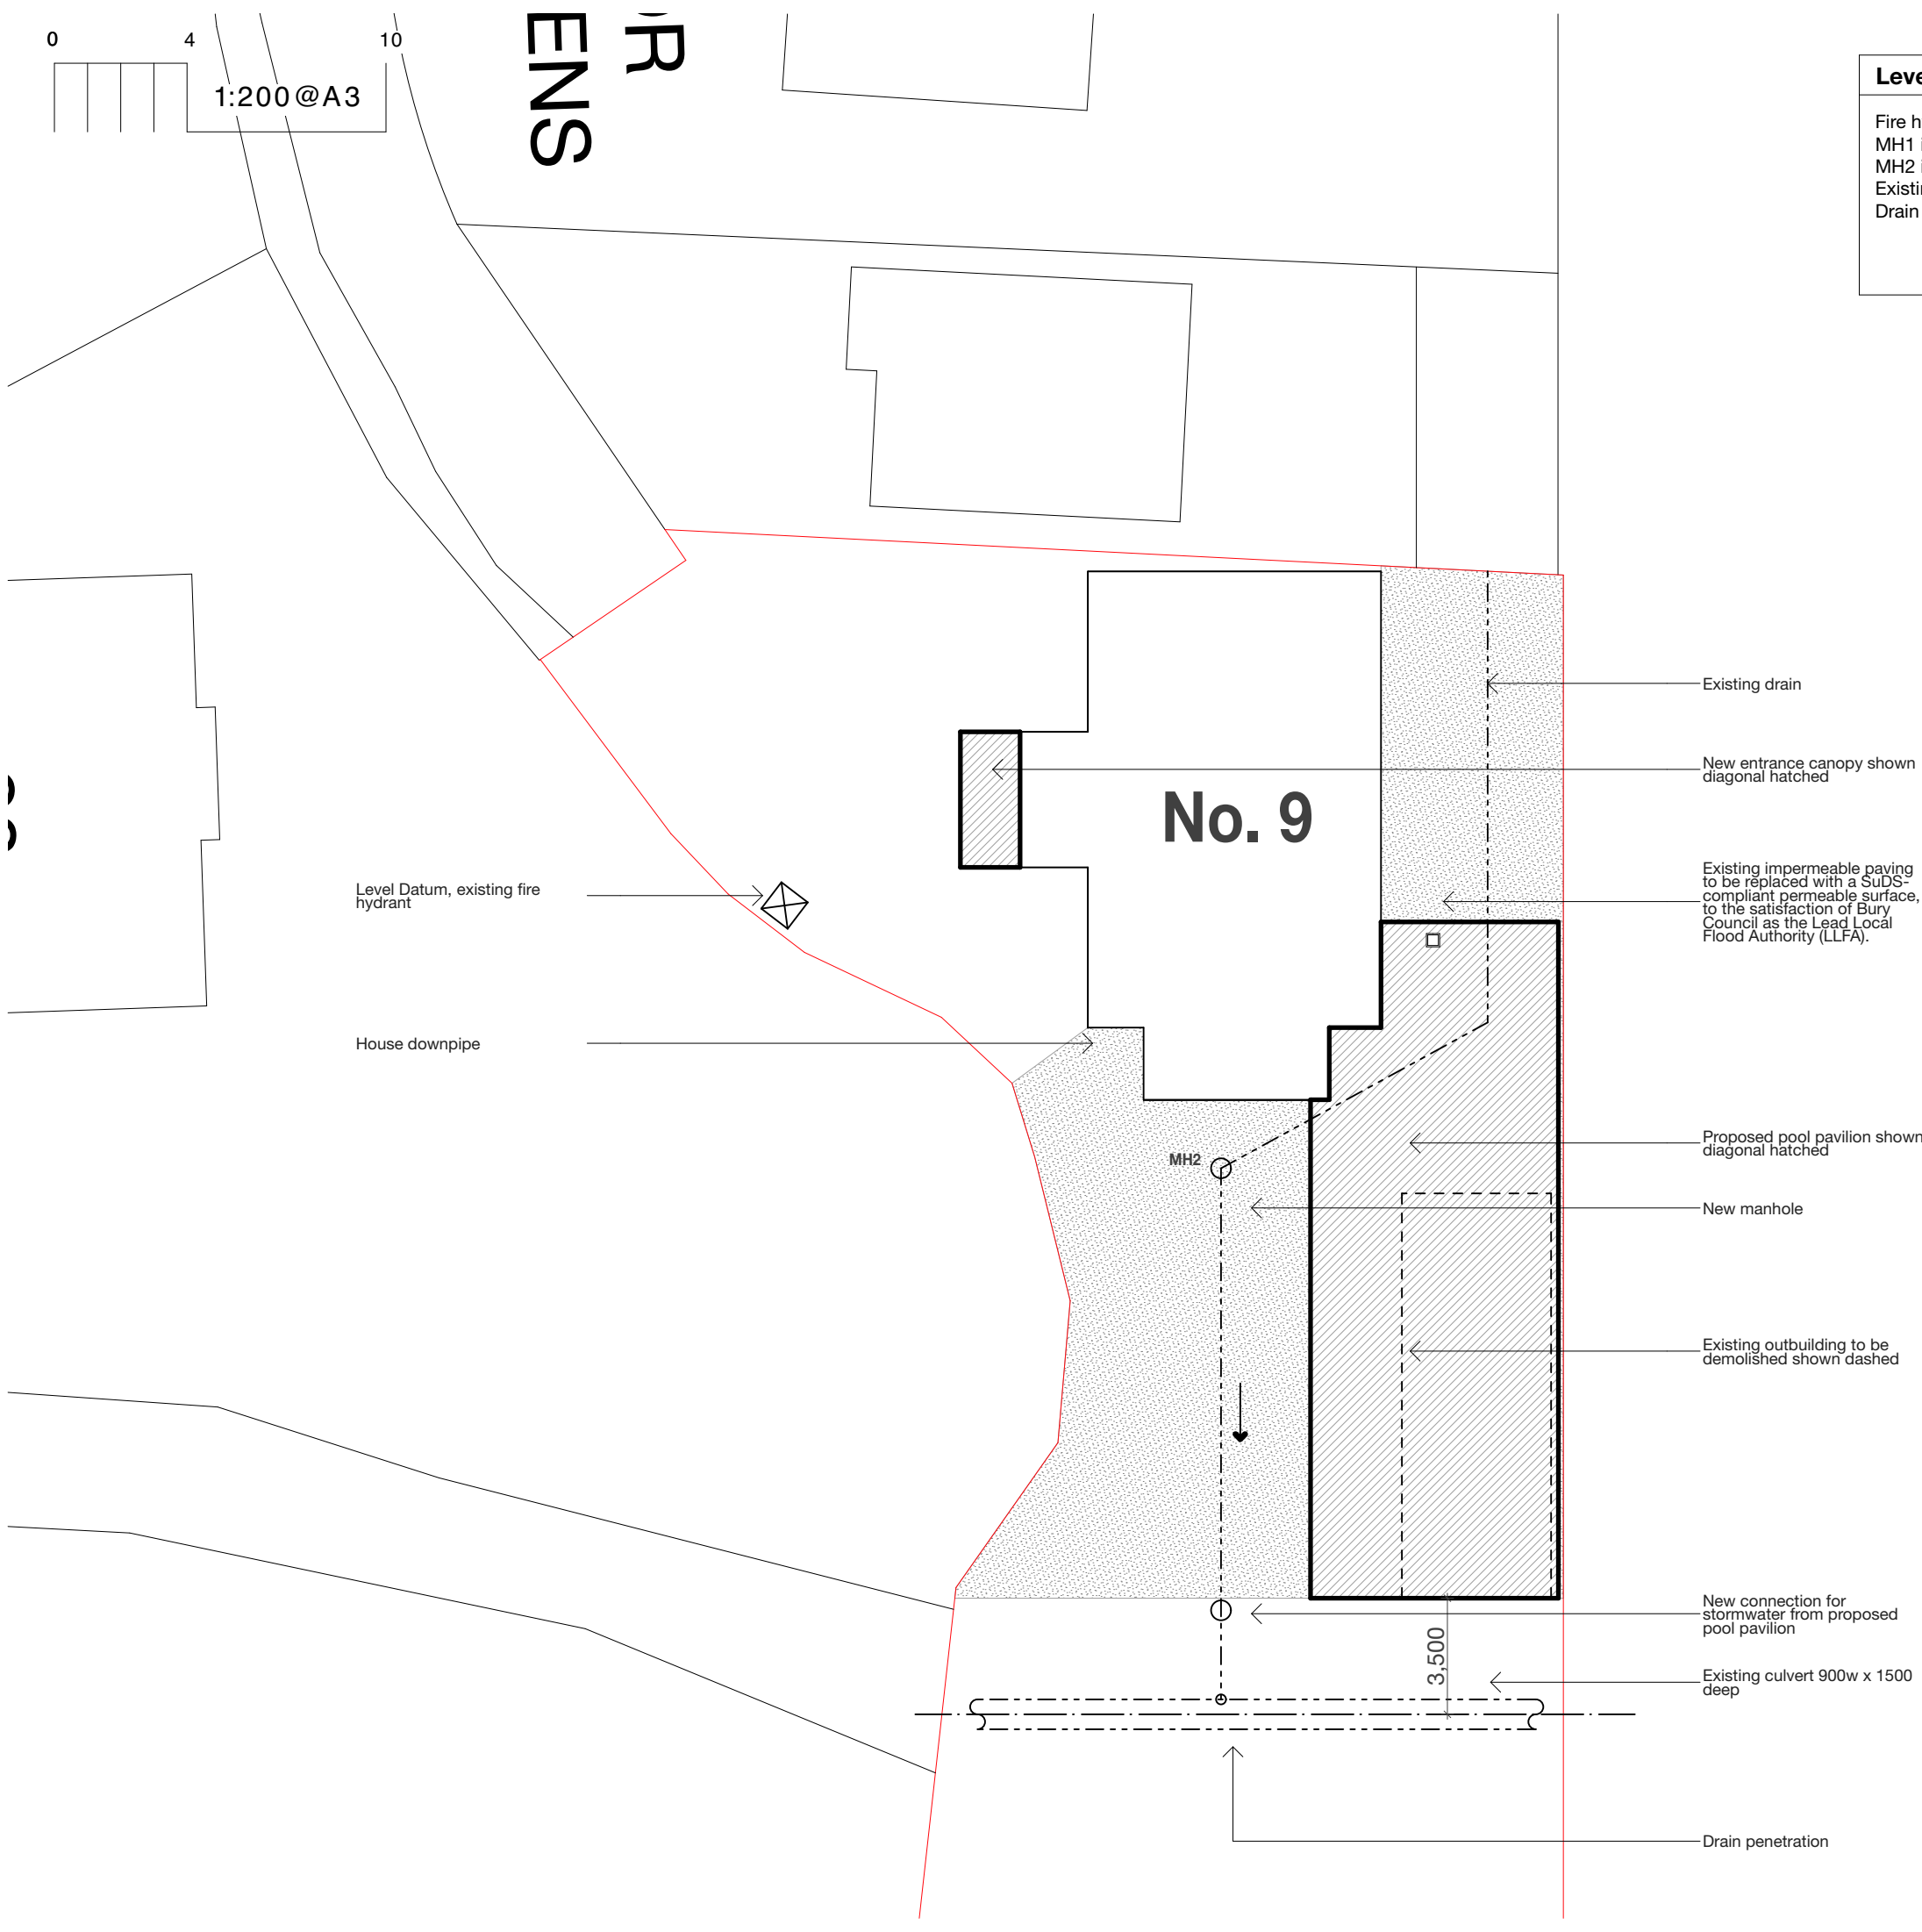

Levels	
Fire hydrant	100.00m (assumed)
MH1 invert	98.815m
MH2 invert	98.630m
Existing culvert invert	96.910m
Drain penetration invert	98.210m

Copyright © FLOCC Studio Ltd. All rights reserved.

This drawing is the property of FLOCC Studio Limited therefore, will require the express written authorisation of FLOCC Studio Ltd. for its total or partial reproduction, as well as exploitation, distribution and marketing.

These drawings are for the purpose of achieving planning and building regulations approval only and subject to final review/ approval by building control. All drawings must be read in conjunction with structural engineers design drawings and calculations. All products to be installed in accordance with manufacturers recommendation and details.

All dimensions are to be verified on site and any discrepancies reported before commencement of any work.

Issue/ Rev	Description	Date
#	Initial Issue	05.06.26
A	Drainage information provided by others added to plans	12.07.26

FOR PLANNING/
BUILDING CONTROL
APPROVAL



flocc

Flocc Studio Ltd.
963 Stockport Rd Levenshulme
Manchester M19 3NP.
+44 161 307 1766
info@floccstudio.co.uk

Client
Denis Gillespie
Project Description
9 Manor Gardens, Bury
Project Number
MAN009
Drawing Title
Site Plan - Proposed
Drawing Number
Scale

WD2.2 1:200 @ A3