



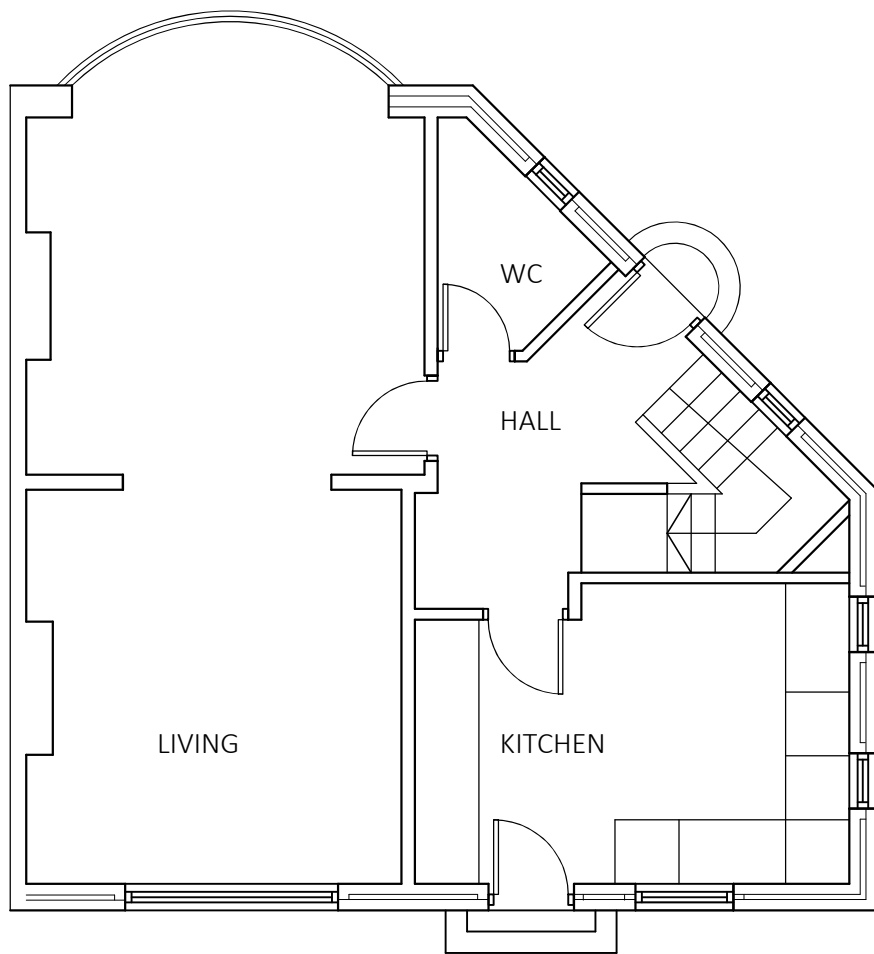

EXISTING GROUND FLOOR PLAN

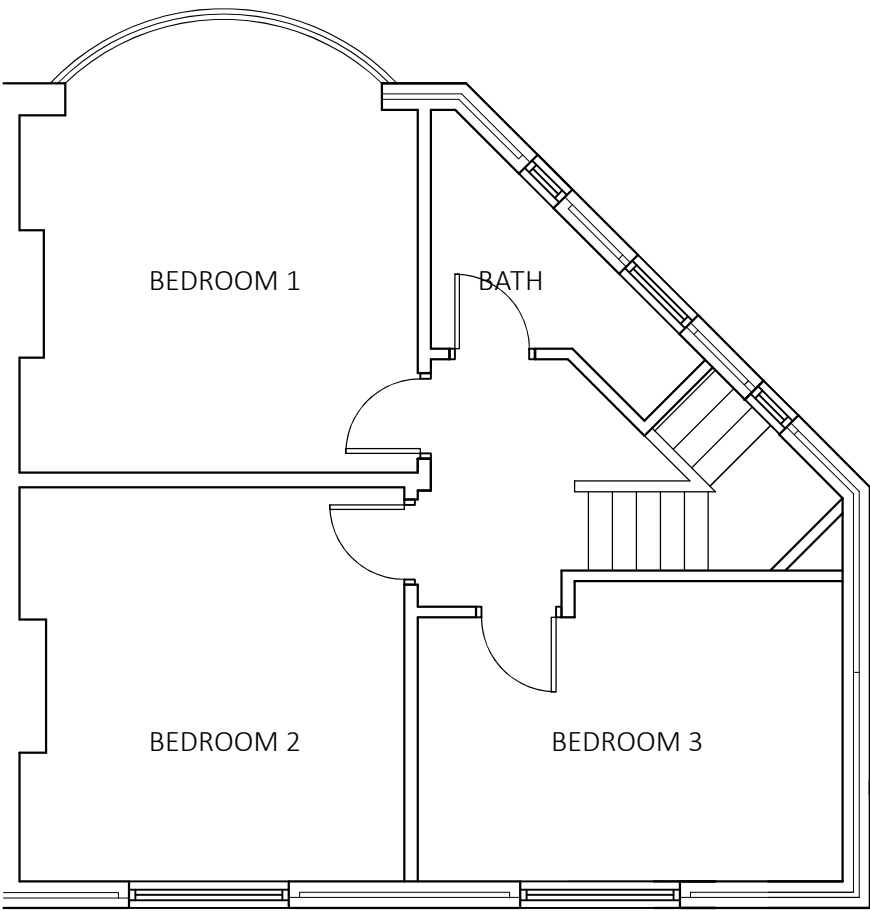

EXISTING FIRST FLOOR PLAN

PROJECT			
Proposed Extension 29 Oaklands Drive Prestwich, Manchester for Mr and Mrs D Crosby			
DRAWING TITLE			
EXISTING FLOOR PLANS			
SCALE	DRAWN BY	CHECKED	DATE
Scale 1:50 @ A3			
DRAWING No			REVISION
2023 / 09 / 05			