


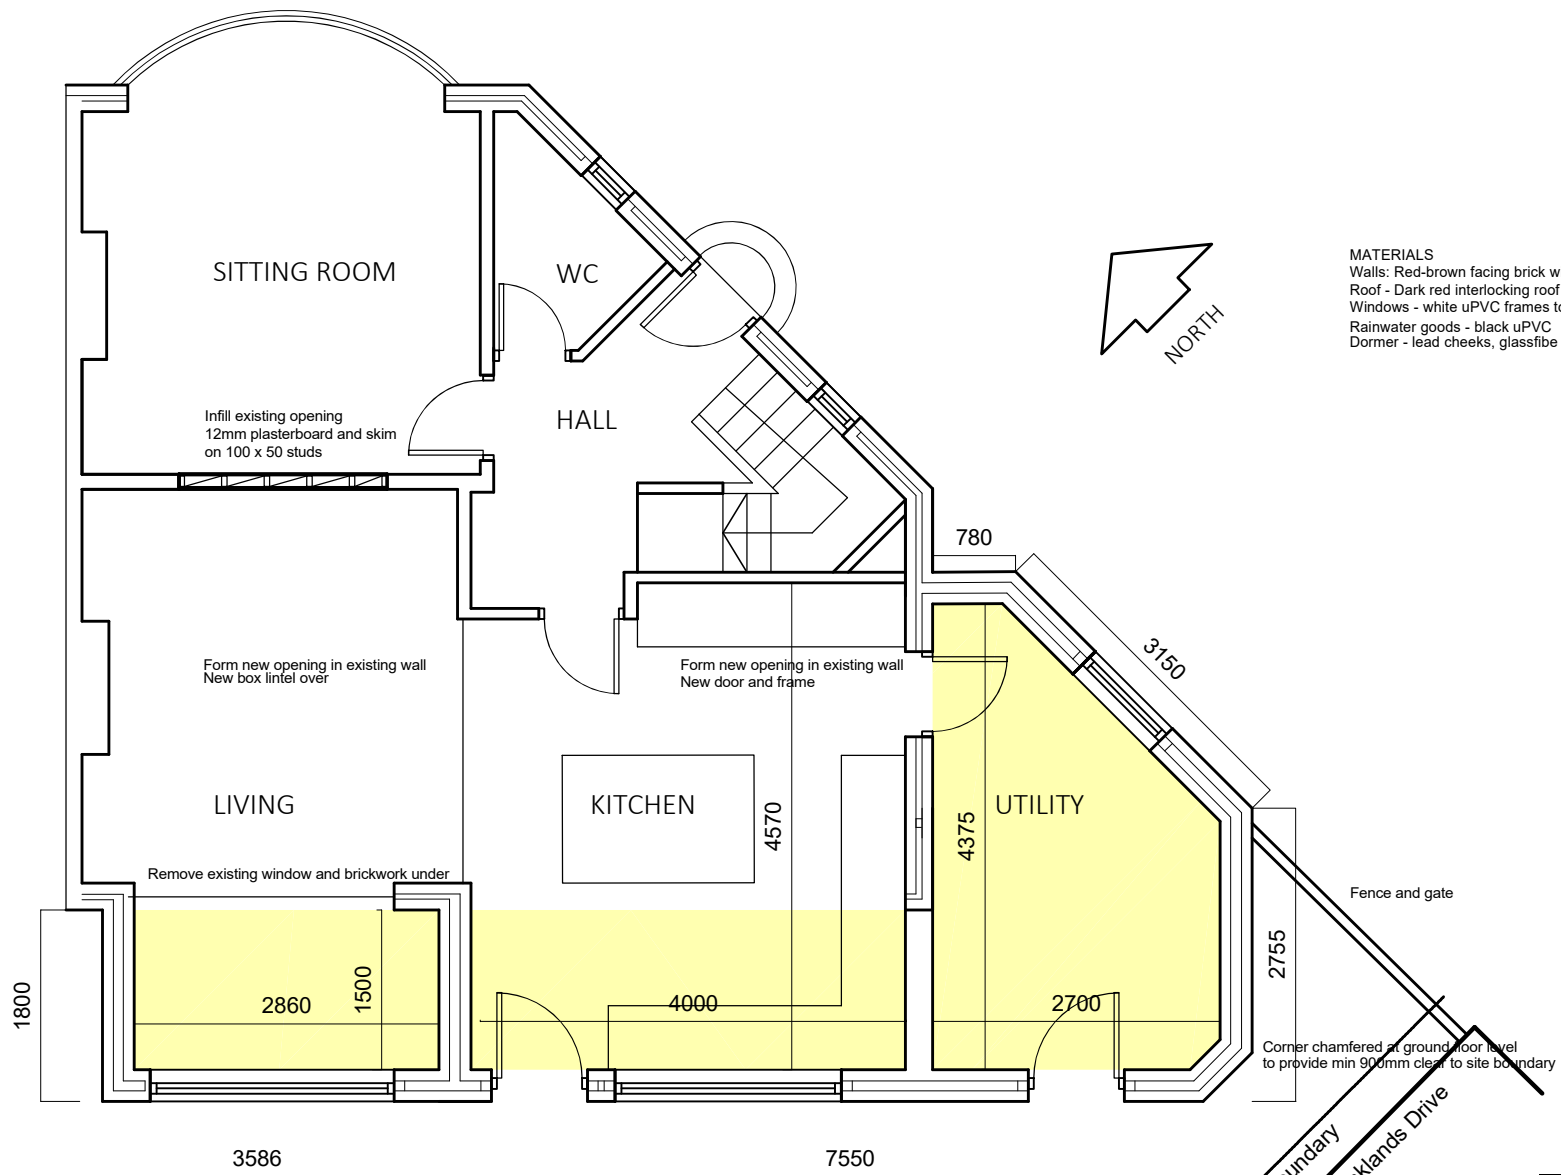

MATERIALS
 Walls: Red-brown facing brick with light grey mortar to match existing
 Roof - Dark red interlocking roof tiles to match existing
 Windows - white uPVC frames to match existing
 Rainwater goods - black uPVC
 Dormer - lead cheeks, glassfibre roof

PROPOSED GROUND FLOOR PLAN

PROJECT			
Proposed Extension 29 Oaklands Drive Prestwich, Manchester for Mr and Mrs D Crosby			
DRAWING TITLE			
PROPOSED GROUND FLOOR PLAN			
SCALE	DRAWN BY	CHECKED	DATE
Scale 1:50 @ A3			
DRAWING No			REVISION
2023 / 09 / 09			