



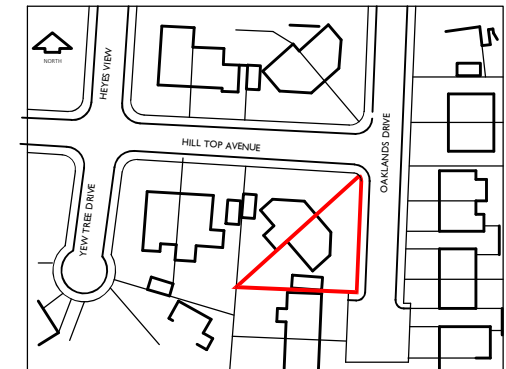

LOCATION PLAN
Scale 1:1250

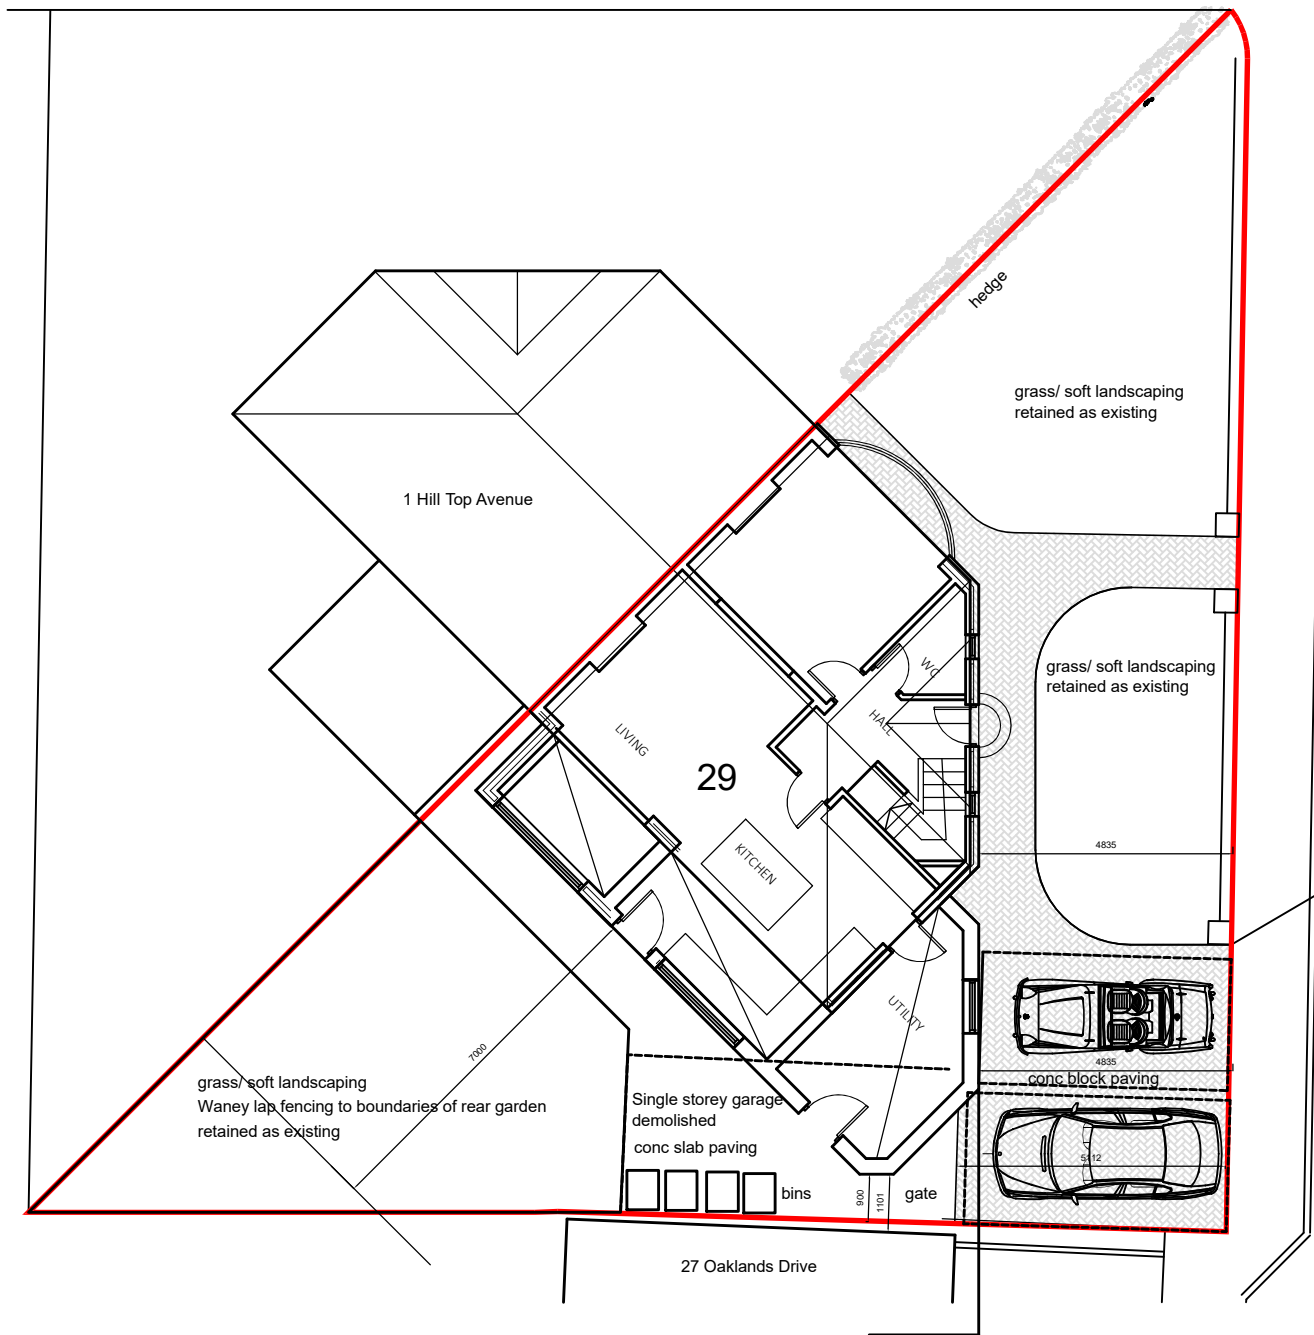

OAKLANDS DRIVE

CLIENT			
Mr and Mrs D Crosby			
PROJECT			
Proposed Extension 29 Oaklands Drive Prestwich, Manchester			
DRAWING TITLE			
PROPOSED SITE PLAN LOCATION PLAN			
SCALE	DRAWN BY	CHECKED	DATE
scale 1:100	@A3	-	-
DRAWING No			REVISION
2023/ 09 / 02			A